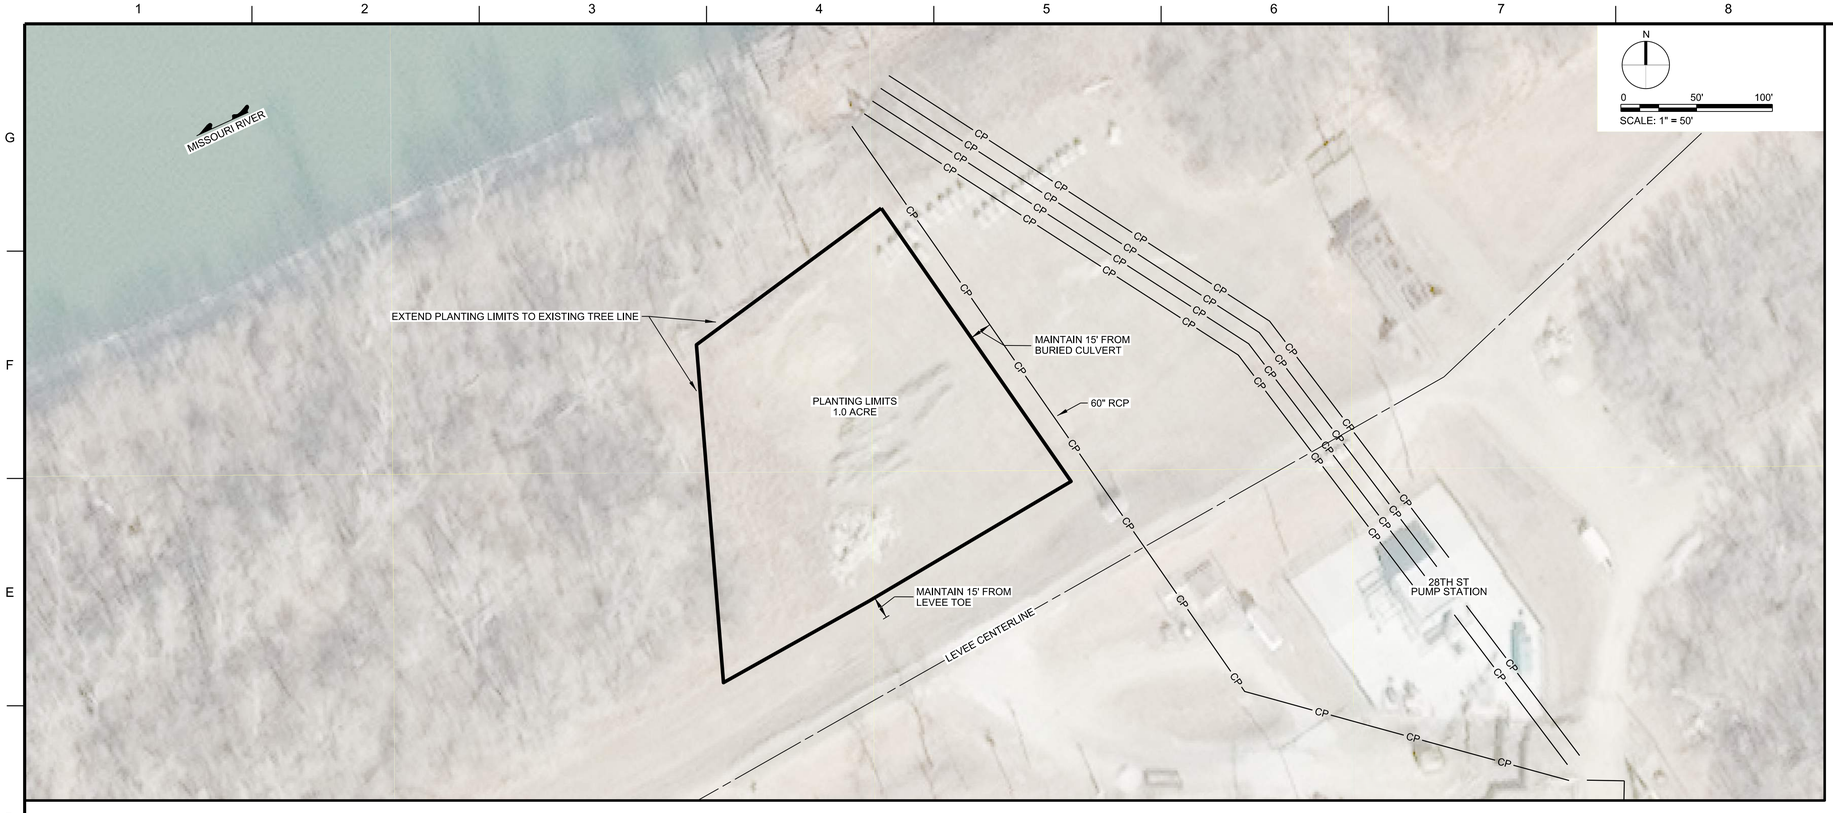

D1 TREE MITIGATION AREA
SCALE: 1"=50'

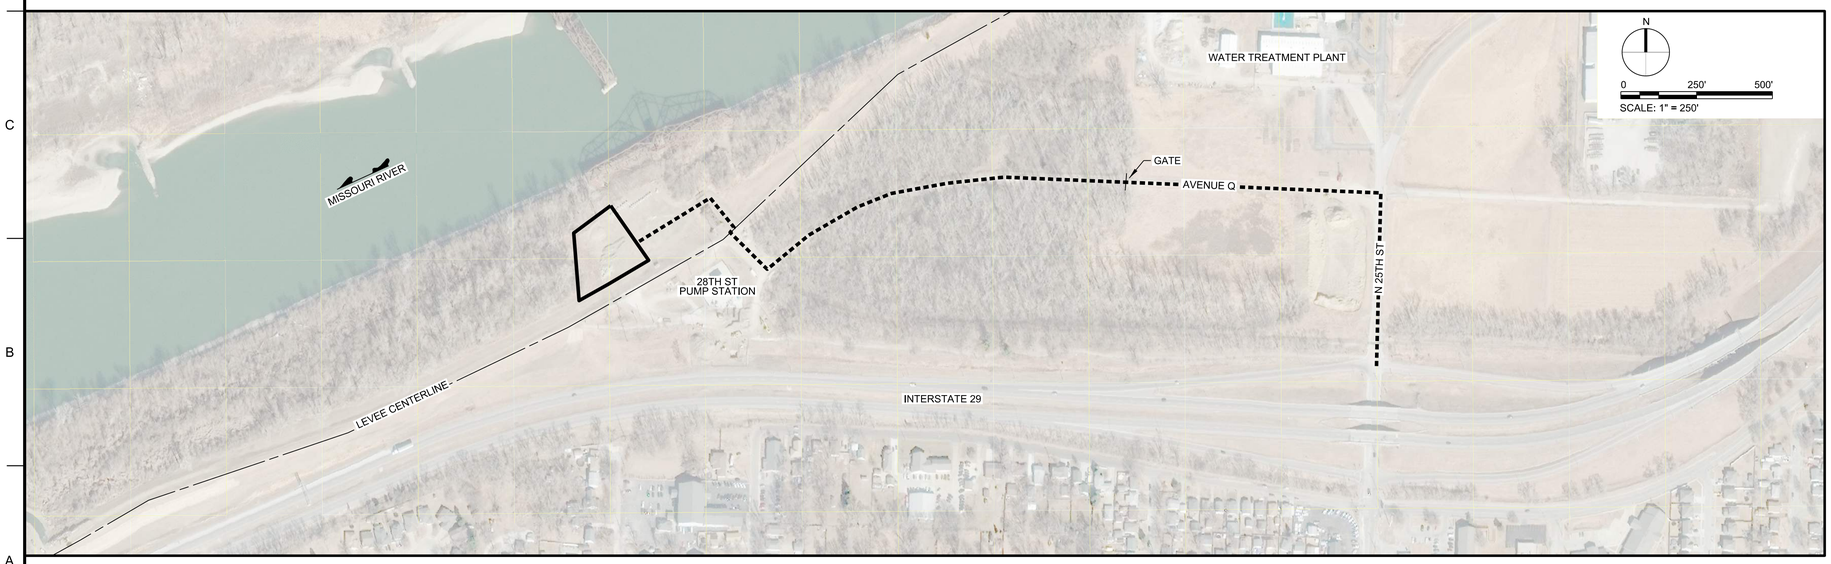

A1 ACCESS ROUTE
SCALE: 1" = 250'

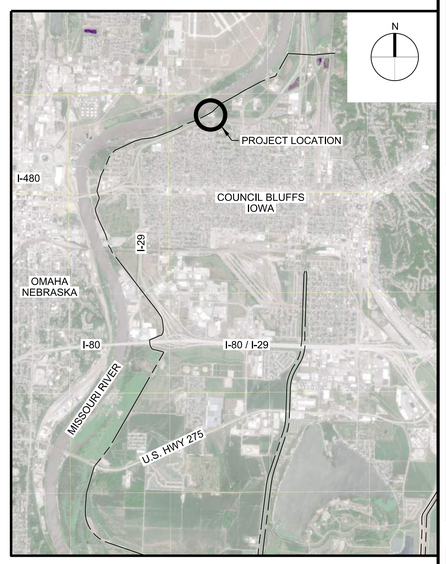

A8 PROJECT LOCATION
SCALE: 1" = 1 MILE

NOTES:

1. ARIAL IMAGERY WAS COLLECTED ON 20 FEBRUARY 2022 AND IS INCLUDED FOR REFERENCE ONLY.
2. REFER TO SPECIFICATION 32 93 00 FOR TYPES AND SIZES OF TREES REQUIRED. ALL PLANTINGS SHALL BE DONE WITHIN THE AREA INDICATED.
3. SEEDING UNDER SPECIFICATION 32 92 19 IS NOT REQUIRED WITHIN THE TREE MITIGATION AREA.
4. THE CONTRACTOR SHALL REPAIR, SEED, AND PLACE EROSION CONTROL MATS ON THE LEVEE SLOPES WHEREVER THE LEVEE IS DAMAGED BY CONSTRUCTION ACTIVITIES OR ACCESS.

US Army Corps of Engineers®

MARK	DESCRIPTION	DATE

DESIGNED BY: J. PORTER
DRAWN BY: J. PORTER
CHECKED BY: K. HALL
SUBMITTED BY: K. HALL
SIZE: ANSI D
ISSUE DATE: MARCH 2023
SOLICITATION NO.: W9128F23Q0054
CONTRACT NO.: X
FILE NUMBER: MRG5_L-101
FILENAME: MRG5_L-101_rev.dgn

U.S. ARMY CORPS OF ENGINEERS
OMAHA DISTRICT
1616 CAPITOL AVE
OMAHA, NE 68102

COUNCIL BLUFFS FLOOD PROTECTION PROJECT
TREE MITIGATION
COUNCIL BLUFFS, IOWA

TREE MITIGATION PLANTING AREA
SITE PLAN AND ACCESS ROUTE

SHEET ID
L-101