1 FLOOR PLAN - PARTIAL - BUILDING 1 - THIRD FLOOR - AREA 1
SCALE: 1/8" = 1'-0"

TRUE NORTH

PLAN NORTH

GENERAL NOTES

1. CONTRACTOR TO COORDINATE WALK-THRU FOR INFECTION CONTROL WITH VA STAFF PRIOR TO COMMENCEMENT OF WORK.
2. REMOVAL OF ACM BY ABATEMENT CONTRACTOR PROVIDE BY GENERAL CONTRACTOR UNDER THIS CONTRACT. REFERENCE ABATEMENT CONSULTANT DRAWINGS AND SPECIFICATIONS FOR FULL ACM SCOPE.
3. BUILDING AREA SEPARATIONS NOT COMPLETELY SHOWN ON THESE DRAWINGS. CONTRACTOR TO VERIFY EXTENTS AND RATING OF EXISTING AREA SEPARATION WALLS.

LEGEND

- 1 HR. FIRE-RATED WALL
- 2 HR. FIRE-RATED WALL
- 1/2 HR / 1 HR. SUBDIVIDING SMOKE BARRIER
- ACM AREAS

KEY PLAN

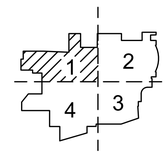

Revisions:	Date:

CONSULTANT
HFS COMPANY
8718 Botts Lane
San Antonio, Texas 78217
www.hfscompany.com
Phone: (210) 816-4784
Fax: (210) 881-6808
jbianco@hfscompany.com

PROJECT MANAGEMENT
HFS COMPANY
8718 Botts Lane
San Antonio, Texas 78217
www.hfscompany.com
Phone: (210) 816-4784
Fax: (210) 881-6808
jbianco@hfscompany.com

REGISTERED ARCHITECT JOSEPH V. BIANCO 21742 STATE OF TEXAS
5/4/22

Construction and Facilities Management

VA U.S. Department of Veterans Affairs

Drawing Title: Overall Floor Plan Reference Third Floor - Area 1	Phase: 100% CONSTRUCTION DOCUMENTS
Approved: Project Director	FULLY SPRINKLERED

Project Title: CINCINNATI VAMC EHRM INFRASTRUCTURE UPGRADES	Project Number: 539-21-701
	Building Number: 1
Location: 3200 VINE ST., CINCINNATI, OH	Drawing Number: AS-115-C.1.3
Issue Date: 4-MAY-2022 / Checked / Drawn: VV	

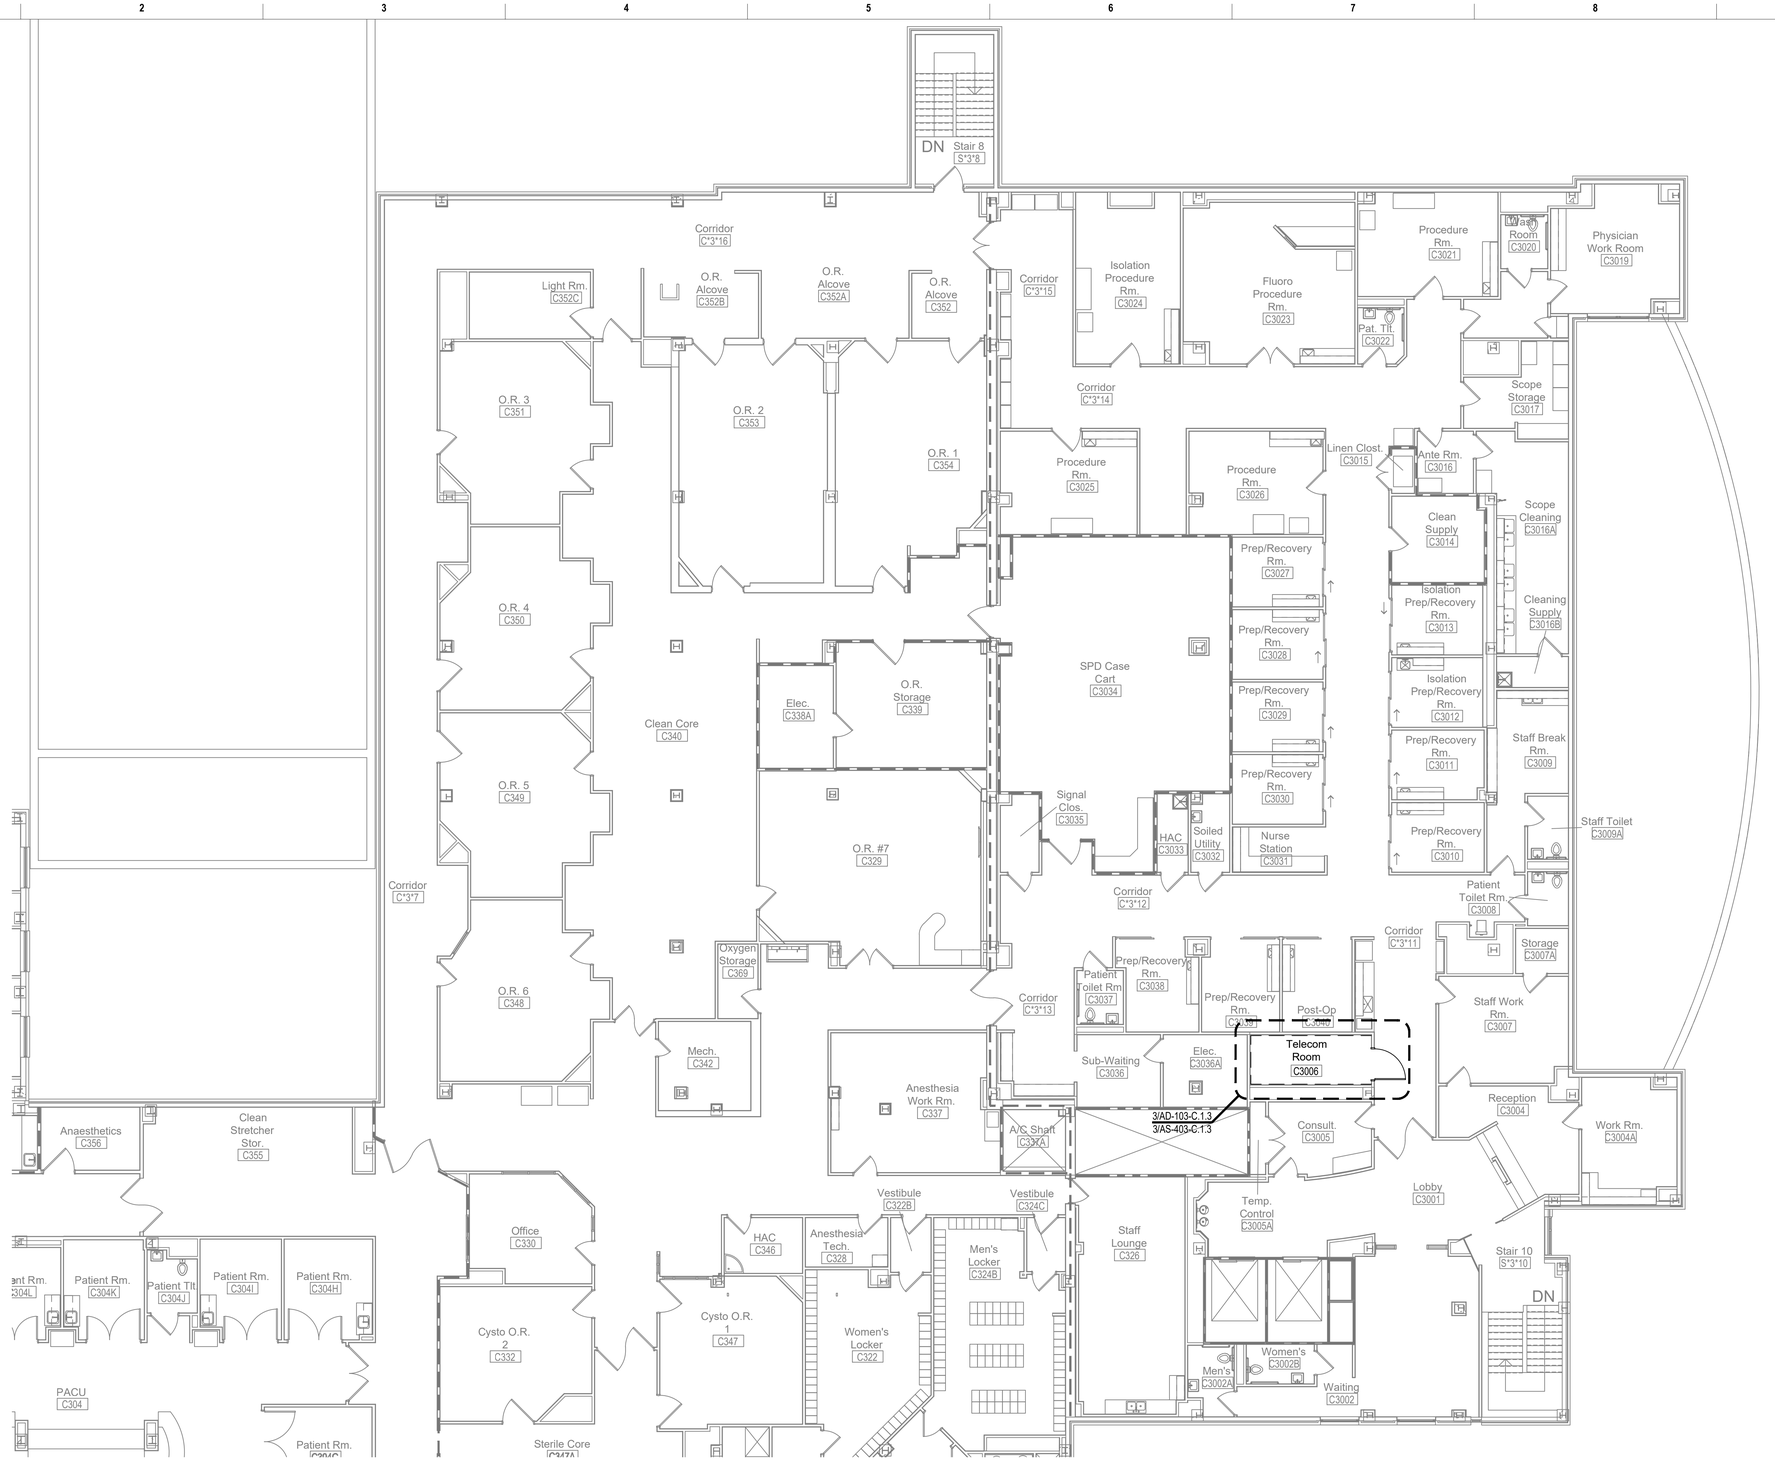

GENERAL NOTES

1. CONTRACTOR TO COORDINATE WALK-THRU FOR INFECTION CONTROL WITH VA STAFF PRIOR TO COMMENCEMENT OF WORK.
2. REMOVAL OF ACM BY ABATEMENT CONTRACTOR PROVIDE BY GENERAL CONTRACTOR UNDER THIS CONTRACT. REFERENCE ABATEMENT CONSULTANT DRAWINGS AND SPECIFICATIONS FOR FULL ACM SCOPE.
3. BUILDING AREA SEPARATIONS NOT COMPLETELY SHOWN ON THESE DRAWINGS. CONTRACTOR TO VERIFY EXTENTS AND RATING OF EXISTING AREA SEPARATION WALLS.

LEGEND

- 1 HR. FIRE-RATED WALL
- 2 HR. FIRE-RATED WALL
- 1/2 HR / 1 HR. SUBDIVIDING SMOKE BARRIER
- ACM AREAS

KEY PLAN

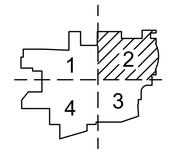

TRUE NORTH PLAN NORTH

1 FLOOR PLAN - PARTIAL - BUILDING 1 - THIRD FLOOR - AREA 2
SCALE: 1/8" = 1'-0"

Revisions:	Date:

CONSULTANT
HFS COMPANY
8718 Botts Lane
San Antonio, Texas 78217
www.hfscompany.com
Phone: (210) 816-4784
Fax: (210) 881-6808
jbianco@hfscompany.com

PROJECT MANAGEMENT
HFS COMPANY
8718 Botts Lane
San Antonio, Texas 78217
www.hfscompany.com
Phone: (210) 816-4784
Fax: (210) 881-6808
jbianco@hfscompany.com

REGISTERED ARCHITECT JOSEPH A. BIANCO 17643 STATE OF TEXAS
5/4/22

Construction and Facilities Management

VA U.S. Department of Veterans Affairs

Drawing Title	Overall Floor Plan Reference Third Floor- Area 2
Approved: Project Director	
Phase	100% CONSTRUCTION DOCUMENTS
	FULLY SPRINKLERED
Project Title	CINCINNATI VAMC EHRM INFRASTRUCTURE UPGRADES
Location	3200 VINE ST., CINCINNATI, OH
Issue Date	4-MAY-2022
Checked	
Drawn	VV
Project Number	539-21-701
Building Number	1
Drawing Number	AS-116-C.1.3

1 FLOOR PLAN - PARTIAL - BUILDING 1 - THRID FLOOR - AREA 3
SCALE: 1/8" = 1'-0"

GENERAL NOTES

1. CONTRACTOR TO COORDINATE WALK-THRU FOR INFECTION CONTROL WITH VA STAFF PRIOR TO COMMENCEMENT OF WORK.
2. REMOVAL OF ACM BY ABATEMENT CONTRACTOR PROVIDE BY GENERAL CONTRACTOR UNDER THIS CONTRACT. REFERENCE ABATEMENT CONSULTANT DRAWINGS AND SPECIFICATIONS FOR FULL ACM SCOPE.
3. BUILDING AREA SEPARATIONS NOT COMPLETELY SHOWN ON THESE DRAWINGS. CONTRACTOR TO VERIFY EXTENTS AND RATING OF EXISTING AREA SEPARATION WALLS.

LEGEND

- 1 HR. FIRE-RATED WALL
- 2 HR. FIRE-RATED WALL
- 1/2 HR / 1 HR. SUBDIVIDING SMOKE BARRIER
- ACM AREAS

KEY PLAN

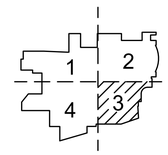

TRUE NORTH PLAN NORTH

Revisions:	Date:

CONSULTANT
HFS COMPANY
8718 Botts Lane
San Antonio, Texas 78217
www.hfscompany.com
Phone: (210) 816-4784
Fax: (210) 881-6808
jbianco@hfscompany.com

PROJECT MANAGEMENT
HFS COMPANY
8718 Botts Lane
San Antonio, Texas 78217
www.hfscompany.com
Phone: (210) 816-4784
Fax: (210) 881-6808
jbianco@hfscompany.com

REGISTERED ARCHITECT JOSEPH A. BIANCO 17643 STATE OF TEXAS
5/4/22

Construction and Facilities Management

VA U.S. Department of Veterans Affairs

Drawing Title: Overall Floor Plan Reference Third Floor- Area 3	Phase: 100% CONSTRUCTION DOCUMENTS
Approved: Project Director	FULLY SPRINKLERED

Project Title: CINCINNATI VAMC EHRM INFRASTRUCTURE UPGRADES	Project Number: 539-21-701
	Building Number: 1
Location: 3200 VINE ST., CINCINNATI, OH	Drawing Number: AS-117-C.1.3
Issue Date: 4-MAY-2022 / Checked: / Drawn: VV	

GENERAL NOTES

1. CONTRACTOR TO COORDINATE WALK-THRU FOR INFECTION CONTROL WITH VA STAFF PRIOR TO COMMENCEMENT OF WORK.
2. REMOVAL OF ACM BY ABATEMENT CONTRACTOR PROVIDE BY GENERAL CONTRACTOR UNDER THIS CONTRACT. REFERENCE ABATEMENT CONSULTANT DRAWINGS AND SPECIFICATIONS FOR FULL ACM SCOPE.
3. BUILDING AREA SEPARATIONS NOT COMPLETELY SHOWN ON THESE DRAWINGS. CONTRACTOR TO VERIFY EXTENTS AND RATING OF EXISTING AREA SEPARATION WALLS.

LEGEND

- 1 HR. FIRE-RATED WALL
- 2 HR. FIRE-RATED WALL
- 1/2 HR / 1 HR. SUBDIVIDING SMOKE BARRIER
- ACM AREAS

KEY PLAN

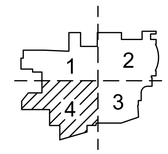

TRUE NORTH PLAN NORTH

1 FLOOR PLAN - PARTIAL - BUILDING 1 - THIRD FLOOR - AREA 4
SCALE: 1/8" = 1'-0"

Revisions:	Date:

CONSULTANT

HFS COMPANY
8718 Botts Lane
San Antonio, Texas 78217
www.hfscompany.com
Phone: (210) 816-4784
Fax: (210) 881-6808
jbianco@hfscompany.com

PROJECT MANAGEMENT

HFS COMPANY
8718 Botts Lane
San Antonio, Texas 78217
www.hfscompany.com
Phone: (210) 816-4784
Fax: (210) 881-6808
jbianco@hfscompany.com

REGISTERED ARCHITECT JOSEPH J. BIANCO STATE OF TEXAS 21743
5/4/22

Construction and Facilities Management

VA U.S. Department of Veterans Affairs

Drawing Title: Overall Floor Plan Reference Third Floor - Area 4	Phase: 100% CONSTRUCTION DOCUMENTS
Approved: Project Director	FULLY SPRINKLERED

Project Title: CINCINNATI VAMC EHRM INFRASTRUCTURE UPGRADES	Project Number: 539-21-701
	Building Number: 1
Location: 3200 VINE ST., CINCINNATI, OH	Drawing Number: AS-118-C.1.3
Issue Date: 4-MAY-2022 / Checked / Drawn: VV	

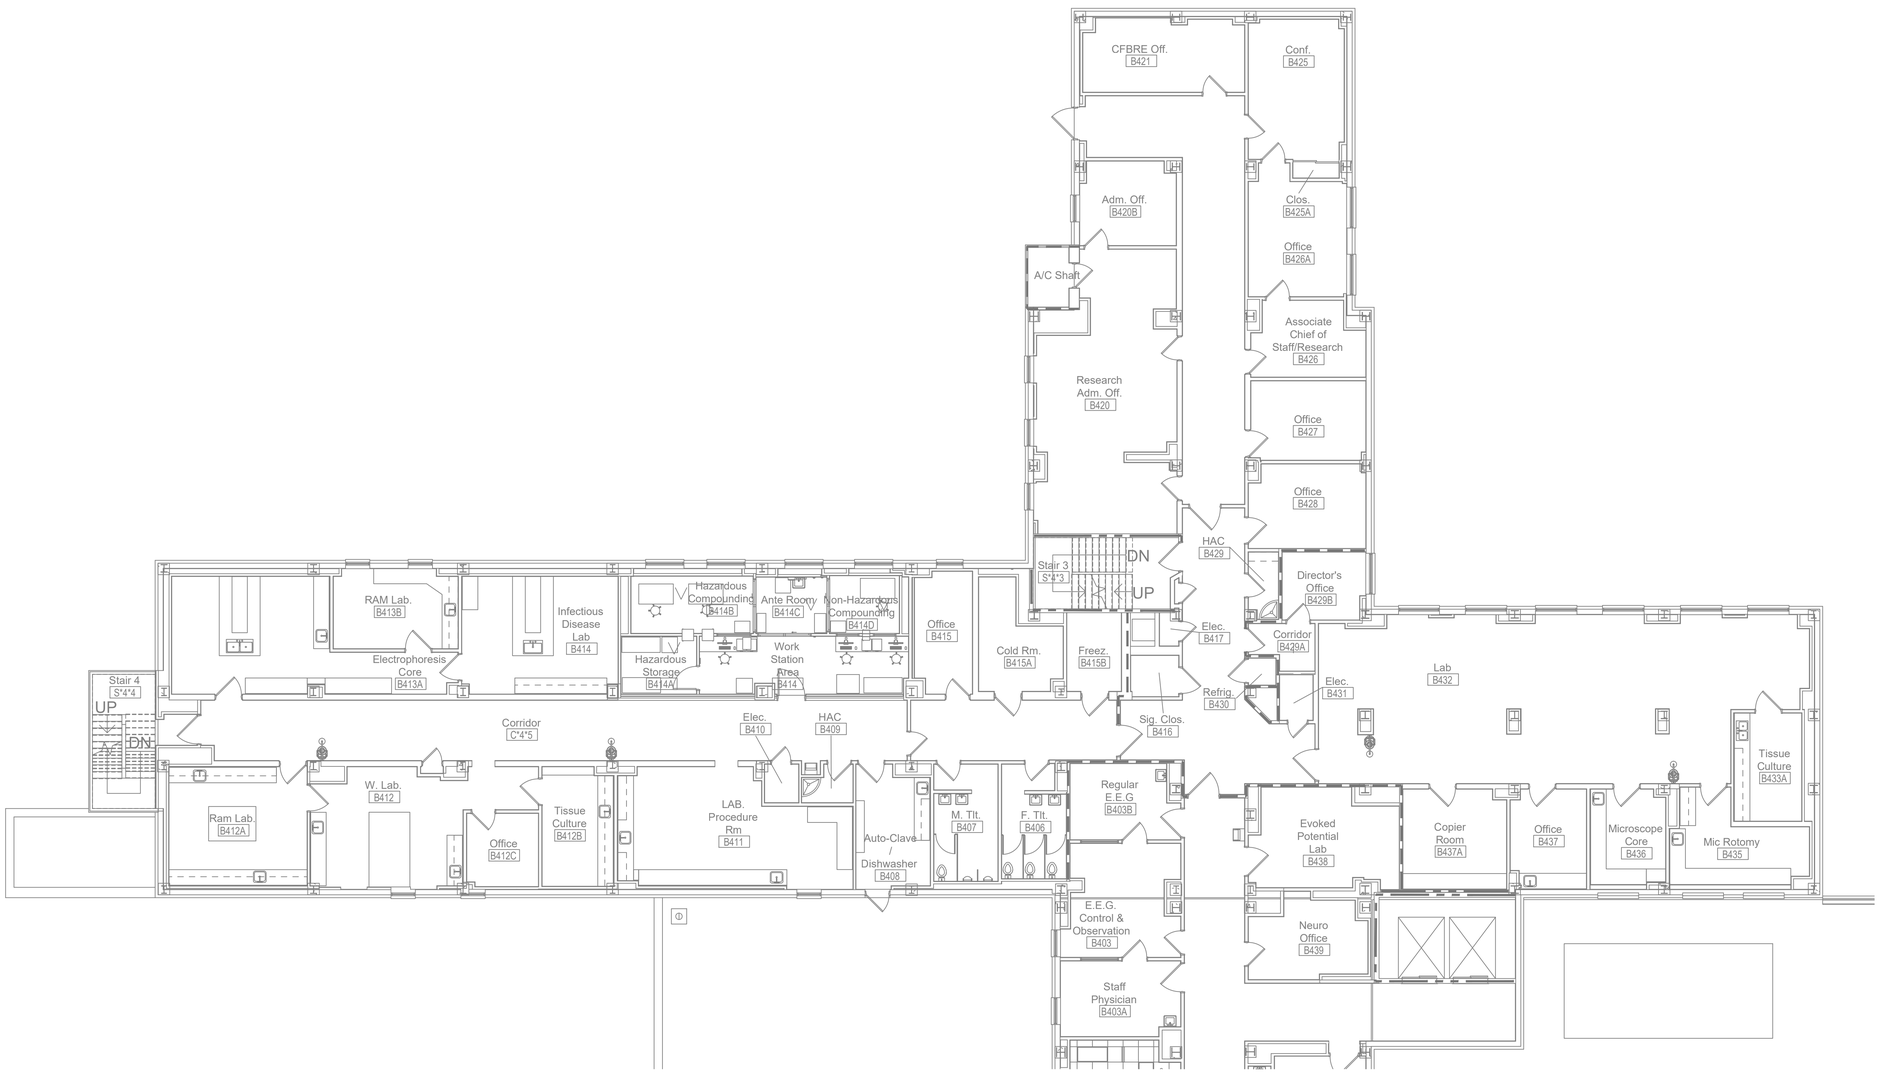

1 FLOOR PLAN - PARTIAL - BUILDING 1 - FOURTH FLOOR - AREA 1

SCALE: 1/8" = 1'-0"

GENERAL NOTES

1. CONTRACTOR TO COORDINATE WALK-THRU FOR INFECTION CONTROL WITH VA STAFF PRIOR TO COMMENCEMENT OF WORK.
2. REMOVAL OF ACM BY ABATEMENT CONTRACTOR PROVIDE BY GENERAL CONTRACTOR UNDER THIS CONTRACT. REFERENCE ABATEMENT CONSULTANT DRAWINGS AND SPECIFICATIONS FOR FULL ACM SCOPE.
3. BUILDING AREA SEPARATIONS NOT COMPLETELY SHOWN ON THESE DRAWINGS. CONTRACTOR TO VERIFY EXTENTS AND RATING OF EXISTING AREA SEPARATION WALLS.

LEGEND

- 1 HR. FIRE-RATED WALL
- 2 HR. FIRE-RATED WALL
- 1/2 HR / 1 HR. SUBDIVIDING SMOKE BARRIER
- ACM AREAS

KEY PLAN

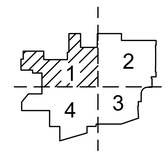

TRUE NORTH PLAN NORTH

Revisions:	Date:

CONSULTANT

HFS COMPANY
8718 Botts Lane
San Antonio, Texas 78217
www.hfscompany.com
Phone: (210) 816-4784
Fax: (210) 881-6808
jbianco@hfscompany.com

PROJECT MANAGEMENT

HFS COMPANY
8718 Botts Lane
San Antonio, Texas 78217
www.hfscompany.com
Phone: (210) 816-4784
Fax: (210) 881-6808
jbianco@hfscompany.com

REGISTERED ARCHITECT JOSEPH A. BIANCO 21743 STATE OF TEXAS

5/4/22

Construction and Facilities Management

VA U.S. Department of Veterans Affairs

Drawing Title: Overall Floor Plan Reference Fourth Floor - Area 1	Phase: 100% CONSTRUCTION DOCUMENTS
Approved: Project Director	FULLY SPRINKLERED

Project Title: CINCINNATI VAMC EHRM INFRASTRUCTURE UPGRADES	Project Number: 539-21-701
	Building Number: 1
Location: 3200 VINE ST., CINCINNATI, OH	Drawing Number: AS-119-C.1.4

Issue Date	Checked	Drawn
4-MAY-2022		VV

1 FLOOR PLAN - PARTIAL - BUILDING 1 - FOURTH FLOOR - AREA 2
SCALE: 1/8" = 1'-0"

GENERAL NOTES

1. CONTRACTOR TO COORDINATE WALK-THRU FOR INFECTION CONTROL WITH VA STAFF PRIOR TO COMMENCEMENT OF WORK.
2. REMOVAL OF ACM BY ABATEMENT CONTRACTOR PROVIDE BY GENERAL CONTRACTOR UNDER THIS CONTRACT. REFERENCE ABATEMENT CONSULTANT DRAWINGS AND SPECIFICATIONS FOR FULL ACM SCOPE.
3. BUILDING AREA SEPARATIONS NOT COMPLETELY SHOWN ON THESE DRAWINGS. CONTRACTOR TO VERIFY EXTENTS AND RATING OF EXISTING AREA SEPARATION WALLS.

LEGEND

- 1 HR. FIRE-RATED WALL
- 2 HR. FIRE-RATED WALL
- 1/2 HR / 1 HR. SUBDIVIDING SMOKE BARRIER
- ACM AREAS

KEY PLAN

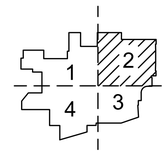

TRUE NORTH PLAN NORTH

Revisions:	Date:

CONSULTANT
HFS COMPANY
8718 Botts Lane
San Antonio, Texas 78217
www.hfscompany.com
Phone: (210) 816-4784
Fax: (210) 881-6808
jbianco@hfscompany.com

PROJECT MANAGEMENT
HFS COMPANY
8718 Botts Lane
San Antonio, Texas 78217
www.hfscompany.com
Phone: (210) 816-4784
Fax: (210) 881-6808
jbianco@hfscompany.com

REGISTERED ARCHITECT JOSEPH BIANCO 21745 STATE OF TEXAS
5/4/22

Construction and Facilities Management

VA U.S. Department of Veterans Affairs

Drawing Title	Overall Floor Plan Reference Fourth Floor - Area 2
Approved: Project Director	
Phase	100% CONSTRUCTION DOCUMENTS
	FULLY SPRINKLERED
Project Title	CINCINNATI VAMC EHRM INFRASTRUCTURE UPGRADES
Location	3200 VINE ST., CINCINNATI, OH
Issue Date	4-MAY-2022
Checked	
Drawn	VV
Project Number	539-21-701
Building Number	1
Drawing Number	AS-120-C.1.4

1 FLOOR PLAN - PARTIAL - BUILDING 1 - FOURTH FLOOR - AREA 3
SCALE: 1/8" = 1'-0"

GENERAL NOTES

1. CONTRACTOR TO COORDINATE WALK-THRU FOR INFECTION CONTROL WITH VA STAFF PRIOR TO COMMENCEMENT OF WORK.
2. REMOVAL OF ACM BY ABATEMENT CONTRACTOR PROVIDE BY GENERAL CONTRACTOR UNDER THIS CONTRACT. REFERENCE ABATEMENT CONSULTANT DRAWINGS AND SPECIFICATIONS FOR FULL ACM SCOPE.
3. BUILDING AREA SEPARATIONS NOT COMPLETELY SHOWN ON THESE DRAWINGS. CONTRACTOR TO VERIFY EXTENTS AND RATING OF EXISTING AREA SEPARATION WALLS.

LEGEND

- 1 HR. FIRE-RATED WALL
- 2 HR. FIRE-RATED WALL
- 1/2 HR / 1 HR. SUBDIVIDING SMOKE BARRIER
- ACM AREAS

KEY PLAN

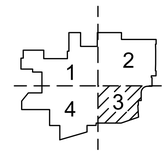

TRUE NORTH PLAN NORTH

Revisions:	Date:

CONSULTANT
HFS COMPANY
8718 Botts Lane
San Antonio, Texas 78217
www.hfscompany.com
Phone: (210) 816-4784
Fax: (210) 881-6808
jbianco@hfscompany.com

PROJECT MANAGEMENT
HFS COMPANY
8718 Botts Lane
San Antonio, Texas 78217
www.hfscompany.com
Phone: (210) 816-4784
Fax: (210) 881-6808
jbianco@hfscompany.com

REGISTERED ARCHITECT JOSEPH A. BIANCO 17643 STATE OF TEXAS
5/4/22

Construction and Facilities Management

VA U.S. Department of Veterans Affairs

Drawing Title	Overall Floor Plan Fourth Floor - Area 3
Approved: Project Director	
Phase	100% CONSTRUCTION DOCUMENTS
	FULLY SPRINKLERED
Project Title	CINCINNATI VAMC EHRM INFRASTRUCTURE UPGRADES
Location	3200 VINE ST., CINCINNATI, OH
Issue Date	4-MAY-2022
Checked	
Drawn	VV
Project Number	539-21-701
Building Number	1
Drawing Number	AS-121-C.1.4

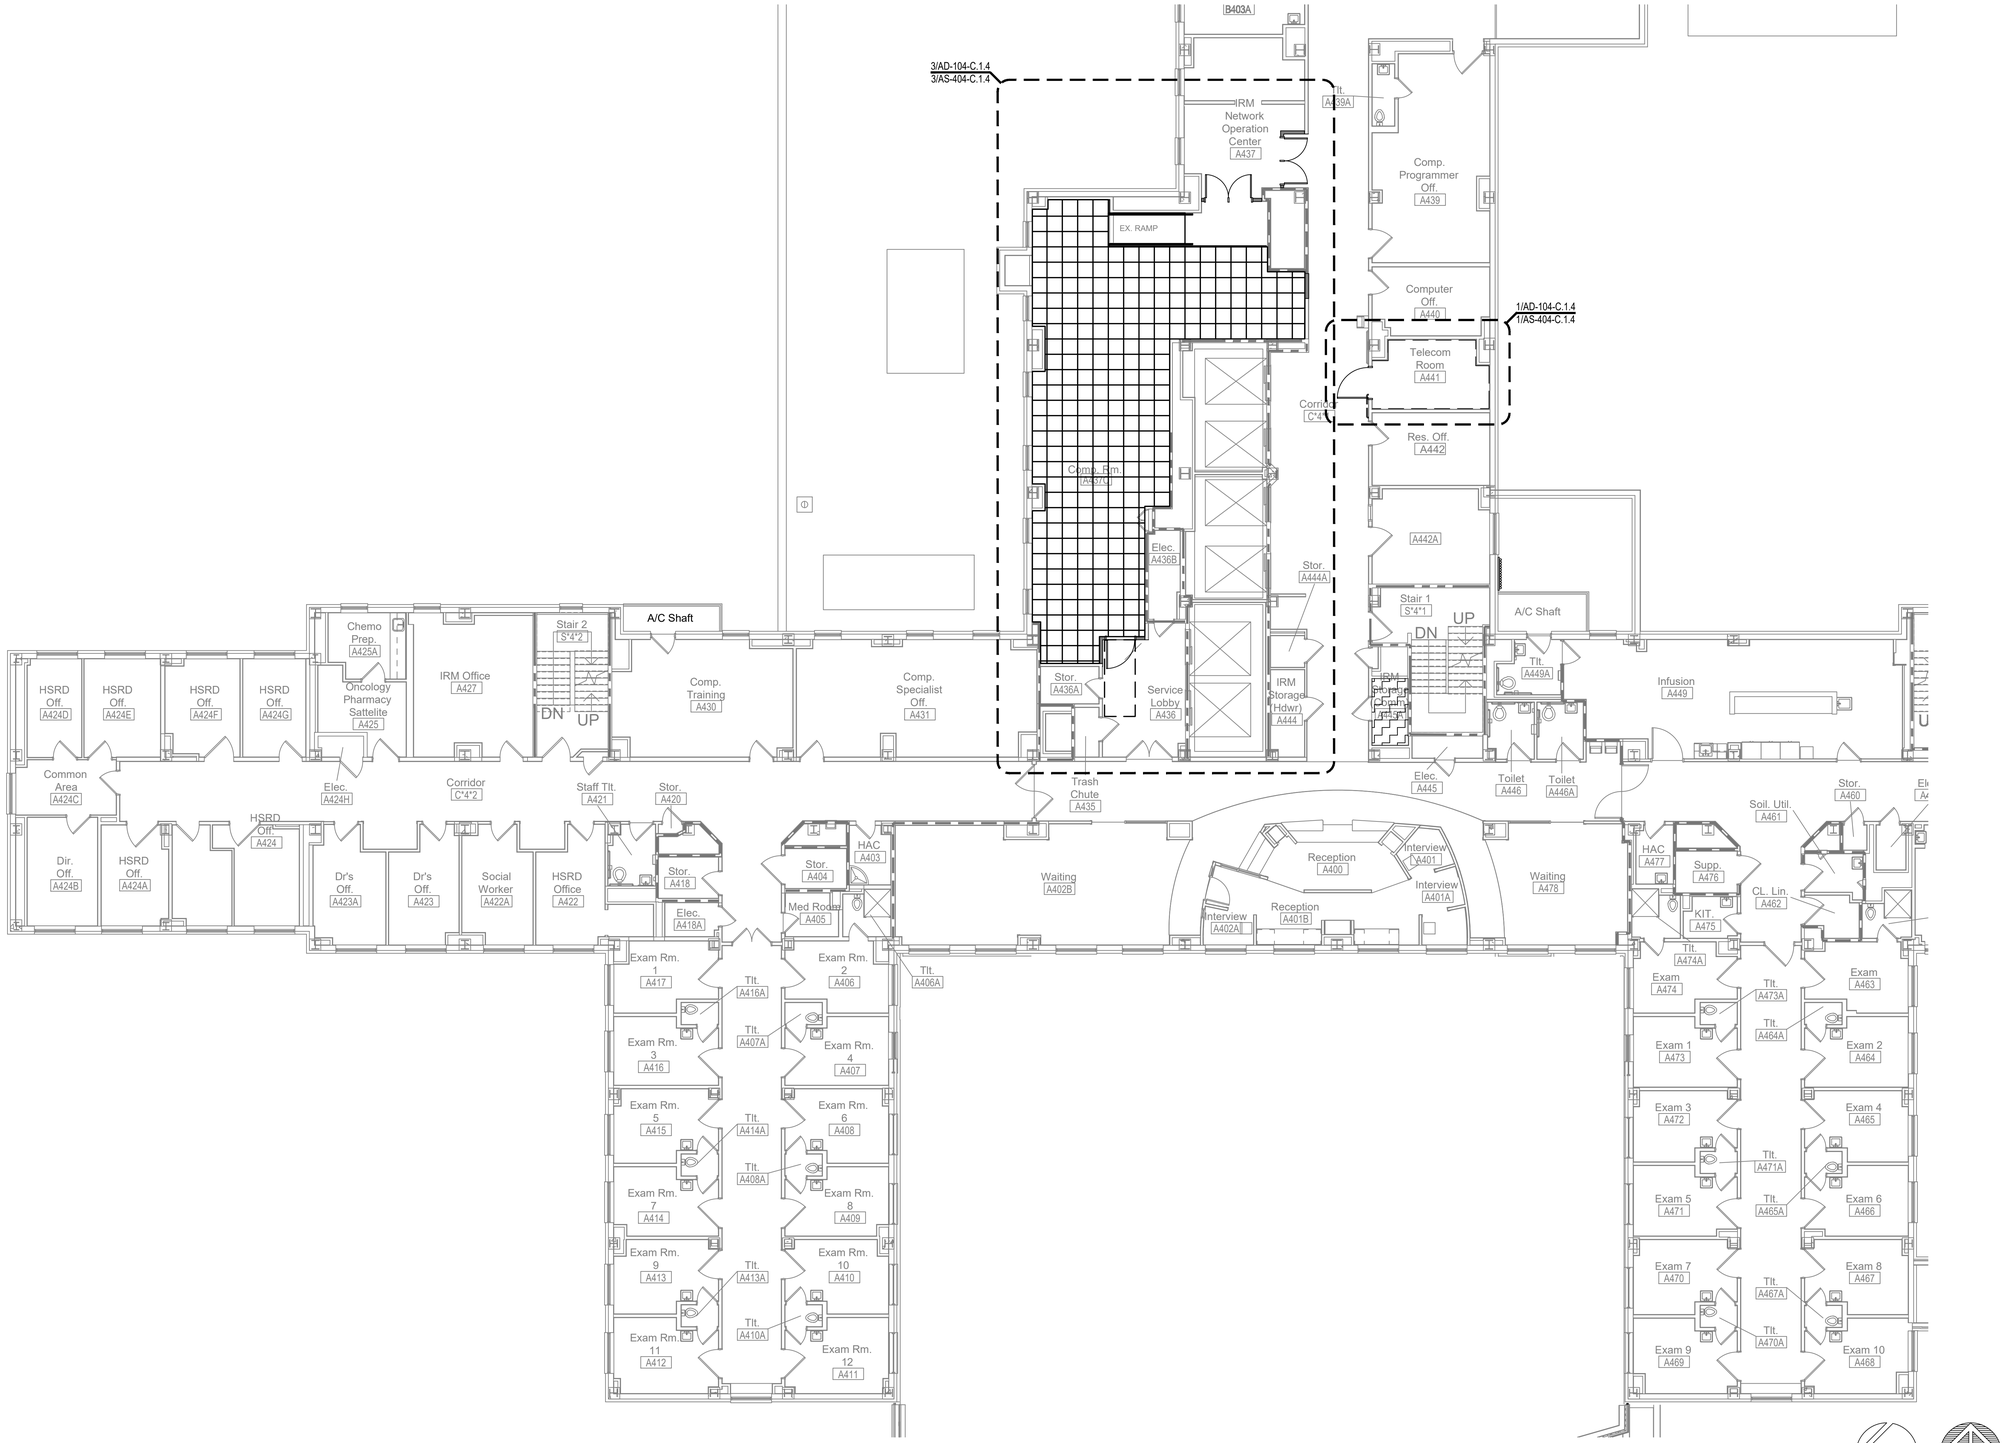

1 FLOOR PLAN - PARTIAL - BUILDING 1 - FOURTH FLOOR - AREA 4
SCALE: 1/8" = 1'-0"

GENERAL NOTES

1. CONTRACTOR TO COORDINATE WALK-THRU FOR INFECTION CONTROL WITH VA STAFF PRIOR TO COMMENCEMENT OF WORK.
2. REMOVAL OF ACM BY ABATEMENT CONTRACTOR PROVIDE BY GENERAL CONTRACTOR UNDER THIS CONTRACT. REFERENCE ABATEMENT CONSULTANT DRAWINGS AND SPECIFICATIONS FOR FULL ACM SCOPE.
3. BUILDING AREA SEPARATIONS NOT COMPLETELY SHOWN ON THESE DRAWINGS. CONTRACTOR TO VERIFY EXTENTS AND RATING OF EXISTING AREA SEPARATION WALLS.

LEGEND

- 1 HR. FIRE-RATED WALL
- 2 HR. FIRE-RATED WALL
- 1/2 HR / 1 HR. SUBDIVIDING SMOKE BARRIER
- ACM AREAS

KEY PLAN

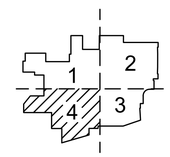

Revisions:	Date:

CONSULTANT
HFS COMPANY
8718 Botts Lane
San Antonio, Texas 78217
www.hfscompany.com
Phone: (210) 816-4784
Fax: (210) 881-6808
jbianco@hfscompany.com

PROJECT MANAGEMENT
HFS COMPANY
8718 Botts Lane
San Antonio, Texas 78217
www.hfscompany.com
Phone: (210) 816-4784
Fax: (210) 881-6808
jbianco@hfscompany.com

REGISTERED ARCHITECT JOHN I. BIANCO 21742 STATE OF TEXAS
5/4/22

Construction and Facilities Management

VA U.S. Department of Veterans Affairs

Drawing Title: Overall Floor Plan Reference Fourth Floor - Area 4	Phase: 100% CONSTRUCTION DOCUMENTS
Approved: Project Director	FULLY SPRINKLERED

Project Title: CINCINNATI VAMC EHRM INFRASTRUCTURE UPGRADES	Project Number: 539-21-701
	Building Number: 1
Location: 3200 VINE ST., CINCINNATI, OH	Drawing Number: AS-122-C.1.4
Issue Date: 4-MAY-2022 / Checked / Drawn: VV	

1 FLOOR PLAN - PARTIAL - BUILDING 1 - FIFTH FLOOR - AREA 1
SCALE: 1/8" = 1'-0"

GENERAL NOTES

1. CONTRACTOR TO COORDINATE WALK-THRU FOR INFECTION CONTROL WITH VA STAFF PRIOR TO COMMENCEMENT OF WORK.
2. REMOVAL OF ACM BY ABATEMENT CONTRACTOR PROVIDE BY GENERAL CONTRACTOR UNDER THIS CONTRACT. REFERENCE ABATEMENT CONSULTANT DRAWINGS AND SPECIFICATIONS FOR FULL ACM SCOPE.
3. BUILDING AREA SEPARATIONS NOT COMPLETELY SHOWN ON THESE DRAWINGS. CONTRACTOR TO VERIFY EXTENTS AND RATING OF EXISTING AREA SEPARATION WALLS.

LEGEND

- 1 HR. FIRE-RATED WALL
- 2 HR. FIRE-RATED WALL
- 1/2 HR / 1 HR. SUBDIVIDING SMOKE BARRIER
- ACM AREAS

KEY PLAN

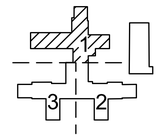

TRUE NORTH PLAN NORTH

Revisions:	Date:

CONSULTANT
HFS COMPANY
8718 Botts Lane
San Antonio, Texas 78217
www.hfscompany.com
Phone: (210) 816-4784
Fax: (210) 881-6808
jbianco@hfscompany.com

PROJECT MANAGEMENT
HFS COMPANY
8718 Botts Lane
San Antonio, Texas 78217
www.hfscompany.com
Phone: (210) 816-4784
Fax: (210) 881-6808
jbianco@hfscompany.com

REGISTERED ARCHITECT JOSEPH A. BIANCO STATE OF TEXAS
5/4/22

Construction and Facilities Management

VA U.S. Department of Veterans Affairs

Drawing Title: Overall Floor Plan Reference Fifth Floor- Area 1	Phase: 100% CONSTRUCTION DOCUMENTS
Approved: Project Director	FULLY SPRINKLERED

Project Title: CINCINNATI VAMC EHRM INFRASTRUCTURE UPGRADES		Project Number: 539-21-701
		Building Number: 1
Location: 3200 VINE ST., CINCINNATI, OH		Drawing Number: AS-123-C.1.5
Issue Date: 4-MAY-2022	Checked:	Drawn: VV

1 FLOOR PLAN - PARTIAL - BUILDING 1 - FIFTH FLOOR - AREA 2
SCALE: 1/8" = 1'-0"

GENERAL NOTES

1. CONTRACTOR TO COORDINATE WALK-THRU FOR INFECTION CONTROL WITH VA STAFF PRIOR TO COMMENCEMENT OF WORK.
2. REMOVAL OF ACM BY ABATEMENT CONTRACTOR PROVIDE BY GENERAL CONTRACTOR UNDER THIS CONTRACT. REFERENCE ABATEMENT CONSULTANT DRAWINGS AND SPECIFICATIONS FOR FULL ACM SCOPE.
3. BUILDING AREA SEPARATIONS NOT COMPLETELY SHOWN ON THESE DRAWINGS. CONTRACTOR TO VERIFY EXTENTS AND RATING OF EXISTING AREA SEPARATION WALLS.

LEGEND

- 1 HR. FIRE-RATED WALL
- 2 HR. FIRE-RATED WALL
- 1/2 HR / 1 HR. SUBDIVIDING SMOKE BARRIER
- ACM AREAS

KEY PLAN

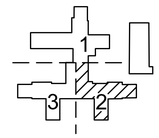

TRUE NORTH

PLAN NORTH

Revisions:	Date:

CONSULTANT
HFS COMPANY
8718 Botts Lane
San Antonio, Texas 78217
www.hfscompany.com
Phone: (210) 816-4784
Fax: (210) 881-6808
jbianco@hfscompany.com

PROJECT MANAGEMENT
HFS COMPANY
8718 Botts Lane
San Antonio, Texas 78217
www.hfscompany.com
Phone: (210) 816-4784
Fax: (210) 881-6808
jbianco@hfscompany.com

REGISTERED ARCHITECT — JOSEPH V. BIANCO — 21643 — STATE OF TEXAS
5/4/22

Construction and Facilities Management

VA U.S. Department of Veterans Affairs

Drawing Title: Overall Floor Plan Reference Fifth Floor- Area 2	Phase: 100% CONSTRUCTION DOCUMENTS	Project Title: CINCINNATI VAMC EHRM INFRASTRUCTURE UPGRADES	Project Number: 539-21-701
Approved: Project Director	FULLY SPRINKLERED	Location: 3200 VINE ST., CINCINNATI, OH	Building Number: 1
		Issue Date: 4-MAY-2022 / Checked / Drawn: VV	Drawing Number: AS-124-C.1.5

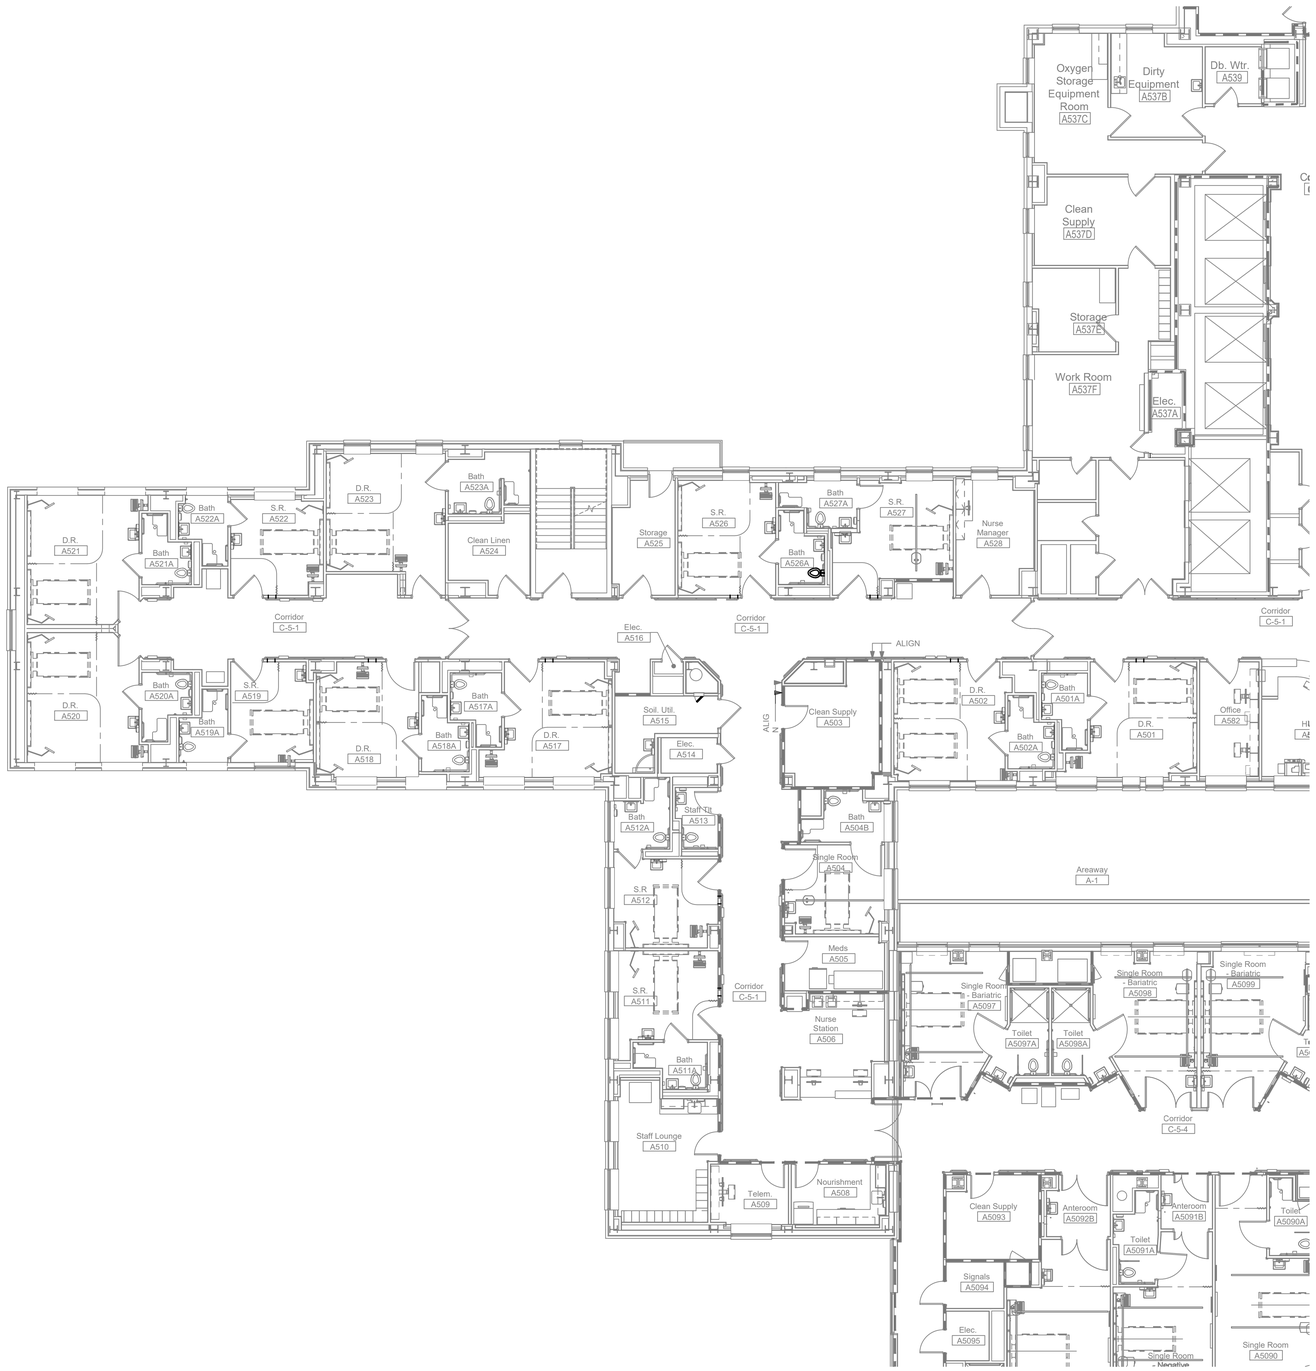

1 FLOOR PLAN - PARTIAL - BUILDING 1 - FIFTH FLOOR - AREA 3
SCALE: 1/8" = 1'-0"

GENERAL NOTES

1. CONTRACTOR TO COORDINATE WALK-THRU FOR INFECTION CONTROL WITH VA STAFF PRIOR TO COMMENCEMENT OF WORK.
2. REMOVAL OF ACM BY ABATEMENT CONTRACTOR PROVIDE BY GENERAL CONTRACTOR UNDER THIS CONTRACT. REFERENCE ABATEMENT CONSULTANT DRAWINGS AND SPECIFICATIONS FOR FULL ACM SCOPE.
3. BUILDING AREA SEPARATIONS NOT COMPLETELY SHOWN ON THESE DRAWINGS. CONTRACTOR TO VERIFY EXTENTS AND RATING OF EXISTING AREA SEPARATION WALLS.

LEGEND

- 1 HR. FIRE-RATED WALL
- 2 HR. FIRE-RATED WALL
- 1/2 HR / 1 HR. SUBDIVIDING SMOKE BARRIER
- ACM AREAS

KEY PLAN

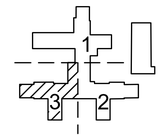

TRUE NORTH PLAN NORTH

Revisions:	Date:

CONSULTANT
HFS COMPANY
8718 Botts Lane
San Antonio, Texas 78217
www.hfscompany.com
Phone: (210) 816-4784
Fax: (210) 881-6808
jbianco@hfscompany.com

PROJECT MANAGEMENT
HFS COMPANY
8718 Botts Lane
San Antonio, Texas 78217
www.hfscompany.com
Phone: (210) 816-4784
Fax: (210) 881-6808
jbianco@hfscompany.com

REGISTERED ARCHITECT JOSEPH BIANCO 1945 STATE OF TEXAS
5/4/22

Construction and Facilities Management

VA U.S. Department of Veterans Affairs

Drawing Title	Overall Floor Plan Reference Fifth Floor- Area 3
Approved: Project Director	
Phase	100% CONSTRUCTION DOCUMENTS
	FULLY SPRINKLERED
Project Title	CINCINNATI VAMC EHRM INFRASTRUCTURE UPGRADES
Location	3200 VINE ST., CINCINNATI, OH
Issue Date	4-MAY-2022
Checked	
Drawn	VV
Project Number	539-21-701
Building Number	1
Drawing Number	AS-125-C.1.5

1 FLOOR PLAN - PARTIAL - BUILDING 1 - SIXTH FLOOR - AREA 1
SCALE: 1/8" = 1'-0"

GENERAL NOTES

1. CONTRACTOR TO COORDINATE WALK-THRU FOR INFECTION CONTROL WITH VA STAFF PRIOR TO COMMENCEMENT OF WORK.
2. REMOVAL OF ACM BY ABATEMENT CONTRACTOR PROVIDE BY GENERAL CONTRACTOR UNDER THIS CONTRACT. REFERENCE ABATEMENT CONSULTANT DRAWINGS AND SPECIFICATIONS FOR FULL ACM SCOPE.
3. BUILDING AREA SEPARATIONS NOT COMPLETELY SHOWN ON THESE DRAWINGS. CONTRACTOR TO VERIFY EXTENTS AND RATING OF EXISTING AREA SEPARATION WALLS.

LEGEND

- 1 HR. FIRE-RATED WALL
- 2 HR. FIRE-RATED WALL
- 1/2 HR / 1 HR. SUBDIVIDING SMOKE BARRIER
- ACM AREAS

KEY PLAN

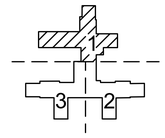

TRUE NORTH PLAN NORTH

Revisions:	Date:

CONSULTANT
HFS COMPANY
8718 Botts Lane
San Antonio, Texas 78217
www.hfscompany.com
Phone: (210) 816-4784
Fax: (210) 881-6808
jbianco@hfscompany.com

PROJECT MANAGEMENT
HFS COMPANY
8718 Botts Lane
San Antonio, Texas 78217
www.hfscompany.com
Phone: (210) 816-4784
Fax: (210) 881-6808
jbianco@hfscompany.com

REGISTERED ARCHITECT JOSEPH BIANCO 21745 STATE OF TEXAS
5/4/22

Construction and Facilities Management

VA U.S. Department of Veterans Affairs

Drawing Title: Overall Floor Plan Reference Sixth Floor - Area 1	Phase: 100% CONSTRUCTION DOCUMENTS
Approved: Project Director	FULLY SPRINKLERED

Project Title: CINCINNATI VAMC EHRM INFRASTRUCTURE UPGRADES	Project Number: 539-21-701
	Building Number: 1
Location: 3200 VINE ST., CINCINNATI, OH	Drawing Number: AS-126-C.1.6
Issue Date: 4-MAY-2022 / Checked / Drawn: VV	

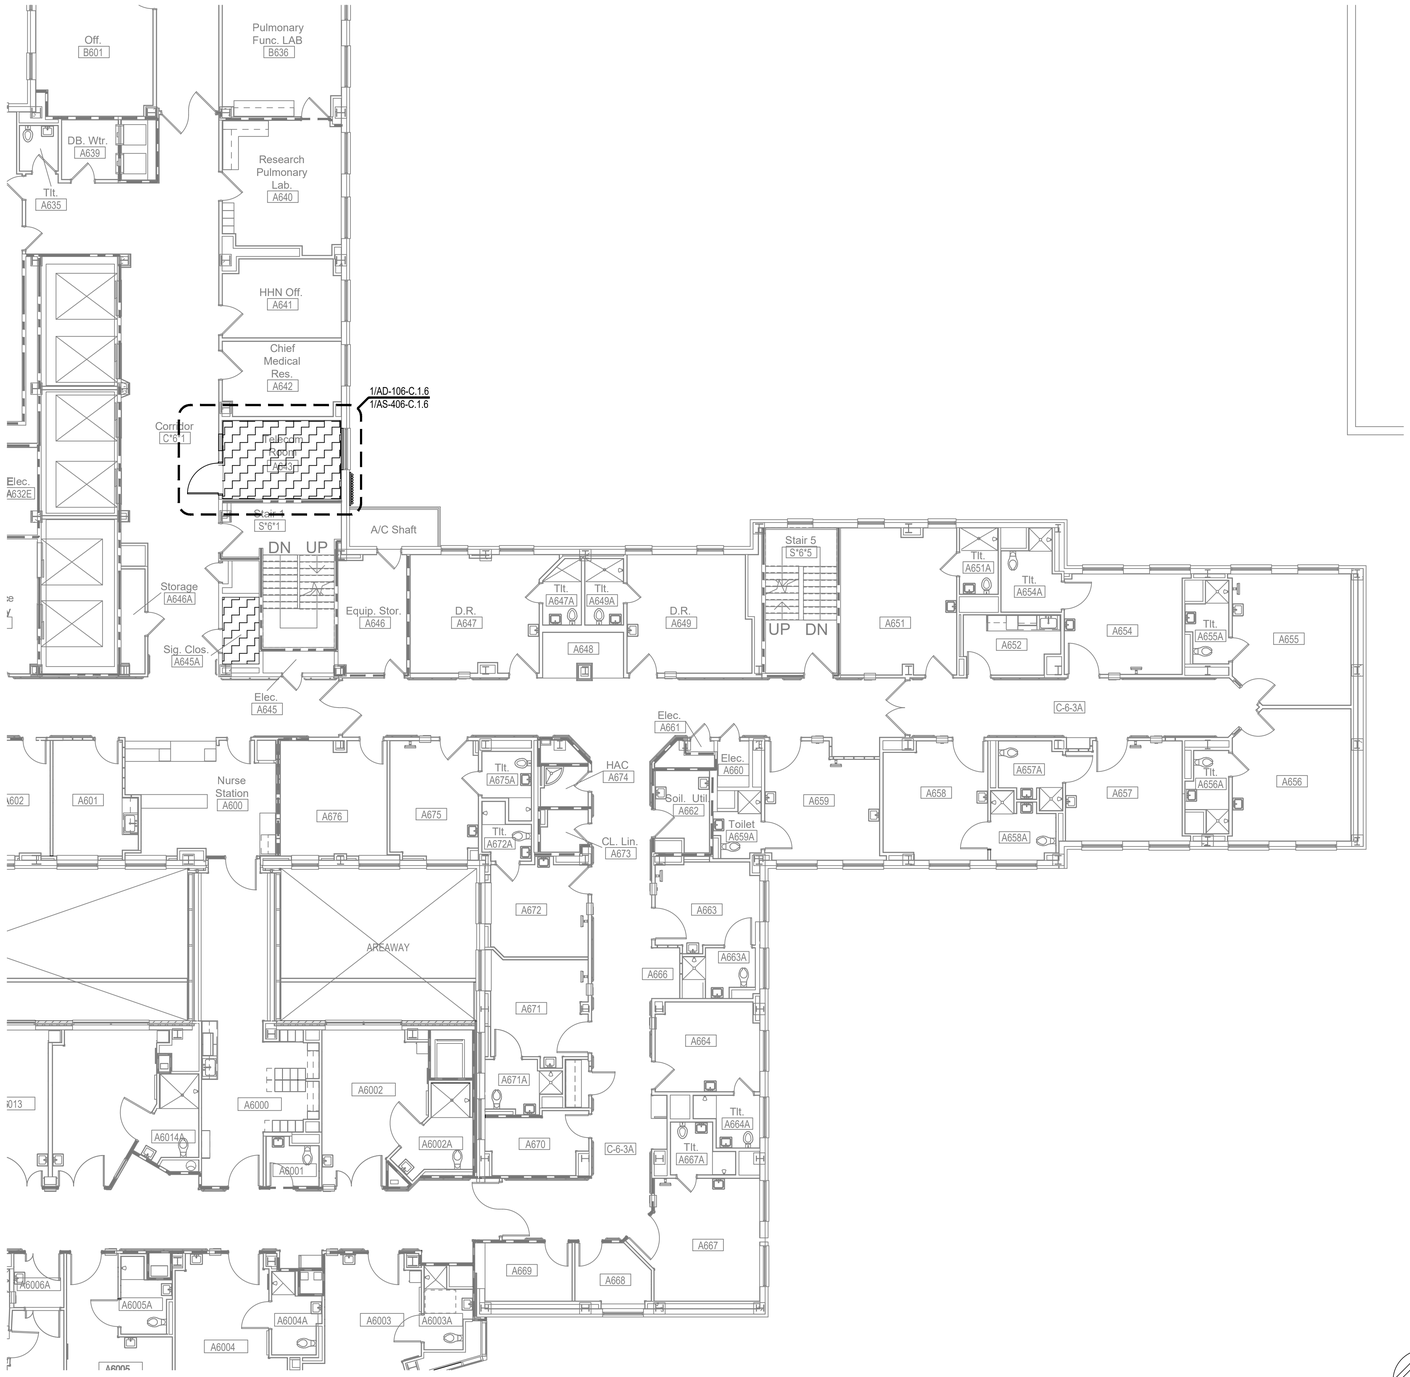

1 FLOOR PLAN - PARTIAL - BUILDING 1 - SIXTH FLOOR - AREA 2
SCALE: 1/8" = 1'-0"

TRUE NORTH

PLAN NORTH

GENERAL NOTES

1. CONTRACTOR TO COORDINATE WALK-THRU FOR INFECTION CONTROL WITH VA STAFF PRIOR TO COMMENCEMENT OF WORK.
2. REMOVAL OF ACM BY ABATEMENT CONTRACTOR PROVIDE BY GENERAL CONTRACTOR UNDER THIS CONTRACT. REFERENCE ABATEMENT CONSULTANT DRAWINGS AND SPECIFICATIONS FOR FULL ACM SCOPE.
3. BUILDING AREA SEPARATIONS NOT COMPLETELY SHOWN ON THESE DRAWINGS. CONTRACTOR TO VERIFY EXTENTS AND RATING OF EXISTING AREA SEPARATION WALLS.

LEGEND

- 1 HR. FIRE-RATED WALL
- 2 HR. FIRE-RATED WALL
- 1/2 HR / 1 HR. SUBDIVIDING SMOKE BARRIER
- ACM AREAS

KEY PLAN

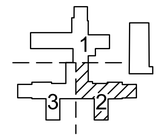

Revisions:	Date:

CONSULTANT
HFS COMPANY
8718 Botts Lane
San Antonio, Texas 78217
www.hfscompany.com
Phone: (210) 816-4784
Fax: (210) 881-6808
jbianco@hfscompany.com

PROJECT MANAGEMENT
HFS COMPANY
8718 Botts Lane
San Antonio, Texas 78217
www.hfscompany.com
Phone: (210) 816-4784
Fax: (210) 881-6808
jbianco@hfscompany.com

REGISTERED ARCHITECT — JOSEPH M. BIANCO — 21742 — STATE OF TEXAS
5/4/22

Construction and Facilities Management

VA U.S. Department of Veterans Affairs

Drawing Title	Overall Floor Plan Reference Sixth Floor - Area 2
Approved: Project Director	
Phase	100% CONSTRUCTION DOCUMENTS
	FULLY SPRINKLERED
Project Title	CINCINNATI VAMC EHRM INFRASTRUCTURE UPGRADES
Location	3200 VINE ST., CINCINNATI, OH
Issue Date	4-MAY-2022
Checked	
Drawn	VV
Project Number	539-21-701
Building Number	1
Drawing Number	AS-127-C.1.6

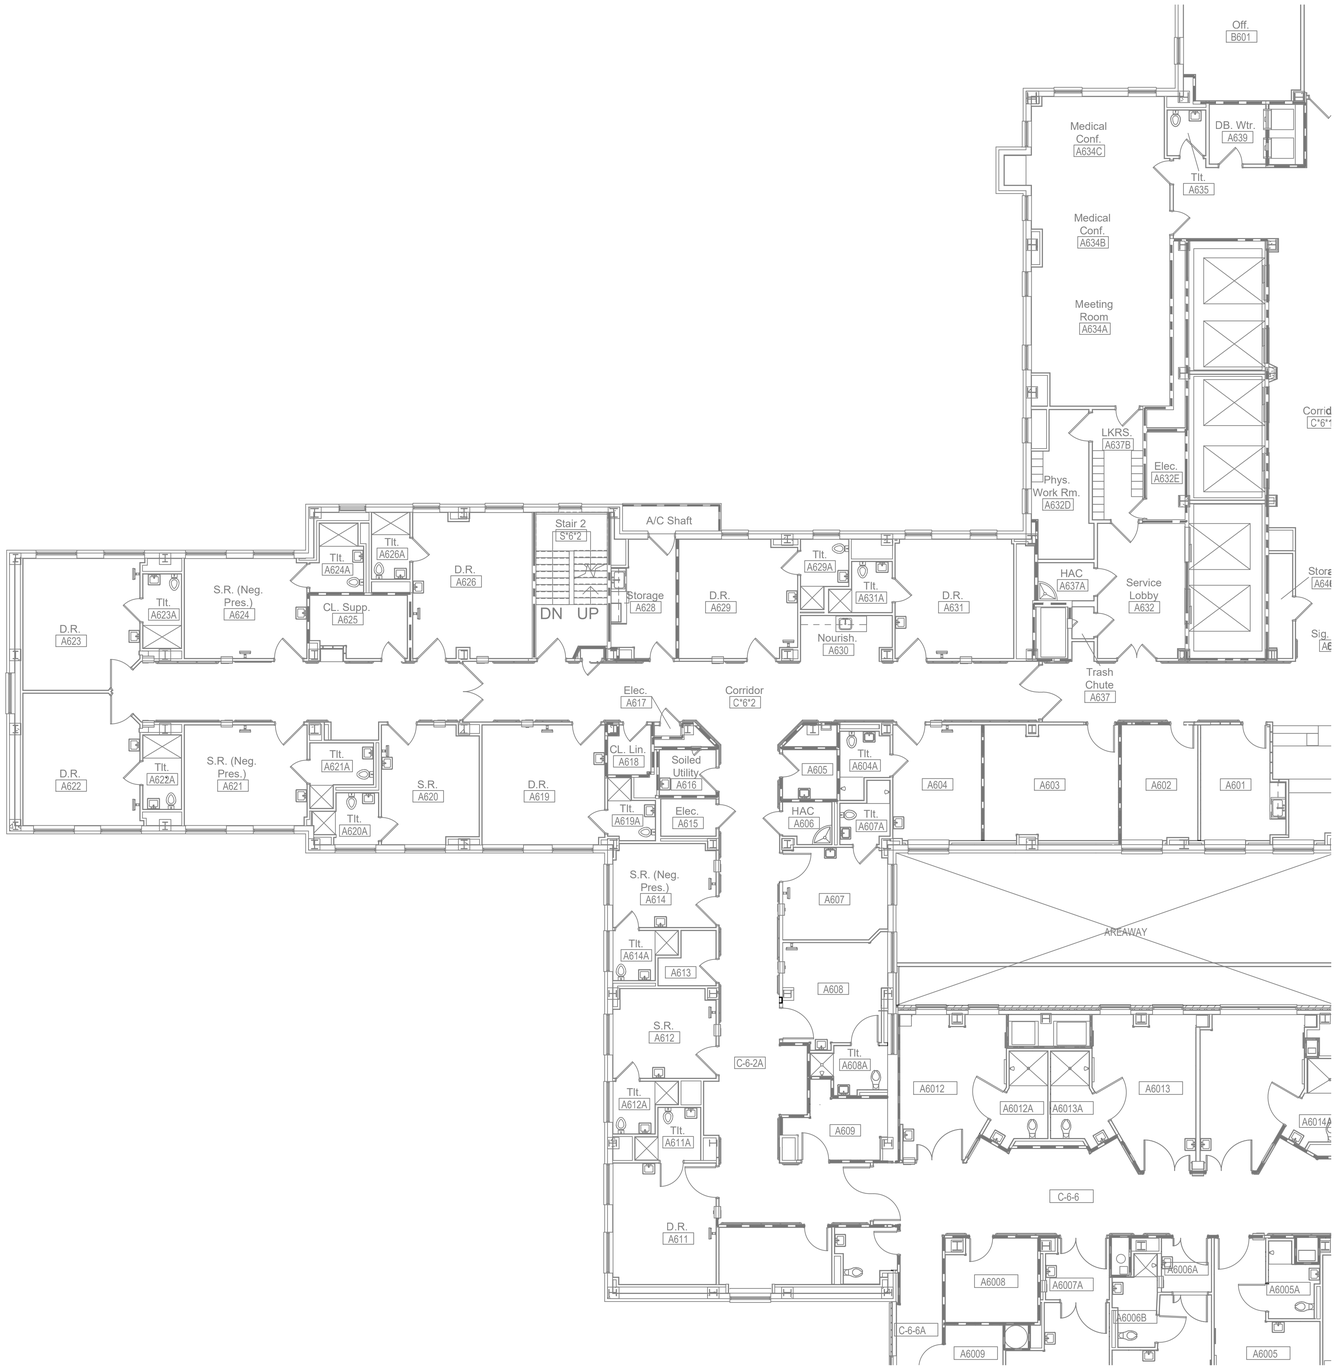

1 FLOOR PLAN - PARTIAL - BUILDING 1 - SIXTH FLOOR - AREA 3
SCALE: 1/8" = 1'-0"

GENERAL NOTES

1. CONTRACTOR TO COORDINATE WALK-THRU FOR INFECTION CONTROL WITH VA STAFF PRIOR TO COMMENCEMENT OF WORK.
2. REMOVAL OF ACM BY ABATEMENT CONTRACTOR PROVIDE BY GENERAL CONTRACTOR UNDER THIS CONTRACT. REFERENCE ABATEMENT CONSULTANT DRAWINGS AND SPECIFICATIONS FOR FULL ACM SCOPE.
3. BUILDING AREA SEPARATIONS NOT COMPLETELY SHOWN ON THESE DRAWINGS. CONTRACTOR TO VERIFY EXTENTS AND RATING OF EXISTING AREA SEPARATION WALLS.

LEGEND

- 1 HR. FIRE-RATED WALL
- 2 HR. FIRE-RATED WALL
- 1/2 HR / 1 HR. SUBDIVIDING SMOKE BARRIER
- ACM AREAS

KEY PLAN

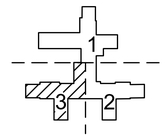

TRUE NORTH

PLAN NORTH

Revisions:	Date:

CONSULTANT
HFS COMPANY
8718 Botts Lane
San Antonio, Texas 78217
www.hfscompany.com
Phone: (210) 816-4784
Fax: (210) 881-6808
jbianco@hfscompany.com

PROJECT MANAGEMENT
HFS COMPANY
8718 Botts Lane
San Antonio, Texas 78217
www.hfscompany.com
Phone: (210) 816-4784
Fax: (210) 881-6808
jbianco@hfscompany.com

REGISTERED ARCHITECT — STATE OF TEXAS — 5/4/22

Construction and Facilities Management

U.S. Department of Veterans Affairs

Drawing Title	Overall Floor Plan Reference Sixth Floor - Area 3
Approved: Project Director	
Phase	100% CONSTRUCTION DOCUMENTS
	FULLY SPRINKLERED
Project Title	CINCINNATI VAMC EHRM INFRASTRUCTURE UPGRADES
Location	3200 VINE ST., CINCINNATI, OH
Issue Date	4-MAY-2022
Checked	
Drawn	VV
Project Number	539-21-701
Building Number	1
Drawing Number	AS-128-C.1.6

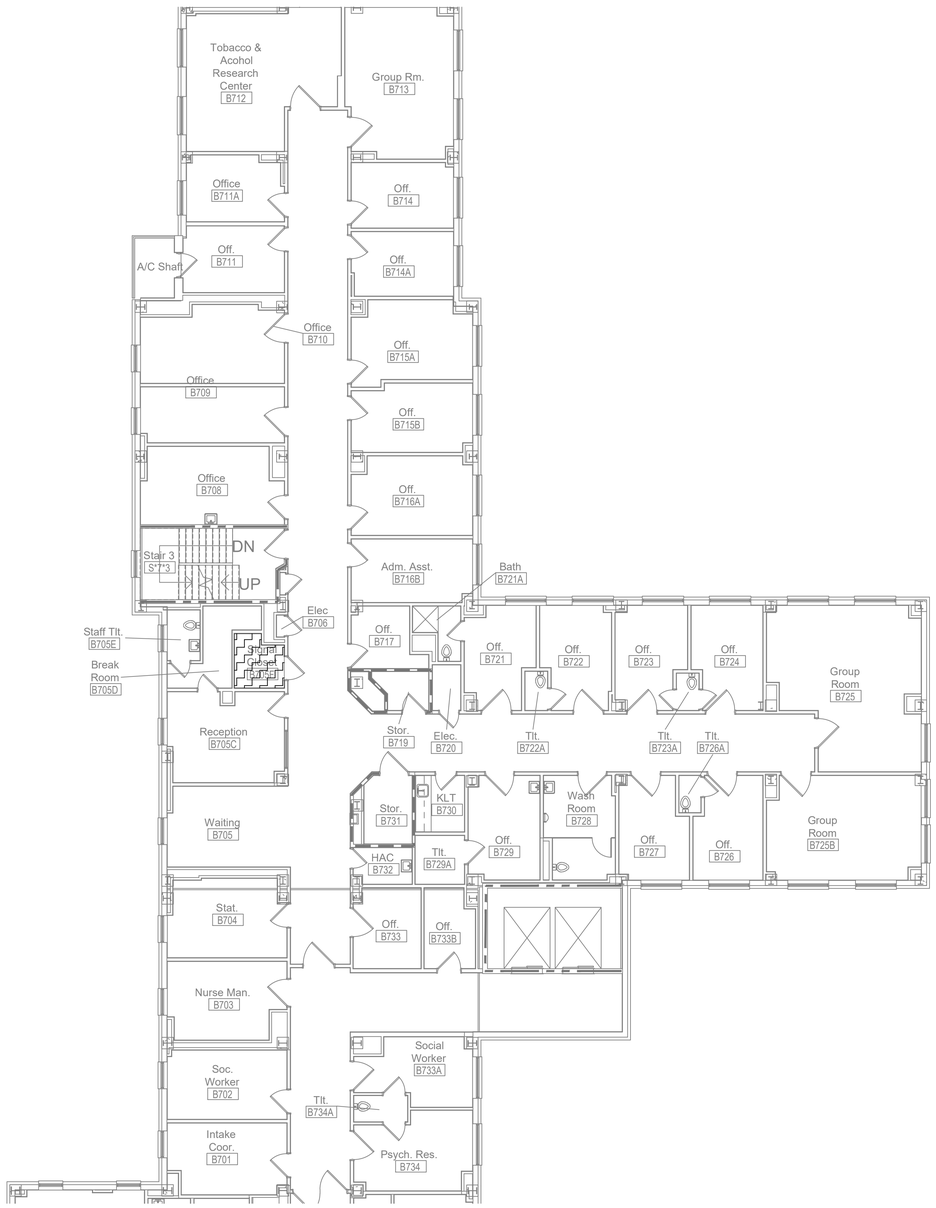

1 FLOOR PLAN - PARTIAL - BUILDING 1 - SEVENTH FLOOR - AREA 1
SCALE: 1/8" = 1'-0"

GENERAL NOTES

1. CONTRACTOR TO COORDINATE WALK-THRU FOR INFECTION CONTROL WITH VA STAFF PRIOR TO COMMENCEMENT OF WORK.
2. REMOVAL OF ACM BY ABATEMENT CONTRACTOR PROVIDE BY GENERAL CONTRACTOR UNDER THIS CONTRACT. REFERENCE ABATEMENT CONSULTANT DRAWINGS AND SPECIFICATIONS FOR FULL ACM SCOPE.
3. BUILDING AREA SEPARATIONS NOT COMPLETELY SHOWN ON THESE DRAWINGS. CONTRACTOR TO VERIFY EXTENTS AND RATING OF EXISTING AREA SEPARATION WALLS.

LEGEND

- 1 HR. FIRE-RATED WALL
- 2 HR. FIRE-RATED WALL
- 1/2 HR / 1 HR. SUBDIVIDING SMOKE BARRIER
- ACM AREAS

KEY PLAN

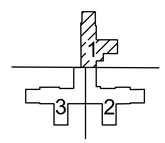

TRUE NORTH PLAN NORTH

Revisions:	Date:

CONSULTANT
HFS COMPANY
8718 Botts Lane
San Antonio, Texas 78217
www.hfscompany.com
Phone: (210) 816-4784
Fax: (210) 881-6808
jbianco@hfscompany.com

PROJECT MANAGEMENT
HFS COMPANY
8718 Botts Lane
San Antonio, Texas 78217
www.hfscompany.com
Phone: (210) 816-4784
Fax: (210) 881-6808
jbianco@hfscompany.com

REGISTERED ARCHITECT JOSEPH V. BIANCO 21743 STATE OF TEXAS
5/4/22

Construction and Facilities Management

VA U.S. Department of Veterans Affairs

Drawing Title	Overall Floor Plan Seventh Floor- Area 1
Approved: Project Director	
Phase	100% CONSTRUCTION DOCUMENTS
	FULLY SPRINKLERED
Project Title	CINCINNATI VAMC EHRM INFRASTRUCTURE UPGRADES
Location	3200 VINE ST., CINCINNATI, OH
Issue Date	4-MAY-2022
Checked	
Drawn	VV
Project Number	539-21-701
Building Number	1
Drawing Number	AS-129-C.1.7

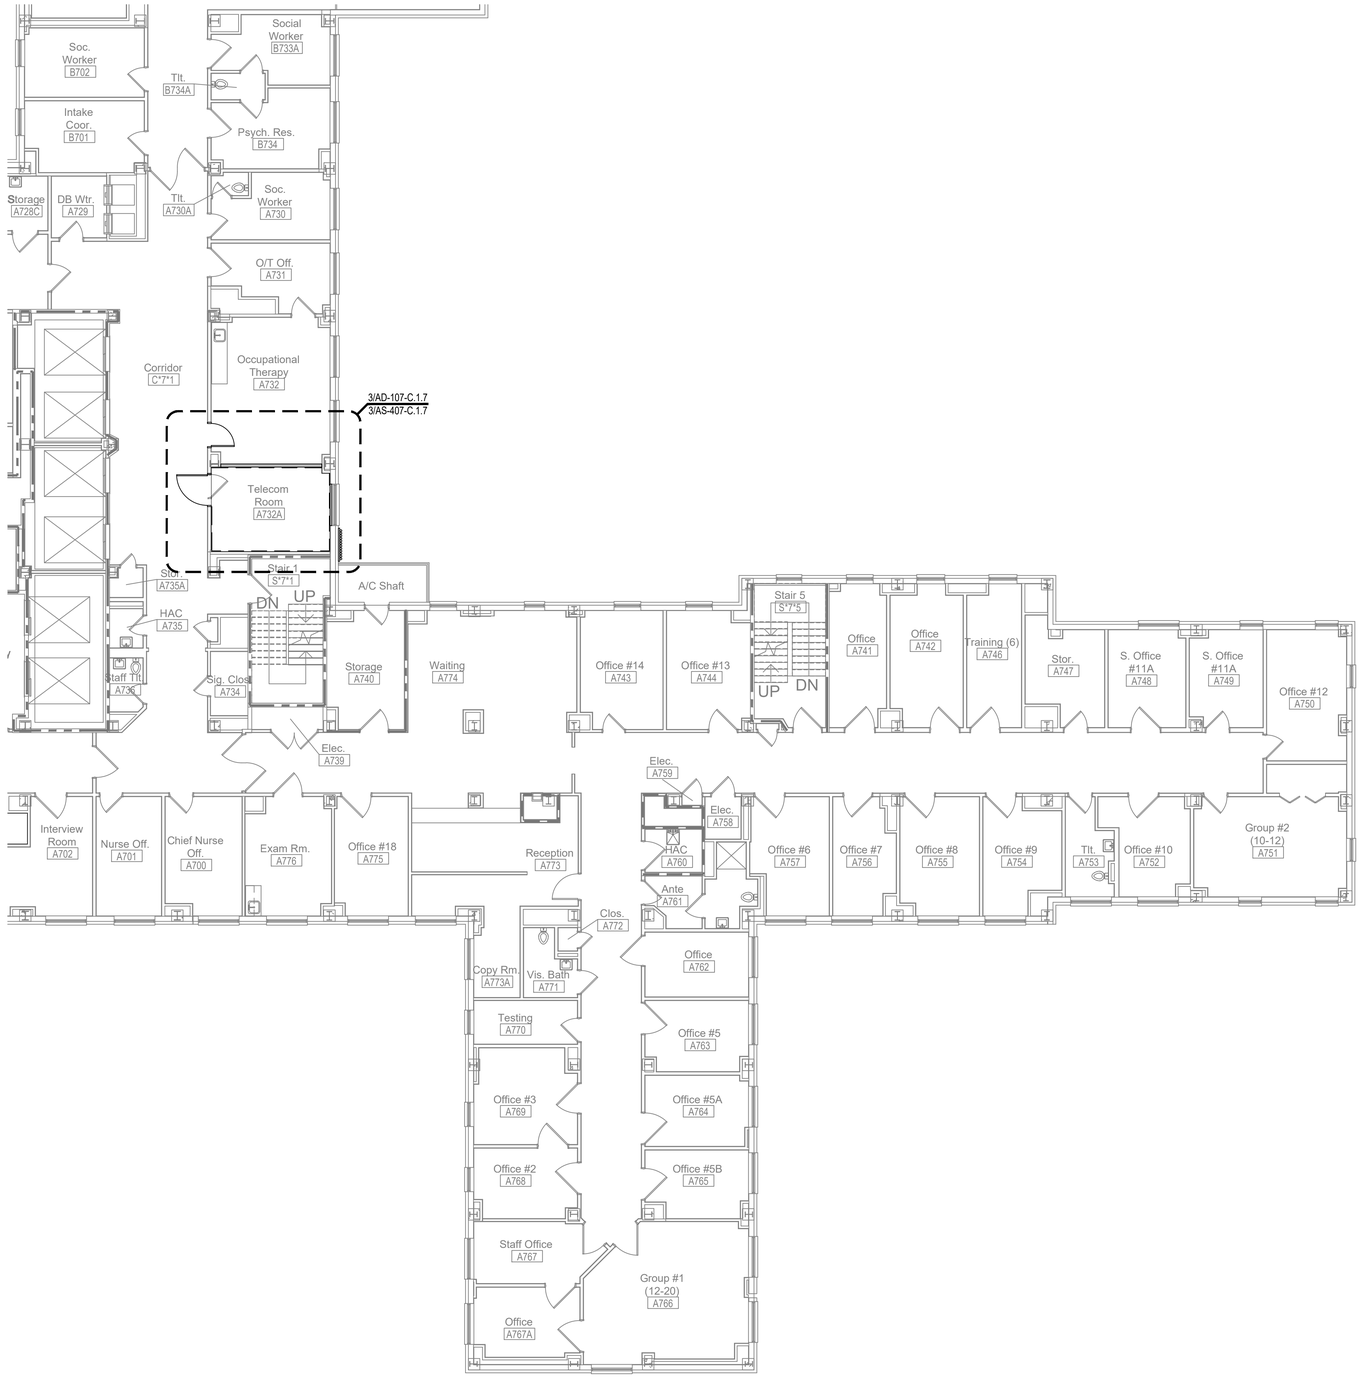

1 FLOOR PLAN - PARTIAL - BUILDING 1 - SEVENTH FLOOR - AREA 2
SCALE: 1/8" = 1'-0"

GENERAL NOTES

1. CONTRACTOR TO COORDINATE WALK-THRU FOR INFECTION CONTROL WITH VA STAFF PRIOR TO COMMENCEMENT OF WORK.
2. REMOVAL OF ACM BY ABATEMENT CONTRACTOR PROVIDE BY GENERAL CONTRACTOR UNDER THIS CONTRACT. REFERENCE ABATEMENT CONSULTANT DRAWINGS AND SPECIFICATIONS FOR FULL ACM SCOPE.
3. BUILDING AREA SEPARATIONS NOT COMPLETELY SHOWN ON THESE DRAWINGS. CONTRACTOR TO VERIFY EXTENTS AND RATING OF EXISTING AREA SEPARATION WALLS.

LEGEND

- 1 HR. FIRE-RATED WALL
- 2 HR. FIRE-RATED WALL
- 1/2 HR / 1 HR. SUBDIVIDING SMOKE BARRIER
- ACM AREAS

KEY PLAN

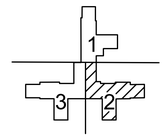

TRUE NORTH PLAN NORTH

Revisions:	Date:

CONSULTANT
HFS COMPANY
8718 Botts Lane
San Antonio, Texas 78217
www.hfscompany.com
Phone: (210) 816-4784
Fax: (210) 881-6808
jbianco@hfscompany.com

PROJECT MANAGEMENT
HFS COMPANY
8718 Botts Lane
San Antonio, Texas 78217
www.hfscompany.com
Phone: (210) 816-4784
Fax: (210) 881-6808
jbianco@hfscompany.com

5/4/22

Construction and Facilities Management

VA U.S. Department of Veterans Affairs

Drawing Title	Overall Floor Plan Reference Seventh Floor- Area 2
Approved: Project Director	
Phase	100% CONSTRUCTION DOCUMENTS
	FULLY SPRINKLERED
Project Title	CINCINNATI VAMC EHRM INFRASTRUCTURE UPGRADES
Location	3200 VINE ST., CINCINNATI, OH
Issue Date	4-MAY-2022
Checked	
Drawn	VV
Project Number	539-21-701
Building Number	1
Drawing Number	AS-130-C.1.7

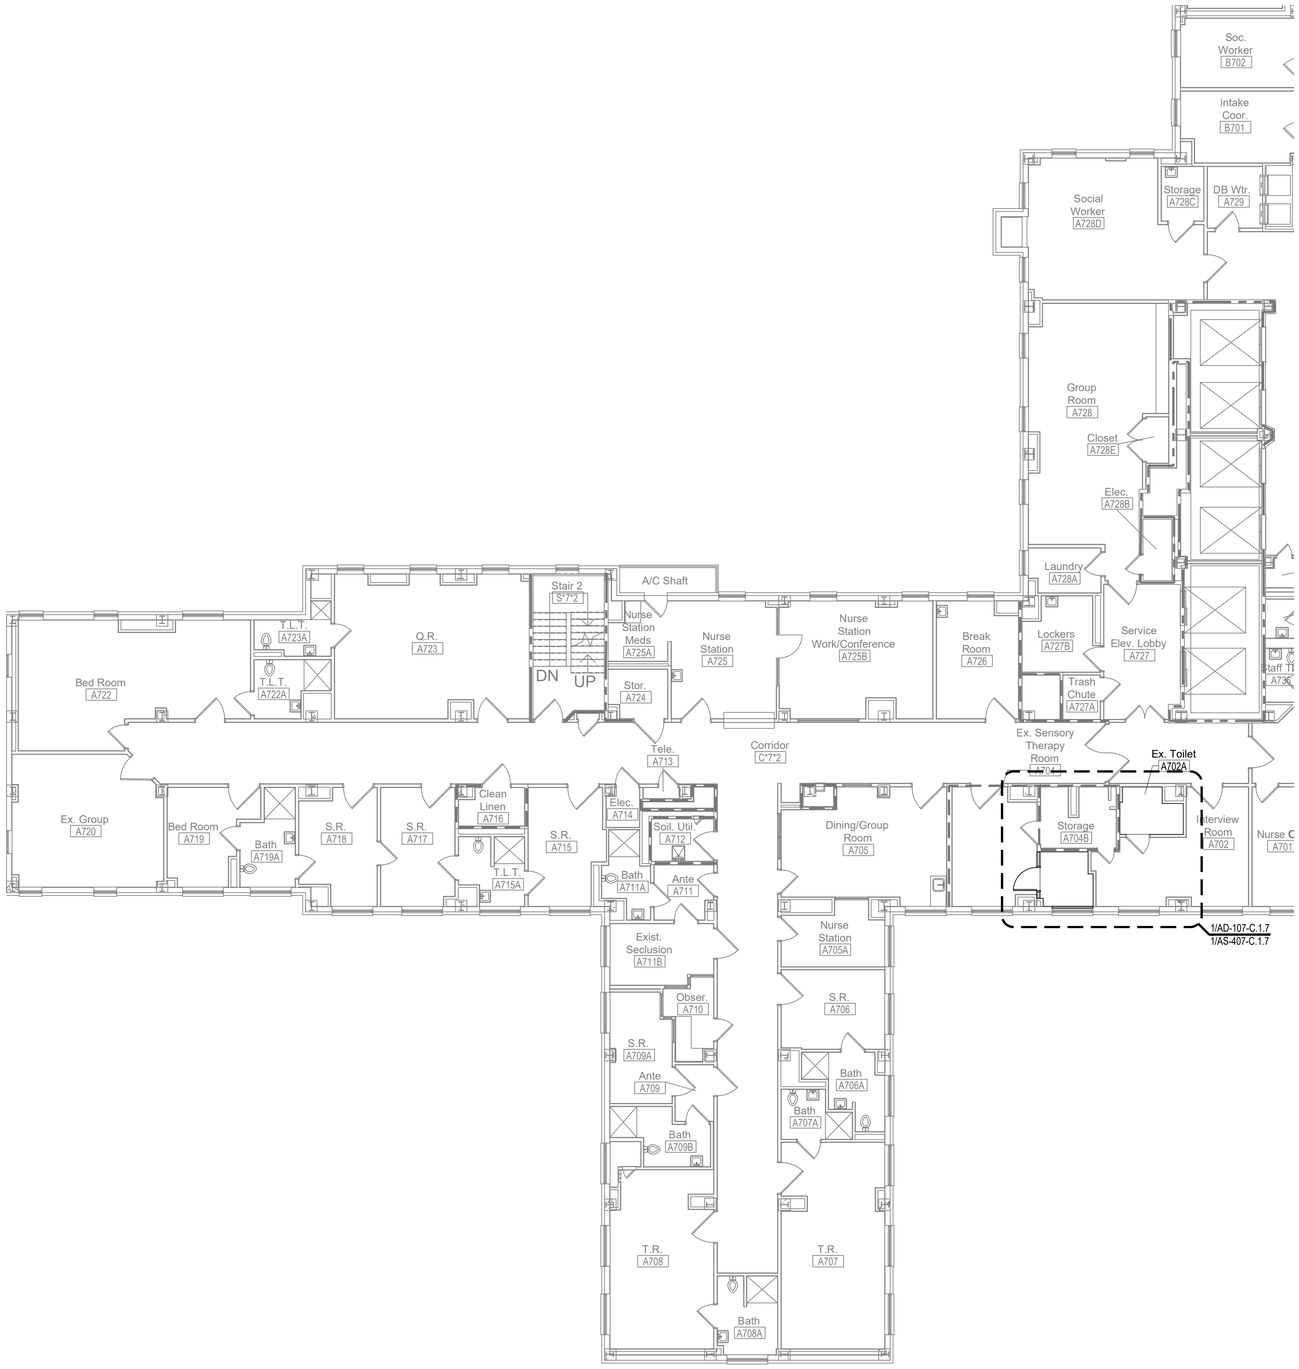

1 FLOOR PLAN - PARTIAL - BUILDING 1 - SEVENTH FLOOR - AREA 3
SCALE: 1/8" = 1'-0"

TRUE NORTH PLAN NORTH

GENERAL NOTES

1. CONTRACTOR TO COORDINATE WALK-THRU FOR INFECTION CONTROL WITH VA STAFF PRIOR TO COMMENCEMENT OF WORK.
2. REMOVAL OF ACM BY ABATEMENT CONTRACTOR PROVIDE BY GENERAL CONTRACTOR UNDER THIS CONTRACT. REFERENCE ABATEMENT CONSULTANT DRAWINGS AND SPECIFICATIONS FOR FULL ACM SCOPE.
3. BUILDING AREA SEPARATIONS NOT COMPLETELY SHOWN ON THESE DRAWINGS. CONTRACTOR TO VERIFY EXTENTS AND RATING OF EXISTING AREA SEPARATION WALLS.

LEGEND

- 1 HR. FIRE-RATED WALL
- 2 HR. FIRE-RATED WALL
- 1/2 HR / 1 HR. SUBDIVIDING SMOKE BARRIER
- ACM AREAS

KEY PLAN

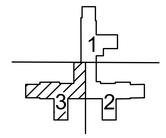

Revisions:	Date:

CONSULTANT
H F S COMPANY
8718 Botts Lane
San Antonio, Texas 78217
www.hfscompany.com
Phone: (210) 816-4784
Fax: (210) 881-6808
jbianco@hfscompany.com

PROJECT MANAGEMENT
H F S COMPANY
8718 Botts Lane
San Antonio, Texas 78217
www.hfscompany.com
Phone: (210) 816-4784
Fax: (210) 881-6808
jbianco@hfscompany.com

REGISTERED ARCHITECT JOHN I. BIANCO 21942 STATE OF TEXAS
5/4/22

Construction and Facilities Management

VA U.S. Department of Veterans Affairs

Drawing Title: Overall Floor Plan Reference - Seventh Floor - Area 3	Phase: 100% CONSTRUCTION DOCUMENTS
Approved: Project Director	FULLY SPRINKLERED

Project Title: CINCINNATI VAMC EHRM INFRASTRUCTURE UPGRADES	Project Number: 539-21-701
	Building Number: 1
Location: 3200 VINE ST., CINCINNATI, OH	Drawing Number: AS-131-C.1.7
Issue Date: 4-MAY-2022 / Checked / Drawn: VV	

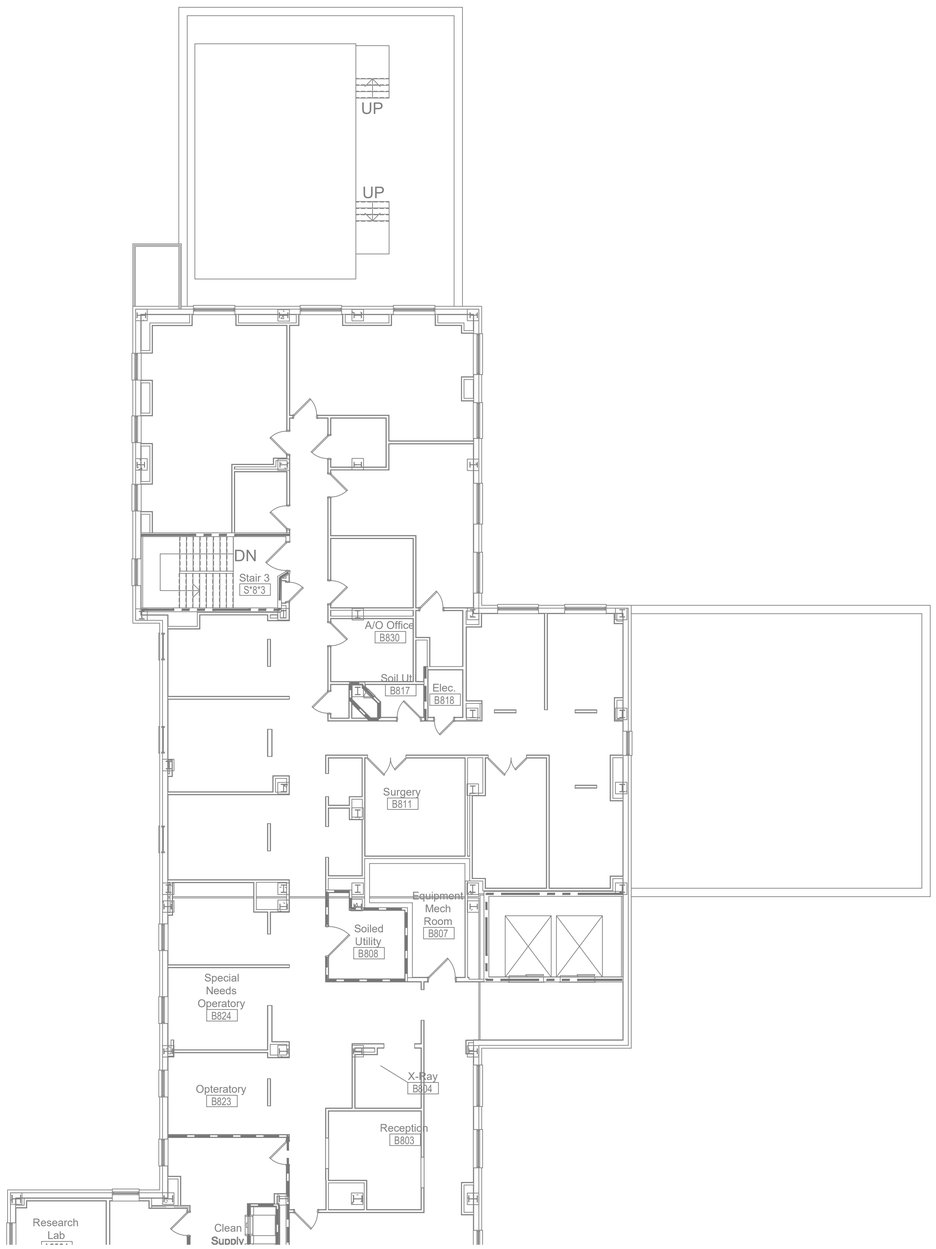

1 FLOOR PLAN - PARTIAL - BUILDING 1 -EIGHTH FLOOR - AREA 1
SCALE: 1/8" = 1'-0"

GENERAL NOTES

1. CONTRACTOR TO COORDINATE WALK-THRU FOR INFECTION CONTROL WITH VA STAFF PRIOR TO COMMENCEMENT OF WORK.
2. REMOVAL OF ACM BY ABATEMENT CONTRACTOR PROVIDE BY GENERAL CONTRACTOR UNDER THIS CONTRACT. REFERENCE ABATEMENT CONSULTANT DRAWINGS AND SPECIFICATIONS FOR FULL ACM SCOPE.
3. BUILDING AREA SEPARATIONS NOT COMPLETELY SHOWN ON THESE DRAWINGS. CONTRACTOR TO VERIFY EXTENTS AND RATING OF EXISTING AREA SEPARATION WALLS.

LEGEND

- 1 HR. FIRE-RATED WALL
- 2 HR. FIRE-RATED WALL
- 1/2 HR / 1 HR. SUBDIVIDING SMOKE BARRIER
- ACM AREAS

KEY PLAN

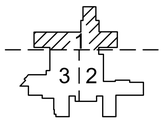

TRUE NORTH PLAN NORTH

Revisions:	Date:

CONSULTANT
HFS COMPANY
8718 Botts Lane
San Antonio, Texas 78217
www.hfscompany.com
Phone: (210) 816-4784
Fax: (210) 881-6808
jbianco@hfscompany.com

PROJECT MANAGEMENT
HFS COMPANY
8718 Botts Lane
San Antonio, Texas 78217
www.hfscompany.com
Phone: (210) 816-4784
Fax: (210) 881-6808
jbianco@hfscompany.com

REGISTERED ARCHITECT JOSEPH A. BIANCO STATE OF TEXAS 17643
5/4/22

Construction and Facilities Management
VA U.S. Department of Veterans Affairs

Drawing Title: Overall Floor Plan Reference Eighth Floor- Area 1	Phase: 100% CONSTRUCTION DOCUMENTS
Approved: Project Director	FULLY SPRINKLERED

Project Title: CINCINNATI VAMC EHRM INFRASTRUCTURE UPGRADES	Project Number: 539-21-701
	Building Number: 1
Location: 3200 VINE ST., CINCINNATI, OH	Drawing Number: AS-132-C.1.8
Issue Date: 4-MAY-2022 / Checked: / Drawn: VV	

GENERAL NOTES

1. CONTRACTOR TO COORDINATE WALK-THRU FOR INFECTION CONTROL WITH VA STAFF PRIOR TO COMMENCEMENT OF WORK.
2. REMOVAL OF ACM BY ABATEMENT CONTRACTOR PROVIDE BY GENERAL CONTRACTOR UNDER THIS CONTRACT. REFERENCE ABATEMENT CONSULTANT DRAWINGS AND SPECIFICATIONS FOR FULL ACM SCOPE.
3. BUILDING AREA SEPARATIONS NOT COMPLETELY SHOWN ON THESE DRAWINGS. CONTRACTOR TO VERIFY EXTENTS AND RATING OF EXISTING AREA SEPARATION WALLS.

LEGEND

- 1 HR. FIRE-RATED WALL
- 2 HR. FIRE-RATED WALL
- 1/2 HR / 1 HR. SUBDIVIDING SMOKE BARRIER
- ACM AREAS

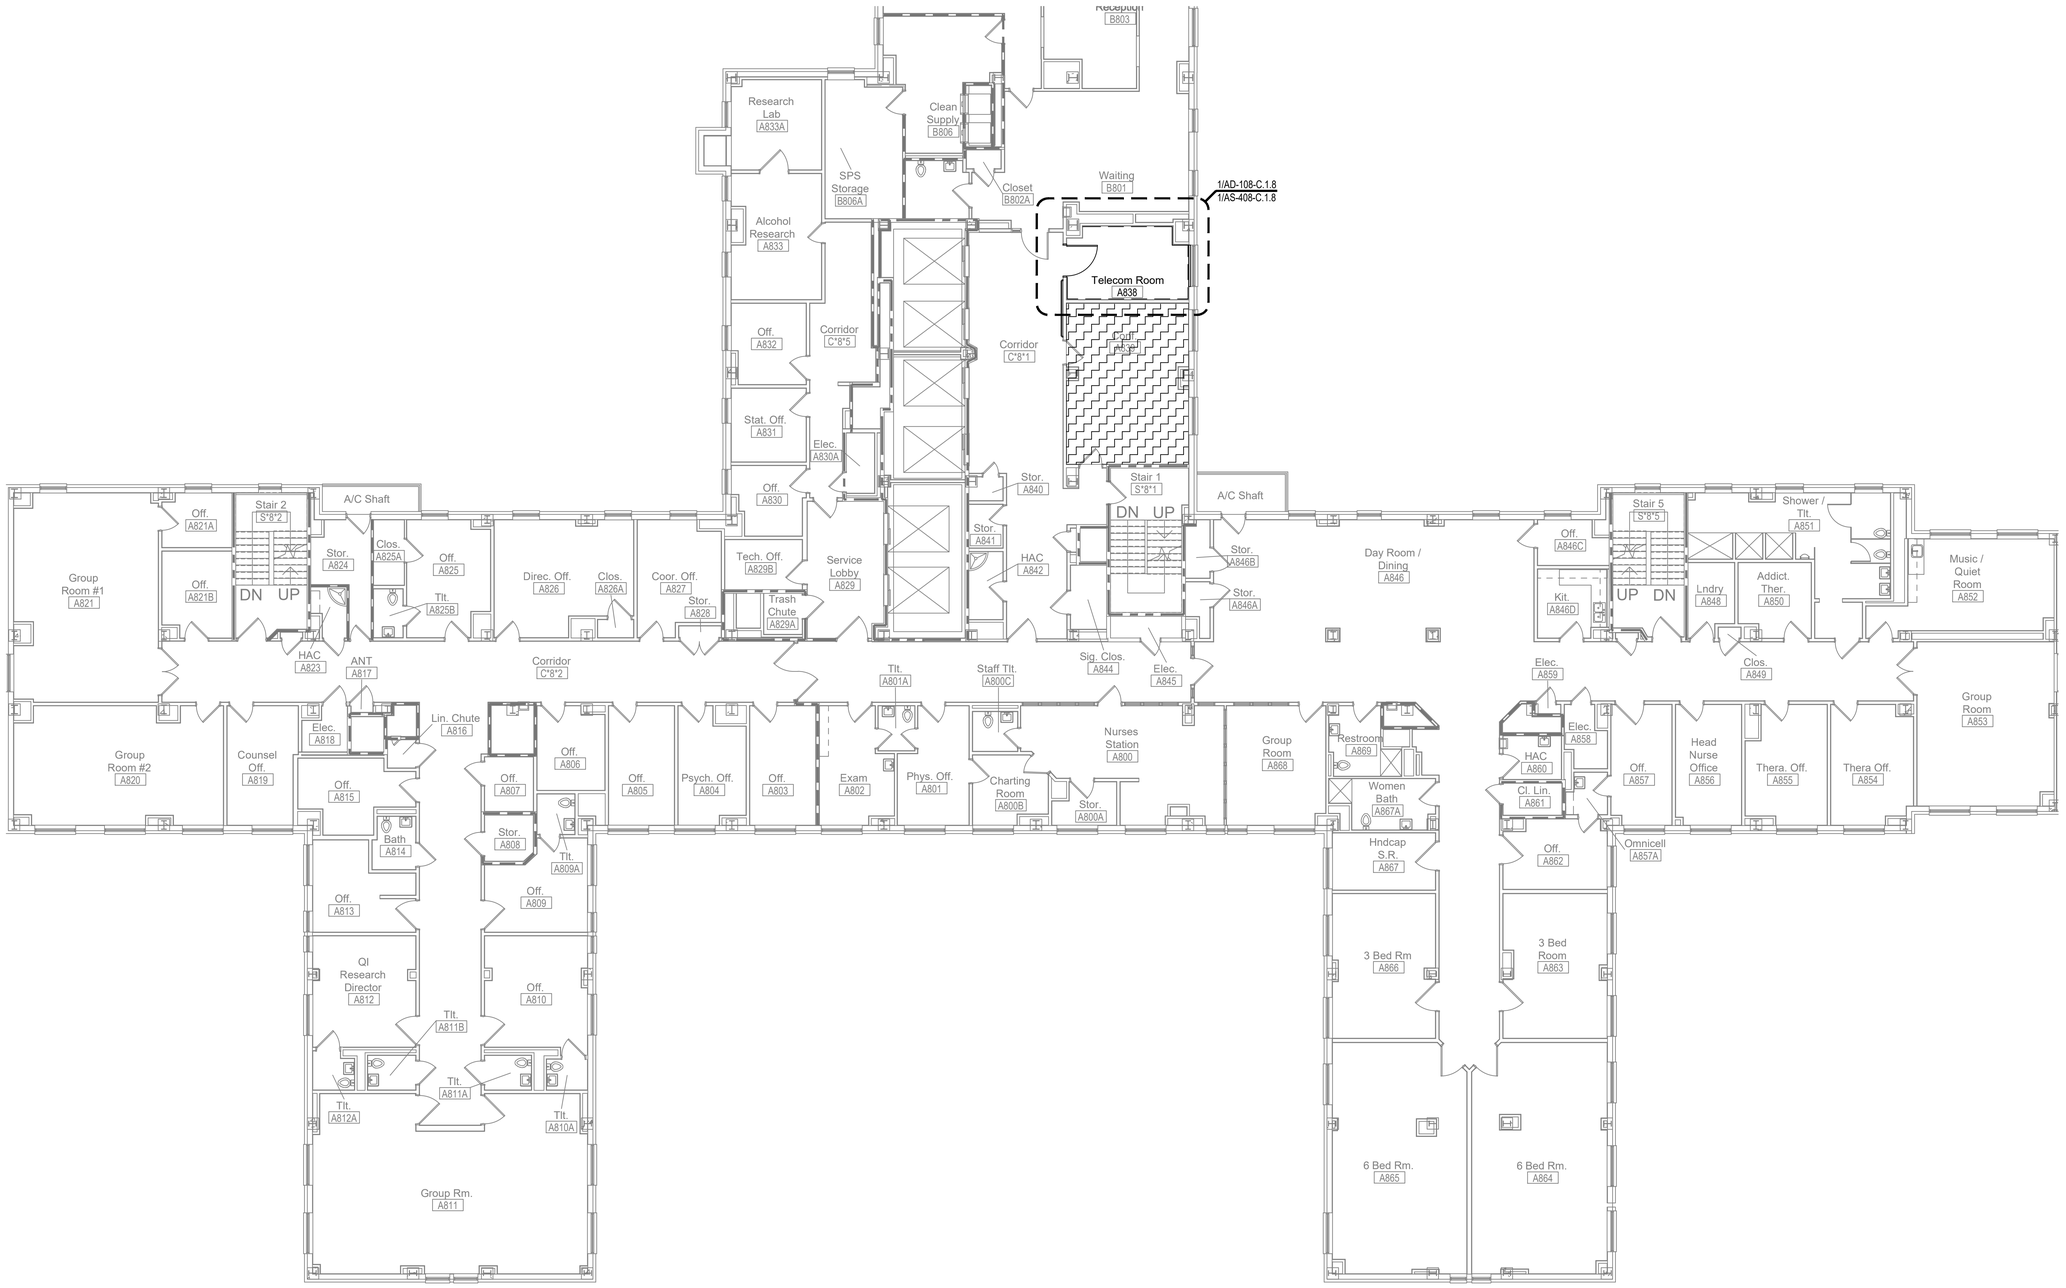

KEY PLAN

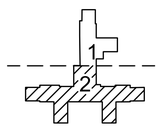

TRUE NORTH PLAN NORTH

1 FLOOR PLAN - PARTIAL - BUILDING 1 - EIGHTH FLOOR - AREA 2
SCALE: 1/8" = 1'-0"

Revisions:	Date:

CONSULTANT
HFS COMPANY
8718 Botts Lane
San Antonio, Texas 78217
www.hfscompany.com
Phone: (210) 816-4784
Fax: (210) 881-6808
jbianco@hfscompany.com

PROJECT MANAGEMENT
HFS COMPANY
8718 Botts Lane
San Antonio, Texas 78217
www.hfscompany.com
Phone: (210) 816-4784
Fax: (210) 881-6808
jbianco@hfscompany.com

REGISTERED ARCHITECT Joseph A. Bianco 11743 STATE OF TEXAS
5/4/22

Construction and Facilities Management

VA U.S. Department of Veterans Affairs

Drawing Title	Overall Floor Plan Reference Eighth Floor -Area 2
Approved: Project Director	
Phase	100% CONSTRUCTION DOCUMENTS
	FULLY SPRINKLERED
Project Title	CINCINNATI VAMC EHRM INFRASTRUCTURE UPGRADES
Location	3200 VINE ST., CINCINNATI, OH
Issue Date	4-MAY-2022
Checked	
Drawn	VV
Project Number	539-21-701
Building Number	1
Drawing Number	AS-133-C.1.8

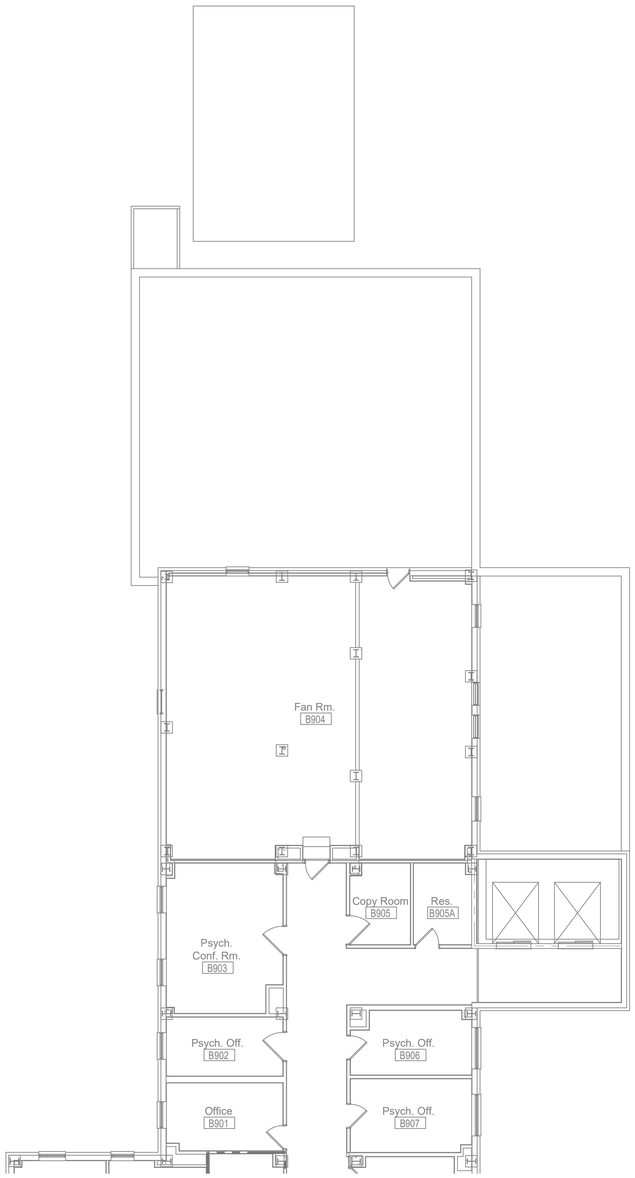

1 FLOOR PLAN - PARTIAL - BUILDING 1 - NINTH FLOOR - AREA 1
SCALE: 1/8" = 1'-0"

GENERAL NOTES

1. CONTRACTOR TO COORDINATE WALK-THRU FOR INFECTION CONTROL WITH VA STAFF PRIOR TO COMMENCEMENT OF WORK.
2. REMOVAL OF ACM BY ABATEMENT CONTRACTOR PROVIDE BY GENERAL CONTRACTOR UNDER THIS CONTRACT. REFERENCE ABATEMENT CONSULTANT DRAWINGS AND SPECIFICATIONS FOR FULL ACM SCOPE.
3. BUILDING AREA SEPARATIONS NOT COMPLETELY SHOWN ON THESE DRAWINGS. CONTRACTOR TO VERIFY EXTENTS AND RATING OF EXISTING AREA SEPARATION WALLS.

LEGEND

- 1 HR. FIRE-RATED WALL
- 2 HR. FIRE-RATED WALL
- 1/2 HR / 1 HR. SUBDIVIDING SMOKE BARRIER
- ACM AREAS

KEY PLAN

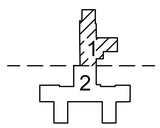

TRUE NORTH PLAN NORTH

Revisions:	Date:

CONSULTANT
HFS COMPANY
8718 Botts Lane
San Antonio, Texas 78217
www.hfscompany.com
Phone: (210) 816-4784
Fax: (210) 881-6808
jbianco@hfscompany.com

PROJECT MANAGEMENT
HFS COMPANY
8718 Botts Lane
San Antonio, Texas 78217
www.hfscompany.com
Phone: (210) 816-4784
Fax: (210) 881-6808
jbianco@hfscompany.com

REGISTERED ARCHITECT JOSEPH A. BIANCO 21943 STATE OF TEXAS
5/4/22

Construction and Facilities Management

VA U.S. Department of Veterans Affairs

Drawing Title: Overall Floor Plan Reference Ninth Floor - Area 1	Phase: 100% CONSTRUCTION DOCUMENTS
Approved: Project Director	FULLY SPRINKLERED

Project Title: CINCINNATI VAMC EHRM INFRASTRUCTURE UPGRADES	Project Number: 539-21-701
	Building Number: 1
Location: 3200 VINE ST., CINCINNATI, OH	Drawing Number: AS-134-C.1.9
Issue Date: 4-MAY-2022 / Checked / Drawn: VV	

GENERAL NOTES

1. CONTRACTOR TO COORDINATE WALK-THRU FOR INFECTION CONTROL WITH VA STAFF PRIOR TO COMMENCEMENT OF WORK.
2. REMOVAL OF ACM BY ABATEMENT CONTRACTOR PROVIDE BY GENERAL CONTRACTOR UNDER THIS CONTRACT. REFERENCE ABATEMENT CONSULTANT DRAWINGS AND SPECIFICATIONS FOR FULL ACM SCOPE.
3. BUILDING AREA SEPARATIONS NOT COMPLETELY SHOWN ON THESE DRAWINGS. CONTRACTOR TO VERIFY EXTENTS AND RATING OF EXISTING AREA SEPARATION WALLS.

LEGEND

- 1 HR. FIRE-RATED WALL
- 2 HR. FIRE-RATED WALL
- 1/2 HR / 1 HR. SUBDIVIDING SMOKE BARRIER
- ACM AREAS

KEY PLAN

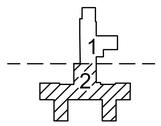

TRUE NORTH

PLAN NORTH

1 FLOOR PLAN - PARTIAL - BUILDING 1 - NINTH FLOOR - AREA 2
SCALE: 1/8" = 1'-0"

Revisions:	Date:

CONSULTANT
HFS COMPANY
8718 Botts Lane
San Antonio, Texas 78217
www.hfscompany.com
Phone: (210) 816-4784
Fax: (210) 881-6808
jbianco@hfscompany.com

PROJECT MANAGEMENT
HFS COMPANY
8718 Botts Lane
San Antonio, Texas 78217
www.hfscompany.com
Phone: (210) 816-4784
Fax: (210) 881-6808
jbianco@hfscompany.com

REGISTERED ARCHITECT STATE OF TEXAS
5/4/22

Construction and Facilities Management

VA U.S. Department of Veterans Affairs

Drawing Title	Overall Floor Plan Reference Ninth Floor - Area 2
Approved: Project Director	
Phase	100% CONSTRUCTION DOCUMENTS
	FULLY SPRINKLERED
Project Title	CINCINNATI VAMC EHRM INFRASTRUCTURE UPGRADES
Location	3200 VINE ST., CINCINNATI, OH
Issue Date	4-MAY-2022
Checked	
Drawn	VV
Project Number	539-21-701
Building Number	1
Drawing Number	AS-135-C.1.9

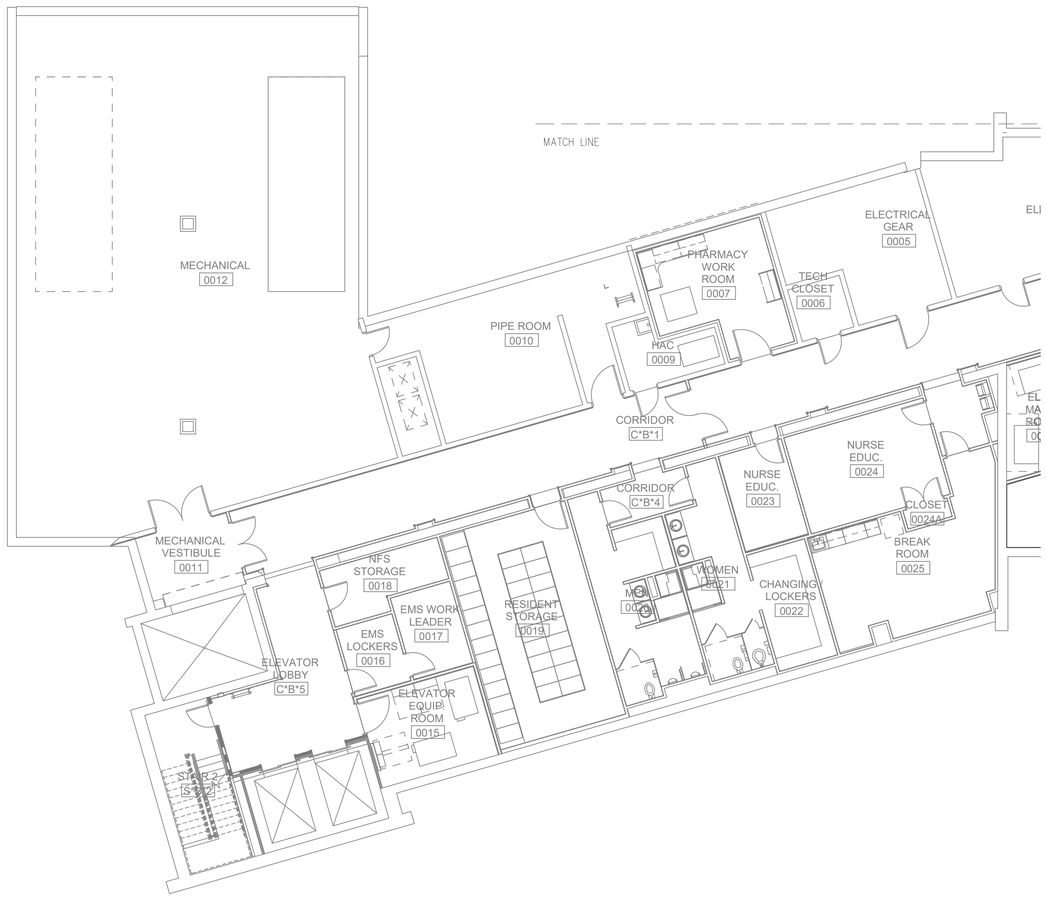

1 FLOOR PLAN - PARTIAL - BUILDING 2 - BASEMENT - AREA 1
SCALE: 1/8" = 1'-0"

GENERAL NOTES

1. CONTRACTOR TO COORDINATE WALK-THRU FOR INFECTION CONTROL WITH VA STAFF PRIOR TO COMMENCEMENT OF WORK.
2. REMOVAL OF ACM BY ABATEMENT CONTRACTOR PROVIDE BY GENERAL CONTRACTOR UNDER THIS CONTRACT. REFERENCE ABATEMENT CONSULTANT DRAWINGS AND SPECIFICATIONS FOR FULL ACM SCOPE.
3. BUILDING AREA SEPARATIONS NOT COMPLETELY SHOWN ON THESE DRAWINGS. CONTRACTOR TO VERIFY EXTENTS AND RATING OF EXISTING AREA SEPARATION WALLS.

LEGEND

- 1 HR. FIRE-RATED WALL
- 2 HR. FIRE-RATED WALL
- 1/2 HR / 1 HR. SUBDIVIDING SMOKE BARRIER
- ACM AREAS

KEY PLAN

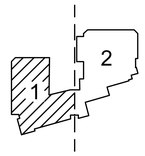

TRUE NORTH PLAN NORTH

Revisions:	Date:

CONSULTANT

HFS COMPANY
8718 Botts Lane
San Antonio, Texas 78217
www.hfscompany.com
Phone: (210) 816-4784
Fax: (210) 881-6808
jbianco@hfscompany.com

PROJECT MANAGEMENT

HFS COMPANY
8718 Botts Lane
San Antonio, Texas 78217
www.hfscompany.com
Phone: (210) 816-4784
Fax: (210) 881-6808
jbianco@hfscompany.com

REGISTERED ARCHITECT JOSEPH I. BIANCO 21743 STATE OF TEXAS
5/4/22

Construction and Facilities Management

VA U.S. Department of Veterans Affairs

Drawing Title: Overall Floor Plan Reference Basement- Area 1

Approved: Project Director

Phase: 100% CONSTRUCTION DOCUMENTS

FULLY SPRINKLERED

Project Title: CINCINNATI VAMC EHRM INFRASTRUCTURE UPGRADES

Location: 3200 VINE ST., CINCINNATI, OH

Issue Date: 4-MAY-2022

Checked:

Drawn: VV

Project Number: 539-21-701

Building Number: 2

Drawing Number: AS-140-C.2.B

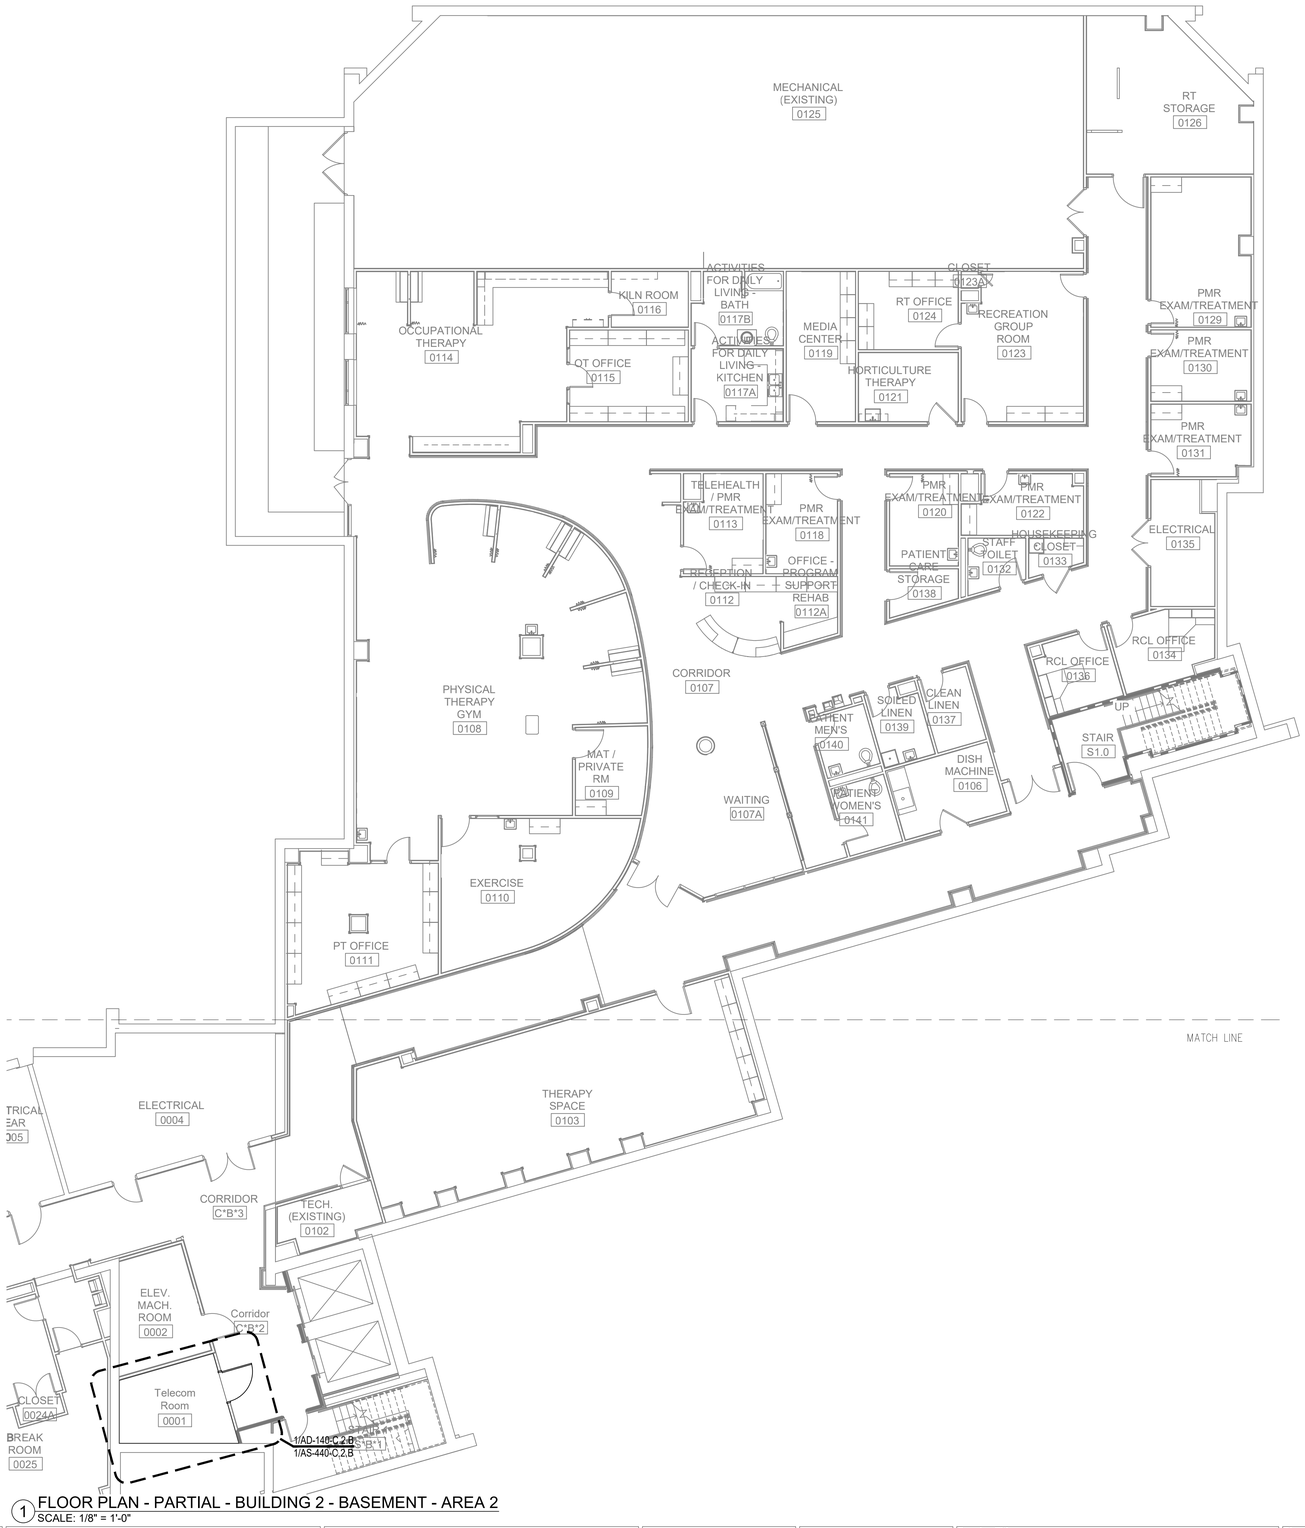

1 FLOOR PLAN - PARTIAL - BUILDING 2 - BASEMENT - AREA 2
SCALE: 1/8" = 1'-0"

GENERAL NOTES

1. CONTRACTOR TO COORDINATE WALK-THRU FOR INFECTION CONTROL WITH VA STAFF PRIOR TO COMMENCEMENT OF WORK.
2. REMOVAL OF ACM BY ABATEMENT CONTRACTOR PROVIDE BY GENERAL CONTRACTOR UNDER THIS CONTRACT. REFERENCE ABATEMENT CONSULTANT DRAWINGS AND SPECIFICATIONS FOR FULL ACM SCOPE.
3. BUILDING AREA SEPARATIONS NOT COMPLETELY SHOWN ON THESE DRAWINGS. CONTRACTOR TO VERIFY EXTENTS AND RATING OF EXISTING AREA SEPARATION WALLS.

LEGEND

- 1 HR. FIRE-RATED WALL
- 2 HR. FIRE-RATED WALL
- 1/2 HR / 1 HR. SUBDIVIDING SMOKE BARRIER
- ACM AREAS

KEY PLAN

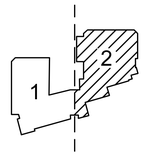

TRUE NORTH PLAN NORTH

Revisions:	Date:

CONSULTANT
HFS COMPANY
8718 Botts Lane
San Antonio, Texas 78217
www.hfscompany.com
Phone: (210) 816-4784
Fax: (210) 881-6808
jbianco@hfscompany.com

PROJECT MANAGEMENT
HFS COMPANY
8718 Botts Lane
San Antonio, Texas 78217
www.hfscompany.com
Phone: (210) 816-4784
Fax: (210) 881-6808
jbianco@hfscompany.com

REGISTERED ARCHITECT JOSEPH A. BIANCO STATE OF TEXAS 21743
5/4/22

Construction and Facilities Management

VA U.S. Department of Veterans Affairs

Drawing Title: Overall Floor Plan Reference Basement - Area 2	Phase: 100% CONSTRUCTION DOCUMENTS
Approved: Project Director	FULLY SPRINKLERED

Project Title: CINCINNATI VAMC EHRM INFRASTRUCTURE UPGRADES	Project Number: 539-21-701
	Building Number: 2
Location: 3200 VINE ST., CINCINNATI, OH	Drawing Number: AS-141-C.2.B
Issue Date: 4-MAY-2022 / Checked / Drawn: VV	

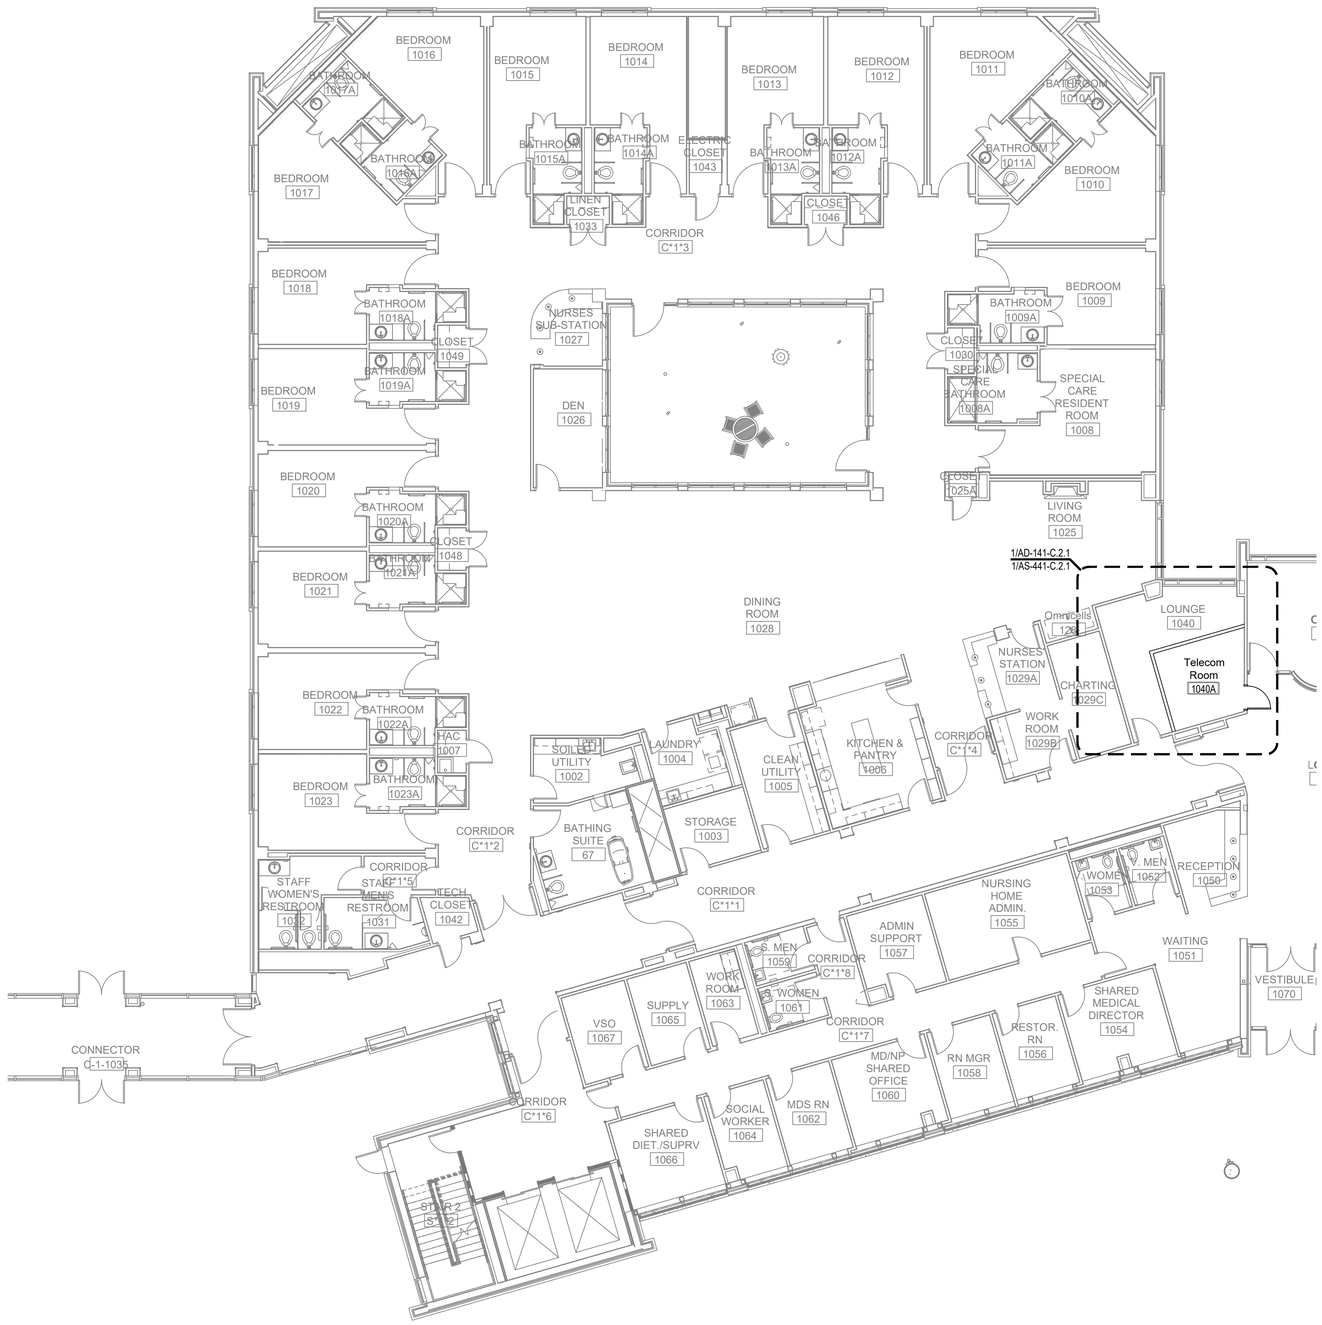

1 FLOOR PLAN - PARTIAL - BUILDING 2 - FIRST FLOOR - AREA 1
SCALE: 1/8" = 1'-0"

GENERAL NOTES

1. CONTRACTOR TO COORDINATE WALK-THRU FOR INFECTION CONTROL WITH VA STAFF PRIOR TO COMMENCEMENT OF WORK.
2. REMOVAL OF ACM BY ABATEMENT CONTRACTOR PROVIDE BY GENERAL CONTRACTOR UNDER THIS CONTRACT. REFERENCE ABATEMENT CONSULTANT DRAWINGS AND SPECIFICATIONS FOR FULL ACM SCOPE.
3. BUILDING AREA SEPARATIONS NOT COMPLETELY SHOWN ON THESE DRAWINGS. CONTRACTOR TO VERIFY EXTENTS AND RATING OF EXISTING AREA SEPARATION WALLS.

LEGEND

- 1 HR. FIRE-RATED WALL
- 2 HR. FIRE-RATED WALL
- 1/2 HR / 1 HR. SUBDIVIDING SMOKE BARRIER
- ACM AREAS

KEY PLAN

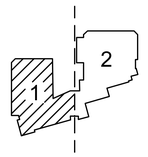

TRUE NORTH PLAN NORTH

Revisions:	Date:

CONSULTANT
HFS COMPANY
8718 Botts Lane
San Antonio, Texas 78217
www.hfscompany.com
Phone: (210) 816-4784
Fax: (210) 881-6808
jbianco@hfscompany.com

PROJECT MANAGEMENT
HFS COMPANY
8718 Botts Lane
San Antonio, Texas 78217
www.hfscompany.com
Phone: (210) 816-4784
Fax: (210) 881-6808
jbianco@hfscompany.com

REGISTERED ARCHITECT JOSEPH A. BIANCO 21143 STATE OF TEXAS
5/4/22

Construction and Facilities Management

VA U.S. Department of Veterans Affairs

Drawing Title: Overall Floor Plan Reference First Floor - Area 1	Phase: 100% CONSTRUCTION DOCUMENTS	Project Title: CINCINNATI VAMC EHRM INFRASTRUCTURE UPGRADES	Project Number: 539-21-701
			Building Number: 2
Approved: Project Director	FULLY SPRINKLERED	Location: 3200 VINE ST., CINCINNATI, OH	Drawing Number: AS-142-C.2.1
		Issue Date: 4-MAY-2022 / Checked / Drawn: VV	

1 FLOOR PLAN - PARTIAL - BUILDING 2 - FIRST FLOOR - AREA 2
SCALE: 1/8" = 1'-0"

TRUE NORTH PLAN NORTH

GENERAL NOTES

1. CONTRACTOR TO COORDINATE WALK-THRU FOR INFECTION CONTROL WITH VA STAFF PRIOR TO COMMENCEMENT OF WORK.
2. REMOVAL OF ACM BY ABATEMENT CONTRACTOR PROVIDE BY GENERAL CONTRACTOR UNDER THIS CONTRACT. REFERENCE ABATEMENT CONSULTANT DRAWINGS AND SPECIFICATIONS FOR FULL ACM SCOPE.
3. BUILDING AREA SEPARATIONS NOT COMPLETELY SHOWN ON THESE DRAWINGS. CONTRACTOR TO VERIFY EXTENTS AND RATING OF EXISTING AREA SEPARATION WALLS.

LEGEND

- 1 HR. FIRE-RATED WALL
- 2 HR. FIRE-RATED WALL
- 1/2 HR / 1 HR. SUBDIVIDING SMOKE BARRIER
- ACM AREAS

KEY PLAN

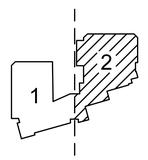

Revisions:	Date:

CONSULTANT
HFS COMPANY
8718 Botts Lane
San Antonio, Texas 78217
www.hfscompany.com
Phone: (210) 816-4784
Fax: (210) 881-6808
jbianco@hfscompany.com

PROJECT MANAGEMENT
HFS COMPANY
8718 Botts Lane
San Antonio, Texas 78217
www.hfscompany.com
Phone: (210) 816-4784
Fax: (210) 881-6808
jbianco@hfscompany.com

REGISTERED ARCHITECT JOSEPH A. BIANCO 21943 STATE OF TEXAS
5/4/22

Construction and Facilities Management

VA U.S. Department of Veterans Affairs

Drawing Title: Overall Floor Plan Reference First Floor - Area 2	Phase: 100% CONSTRUCTION DOCUMENTS
Approved: Project Director	FULLY SPRINKLERED

Project Title: CINCINNATI VAMC EHRM INFRASTRUCTURE UPGRADES		Project Number: 539-21-701
		Building Number: 2
Location: 3200 VINE ST., CINCINNATI, OH		Drawing Number: AS-143-C.2.1
Issue Date: 4-MAY-2022	Checked:	Drawn: VV

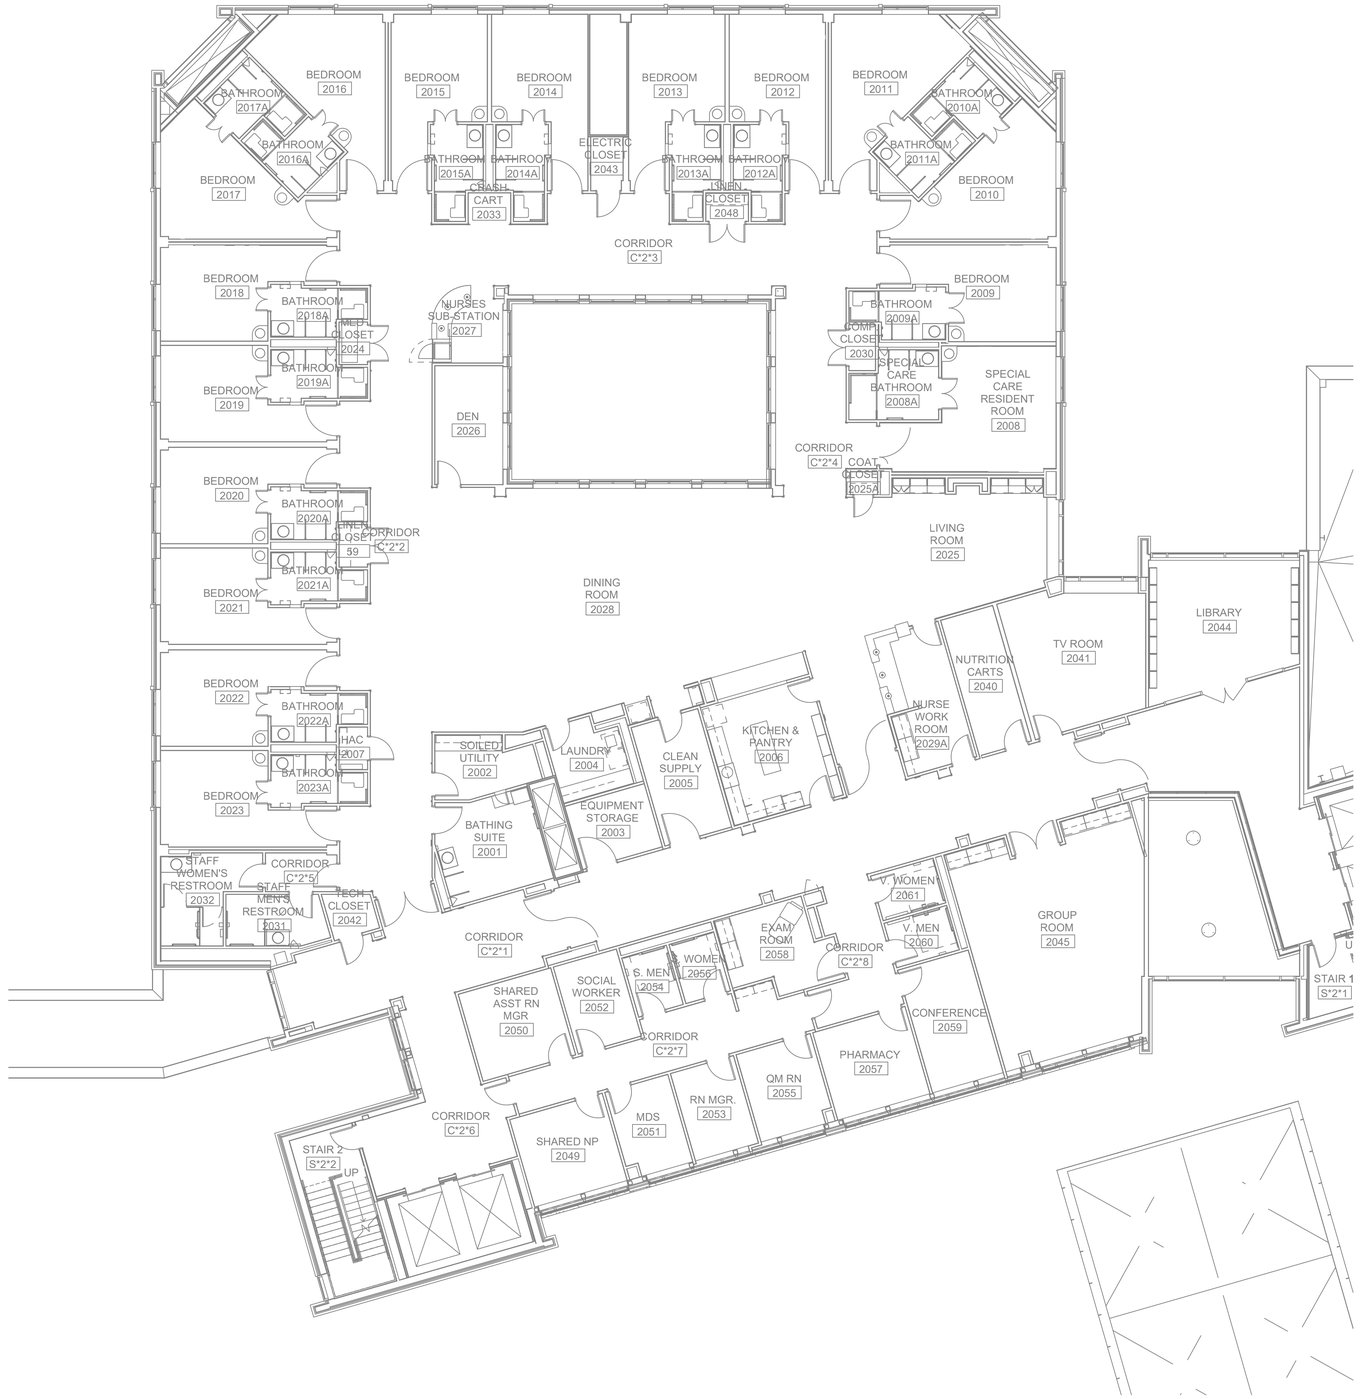

1 FLOOR PLAN - PARTIAL - BUILDING 2 - SECOND FLOOR - AREA 1
SCALE: 1/8" = 1'-0"

TRUE NORTH

PLAN NORTH

GENERAL NOTES

1. CONTRACTOR TO COORDINATE WALK-THRU FOR INFECTION CONTROL WITH VA STAFF PRIOR TO COMMENCEMENT OF WORK.
2. REMOVAL OF ACM BY ABATEMENT CONTRACTOR PROVIDE BY GENERAL CONTRACTOR UNDER THIS CONTRACT. REFERENCE ABATEMENT CONSULTANT DRAWINGS AND SPECIFICATIONS FOR FULL ACM SCOPE.
3. BUILDING AREA SEPARATIONS NOT COMPLETELY SHOWN ON THESE DRAWINGS. CONTRACTOR TO VERIFY EXTENTS AND RATING OF EXISTING AREA SEPARATION WALLS.

LEGEND

- 1 HR. FIRE-RATED WALL
- 2 HR. FIRE-RATED WALL
- 1/2 HR / 1 HR. SUBDIVIDING SMOKE BARRIER
- ACM AREAS

KEY PLAN

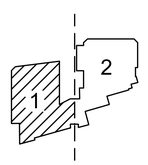

Revisions:	Date:

CONSULTANT
HFS COMPANY
8718 Botts Lane
San Antonio, Texas 78217
www.hfscompany.com
Phone: (210) 816-4784
Fax: (210) 881-6808
jbianco@hfscompany.com

PROJECT MANAGEMENT
HFS COMPANY
8718 Botts Lane
San Antonio, Texas 78217
www.hfscompany.com
Phone: (210) 816-4784
Fax: (210) 881-6808
jbianco@hfscompany.com

REGISTERED ARCHITECT JOSEPH A. BIANCO STATE OF TEXAS 21643
5/4/22

Construction and Facilities Management

VA U.S. Department of Veterans Affairs

Drawing Title: Floor Plan - Partial- Bldg.2 - 2F - Area 1	Phase: 100% CONSTRUCTION DOCUMENTS
Approved: Project Director	FULLY SPRINKLERED

Project Title: CINCINNATI VAMC EHRM INFRASTRUCTURE UPGRADES	Project Number: 539-21-701
	Building Number: 2
Location: 3200 VINE ST., CINCINNATI, OH	Drawing Number: AS-144-C.2.2
Issue Date: 4-MAY-2022 / Checked: / Drawn: VV	

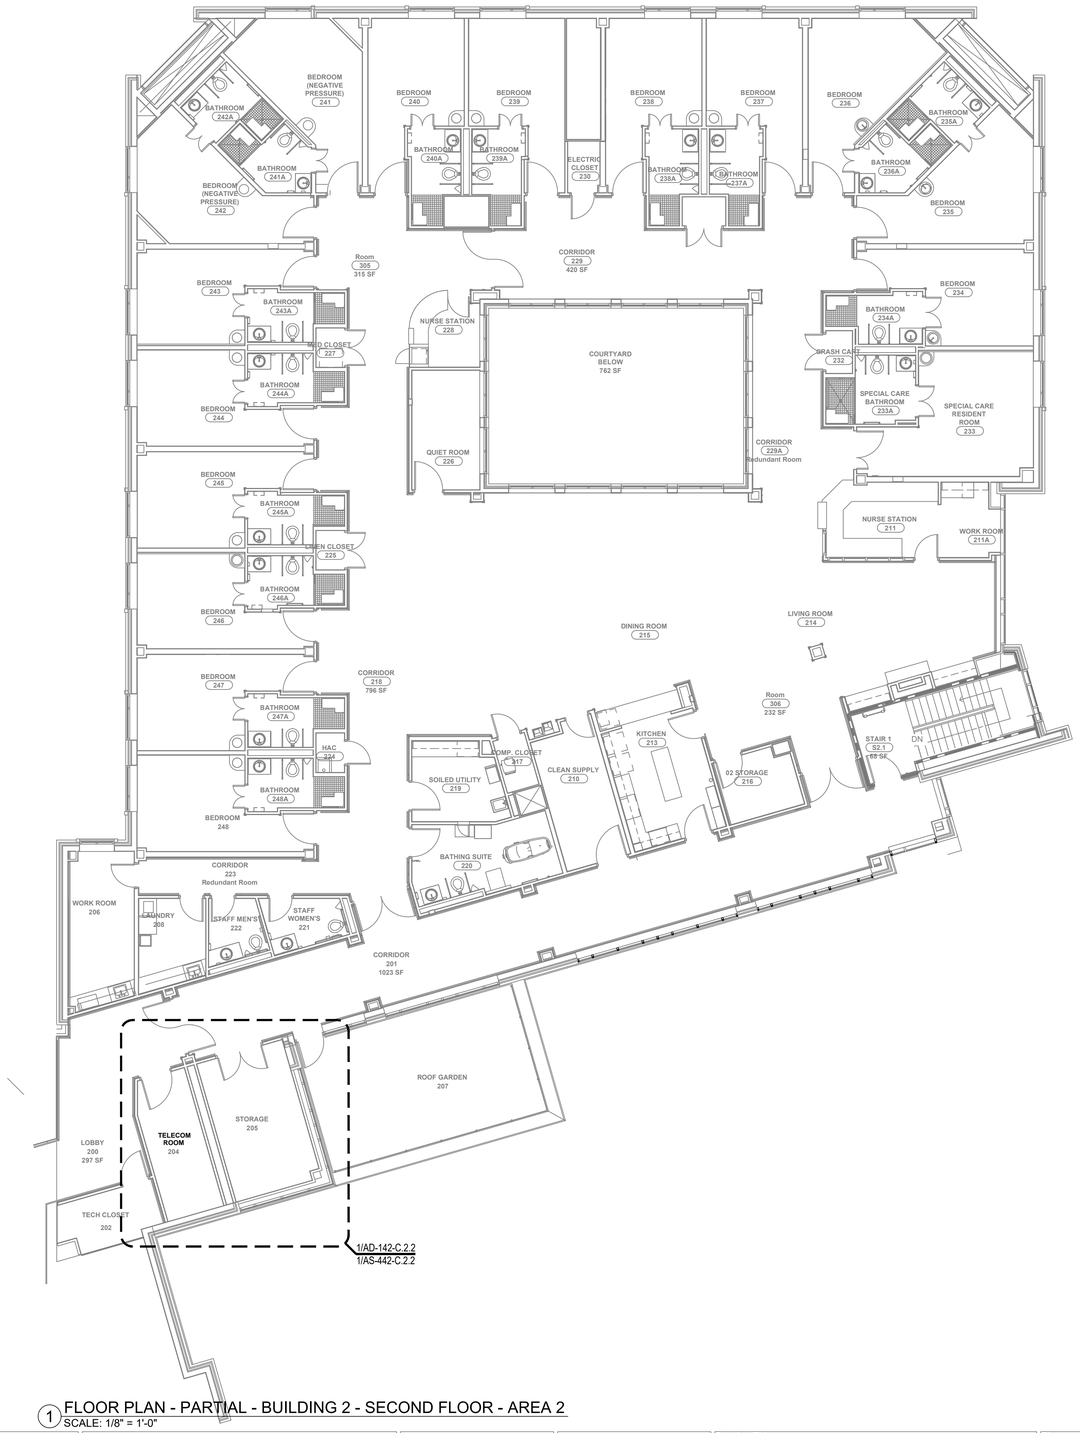

1 FLOOR PLAN - PARTIAL - BUILDING 2 - SECOND FLOOR - AREA 2
SCALE: 1/8" = 1'-0"

GENERAL NOTES

1. CONTRACTOR TO COORDINATE WALK-THRU FOR INFECTION CONTROL WITH VA STAFF PRIOR TO COMMENCEMENT OF WORK.
2. REMOVAL OF ACM BY ABATEMENT CONTRACTOR PROVIDE BY GENERAL CONTRACTOR UNDER THIS CONTRACT. REFERENCE ABATEMENT CONSULTANT DRAWINGS AND SPECIFICATIONS FOR FULL ACM SCOPE.
3. BUILDING AREA SEPARATIONS NOT COMPLETELY SHOWN ON THESE DRAWINGS. CONTRACTOR TO VERIFY EXTENTS AND RATING OF EXISTING AREA SEPARATION WALLS.

LEGEND

- 1 HR. FIRE-RATED WALL
- 2 HR. FIRE-RATED WALL
- 1/2 HR / 1 HR. SUBDIVIDING SMOKE BARRIER
- ACM AREAS

KEY PLAN

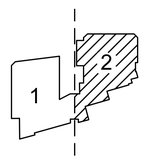

TRUE NORTH PLAN NORTH

Revisions:	Date:

CONSULTANT
HFS COMPANY
8718 Botts Lane
San Antonio, Texas 78217
www.hfscompany.com
Phone: (210) 816-4784
Fax: (210) 881-6808
jbianco@hfscompany.com

PROJECT MANAGEMENT
HFS COMPANY
8718 Botts Lane
San Antonio, Texas 78217
www.hfscompany.com
Phone: (210) 816-4784
Fax: (210) 881-6808
jbianco@hfscompany.com

REGISTERED ARCHITECT Joseph A. Bianco 11743 STATE OF TEXAS
5/4/22

Construction and Facilities Management

VA U.S. Department of Veterans Affairs

Drawing Title: Overall Floor Plan Reference Second Floor - Area 2

Approved: Project Director

Phase: 100% CONSTRUCTION DOCUMENTS

FULLY SPRINKLERED

Project Title: CINCINNATI VAMC EHRM INFRASTRUCTURE UPGRADES

Location: 3200 VINE ST., CINCINNATI, OH

Issue Date: 4-MAY-2022

Checked:

Drawn: VV

Project Number: 539-21-701

Building Number: 2

Drawing Number: AS-145-C.2.2

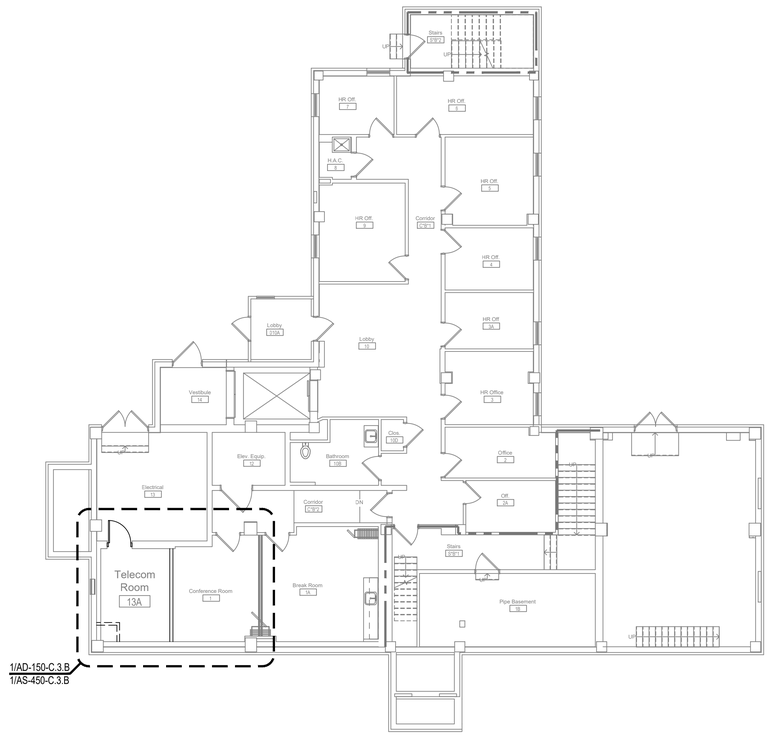

1 FLOOR PLAN - PARTIAL - BUILDING 3 - BASEMENT
SCALE: 1/8" = 1'-0"

GENERAL NOTES

1. CONTRACTOR TO COORDINATE WALK-THRU FOR INFECTION CONTROL WITH VA STAFF PRIOR TO COMMENCEMENT OF WORK.
2. REMOVAL OF ACM BY ABATEMENT CONTRACTOR PROVIDE BY GENERAL CONTRACTOR UNDER THIS CONTRACT. REFERENCE ABATEMENT CONSULTANT DRAWINGS AND SPECIFICATIONS FOR FULL ACM SCOPE.
3. BUILDING AREA SEPARATIONS NOT COMPLETELY SHOWN ON THESE DRAWINGS. CONTRACTOR TO VERIFY EXTENTS AND RATING OF EXISTING AREA SEPARATION WALLS.

LEGEND

- 1 HR. FIRE-RATED WALL
- 2 HR. FIRE-RATED WALL
- 1/2 HR / 1 HR. SUBDIVIDING SMOKE BARRIER
- ACM AREAS

KEY PLAN

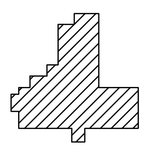

TRUE NORTH PLAN NORTH

Revisions:	Date:

CONSULTANT
HFS COMPANY
8718 Botts Lane
San Antonio, Texas 78217
www.hfscompany.com
Phone: (210) 816-4784
Fax: (210) 881-6808
jbianco@hfscompany.com

PROJECT MANAGEMENT
HFS COMPANY
8718 Botts Lane
San Antonio, Texas 78217
www.hfscompany.com
Phone: (210) 816-4784
Fax: (210) 881-6808
jbianco@hfscompany.com

JOSEPH A. BIANCO 21843 REGISTERED ARCHITECT STATE OF TEXAS
5/4/22

Construction and Facilities Management

VA U.S. Department of Veterans Affairs

Drawing Title: Overall Floor Plan Reference Basement	Phase: 100% CONSTRUCTION DOCUMENTS
Approved: Project Director	FULLY SPRINKLERED

Project Title: CINCINNATI VAMC EHRM INFRASTRUCTURE UPGRADES	Project Number: 539-21-701
	Building Number: 3
Location: 3200 VINE ST., CINCINNATI, OH	Drawing Number: AS-150-C.3.B
Issue Date: 4-MAY-2022 / Checked / Drawn: VV	

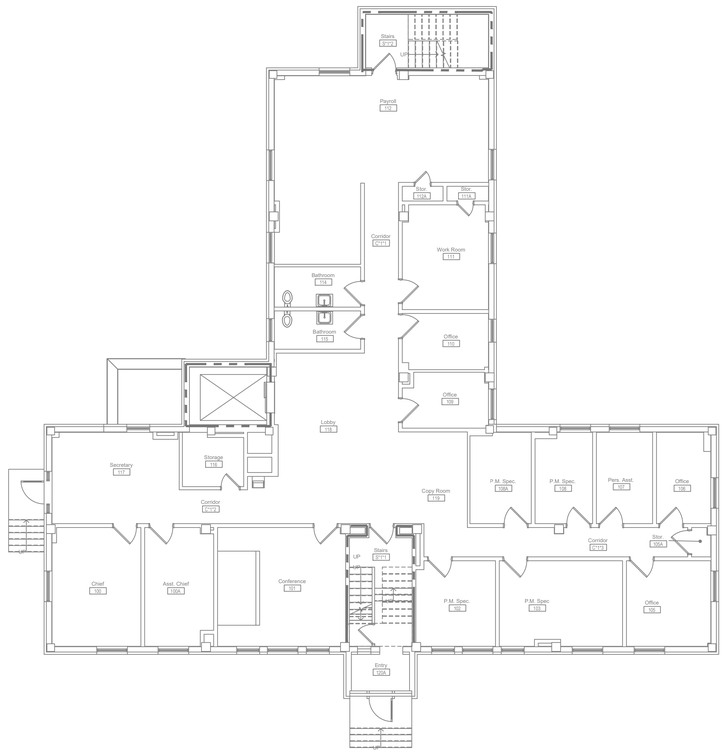

1 FLOOR PLAN - BUILDING 3 - FIRST FLOOR
SCALE: 1/8" = 1'-0"

GENERAL NOTES

1. CONTRACTOR TO COORDINATE WALK-THRU FOR INFECTION CONTROL WITH VA STAFF PRIOR TO COMMENCEMENT OF WORK.
2. REMOVAL OF ACM BY ABATEMENT CONTRACTOR PROVIDE BY GENERAL CONTRACTOR UNDER THIS CONTRACT. REFERENCE ABATEMENT CONSULTANT DRAWINGS AND SPECIFICATIONS FOR FULL ACM SCOPE.
3. BUILDING AREA SEPARATIONS NOT COMPLETELY SHOWN ON THESE DRAWINGS. CONTRACTOR TO VERIFY EXTENTS AND RATING OF EXISTING AREA SEPARATION WALLS.

LEGEND

- 1 HR. FIRE-RATED WALL
- 2 HR. FIRE-RATED WALL
- 1/2 HR / 1 HR. SUBDIVIDING SMOKE BARRIER
- ACM AREAS

KEY PLAN

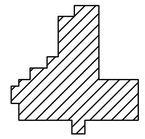

TRUE NORTH PLAN NORTH

Revisions:	Date:

CONSULTANT
HFS COMPANY
8718 Botts Lane
San Antonio, Texas 78217
www.hfscompany.com
Phone: (210) 816-4784
Fax: (210) 881-6808
jbianco@hfscompany.com

PROJECT MANAGEMENT
HFS COMPANY
8718 Botts Lane
San Antonio, Texas 78217
www.hfscompany.com
Phone: (210) 816-4784
Fax: (210) 881-6808
jbianco@hfscompany.com

REGISTERED ARCHITECT JOSEPH A. BIANCO 21943 STATE OF TEXAS
5/4/22

Construction and Facilities Management

VA U.S. Department of Veterans Affairs

Drawing Title: Overall Floor Plan Reference First Floor	Phase: 100% CONSTRUCTION DOCUMENTS
Approved: Project Director	FULLY SPRINKLERED

Project Title	CINCINNATI VAMC EHRM INFRASTRUCTURE UPGRADES
Location	3200 VINE ST., CINCINNATI, OH
Issue Date	4-MAY-2022
Checked	
Drawn	VV
Project Number	539-21-701
Building Number	3
Drawing Number	AS-151-C.3.1

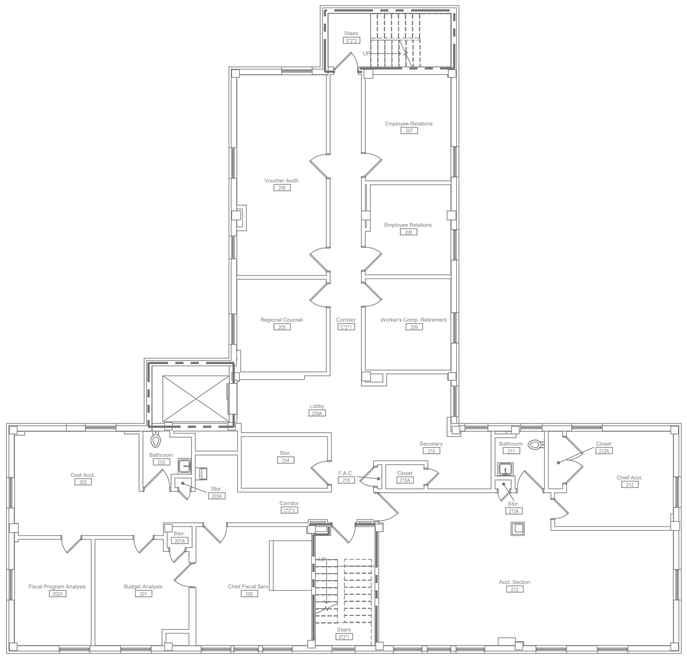

1 FLOOR PLAN - BUILDING 3 - SECOND FLOOR
SCALE: 1/8" = 1'-0"

GENERAL NOTES

1. CONTRACTOR TO COORDINATE WALK-THRU FOR INFECTION CONTROL WITH VA STAFF PRIOR TO COMMENCEMENT OF WORK.
2. REMOVAL OF ACM BY ABATEMENT CONTRACTOR PROVIDE BY GENERAL CONTRACTOR UNDER THIS CONTRACT. REFERENCE ABATEMENT CONSULTANT DRAWINGS AND SPECIFICATIONS FOR FULL ACM SCOPE.
3. BUILDING AREA SEPARATIONS NOT COMPLETELY SHOWN ON THESE DRAWINGS. CONTRACTOR TO VERIFY EXTENTS AND RATING OF EXISTING AREA SEPARATION WALLS.

LEGEND

- 1 HR. FIRE-RATED WALL
- 2 HR. FIRE-RATED WALL
- 1/2 HR / 1 HR. SUBDIVIDING SMOKE BARRIER
- ACM AREAS

KEY PLAN

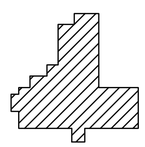

TRUE NORTH PLAN NORTH

Revisions:	Date:

CONSULTANT
HFS COMPANY
8718 Botts Lane
San Antonio, Texas 78217
www.hfscompany.com
Phone: (210) 816-4784
Fax: (210) 881-6808
jbianco@hfscompany.com

PROJECT MANAGEMENT
HFS COMPANY
8718 Botts Lane
San Antonio, Texas 78217
www.hfscompany.com
Phone: (210) 816-4784
Fax: (210) 881-6808
jbianco@hfscompany.com

REGISTERED ARCHITECT JOSEPH F. BIANCO 21643 STATE OF TEXAS
5/4/22

Construction and Facilities Management

VA U.S. Department of Veterans Affairs

Drawing Title: Overall Floor Plan Second Floor

Approved: Project Director

Phase: 100% CONSTRUCTION DOCUMENTS

FULLY SPRINKLERED

Project Title: CINCINNATI VAMC EHRM INFRASTRUCTURE UPGRADES

Location: 3200 VINE ST., CINCINNATI, OH

Issue Date: 4-MAY-2022

Checked:

Drawn: VV

Project Number: 539-21-701

Building Number: 3

Drawing Number: AS-152-C.3.2

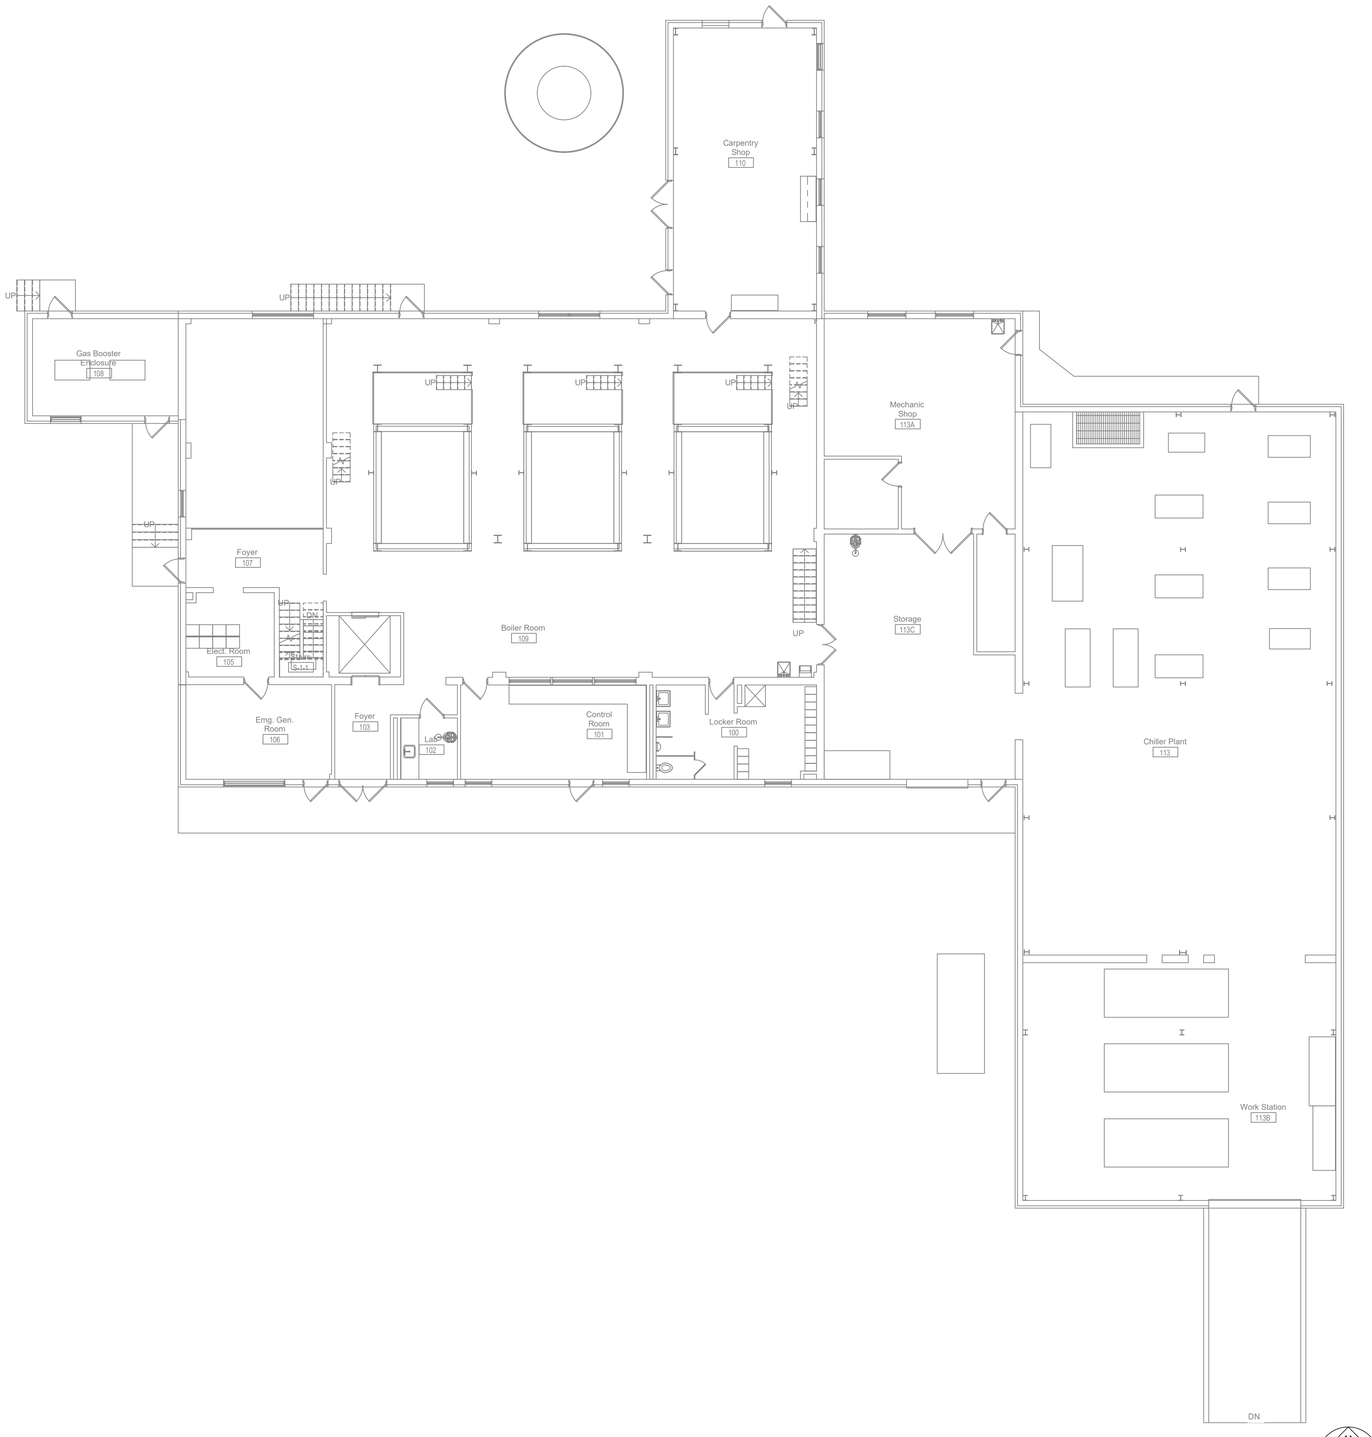

GENERAL NOTES

1. CONTRACTOR TO COORDINATE WALK-THRU FOR INFECTION CONTROL WITH VA STAFF PRIOR TO COMMENCEMENT OF WORK.
2. REMOVAL OF ACM BY ABATEMENT CONTRACTOR PROVIDE BY GENERAL CONTRACTOR UNDER THIS CONTRACT. REFERENCE ABATEMENT CONSULTANT DRAWINGS AND SPECIFICATIONS FOR FULL ACM SCOPE.
3. BUILDING AREA SEPARATIONS NOT COMPLETELY SHOWN ON THESE DRAWINGS. CONTRACTOR TO VERIFY EXTENTS AND RATING OF EXISTING AREA SEPARATION WALLS.

LEGEND

- 1 HR. FIRE-RATED WALL
- 2 HR. FIRE-RATED WALL
- 1/2 HR / 1 HR. SUBDIVIDING SMOKE BARRIER
- ACM AREAS

KEY PLAN

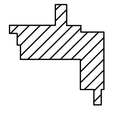

TRUE NORTH PLAN NORTH

1 FLOOR PLAN - BUILDING 8 - FIRST FLOOR
SCALE: 1/8" = 1'-0"

Revisions:	Date:

CONSULTANT

HFS COMPANY
8718 Botts Lane
San Antonio, Texas 78217
www.hfscompany.com
Phone: (210) 816-4784
Fax: (210) 881-6808
jbianco@hfscompany.com

PROJECT MANAGEMENT

HFS COMPANY
8718 Botts Lane
San Antonio, Texas 78217
www.hfscompany.com
Phone: (210) 816-4784
Fax: (210) 881-6808
jbianco@hfscompany.com

REGISTERED ARCHITECT JOSEPH A. BIANCO STATE OF TEXAS 21643
5/4/22

Construction and Facilities Management

VA U.S. Department of Veterans Affairs

Drawing Title: Overall Floor Plan - First Floor

Approved: Project Director

Phase: 100% CONSTRUCTION DOCUMENTS

FULLY SPRINKLERED

Project Title: CINCINNATI VAMC EHRM INFRASTRUCTURE UPGRADES

Location: 3200 VINE ST., CINCINNATI, OH

Issue Date	Checked	Drawn
4-MAY-2022		VV

Project Number: 539-21-701

Building Number: 8

Drawing Number: AS-160-C.8.1

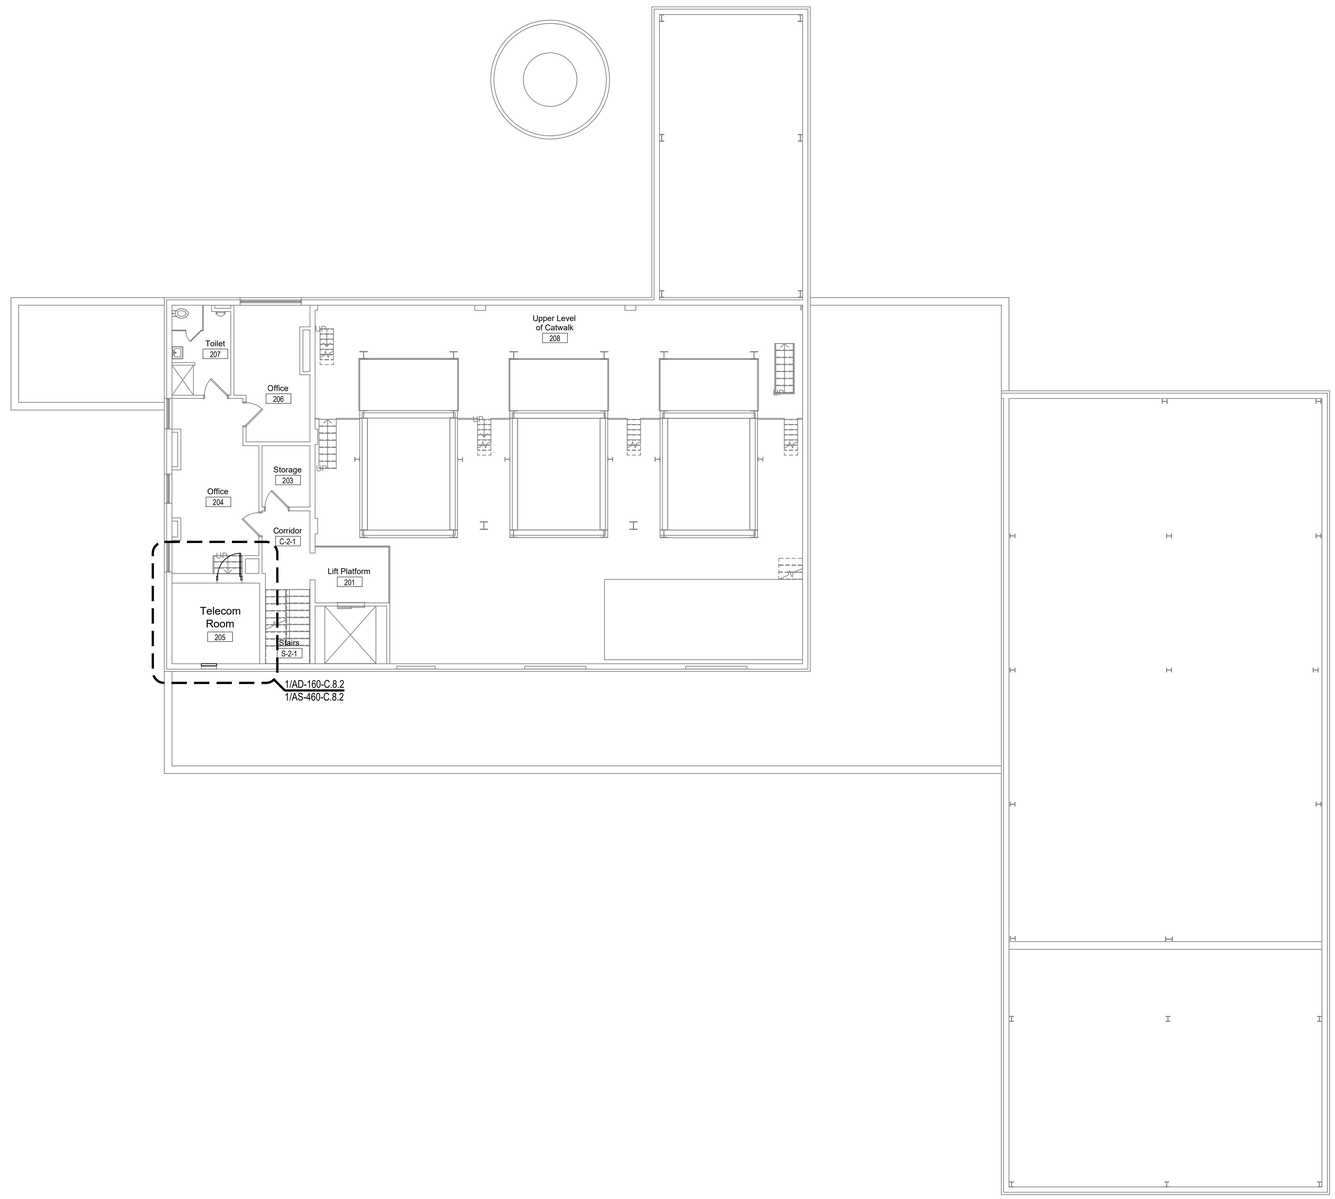

1 FLOOR PLAN - BUILDING 8 - SECOND FLOOR
SCALE: 1/8" = 1'-0"

GENERAL NOTES

1. CONTRACTOR TO COORDINATE WALK-THRU FOR INFECTION CONTROL WITH VA STAFF PRIOR TO COMMENCEMENT OF WORK.
2. REMOVAL OF ACM BY ABATEMENT CONTRACTOR PROVIDE BY GENERAL CONTRACTOR UNDER THIS CONTRACT. REFERENCE ABATEMENT CONSULTANT DRAWINGS AND SPECIFICATIONS FOR FULL ACM SCOPE.
3. BUILDING AREA SEPARATIONS NOT COMPLETELY SHOWN ON THESE DRAWINGS. CONTRACTOR TO VERIFY EXTENTS AND RATING OF EXISTING AREA SEPARATION WALLS.

LEGEND

- 1 HR. FIRE-RATED WALL
- 2 HR. FIRE-RATED WALL
- 1/2 HR / 1 HR. SUBDIVIDING SMOKE BARRIER
- ACM AREAS

KEY PLAN

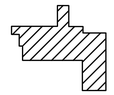

TRUE NORTH PLAN NORTH

Revisions:	Date:

CONSULTANT
HFS COMPANY
8718 Botts Lane
San Antonio, Texas 78217
www.hfscompany.com
Phone: (210) 816-4784
Fax: (210) 881-6808
jbianco@hfscompany.com

PROJECT MANAGEMENT
HFS COMPANY
8718 Botts Lane
San Antonio, Texas 78217
www.hfscompany.com
Phone: (210) 816-4784
Fax: (210) 881-6808
jbianco@hfscompany.com

REGISTERED ARCHITECT · STATE OF TEXAS · 21742
5/4/22

Construction and Facilities Management

VA U.S. Department of Veterans Affairs

Drawing Title: Overall Floor Plan - Second Floor	Phase: 100% CONSTRUCTION DOCUMENTS	Project Title: CINCINNATI VAMC EHRM INFRASTRUCTURE UPGRADES	Project Number: 539-21-701
Approved: Project Director	FULLY SPRINKLERED	Location: 3200 VINE ST., CINCINNATI, OH	Building Number: 8
		Issue Date: 4-MAY-2022 / Checked / Drawn: VV	Drawing Number: AS-161-C.8.2

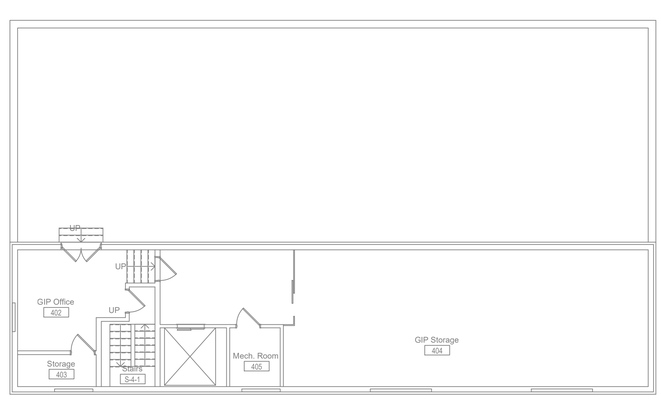

1 FLOOR PLAN - BUILDING 8 - FOURTH FLOOR
SCALE: 1/8" = 1'-0"

TRUE NORTH PLAN NORTH

GENERAL NOTES

1. CONTRACTOR TO COORDINATE WALK-THRU FOR INFECTION CONTROL WITH VA STAFF PRIOR TO COMMENCEMENT OF WORK.
2. REMOVAL OF ACM BY ABATEMENT CONTRACTOR PROVIDE BY GENERAL CONTRACTOR UNDER THIS CONTRACT. REFERENCE ABATEMENT CONSULTANT DRAWINGS AND SPECIFICATIONS FOR FULL ACM SCOPE.
3. BUILDING AREA SEPARATIONS NOT COMPLETELY SHOWN ON THESE DRAWINGS. CONTRACTOR TO VERIFY EXTENTS AND RATING OF EXISTING AREA SEPARATION WALLS.

LEGEND

- 1 HR. FIRE-RATED WALL
- 2 HR. FIRE-RATED WALL
- 1/2 HR / 1 HR. SUBDIVIDING SMOKE BARRIER
- ACM AREAS

KEY PLAN

Revisions:	Date:

CONSULTANT
HFS COMPANY
8718 Botts Lane
San Antonio, Texas 78217
www.hfscompany.com
Phone: (210) 816-4784
Fax: (210) 881-6808
jbianco@hfscompany.com

PROJECT MANAGEMENT
HFS COMPANY
8718 Botts Lane
San Antonio, Texas 78217
www.hfscompany.com
Phone: (210) 816-4784
Fax: (210) 881-6808
jbianco@hfscompany.com

REGISTERED ARCHITECT JOSEPH A. BIANCO STATE OF TEXAS 21943
5/4/22

Construction and Facilities Management

VA U.S. Department of Veterans Affairs

Drawing Title: Overall Floor Plan - Fourth Floor

Approved: Project Director

Phase: 100% CONSTRUCTION DOCUMENTS

FULLY SPRINKLERED

Project Title: CINCINNATI VAMC EHRM INFRASTRUCTURE UPGRADES

Location: 3200 VINE ST., CINCINNATI, OH

Issue Date	Checked	Drawn
4-MAY-2022		VV

Project Number: 539-21-701

Building Number: 8

Drawing Number: AS-162-C.8.4

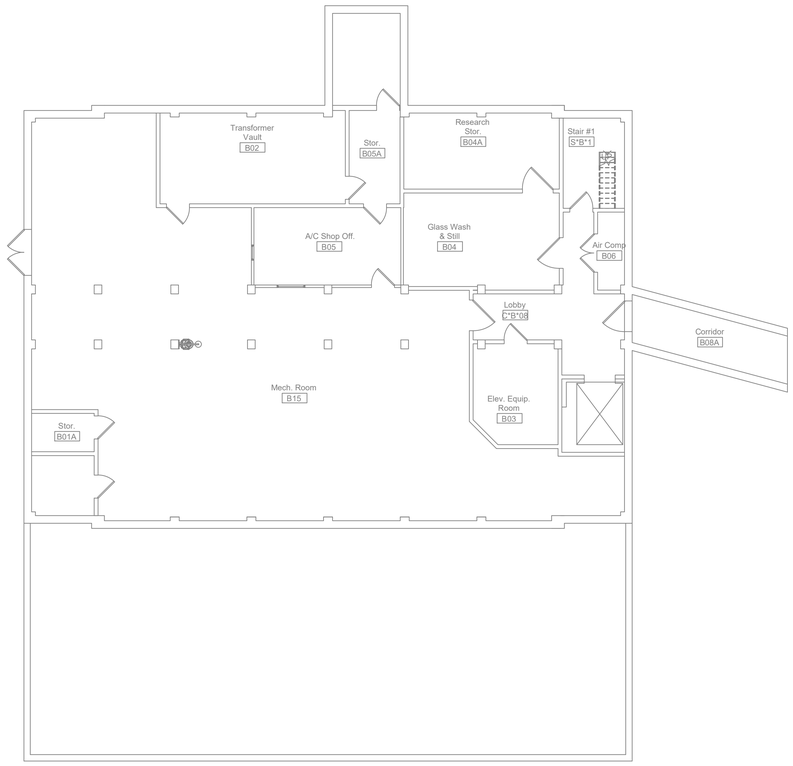

1 FLOOR PLAN - BUILDING 15 - BASEMENT
SCALE: 1/8" = 1'-0"

GENERAL NOTES

1. CONTRACTOR TO COORDINATE WALK-THRU FOR INFECTION CONTROL WITH VA STAFF PRIOR TO COMMENCEMENT OF WORK.
2. REMOVAL OF ACM BY ABATEMENT CONTRACTOR PROVIDE BY GENERAL CONTRACTOR UNDER THIS CONTRACT. REFERENCE ABATEMENT CONSULTANT DRAWINGS AND SPECIFICATIONS FOR FULL ACM SCOPE.
3. BUILDING AREA SEPARATIONS NOT COMPLETELY SHOWN ON THESE DRAWINGS. CONTRACTOR TO VERIFY EXTENTS AND RATING OF EXISTING AREA SEPARATION WALLS.

LEGEND

- 1 HR. FIRE-RATED WALL
- 2 HR. FIRE-RATED WALL
- 1/2 HR / 1 HR. SUBDIVIDING SMOKE BARRIER
- ACM AREAS

KEY PLAN

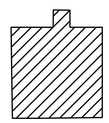

TRUE NORTH PLAN NORTH

Revisions:	Date:

CONSULTANT
HFS COMPANY
8718 Botts Lane
San Antonio, Texas 78217
www.hfscompany.com
Phone: (210) 816-4784
Fax: (210) 881-6808
jbianco@hfscompany.com

PROJECT MANAGEMENT
HFS COMPANY
8718 Botts Lane
San Antonio, Texas 78217
www.hfscompany.com
Phone: (210) 816-4784
Fax: (210) 881-6808
jbianco@hfscompany.com

REGISTERED ARCHITECT JOSEPH A. BIANCO 21747 STATE OF TEXAS
5/4/22

Construction and Facilities Management

VA U.S. Department of Veterans Affairs

Drawing Title: Overall Floor Plan - Basement	Phase: 100% CONSTRUCTION DOCUMENTS
Approved: Project Director	FULLY SPRINKLERED

Project Title	CINCINNATI VAMC EHRM INFRASTRUCTURE UPGRADES
Location	3200 VINE ST., CINCINNATI, OH
Issue Date	4-MAY-2022
Checked	
Drawn	VV
Project Number	539-21-701
Building Number	15
Drawing Number	AS-180-C.15.B

GENERAL NOTES

1. CONTRACTOR TO COORDINATE WALK-THRU FOR INFECTION CONTROL WITH VA STAFF PRIOR TO COMMENCEMENT OF WORK.
2. REMOVAL OF ACM BY ABATEMENT CONTRACTOR PROVIDE BY GENERAL CONTRACTOR UNDER THIS CONTRACT. REFERENCE ABATEMENT CONSULTANT DRAWINGS AND SPECIFICATIONS FOR FULL ACM SCOPE.
3. BUILDING AREA SEPARATIONS NOT COMPLETELY SHOWN ON THESE DRAWINGS. CONTRACTOR TO VERIFY EXTENTS AND RATING OF EXISTING AREA SEPARATION WALLS.

LEGEND

- 1 HR. FIRE-RATED WALL
- 2 HR. FIRE-RATED WALL
- 1/2 HR / 1 HR. SUBDIVIDING SMOKE BARRIER
- ACM AREAS

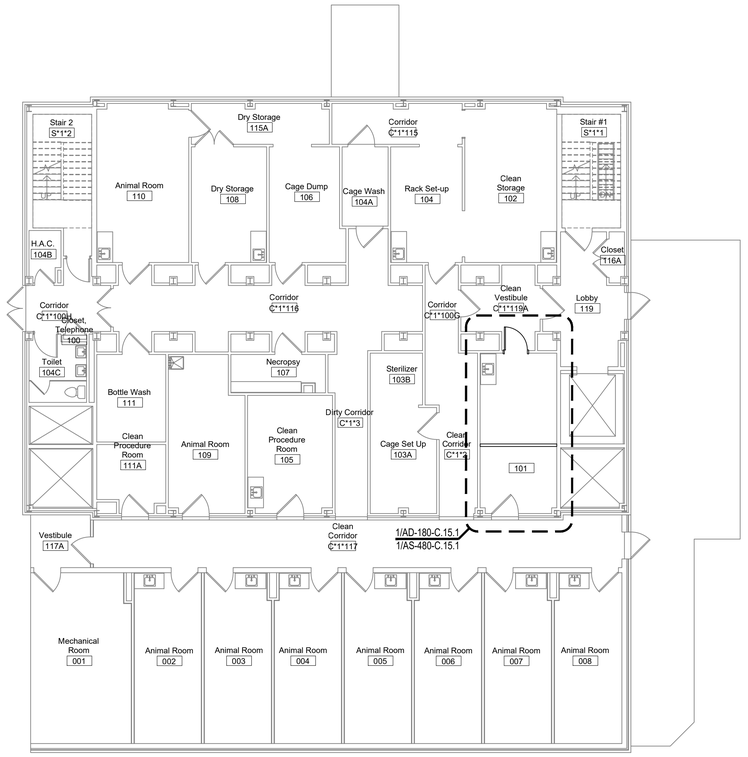

1 FLOOR PLAN - BUILDING 15 - FIRST FLOOR
SCALE: 1/8" = 1'-0"

KEY PLAN

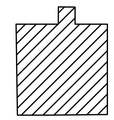

TRUE NORTH PLAN NORTH

Revisions:	Date:

CONSULTANT

HFS COMPANY
8718 Botts Lane
San Antonio, Texas 78217
www.hfscompany.com
Phone: (210) 816-4784
Fax: (210) 881-6808
jbianco@hfscompany.com

PROJECT MANAGEMENT

HFS COMPANY
8718 Botts Lane
San Antonio, Texas 78217
www.hfscompany.com
Phone: (210) 816-4784
Fax: (210) 881-6808
jbianco@hfscompany.com

REGISTERED ARCHITECT JOSEPH A. BIANCO 21763 STATE OF TEXAS
5/4/22

Construction and Facilities Management

VA U.S. Department of Veterans Affairs

Drawing Title: Overall Floor Plan - First Floor

Approved: Project Director

Phase: 100% CONSTRUCTION DOCUMENTS

FULLY SPRINKLERED

Project Title: CINCINNATI VAMC EHRM INFRASTRUCTURE UPGRADES

Location: 3200 VINE ST., CINCINNATI, OH

Issue Date: 4-MAY-2022

Checked:

Drawn: VV

Project Number: 539-21-701

Building Number: 15

Drawing Number: AS-181-C.15.1

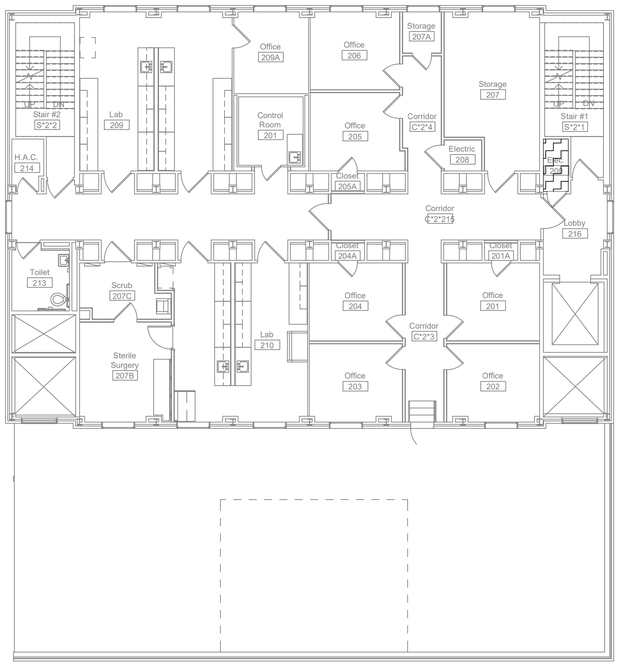

1 FLOOR PLAN - BUILDING 15 - SECOND FLOOR
SCALE: 1/8" = 1'-0"

GENERAL NOTES

1. CONTRACTOR TO COORDINATE WALK-THRU FOR INFECTION CONTROL WITH VA STAFF PRIOR TO COMMENCEMENT OF WORK.
2. REMOVAL OF ACM BY ABATEMENT CONTRACTOR PROVIDE BY GENERAL CONTRACTOR UNDER THIS CONTRACT. REFERENCE ABATEMENT CONSULTANT DRAWINGS AND SPECIFICATIONS FOR FULL ACM SCOPE.
3. BUILDING AREA SEPARATIONS NOT COMPLETELY SHOWN ON THESE DRAWINGS. CONTRACTOR TO VERIFY EXTENTS AND RATING OF EXISTING AREA SEPARATION WALLS.

LEGEND

- 1 HR. FIRE-RATED WALL
- 2 HR. FIRE-RATED WALL
- 1/2 HR / 1 HR. SUBDIVIDING SMOKE BARRIER
- ACM AREAS

KEY PLAN

TRUE NORTH PLAN NORTH

Revisions:	Date:

CONSULTANT
HFS COMPANY
8718 Botts Lane
San Antonio, Texas 78217
www.hfscompany.com
Phone: (210) 816-4784
Fax: (210) 881-6808
jbianco@hfscompany.com

PROJECT MANAGEMENT
HFS COMPANY
8718 Botts Lane
San Antonio, Texas 78217
www.hfscompany.com
Phone: (210) 816-4784
Fax: (210) 881-6808
jbianco@hfscompany.com

REGISTERED ARCHITECT JOSEPH A. BIANCO STATE OF TEXAS 21943
5/4/22

Construction and Facilities Management

VA U.S. Department of Veterans Affairs

Drawing Title: Overall Floor Plan - Second Floor

Approved: Project Director

Phase: 100% CONSTRUCTION DOCUMENTS

FULLY SPRINKLERED

Project Title: CINCINNATI VAMC EHRM INFRASTRUCTURE UPGRADES

Location: 3200 VINE ST., CINCINNATI, OH

Issue Date: 4-MAY-2022

Checked:

Drawn: VV

Project Number: 539-21-701

Building Number: 15

Drawing Number: AS-182-C.15.2

GENERAL NOTES

1. CONTRACTOR TO COORDINATE WALK-THRU FOR INFECTION CONTROL WITH VA STAFF PRIOR TO COMMENCEMENT OF WORK.
2. REMOVAL OF ACM BY ABATEMENT CONTRACTOR PROVIDE BY GENERAL CONTRACTOR UNDER THIS CONTRACT. REFERENCE ABATEMENT CONSULTANT DRAWINGS AND SPECIFICATIONS FOR FULL ACM SCOPE.
3. BUILDING AREA SEPARATIONS NOT COMPLETELY SHOWN ON THESE DRAWINGS. CONTRACTOR TO VERIFY EXTENTS AND RATING OF EXISTING AREA SEPARATION WALLS.

LEGEND

- 1 HR. FIRE-RATED WALL
- 2 HR. FIRE-RATED WALL
- 1/2 HR / 1 HR. SUBDIVIDING SMOKE BARRIER
- ACM AREAS

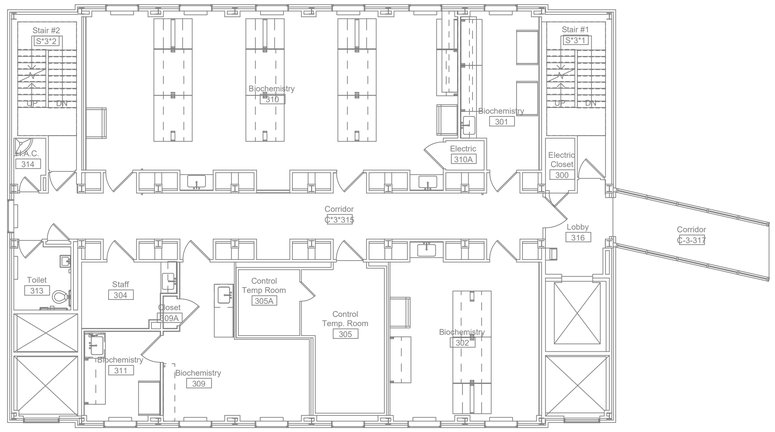

1 FLOOR PLAN - BUILDING 15 - THIRD FLOOR
SCALE: 1/8" = 1'-0"

KEY PLAN

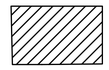

TRUE NORTH PLAN NORTH

Revisions:	Date:

CONSULTANT
HFS COMPANY
8718 Botts Lane
San Antonio, Texas 78217
www.hfscompany.com
Phone: (210) 816-4784
Fax: (210) 881-6808
jbianco@hfscompany.com

PROJECT MANAGEMENT
HFS COMPANY
8718 Botts Lane
San Antonio, Texas 78217
www.hfscompany.com
Phone: (210) 816-4784
Fax: (210) 881-6808
jbianco@hfscompany.com

REGISTERED ARCHITECT STATE OF TEXAS
5/4/22

Construction and Facilities Management

VA U.S. Department of Veterans Affairs

Drawing Title: Overall Floor Plan - Third Floor

Approved: Project Director

Phase: 100% CONSTRUCTION DOCUMENTS

FULLY SPRINKLERED

Project Title: CINCINNATI VAMC EHRM INFRASTRUCTURE UPGRADES

Location: 3200 VINE ST., CINCINNATI, OH

Issue Date: 4-MAY-2022

Checked:

Drawn: VV

Project Number: 539-21-701

Building Number: 15

Drawing Number: AS-183-C.15.3

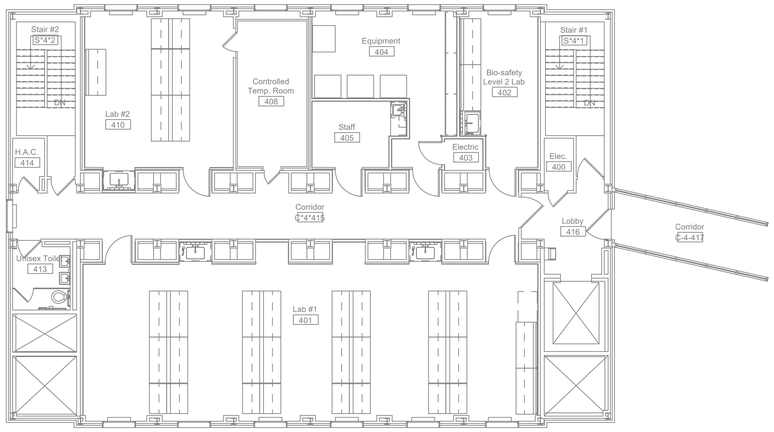

1 FLOOR PLAN - BUILDING 15 - FOURTH FLOOR
SCALE: 1/8" = 1'-0"

TRUE NORTH PLAN NORTH

GENERAL NOTES

1. CONTRACTOR TO COORDINATE WALK-THRU FOR INFECTION CONTROL WITH VA STAFF PRIOR TO COMMENCEMENT OF WORK.
2. REMOVAL OF ACM BY ABATEMENT CONTRACTOR PROVIDE BY GENERAL CONTRACTOR UNDER THIS CONTRACT. REFERENCE ABATEMENT CONSULTANT DRAWINGS AND SPECIFICATIONS FOR FULL ACM SCOPE.
3. BUILDING AREA SEPARATIONS NOT COMPLETELY SHOWN ON THESE DRAWINGS. CONTRACTOR TO VERIFY EXTENTS AND RATING OF EXISTING AREA SEPARATION WALLS.

LEGEND

- 1 HR. FIRE-RATED WALL
- 2 HR. FIRE-RATED WALL
- 1/2 HR / 1 HR. SUBDIVIDING SMOKE BARRIER
- ACM AREAS

KEY PLAN

Revisions:	Date:

CONSULTANT

HFS COMPANY
8718 Botts Lane
San Antonio, Texas 78217
www.hfscompany.com
Phone: (210) 816-4784
Fax: (210) 881-6808
jbianco@hfscompany.com

PROJECT MANAGEMENT

HFS COMPANY
8718 Botts Lane
San Antonio, Texas 78217
www.hfscompany.com
Phone: (210) 816-4784
Fax: (210) 881-6808
jbianco@hfscompany.com

REGISTERED ARCHITECT JOSEPH A. BIANCO 21643 STATE OF TEXAS
5/4/22

Construction and Facilities Management

VA U.S. Department of Veterans Affairs

Drawing Title: Overall Floor Plan Reference Fourth Floor

Approved: Project Director

Phase: 100% CONSTRUCTION DOCUMENTS

FULLY SPRINKLERED

Project Title: CINCINNATI VAMC EHRM INFRASTRUCTURE UPGRADES

Location: 3200 VINE ST., CINCINNATI, OH

Issue Date: 4-MAY-2022

Checked:

Drawn: VV

Project Number: 539-21-701

Building Number: 15

Drawing Number: AS-184-C.15.4

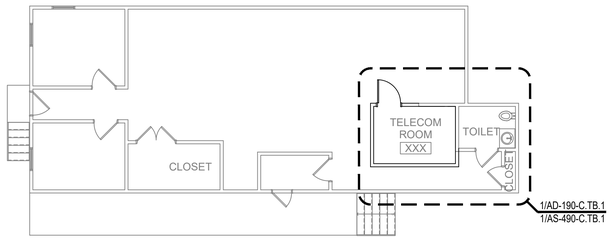

1 FLOOR PLAN - BUILDING TB - FIRST FLOOR
SCALE: 1/8" = 1'-0"

TRUE NORTH PLAN NORTH

GENERAL NOTES

1. CONTRACTOR TO COORDINATE WALK-THRU FOR INFECTION CONTROL WITH VA STAFF PRIOR TO COMMENCEMENT OF WORK.
2. REMOVAL OF ACM BY ABATEMENT CONTRACTOR PROVIDE BY GENERAL CONTRACTOR UNDER THIS CONTRACT. REFERENCE ABATEMENT CONSULTANT DRAWINGS AND SPECIFICATIONS FOR FULL ACM SCOPE.
3. BUILDING AREA SEPARATIONS NOT COMPLETELY SHOWN ON THESE DRAWINGS. CONTRACTOR TO VERIFY EXTENTS AND RATING OF EXISTING AREA SEPARATION WALLS.

LEGEND

- 1 HR. FIRE-RATED WALL
- 2 HR. FIRE-RATED WALL
- 1/2 HR / 1 HR. SUBDIVIDING SMOKE BARRIER
- ACM AREAS

KEY PLAN

Revisions:	Date:

CONSULTANT
HFS COMPANY
8718 Botts Lane
San Antonio, Texas 78217
www.hfscompany.com
Phone: (210) 816-4784
Fax: (210) 881-6808
jbianco@hfscompany.com

PROJECT MANAGEMENT
HFS COMPANY
8718 Botts Lane
San Antonio, Texas 78217
www.hfscompany.com
Phone: (210) 816-4784
Fax: (210) 881-6808
jbianco@hfscompany.com

REGISTERED ARCHITECT JOSEPH A. BIANCO 17643 STATE OF TEXAS
5/4/22

Construction and Facilities Management

VA U.S. Department of Veterans Affairs

Drawing Title: Overall Floor Plan - First Floor

Approved: Project Director

Phase: 100% CONSTRUCTION DOCUMENTS

FULLY SPRINKLERED

Project Title: CINCINNATI VAMC EHRM INFRASTRUCTURE UPGRADES

Location: 3200 VINE ST., CINCINNATI, OH

Issue Date: 4-MAY-2022

Checked:

Drawn: VV

Project Number: 539-21-701

Building Number: C TB

Drawing Number: AS-190-C.TB.1

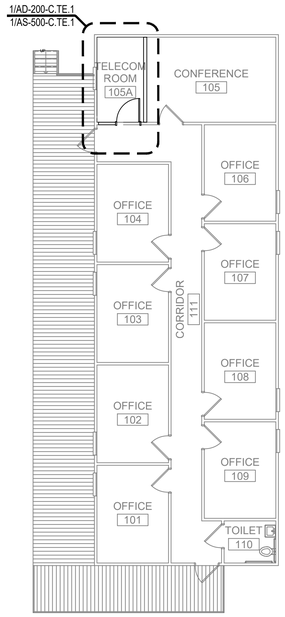

1 FLOOR PLAN - BUILDING TE - FIRST FLOOR
SCALE: 1/8" = 1'-0"

TRUE NORTH PLAN NORTH

GENERAL NOTES

1. CONTRACTOR TO COORDINATE WALK-THRU FOR INFECTION CONTROL WITH VA STAFF PRIOR TO COMMENCEMENT OF WORK.
2. REMOVAL OF ACM BY ABATEMENT CONTRACTOR PROVIDE BY GENERAL CONTRACTOR UNDER THIS CONTRACT. REFERENCE ABATEMENT CONSULTANT DRAWINGS AND SPECIFICATIONS FOR FULL ACM SCOPE.
3. BUILDING AREA SEPARATIONS NOT COMPLETELY SHOWN ON THESE DRAWINGS. CONTRACTOR TO VERIFY EXTENTS AND RATING OF EXISTING AREA SEPARATION WALLS.

LEGEND

- 1 HR. FIRE-RATED WALL
- 2 HR. FIRE-RATED WALL
- 1/2 HR / 1 HR. SUBDIVIDING SMOKE BARRIER
- ACM AREAS

KEY PLAN

Revisions:	Date:

CONSULTANT
HFS COMPANY
8718 Botts Lane
San Antonio, Texas 78217
www.hfscompany.com
Phone: (210) 816-4784
Fax: (210) 881-6808
jbianco@hfscompany.com

PROJECT MANAGEMENT
HFS COMPANY
8718 Botts Lane
San Antonio, Texas 78217
www.hfscompany.com
Phone: (210) 816-4784
Fax: (210) 881-6808
jbianco@hfscompany.com

REGISTERED ARCHITECT STATE OF TEXAS 21145
5/4/22

Construction and Facilities Management

VA U.S. Department of Veterans Affairs

Drawing Title: Overall Floor Plan - First Floor	Phase: 100% CONSTRUCTION DOCUMENTS
Approved: Project Director	FULLY SPRINKLERED

Project Title: CINCINNATI VAMC EHRM INFRASTRUCTURE UPGRADES	Project Number: 539-21-701
	Building Number: 1 TE
Location: 3200 VINE ST., CINCINNATI, OH	Drawing Number: AS-200-C.TE.1
Issue Date: 4-MAY-2022 / Checked / Drawn: VV	

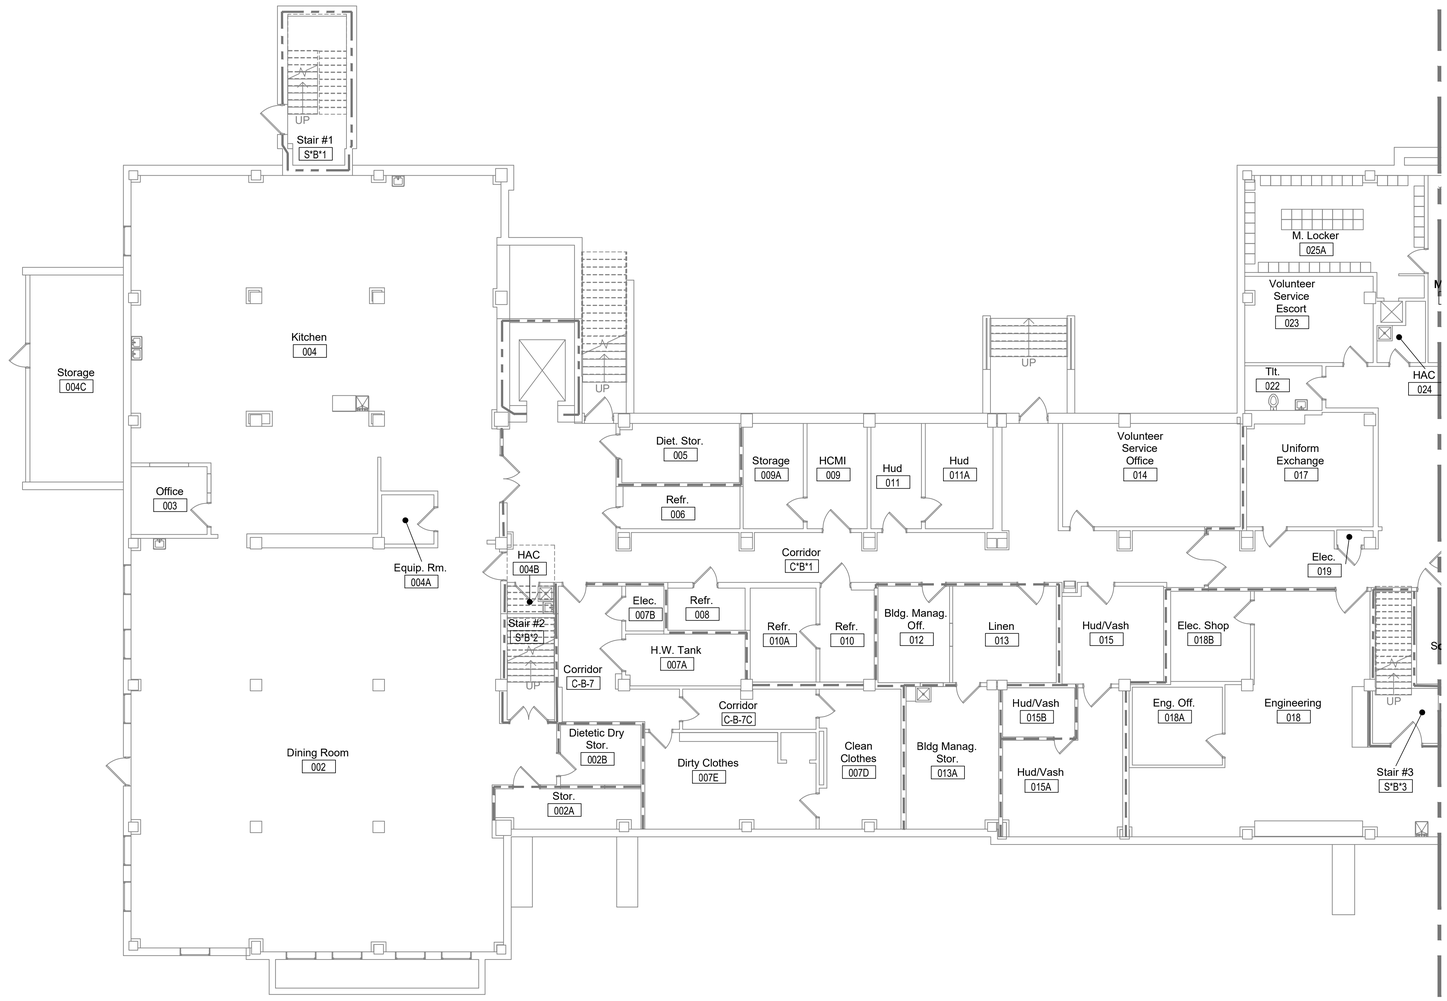

GENERAL NOTES

1. CONTRACTOR TO COORDINATE WALK-THRU FOR INFECTION CONTROL WITH VA STAFF PRIOR TO COMMENCEMENT OF WORK.
2. REMOVAL OF ACM BY ABATEMENT CONTRACTOR PROVIDE BY GENERAL CONTRACTOR UNDER THIS CONTRACT. REFERENCE ABATEMENT CONSULTANT DRAWINGS AND SPECIFICATIONS FOR FULL ACM SCOPE.
3. BUILDING AREA SEPARATIONS NOT COMPLETELY SHOWN ON THESE DRAWINGS. CONTRACTOR TO VERIFY EXTENTS AND RATING OF EXISTING AREA SEPARATION WALLS.

LEGEND

- 1 HR. FIRE-RATED WALL
- 2 HR. FIRE-RATED WALL
- 1/2 HR / 1 HR. SUBDIVIDING SMOKE BARRIER
- ACM AREAS

KEY PLAN

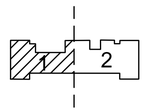

1 FLOOR PLAN - PARTIAL - BUILDING 64 - BASEMENT - AREA 1
SCALE: 1/8" = 1'-0"

TRUE NORTH PLAN NORTH

Revisions:	Date:

CONSULTANT
HFS COMPANY
8718 Botts Lane
San Antonio, Texas 78217
www.hfscompany.com
Phone: (210) 816-4784
Fax: (210) 881-6808
jbianco@hfscompany.com

PROJECT MANAGEMENT
HFS COMPANY
8718 Botts Lane
San Antonio, Texas 78217
www.hfscompany.com
Phone: (210) 816-4784
Fax: (210) 881-6808
jbianco@hfscompany.com

REGISTERED ARCHITECT JOSEPH M. BIANCO 21142 STATE OF TEXAS
5/4/22

Construction and Facilities Management

VA U.S. Department of Veterans Affairs

Drawing Title: Overall Floor Plan - Basement - Area 1	Phase: 100% CONSTRUCTION DOCUMENTS	Project Title: CINCINNATI VAMC EHRM INFRASTRUCTURE UPGRADES	Project Number: 539-21-701
Approved: Project Director			Building Number: 64
	FULLY SPRINKLERED	Location: 3200 VINE ST., CINCINNATI, OH	Drawing Number: AS-210-FT.64.B
		Issue Date: 4-MAY-2022 / Checked / Drawn: VV	

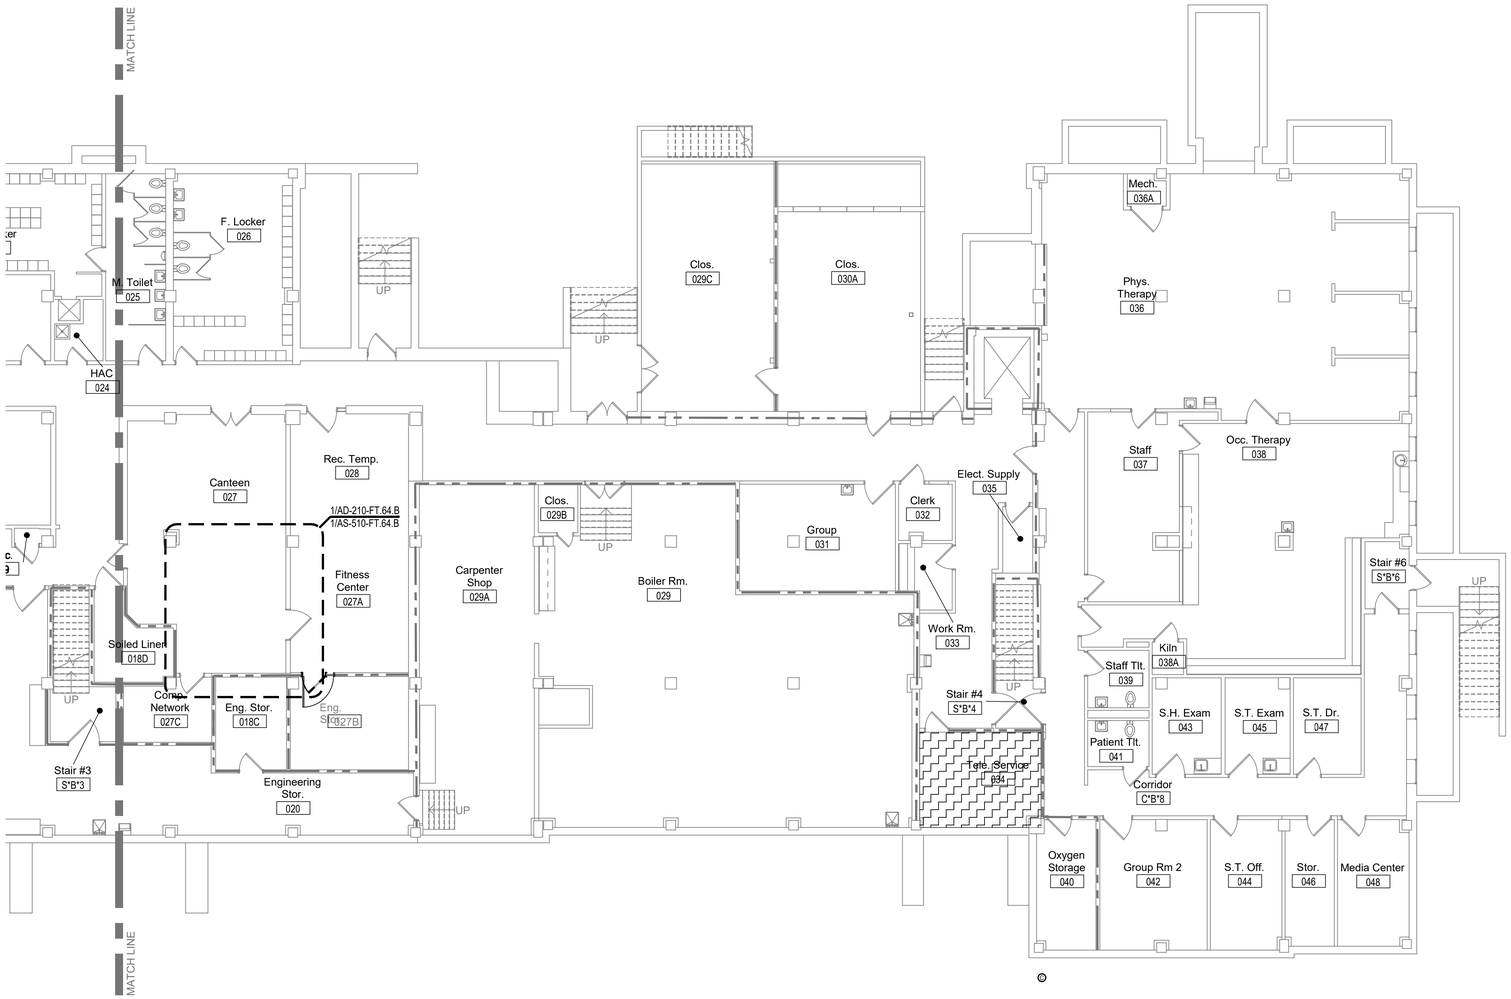

GENERAL NOTES

1. CONTRACTOR TO COORDINATE WALK-THRU FOR INFECTION CONTROL WITH VA STAFF PRIOR TO COMMENCEMENT OF WORK.
2. REMOVAL OF ACM BY ABATEMENT CONTRACTOR PROVIDE BY GENERAL CONTRACTOR UNDER THIS CONTRACT. REFERENCE ABATEMENT CONSULTANT DRAWINGS AND SPECIFICATIONS FOR FULL ACM SCOPE.
3. BUILDING AREA SEPARATIONS NOT COMPLETELY SHOWN ON THESE DRAWINGS. CONTRACTOR TO VERIFY EXTENTS AND RATING OF EXISTING AREA SEPARATION WALLS.

LEGEND

- 1 HR. FIRE-RATED WALL
- 2 HR. FIRE-RATED WALL
- 1/2 HR / 1 HR. SUBDIVIDING SMOKE BARRIER
- ACM AREAS

KEY PLAN

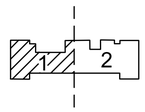

1 FLOOR PLAN - PARTIAL - BUILDING 64 - BASEMENT - AREA 2
SCALE: 1/8" = 1'-0"

TRUE NORTH PLAN NORTH

Revisions:	Date:

CONSULTANT
HFS COMPANY
8718 Botts Lane
San Antonio, Texas 78217
www.hfscompany.com
Phone: (210) 816-4784
Fax: (210) 881-6808
jbianco@hfscompany.com

PROJECT MANAGEMENT
HFS COMPANY
8718 Botts Lane
San Antonio, Texas 78217
www.hfscompany.com
Phone: (210) 816-4784
Fax: (210) 881-6808
jbianco@hfscompany.com

REGISTERED ARCHITECT JOHN A. BIANCO 21762 STATE OF TEXAS
5/4/22

Construction and Facilities Management

VA U.S. Department of Veterans Affairs

Drawing Title: Overall Floor Plan - Basement - Area 2	Phase: 100% CONSTRUCTION DOCUMENTS	Project Title: CINCINNATI VAMC EHRM INFRASTRUCTURE UPGRADES	Project Number: 539-21-701
Approved: Project Director	FULLY SPRINKLERED	Location: 3200 VINE ST., CINCINNATI, OH	Building Number: 64
		Issue Date: 4-MAY-2022 / Checked / Drawn: VV	Drawing Number: AS-211-FT.64.B

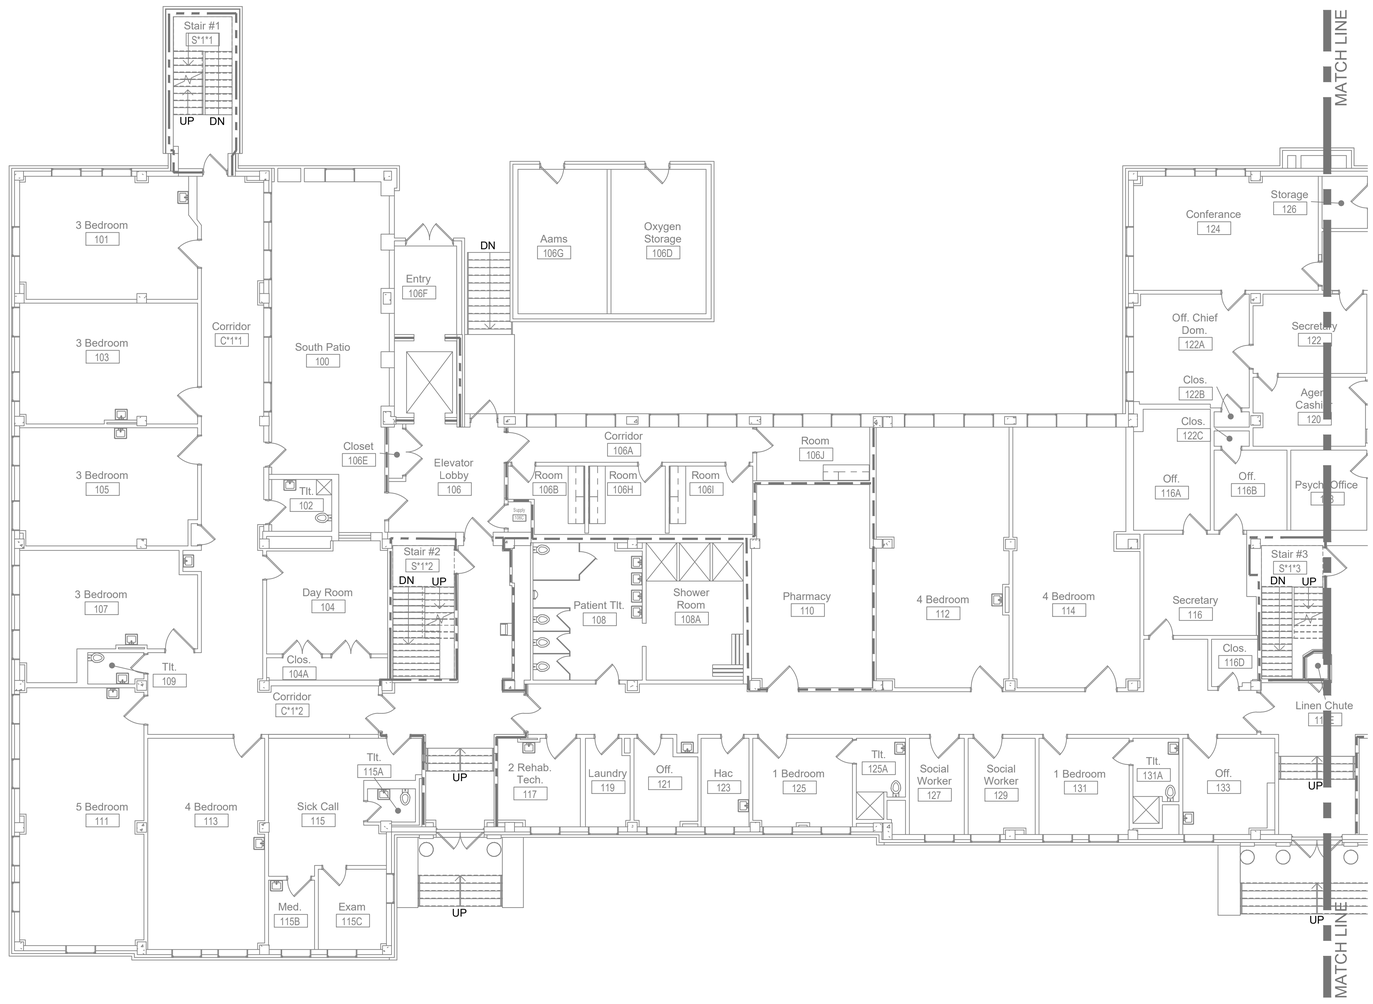

1 FLOOR PLAN - PARTIAL - BUILDING 64 - FIRST FLOOR - AREA 1
SCALE: 1/8" = 1'-0"

GENERAL NOTES

1. CONTRACTOR TO COORDINATE WALK-THRU FOR INFECTION CONTROL WITH VA STAFF PRIOR TO COMMENCEMENT OF WORK.
2. REMOVAL OF ACM BY ABATEMENT CONTRACTOR PROVIDE BY GENERAL CONTRACTOR UNDER THIS CONTRACT. REFERENCE ABATEMENT CONSULTANT DRAWINGS AND SPECIFICATIONS FOR FULL ACM SCOPE.
3. BUILDING AREA SEPARATIONS NOT COMPLETELY SHOWN ON THESE DRAWINGS. CONTRACTOR TO VERIFY EXTENTS AND RATING OF EXISTING AREA SEPARATION WALLS.

LEGEND

- 1 HR. FIRE-RATED WALL
- 2 HR. FIRE-RATED WALL
- 1/2 HR / 1 HR. SUBDIVIDING SMOKE BARRIER
- ACM AREAS

KEY PLAN

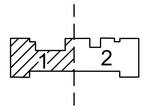

TRUE NORTH PLAN NORTH

Revisions:	Date:

CONSULTANT
HFS COMPANY
8718 Botts Lane
San Antonio, Texas 78217
www.hfscompany.com
Phone: (210) 816-4784
Fax: (210) 881-6808
jbianco@hfscompany.com

PROJECT MANAGEMENT
HFS COMPANY
8718 Botts Lane
San Antonio, Texas 78217
www.hfscompany.com
Phone: (210) 816-4784
Fax: (210) 881-6808
jbianco@hfscompany.com

REGISTERED ARCHITECT STATE OF TEXAS
5/4/22

Construction and Facilities Management

VA U.S. Department of Veterans Affairs

Drawing Title: Overall Floor Plan - First Floor - Area 1	Phase: 100% CONSTRUCTION DOCUMENTS
Approved: Project Director	FULLY SPRINKLERED

Project Title: CINCINNATI VAMC EHRM INFRASTRUCTURE UPGRADES	Project Number: 539-21-701
	Building Number: 64
Location: 3200 VINE ST., CINCINNATI, OH	Drawing Number: AS-212-FT.64.1
Issue Date: 4-MAY-2022 / Checked / Drawn: VV	

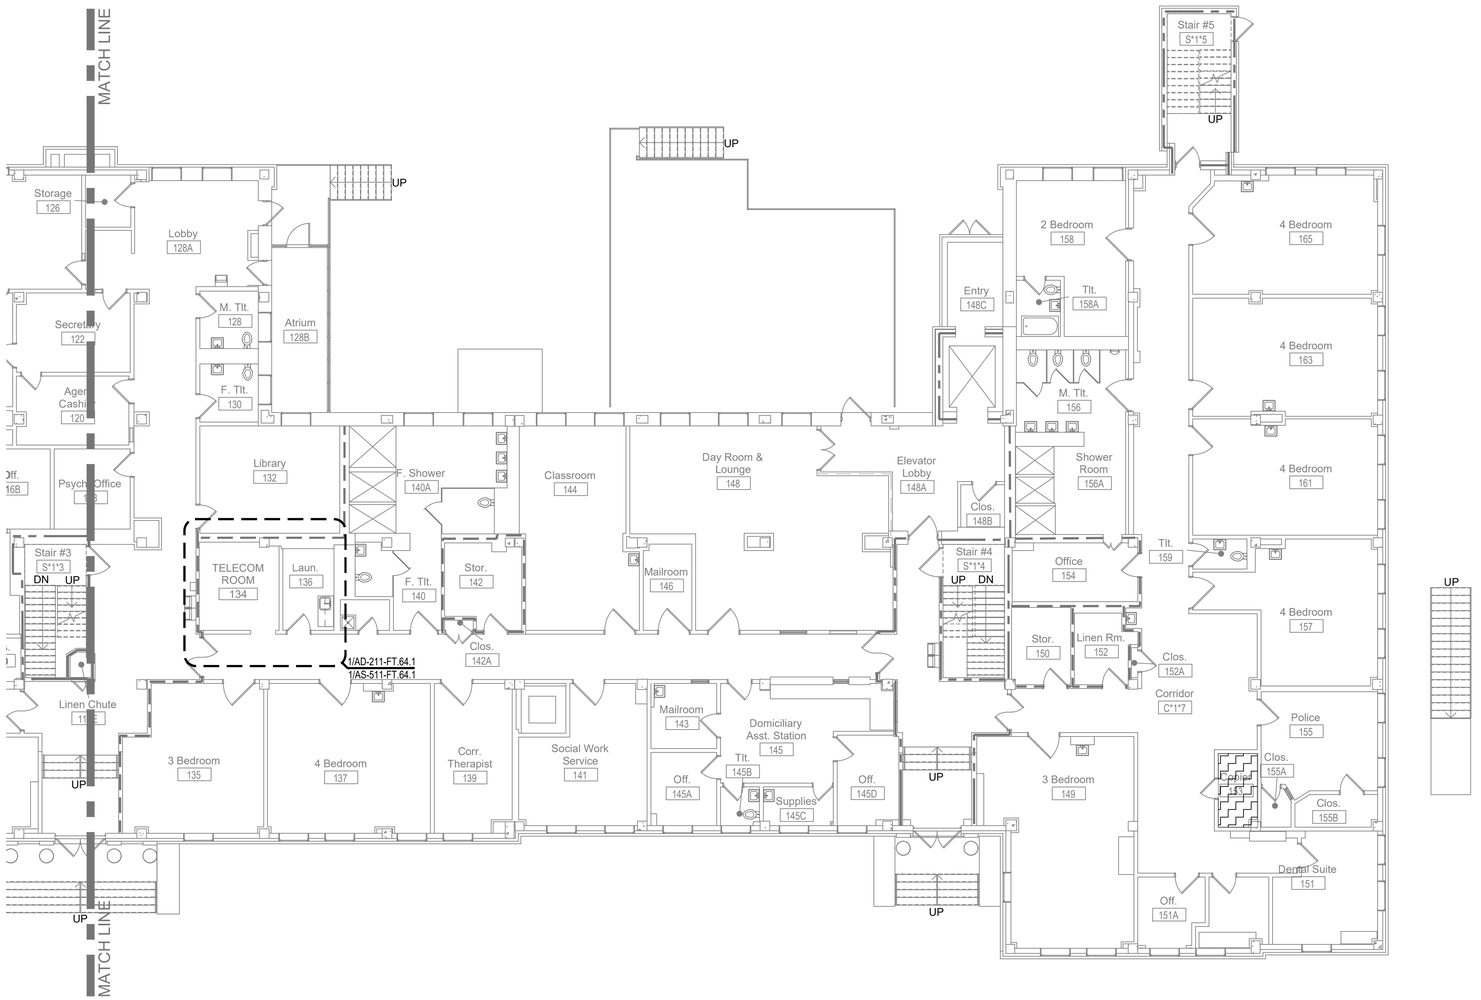

1 FLOOR PLAN - PARTIAL - BUILDING 64 - FIRST FLOOR - AREA 2
SCALE: 1/8" = 1'-0"

GENERAL NOTES

1. CONTRACTOR TO COORDINATE WALK-THRU FOR INFECTION CONTROL WITH VA STAFF PRIOR TO COMMENCEMENT OF WORK.
2. REMOVAL OF ACM BY ABATEMENT CONTRACTOR PROVIDE BY GENERAL CONTRACTOR UNDER THIS CONTRACT. REFERENCE ABATEMENT CONSULTANT DRAWINGS AND SPECIFICATIONS FOR FULL ACM SCOPE.
3. BUILDING AREA SEPARATIONS NOT COMPLETELY SHOWN ON THESE DRAWINGS. CONTRACTOR TO VERIFY EXTENTS AND RATING OF EXISTING AREA SEPARATION WALLS.

LEGEND

- 1 HR. FIRE-RATED WALL
- 2 HR. FIRE-RATED WALL
- 1/2 HR / 1 HR. SUBDIVIDING SMOKE BARRIER
- ACM AREAS

KEY PLAN

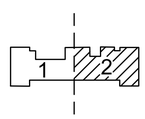

TRUE NORTH PLAN NORTH

Revisions:	Date:

CONSULTANT

HFS COMPANY
8718 Botts Lane
San Antonio, Texas 78217
www.hfscompany.com
Phone: (210) 816-4784
Fax: (210) 881-6808
jbianco@hfscompany.com

PROJECT MANAGEMENT

HFS COMPANY
8718 Botts Lane
San Antonio, Texas 78217
www.hfscompany.com
Phone: (210) 816-4784
Fax: (210) 881-6808
jbianco@hfscompany.com

JOSEPH A. BIANCO 21943 REGISTERED ARCHITECT STATE OF TEXAS
5/4/22

Construction and Facilities Management

VA U.S. Department of Veterans Affairs

Drawing Title: Overall Floor Plan - First Floor - Area 2	Phase: 100% CONSTRUCTION DOCUMENTS	Project Title: CINCINNATI VAMC EHRM INFRASTRUCTURE UPGRADES	Project Number: 539-21-701
			Building Number: 64
Approved: Project Director	FULLY SPRINKLERED	Location: 3200 VINE ST., CINCINNATI, OH	Drawing Number: AS-213-FT.64.1
		Issue Date: 4-MAY-2022 / Checked / Drawn: VV	

GENERAL NOTES

1. CONTRACTOR TO COORDINATE WALK-THRU FOR INFECTION CONTROL WITH VA STAFF PRIOR TO COMMENCEMENT OF WORK.
2. REMOVAL OF ACM BY ABATEMENT CONTRACTOR PROVIDE BY GENERAL CONTRACTOR UNDER THIS CONTRACT. REFERENCE ABATEMENT CONSULTANT DRAWINGS AND SPECIFICATIONS FOR FULL ACM SCOPE.
3. BUILDING AREA SEPARATIONS NOT COMPLETELY SHOWN ON THESE DRAWINGS. CONTRACTOR TO VERIFY EXTENTS AND RATING OF EXISTING AREA SEPARATION WALLS.

LEGEND

- 1 HR. FIRE-RATED WALL
- 2 HR. FIRE-RATED WALL
- 1/2 HR / 1 HR. SUBDIVIDING SMOKE BARRIER
- ACM AREAS

KEY PLAN

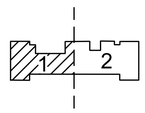

1 FLOOR PLAN - PARTIAL - BUILDING 64 - SECOND FLOOR - AREA 1
SCALE: 1/8" = 1'-0"

TRUE NORTH PLAN NORTH

Revisions:	Date:

CONSULTANT
HFS COMPANY
8718 Botts Lane
San Antonio, Texas 78217
www.hfscompany.com
Phone: (210) 816-4784
Fax: (210) 881-6808
jbianco@hfscompany.com

PROJECT MANAGEMENT
HFS COMPANY
8718 Botts Lane
San Antonio, Texas 78217
www.hfscompany.com
Phone: (210) 816-4784
Fax: (210) 881-6808
jbianco@hfscompany.com

JOSEPH A. BIANCO 21942 REGISTERED ARCHITECT STATE OF TEXAS
5/4/22

Construction and Facilities Management

VA U.S. Department of Veterans Affairs

Drawing Title: Overall Floor Plan - Second Floor - Area 1	Phase: 100% CONSTRUCTION DOCUMENTS	Project Title: CINCINNATI VAMC EHRM INFRASTRUCTURE UPGRADES	Project Number: 539-21-701
			Building Number: 64
Approved: Project Director	FULLY SPRINKLERED	Location: 3200 VINE ST., CINCINNATI, OH	Drawing Number: AS-214-FT.64.2
		Issue Date: 4-MAY-2022 / Checked / Drawn: VV	

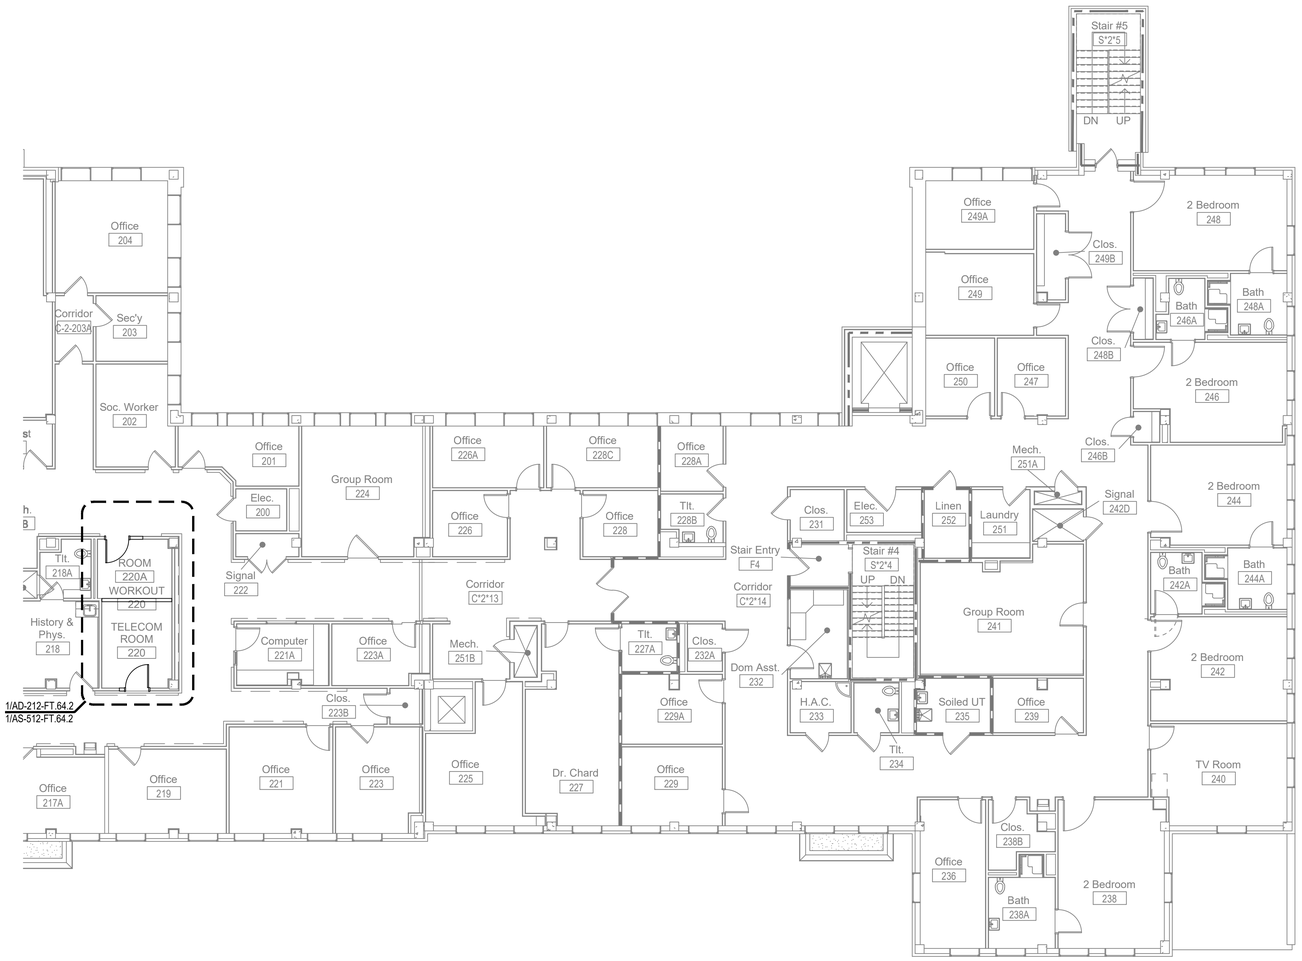

1 FLOOR PLAN - PARTIAL - BUILDING 64 - SECOND FLOOR - AREA 2
SCALE: 1/8" = 1'-0"

TRUE NORTH PLAN NORTH

GENERAL NOTES

1. CONTRACTOR TO COORDINATE WALK-THRU FOR INFECTION CONTROL WITH VA STAFF PRIOR TO COMMENCEMENT OF WORK.
2. REMOVAL OF ACM BY ABATEMENT CONTRACTOR PROVIDE BY GENERAL CONTRACTOR UNDER THIS CONTRACT. REFERENCE ABATEMENT CONSULTANT DRAWINGS AND SPECIFICATIONS FOR FULL ACM SCOPE.
3. BUILDING AREA SEPARATIONS NOT COMPLETELY SHOWN ON THESE DRAWINGS. CONTRACTOR TO VERIFY EXTENTS AND RATING OF EXISTING AREA SEPARATION WALLS.

LEGEND

- 1 HR. FIRE-RATED WALL
- 2 HR. FIRE-RATED WALL
- 1/2 HR / 1 HR. SUBDIVIDING SMOKE BARRIER
- ACM AREAS

KEY PLAN

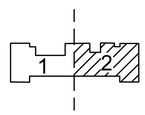

Revisions:	Date:

CONSULTANT
HFS COMPANY
8718 Botts Lane
San Antonio, Texas 78217
www.hfscompany.com
Phone: (210) 816-4784
Fax: (210) 881-6808
jbianco@hfscompany.com

PROJECT MANAGEMENT
HFS COMPANY
8718 Botts Lane
San Antonio, Texas 78217
www.hfscompany.com
Phone: (210) 816-4784
Fax: (210) 881-6808
jbianco@hfscompany.com

REGISTERED ARCHITECT JOSEPH M. BIANCO 21743 STATE OF TEXAS
5/4/22

Construction and Facilities Management

VA U.S. Department of Veterans Affairs

Drawing Title: Overall Floor Plan - Second Floor - Area 2	Phase: 100% CONSTRUCTION DOCUMENTS	Project Title: CINCINNATI VAMC EHRM INFRASTRUCTURE UPGRADES	Project Number: 539-21-701
Approved: Project Director			Building Number: 64
	FULLY SPRINKLERED	Location: 3200 VINE ST., CINCINNATI, OH	Drawing Number: AS-215-FT.64.2
		Issue Date: 4-MAY-2022 / Checked / Drawn: VV	

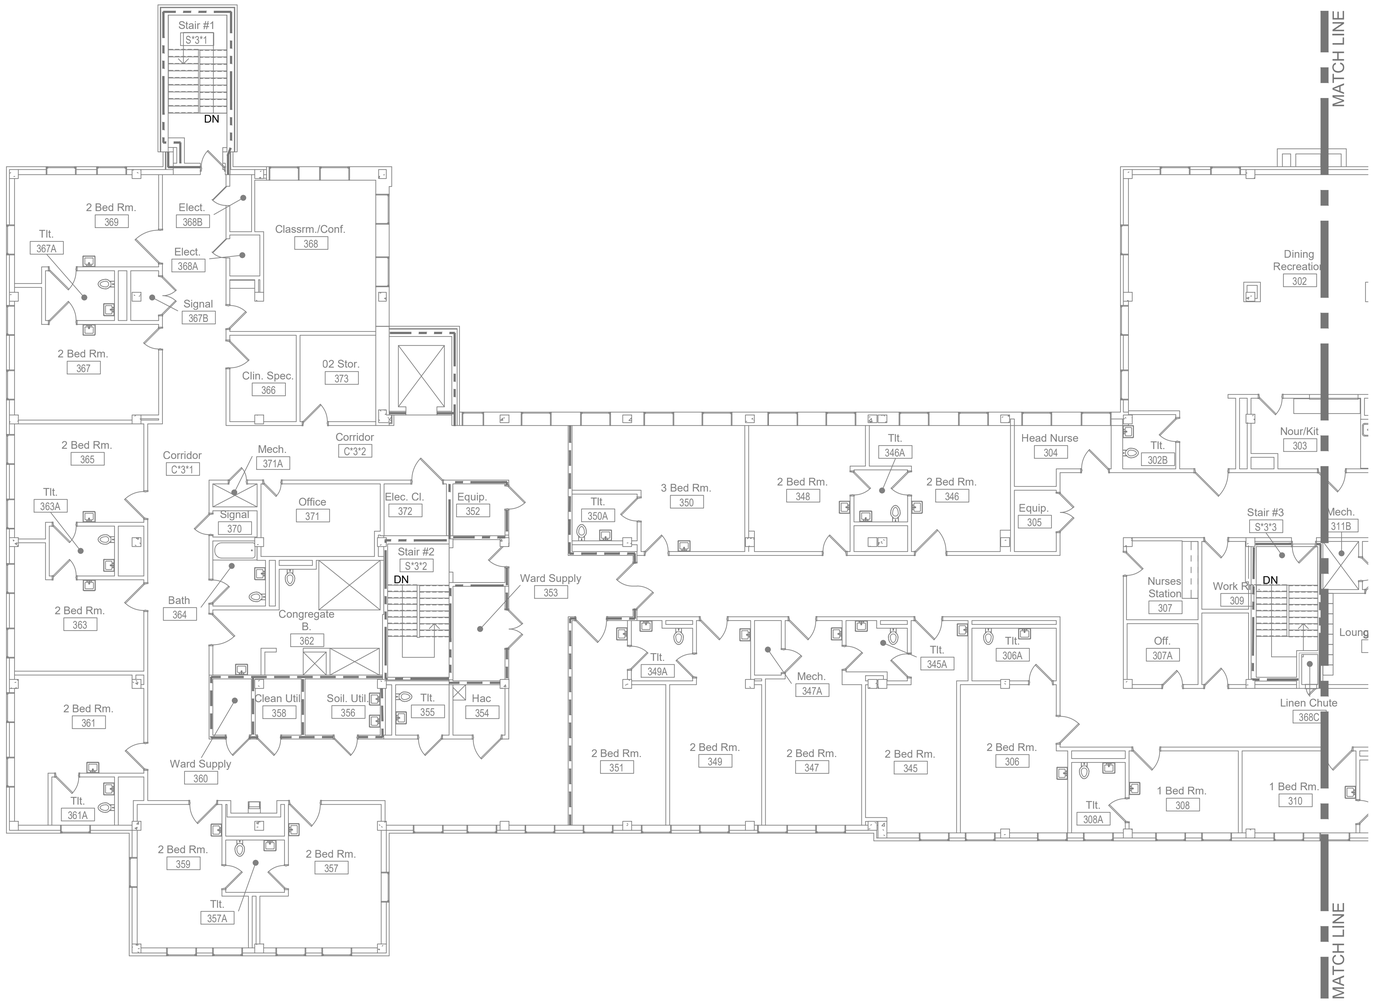

1 FLOOR PLAN - PARTIAL - BUILDING 64 - THIRD FLOOR - AREA 1
SCALE: 1/8" = 1'-0"

GENERAL NOTES

1. CONTRACTOR TO COORDINATE WALK-THRU FOR INFECTION CONTROL WITH VA STAFF PRIOR TO COMMENCEMENT OF WORK.
2. REMOVAL OF ACM BY ABATEMENT CONTRACTOR PROVIDE BY GENERAL CONTRACTOR UNDER THIS CONTRACT. REFERENCE ABATEMENT CONSULTANT DRAWINGS AND SPECIFICATIONS FOR FULL ACM SCOPE.
3. BUILDING AREA SEPARATIONS NOT COMPLETELY SHOWN ON THESE DRAWINGS. CONTRACTOR TO VERIFY EXTENTS AND RATING OF EXISTING AREA SEPARATION WALLS.

LEGEND

- 1 HR. FIRE-RATED WALL
- 2 HR. FIRE-RATED WALL
- 1/2 HR / 1 HR. SUBDIVIDING SMOKE BARRIER
- ACM AREAS

KEY PLAN

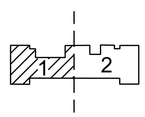

TRUE NORTH PLAN NORTH

Revisions:	Date:

CONSULTANT
HFS COMPANY
8718 Botts Lane
San Antonio, Texas 78217
www.hfscompany.com
Phone: (210) 816-4784
Fax: (210) 881-6808
jbianco@hfscompany.com

PROJECT MANAGEMENT
HFS COMPANY
8718 Botts Lane
San Antonio, Texas 78217
www.hfscompany.com
Phone: (210) 816-4784
Fax: (210) 881-6808
jbianco@hfscompany.com

REGISTERED ARCHITECT STATE OF TEXAS 21843
5/4/22

Construction and Facilities Management

VA U.S. Department of Veterans Affairs

Drawing Title: Overall Floor Plan - Third Floor - Area 1

Approved: Project Director

Phase: 100% CONSTRUCTION DOCUMENTS

FULLY SPRINKLERED

Project Title: CINCINNATI VAMC EHRM INFRASTRUCTURE UPGRADES

Location: 3200 VINE ST., CINCINNATI, OH

Issue Date: 4-MAY-2022

Checked:

Drawn: VV

Project Number: 539-21-701

Building Number: 64

Drawing Number: AS-216-FT.64.3

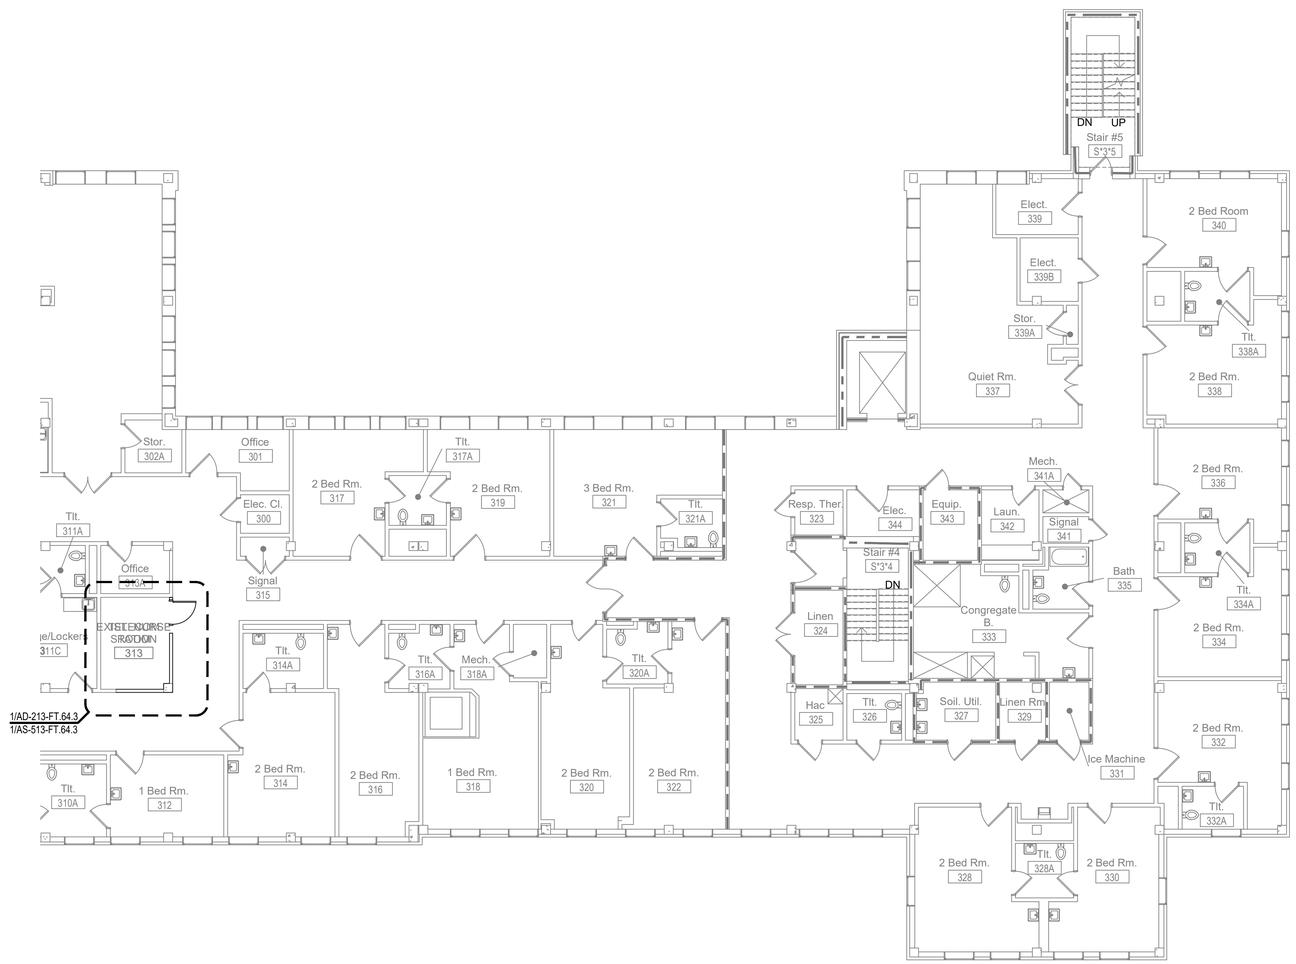

1 FLOOR PLAN - PARTIAL - BUILDING 64 - THIRD FLOOR - AREA 2
SCALE: 1/8" = 1'-0"

TRUE NORTH PLAN NORTH

GENERAL NOTES

1. CONTRACTOR TO COORDINATE WALK-THRU FOR INFECTION CONTROL WITH VA STAFF PRIOR TO COMMENCEMENT OF WORK.
2. REMOVAL OF ACM BY ABATEMENT CONTRACTOR PROVIDE BY GENERAL CONTRACTOR UNDER THIS CONTRACT. REFERENCE ABATEMENT CONSULTANT DRAWINGS AND SPECIFICATIONS FOR FULL ACM SCOPE.
3. BUILDING AREA SEPARATIONS NOT COMPLETELY SHOWN ON THESE DRAWINGS. CONTRACTOR TO VERIFY EXTENTS AND RATING OF EXISTING AREA SEPARATION WALLS.

LEGEND

- 1 HR. FIRE-RATED WALL
- 2 HR. FIRE-RATED WALL
- 1/2 HR / 1 HR. SUBDIVIDING SMOKE BARRIER
- ACM AREAS

KEY PLAN

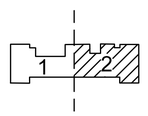

Revisions:	Date:

CONSULTANT
HFS COMPANY
8718 Botts Lane
San Antonio, Texas 78217
www.hfscompany.com
Phone: (210) 816-4784
Fax: (210) 881-6808
jbianco@hfscompany.com

PROJECT MANAGEMENT
HFS COMPANY
8718 Botts Lane
San Antonio, Texas 78217
www.hfscompany.com
Phone: (210) 816-4784
Fax: (210) 881-6808
jbianco@hfscompany.com

REGISTERED ARCHITECT JOSEPH A. BIANCO 21643 STATE OF TEXAS
5/4/22

Construction and Facilities Management

VA U.S. Department of Veterans Affairs

Drawing Title: Overall Floor Plan - Third Floor - Area 2	Phase: 100% CONSTRUCTION DOCUMENTS
Approved: Project Director	FULLY SPRINKLERED

Project Title: CINCINNATI VAMC EHRM INFRASTRUCTURE UPGRADES	Project Number: 539-21-701
Location: 3200 VINE ST., CINCINNATI, OH	Building Number: 64
Issue Date: 4-MAY-2022 / Checked / Drawn: VV	Drawing Number: AS-217-FT.64.3

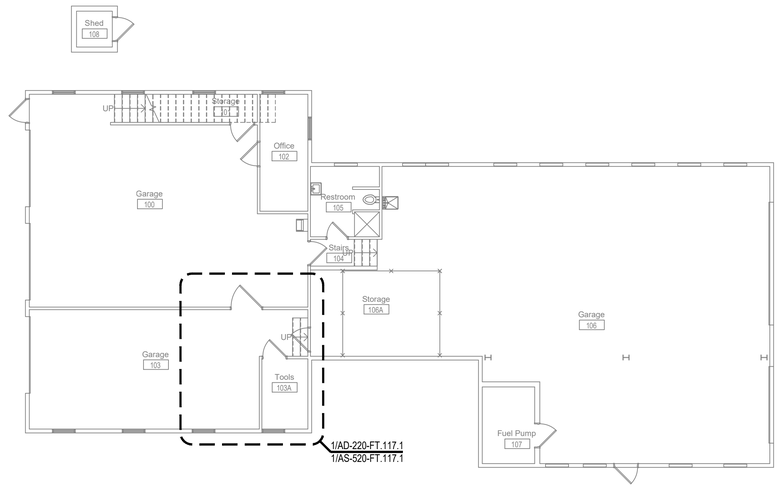

1 FLOOR PLAN - BUILDING 117 - FIRST FLOOR
SCALE: 1/8" = 1'-0"

GENERAL NOTES

1. CONTRACTOR TO COORDINATE WALK-THRU FOR INFECTION CONTROL WITH VA STAFF PRIOR TO COMMENCEMENT OF WORK.
2. REMOVAL OF ACM BY ABATEMENT CONTRACTOR PROVIDE BY GENERAL CONTRACTOR UNDER THIS CONTRACT. REFERENCE ABATEMENT CONSULTANT DRAWINGS AND SPECIFICATIONS FOR FULL ACM SCOPE.
3. BUILDING AREA SEPARATIONS NOT COMPLETELY SHOWN ON THESE DRAWINGS. CONTRACTOR TO VERIFY EXTENTS AND RATING OF EXISTING AREA SEPARATION WALLS.

LEGEND

- 1 HR. FIRE-RATED WALL
- 2 HR. FIRE-RATED WALL
- 1/2 HR / 1 HR. SUBDIVIDING SMOKE BARRIER
- ACM AREAS

KEY PLAN

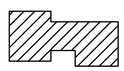

TRUE NORTH PLAN NORTH

Revisions:	Date:

CONSULTANT
HFS COMPANY
8718 Botts Lane
San Antonio, Texas 78217
www.hfscompany.com
Phone: (210) 816-4784
Fax: (210) 881-6808
jbianco@hfscompany.com

PROJECT MANAGEMENT
HFS COMPANY
8718 Botts Lane
San Antonio, Texas 78217
www.hfscompany.com
Phone: (210) 816-4784
Fax: (210) 881-6808
jbianco@hfscompany.com

REGISTERED ARCHITECT JOSEPH A. BIANCO 21743 STATE OF TEXAS
5/4/22

Construction and Facilities Management

VA U.S. Department of Veterans Affairs

Drawing Title: Overall Floor Plan - First Floor	Phase: 100% CONSTRUCTION DOCUMENTS
Approved: Project Director	FULLY SPRINKLERED

Project Title: CINCINNATI VAMC EHRM INFRASTRUCTURE UPGRADES	Project Number: 539-21-701
	Building Number: 117
Location: 3200 VINE ST., CINCINNATI, OH	Drawing Number: AS-220-FT.117.1
Issue Date: 4-MAY-2022	Checked:
Drawn: VV	

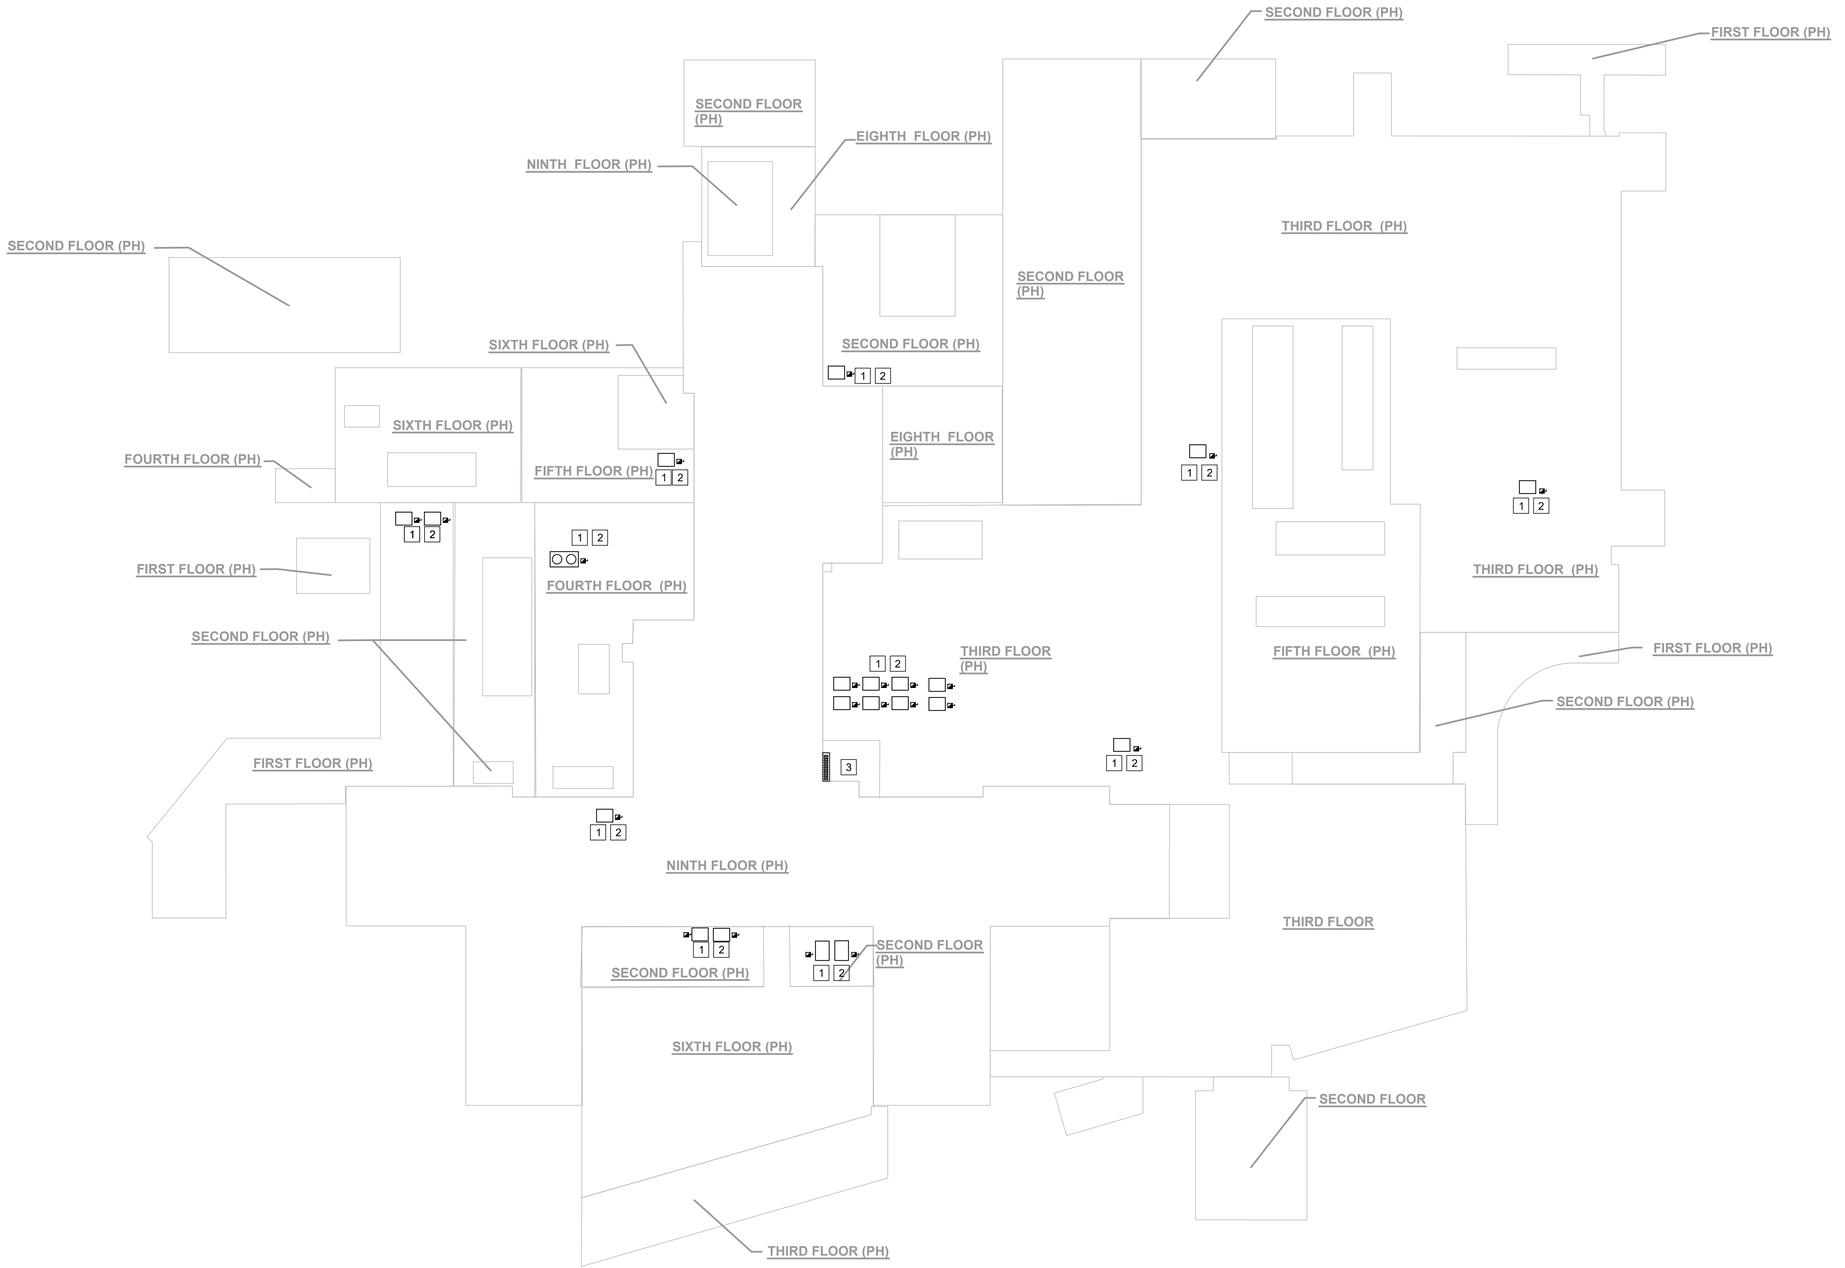

GENERAL NOTES

1. VERIFY EXISTING ROOF TYPES WITH VA COR.
2. ENSURE THAT ALL WORK DONE DOES NOT COMPROMISE EXISTING ROOF WARRANTIES.
3. NOT ALL EXISTING ROOF EQUIPMENT, ETC. IS SHOWN ON THESE DRAWINGS. THE CONTRACTOR SHALL BE SOLELY RESPONSIBLE FOR FIELD VERIFICATION OF ALL EXISTING ROOF EQUIPMENT, ETC. AND SHALL NOTIFY THE VA COR OF ANY POTENTIAL CONFLICTS PRIOR TO THE START OF ANY ROOFING WORK.
4. THE CONTRACTOR SHALL ENSURE THAT EXISTING ROOF DRAINAGE IS NOT IMPEDED BY NEW WORK PERFORMED.
5. REFERENCE MEP DRAWINGS FOR EXACT LOCATION OF ALL NEW ROOF COMPONENTS.
6. REFERENCE MEP DRAWINGS FOR ANY TEMPORARY EQUIPMENT TO BE LOCATED ON ROOF.
7. REFERENCE MEP DRAWINGS FOR MISCELLANEOUS ROOF EQUIPMENT REMOVAL NOT INDICATED ON THIS SHEET OR OTHER ARCHITECTURAL DRAWINGS.

KEYED NOTES

1. AIR CONDITIONING UNIT (CU) PER MECHANICAL DRAWINGS.
2. ELECTRICAL DISCONNECT PER ELECTRICAL DRAWINGS.
3. CONDUIT RISER PER MEP DRAWINGS.

TRUE NORTH

PLAN NORTH

1 ROOF PLAN - BUILDING 1
SCALE: 1" = 20'-0"

Revisions:	Date:

CONSULTANT
HFS COMPANY
8718 Botts Lane
San Antonio, Texas 78217
www.hfscompany.com
Phone: (210) 816-4784
Fax: (210) 881-6808
jbianco@hfscompany.com

PROJECT MANAGEMENT
HFS COMPANY
8718 Botts Lane
San Antonio, Texas 78217
www.hfscompany.com
Phone: (210) 816-4784
Fax: (210) 881-6808
jbianco@hfscompany.com

JOSEPH A. BIANCO — REGISTERED ARCHITECT — STATE OF TEXAS — 21943
5/4/22

Construction and Facilities Management

VA U.S. Department of Veterans Affairs

Drawing Title	ROOF PLAN - BLDG. 1
Approved: Project Director	
Phase	100% CONSTRUCTION DOCUMENTS
	FULLY SPRINKLERED
Project Title	CINCINNATI VAMC EHRM INFRASTRUCTURE UPGRADES
Location	3200 VINE ST., CINCINNATI, OH
Issue Date	4-MAY-2022
Checked	
Drawn	VV
Project Number	539-21-701
Building Number	1
Drawing Number	AS-300

1 ROOF PLAN - BUILDING 2
SCALE: 1" = 20'-0"

3 ROOF PLAN - BUILDING 3
SCALE: 1" = 20'-0"

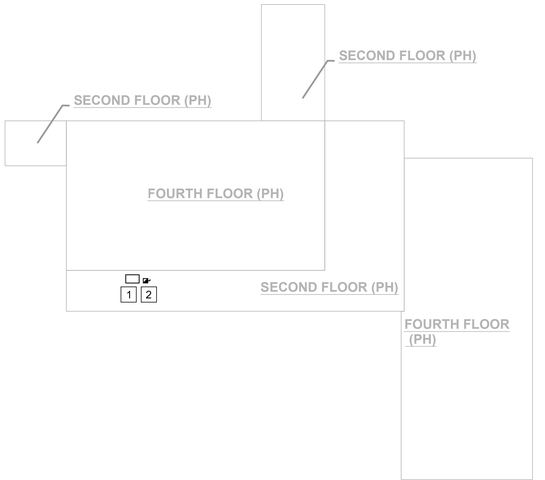

4 ROOF PLAN - BUILDING 8
SCALE: 1" = 20'-0"

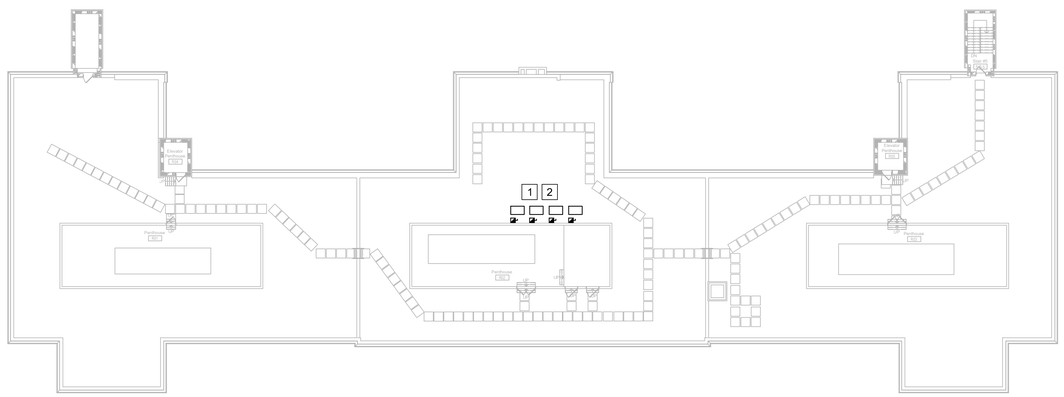

2 ROOF PLAN - FT - BUILDING 64
SCALE: 1" = 20'-0"

5 ROOF PLAN - BUILDING 15
SCALE: 1" = 20'-0"

TRUE NORTH PLAN NORTH

GENERAL NOTES

1. VERIFY EXISTING ROOF TYPES WITH VA COR.
2. ENSURE THAT ALL WORK DONE DOES NOT COMPROMISE EXISTING ROOF WARRANTIES.
3. NOT ALL EXISTING ROOF EQUIPMENT, ETC. IS SHOWN ON THESE DRAWINGS. THE CONTRACTOR SHALL BE SOLELY RESPONSIBLE FOR FIELD VERIFICATION OF ALL EXISTING ROOF EQUIPMENT, ETC. AND SHALL NOTIFY THE VA COR OF ANY POTENTIAL CONFLICTS PRIOR TO THE START OF ANY ROOFING WORK.
4. THE CONTRACTOR SHALL ENSURE THAT EXISTING ROOF DRAINAGE IS NOT IMPEDED BY NEW WORK PERFORMED.
5. REFERENCE MEP DRAWINGS FOR EXACT LOCATION OF ALL NEW ROOF COMPONENTS.
6. REFERENCE MEP DRAWINGS FOR ANY TEMPORARY EQUIPMENT TO BE LOCATED ON ROOF.
7. REFERENCE MEP DRAWINGS FOR MISCELLANEOUS ROOF EQUIPMENT REMOVAL NOT INDICATED ON THIS SHEET OR OTHER ARCHITECTURAL DRAWINGS.

KEYED NOTES

1. AIR CONDITIONING UNIT (CU) PER MECHANICAL DRAWINGS.
2. ELECTRICAL DISCONNECT PER ELECTRICAL DRAWINGS.
3. CONDUIT RISER PER MEP DRAWINGS.

Revisions:	Date:

CONSULTANT

HFS COMPANY
8718 Botts Lane
San Antonio, Texas 78217
www.hfscompany.com
Phone: (210) 816-4784
Fax: (210) 881-6808
jbianco@hfscompany.com

PROJECT MANAGEMENT

HFS COMPANY
8718 Botts Lane
San Antonio, Texas 78217
www.hfscompany.com
Phone: (210) 816-4784
Fax: (210) 881-6808
jbianco@hfscompany.com

REGISTERED ARCHITECT JOSEPH A. BIANCO C 21743 STATE OF TEXAS
5/4/22

Construction and Facilities Management

VA U.S. Department of Veterans Affairs

Drawing Title: ROOF PLANS - BLDGS. 2, 3, 8, 15 & 64

Approved: Project Director

Phase: 100% CONSTRUCTION DOCUMENTS

FULLY SPRINKLERED

Project Title: CINCINNATI VAMC EHRM INFRASTRUCTURE UPGRADES

Location: 3200 VINE ST., CINCINNATI, OH

Issue Date: 4-MAY-2022 | Checked: JB, IAR | Drawn: VV

Project Number: 539-21-701

Building Number: 2, 3, 8, 15 & 64

Drawing Number: AS-301

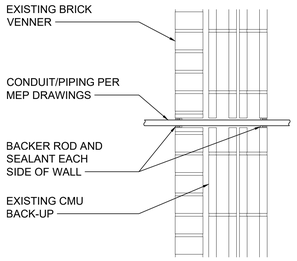

NOTE: 1. TYPICAL EXTERIOR WALL CONDITION.
2. REFERENCE MEP DRAWINGS FOR ATTACHMENT OF CONDUITS/PIPING TO EXTERIOR WALL.

1 TYPICAL CONDUIT WALL PENETRATIONS
SCALE: N.T.S

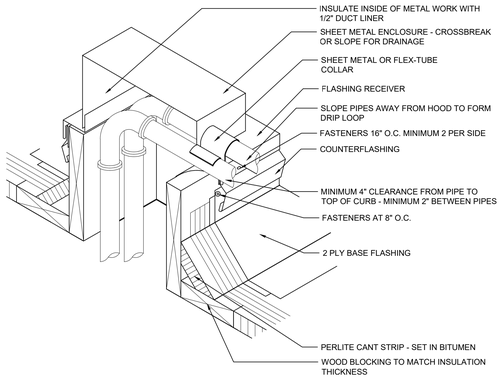

2 TYPICAL CONDUIT/PIPING ROOF PENETRATION
SCALE: N.T.S

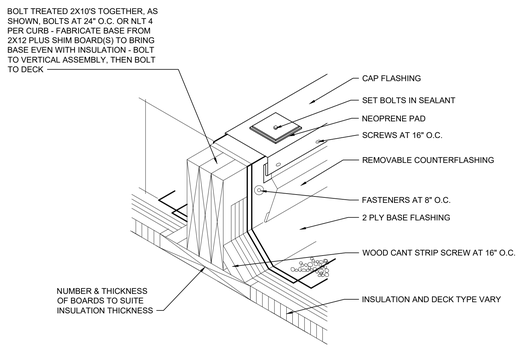

3 TYPICAL CONDENSING UNIT CURB
SCALE: N.T.S

Revisions:	Date:

CONSULTANT
HFS COMPANY
8718 Botts Lane
San Antonio, Texas 78217
www.hfscompany.com
Phone: (210) 816-4784
Fax: (210) 881-6808
jbianco@hfscompany.com

PROJECT MANAGEMENT
HFS COMPANY
8718 Botts Lane
San Antonio, Texas 78217
www.hfscompany.com
Phone: (210) 816-4784
Fax: (210) 881-6808
jbianco@hfscompany.com

REGISTERED ARCHITECT JOSEPH V. BIANCO 17943 STATE OF TEXAS
5/4/22

Construction and Facilities Management

VA U.S. Department of Veterans Affairs

Drawing Title	ROOF DETAILS
Approved: Project Director	
Phase	100% CONSTRUCTION DOCUMENTS
	FULLY SPRINKLERED
Project Title	CINCINNATI VAMC EHRM INFRASTRUCTURE UPGRADES
Location	3200 VINE ST., CINCINNATI, OH
Issue Date	4-MAY-2022
Checked	
Drawn	VV
Project Number	539-21-701
Building Number	
Drawing Number	AS-310

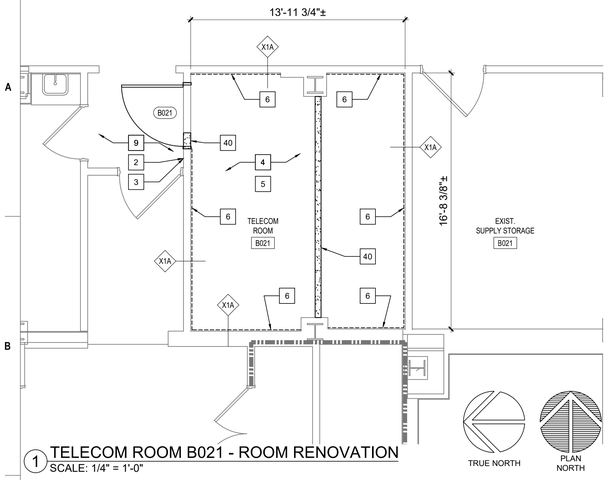

1 TELECOM ROOM B021 - ROOM RENOVATION
SCALE: 1/4" = 1'-0"

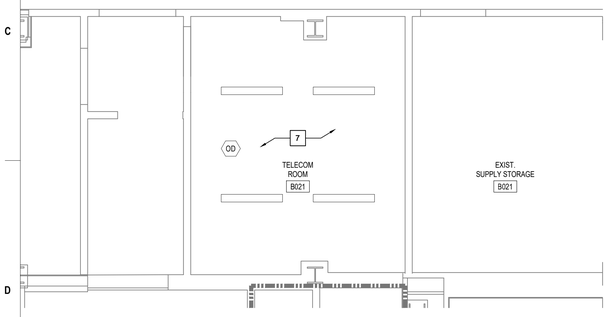

2 TELECOM ROOM B021 - CEILING RENOVATION
SCALE: 1/4" = 1'-0"

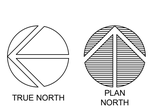

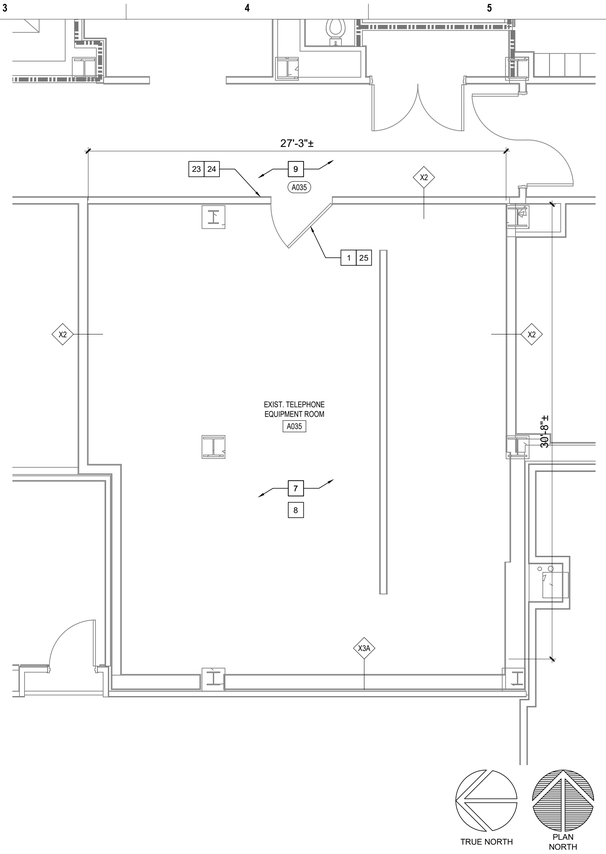

3 EXIST. TELEPHONE EQUIPMENT ROOM A035 - ROOM RENOVATION
SCALE: 1/4" = 1'-0"

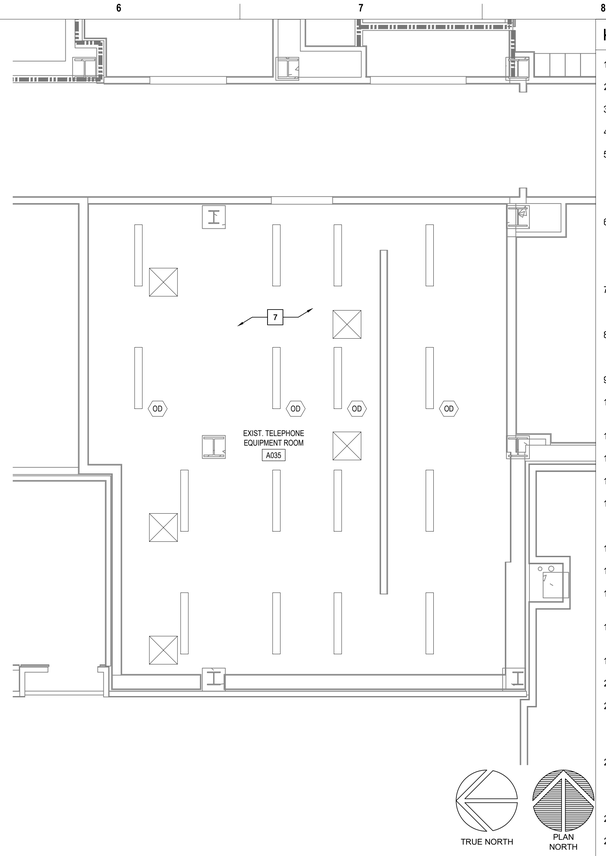

4 EXIST. TELEPHONE EQUIPMENT ROOM A035 - CEILING RENOVATION
SCALE: 1/4" = 1'-0"

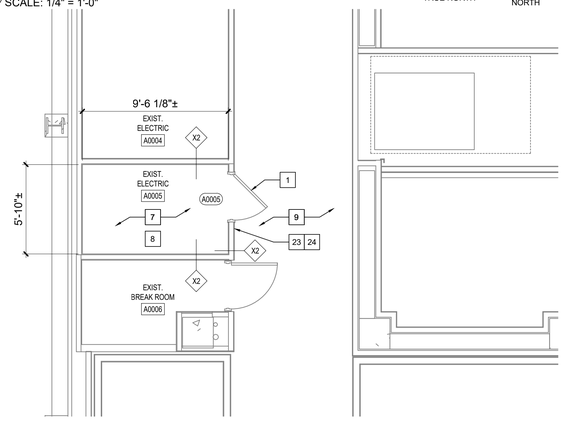

5 EXIST. ELECTRIC A0005 - ROOM RENOVATION
SCALE: 1/4" = 1'-0"

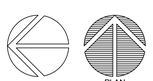

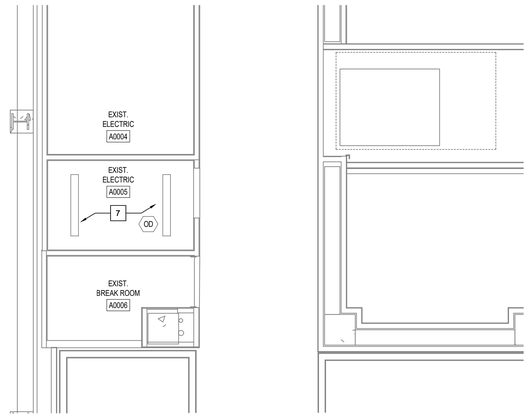

6 EXIST. ELECTRIC A0005 - CEILING RENOVATION
SCALE: 1/4" = 1'-0"

KEYED NOTES - RENOVATION

1. EXISTING DOOR/FRAME ASSEMBLY TO REMAIN.
2. PROVIDE CARD READER.
3. PROVIDE ROOM SIGNAGE.
4. PROVIDE NEW FLOORING AND BASE AS SCHEDULED.
5. REFERENCE MEP AND TECHNOLOGY DRAWINGS FOR WORK SCOPE IN THIS ROOM THAT MAY REQUIRE MINOR DEMOLITION, PATCHING AND REPAIR OF EXISTING FLOOR SUBSTRATE, WALL OR MISCELLANEOUS ASSEMBLIES.
6. PROVIDE 8'x4'x3/4" 'AC' FACED FIRE-RATED PLYWOOD VERTICALLY ON ALL WALLS AS INDICATED. PAINT WITH 2 COATS MIN. FIRE-RATED PAINT. COORDINATE EXACT LOCATION A.F.F. WITH TECHNOLOGY AND ELECTRICAL DRAWINGS AND EXISTING CONDITIONS.
7. REFERENCE MEP AND TECHNOLOGY DRAWINGS FOR WORK SCOPE OF EXISTING AND NEW COMPONENTS AT CEILING LEVEL.
8. EXISTING FLOOR AND BASE TO REMAIN. REPAIR AS NECESSARY TO MATCH EXISTING CONDITIONS OR BETTER.
9. EXISTING VCT FLOORING AND RUBBER BASE TO REMAIN.
10. LIMITED RENOVATION TO EXISTING CEILING ASSEMBLY PER MEP AND TECHNOLOGY DRAWINGS WORK SCOPE.
11. RELOCATED EXISTING MARKER BOARD.
12. RELOCATED EXISTING MILLWORK.
13. CEILING FUR-DOWN ABOVE.
14. NEW GYPSUM BOARD/METAL STUD FRAMED FUR-DOWN TO MATCH EXISTING HEIGHT. NO JOINTS UNLESS NOTED OTHERWISE.
15. RELOCATED EXISTING LIGHT FIXTURE.
16. RELOCATED EXISTING TV MONITOR.
17. EXISTING ALUMINUM FLOOR AND WALL (EACH SIDE) EXPANSION JOINT COVERS TO REMAIN.
18. EXISTING GYPSUM BOARD/METAL STUD FRAMED FUR-DOWN TO REMAIN.
19. RELOCATED EXISTING FIRE EXTINGUISHER.
20. EXISTING EXTERIOR WINDOW TO REMAIN.
21. REINSTALL EXISTING SALVAGED WOOD BASE AND CHAIR RAIL. PROVIDE BALANCE OF MATERIAL AS NEEDED TO COMPLETE JOB. PAINT ALL BASE AND CHAIR RAIL IN ENTIRE ROOM.
22. EXISTING PLASTER ON CMU TO UNDERSIDE OF EXISTING STRUCTURE (4" OR 8" CMU PER WALL THICKNESS DEPICTED GRAPHICALLY). FIRE-RATED WALL. CONTRACTOR VERIFY.
23. EXISTING ROOM SIGNAGE.
24. EXISTING CARD READER.
25. REFERENCE DOOR SCHEDULE.
26. PAINT INTERIOR SIDE OF EXISTING WINDOW GLAZING ONLY "FLAT BLACK".
27. REINSTALLED EXISTING ROOM SIGNAGE.
28. REINSTALLED EXISTING CARD READER.
29. PLASTER ASSEMBLY INFILL AT EXISTING WALL AS DETAILED AT EXISTING WINDOW OPENING.
30. ENSURE EXISTING WALL VENT IS SECURELY CLOSED SHUT PRIOR TO COVER-UP.
31. PROVIDE WALL PROTECTION TO MATCH EXISTING.
32. PROVIDE NEW CEILING AS SCHEDULED.
33. PROVIDE GYPSUM BOARD/STEEL STUD FRAMED FUR-DOWN AS DETAILED.
34. PROVIDE 2' X 2' RAISED FLOOR SYSTEM AT 10" ABOVE THE 4TH FLOOR LEVEL.
35. ELECTRICAL CONDUITS AND MECHANICAL PIPING PER MEP DRAWINGS.
36. PROVIDE 5/8" GYPSUM BOARD WHERE EXISTING TILE WAINSCOT AND SUBSTRATE WAS REMOVED. TEXTURE AND FINISH TO MATCH EXISTING ADJACENT WALLS (4'-0"± HIGH, LOCATE AS INDICATED BY HEAVY LINE).
37. TEXTURE AND FINISH EXISTING GYPSUM BOARD SUBSTRATE TO MATCH EXISTING ADJACENT WALLS.
38. GYPSUM BOARD ASSEMBLY INFILL AS DETAILED AT EXISTING WINDOW OPENING.
39. PROVIDE INFILL PER KEYED NOTE 29 AT VOID LEFT BY HEATER REMOVED.
40. PROVIDE 1" THICK MINIMUM CONCRETE INFILL FLUSH WITH EXISTING CONCRETE TOPPING WHERE PORTIONS OF EXISTING CMU WALLS ARE REMOVED.
41. PROVIDE PAINTED WOOD CHAIR RAIL TO MATCH EXISTING.
42. REINSTALLED EXISTING SHELF.
43. PROVIDE GYPSUM BOARD/METAL STUD FRAMED CHASE FROM FLOORS ABOVE . MINIMIZE SIZE AND REFERENCE MEP DRAWINGS FOR COMPONENTS TO BE IN CHASE.
44. RAMP AND RAILS BY RAISED FLOOR SYSTEM MANUFACTURER.
45. ROOM PERIMETER WALLS TO BE FULLY SEALED TOP AND BOTTOM ON BOTH SIDES OF WALL. EXTERIOR WALL SEAL INTERIOR SIDE ONLY.

GENERAL NOTES - RENOVATION

1. REFERENCE GENERAL NOTES ON SHEET GI-004.
2. UNLESS NOTED OTHERWISE, ALL EXISTING WALLS ARE 5/8" GYPSUM BOARD/3 5/8"METAL STUD FRAMED TO UNDERSIDE OF PRIMARY BUILDING FRAMING STRUCTURE (1 HR. FIRE RATED - CONSTRUCTION SIMILAR TO U.I. DESIGN NO. U465). CONTRACTOR TO VERIFY.
3. UNLESS NOTED OTHERWISE, ALL EXISTING DOOR ASSEMBLIES ARE SOLID CORE WOOD DOORS/HOLLOW METAL FRAME TYPICAL (3'-0" X 7'-0").
4. UNLESS NOTED OTHERWISE ALL EXISTING LAY-IN CEILING ASSEMBLIES ARE 2' X 2' STANDARD GRID WITH FISSURED TILES AT 8'-0" A.F.F. TYPICAL.
5. UNLESS NOTED OTHERWISE, ALL EXISTING STEEL COLUMN FUR-OUTS ARE GYPSUM BOARD/METAL STUD FRAMED TYPICAL.
6. PARTIAL OR ENTIRE RECONSTRUCTION OF SOME EXISTING CEILING ASSEMBLIES THOUGH OUT THE ENTIRE BUILDING(S), ESPECIALLY IN CORRIDORS, WILL BE NECESSARY. REFERENCE ALL DISCIPLINE DEMOLITION DRAWINGS. RECONSTRUCTION IS TO INCLUDE MISCELLANEOUS PATCHING /REPAIR TO MATCH EXISTING OR BETTER CONDITIONS.
7. EXISTING FIRE-RATED WALL IDENTIFICATION INDICATED ONLY FOR IMMEDIATE AFFECTED ROOM WALLS. CONTRACTOR SHALL VERIFY FULL EXTENT OF EXISTING FIRE-RATED WALLS AT ADJACENT AREAS.
8. ALL NEW WALLS SHALL BE PARTITION TYPE '1' UNLESS OTHERWISE NOTED.
9. UNLESS NOTED OTHERWISE AT ALL ROOMS WHERE EXISTING LAY-IN CEILING IS REMOVED AND IS TO BECOME A "NO CEILING" ROOM, THE EXISTING GYPSUM BOARD ABOVE PREVIOUSLY REMOVED CEILING IS TO BE FULLY TAPED, FLOATED, TEXTURED AND PAINTED TO MATCH EXISTING WALLS.

KEYED NOTES - RENOVATION (CONT.)

46. TEMPORARY ALUMINUM RAMP BY CONTRACTOR TO BE RETURNED TO OWNER AT END OF JOB.
47. MODULAR BRICK INFILL ON EXTERIOR TO MATCH EXISTING. TOOTH-IN AND MATCH MORTAR.

LEGEND - RENOVATION

- EXISTING WALL TO REMAIN
- NEW WALL CONSTRUCTION
- EXISTING DOOR/FRAME ASSEMBLY TO REMAIN
- NEW DOOR/FRAME ASSEMBLY
- EXISTING WINDOW ASSEMBLY TO REMAIN
- NEW WINDOW ASSEMBLY
- 1 HR. FIRE-RATED WALL (EXISTING)
- 2 HR. FIRE-RATED WALL (EXISTING)
- FIRE-RATED WALL (NEW OR EXISTING 1 HOUR UNLESS NOTED OTHERWISE)

Revisions:	Date:

CONSULTANT

HFS COMPANY
8718 Botts Lane
San Antonio, Texas 78217
www.hfscompany.com
Phone: (210) 816-4784
Fax: (210) 881-6808
jbianco@hfscompany.com

PROJECT MANAGEMENT

HFS COMPANY
8718 Botts Lane
San Antonio, Texas 78217
www.hfscompany.com
Phone: (210) 816-4784
Fax: (210) 881-6808
jbianco@hfscompany.com

REGISTERED ARCHITECT JOSEPH V. BIANCO 17943 STATE OF TEXAS
5/4/22

Construction and Facilities Management

VA U.S. Department of Veterans Affairs

Drawing Title: ENLARGED FLOOR PLANS - BASEMENT RENOVATION

Approved: Project Director

Phase: 100% CONSTRUCTION DOCUMENTS

FULLY SPRINKLERED

Project Title: CINCINNATI VAMC EHRM INFRASTRUCTURE UPGRADES

Location: 3200 VINE ST., CINCINNATI, OH

Issue Date: 4-MAY-2022

Checked:

Drawn: IAR

Project Number: 539-21-701

Building Number: C1

Drawing Number: AS-400-C.1.B

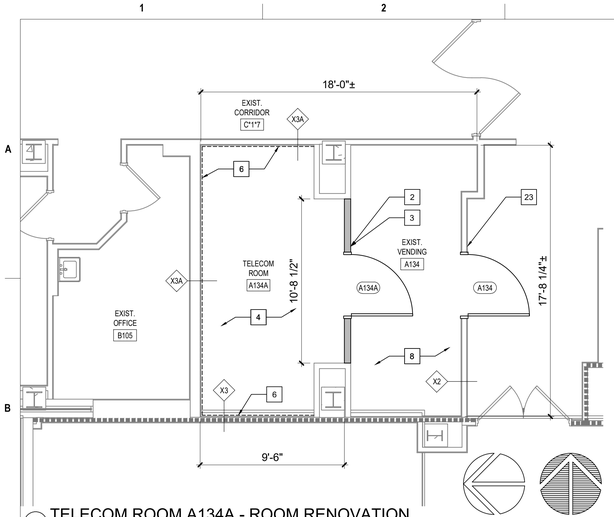

1 TELECOM ROOM A134A - ROOM RENOVATION
SCALE: 1/4" = 1'-0"

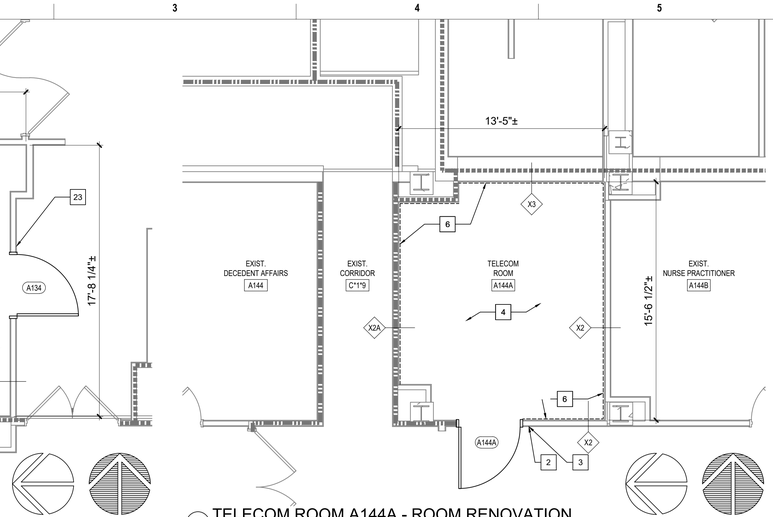

3 TELECOM ROOM A144A - ROOM RENOVATION
SCALE: 1/4" = 1'-0"

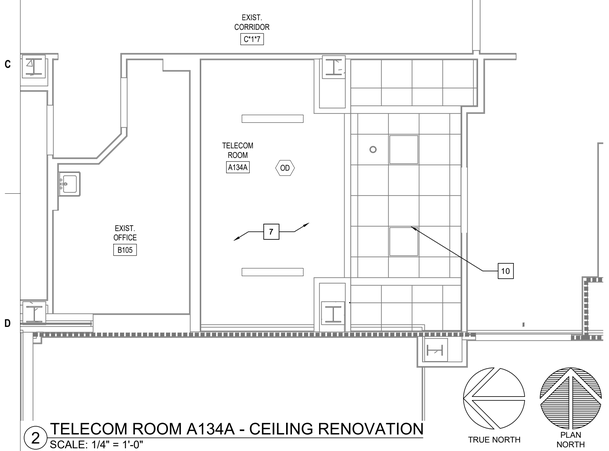

2 TELECOM ROOM A134A - CEILING RENOVATION
SCALE: 1/4" = 1'-0"

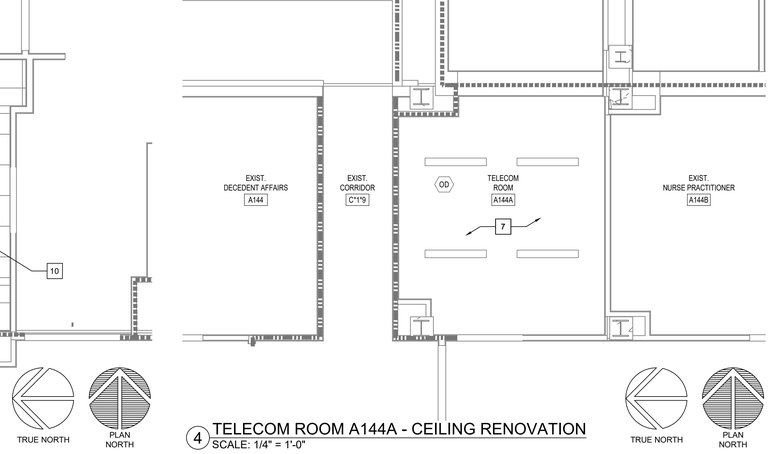

4 TELECOM ROOM A144A - CEILING RENOVATION
SCALE: 1/4" = 1'-0"

KEYED NOTES - RENOVATION

1. EXISTING DOOR/FRAME ASSEMBLY TO REMAIN.
2. PROVIDE CARD READER.
3. PROVIDE ROOM SIGNAGE.
4. PROVIDE NEW FLOORING AND BASE AS SCHEDULED.
5. REFERENCE MEP AND TECHNOLOGY DRAWINGS FOR WORK SCOPE IN THIS ROOM THAT MAY REQUIRE MINOR DEMOLITION, PATCHING AND REPAIR OF EXISTING FLOOR SUBSTRATE, WALL OR MISCELLANEOUS ASSEMBLIES.
6. PROVIDE 8'x4'x3/4" 'AC' FACED FIRE-RATED PLYWOOD VERTICALLY ON ALL WALLS AS INDICATED. PAINT WITH 2 COATS MIN. FIRE-RATED PAINT. COORDINATE EXACT LOCATION A.F.F. WITH TECHNOLOGY AND ELECTRICAL DRAWINGS AND EXISTING CONDITIONS.
7. REFERENCE MEP AND TECHNOLOGY DRAWINGS FOR WORK SCOPE OF EXISTING AND NEW COMPONENTS AT CEILING LEVEL.
8. EXISTING FLOOR AND BASE TO REMAIN. REPAIR AS NECESSARY TO MATCH EXISTING CONDITIONS OR BETTER.
9. EXISTING VCT FLOORING AND RUBBER BASE TO REMAIN.
10. LIMITED RENOVATION TO EXISTING CEILING ASSEMBLY PER MEP AND TECHNOLOGY DRAWINGS WORK SCOPE.
11. RELOCATED EXISTING MARKER BOARD.
12. RELOCATED EXISTING MILLWORK.
13. CEILING FUR-DOWN ABOVE.
14. NEW GYPSUM BOARD/METAL STUD FRAMED FUR-DOWN TO MATCH EXISTING HEIGHT. NO JOINTS UNLESS NOTED OTHERWISE.
15. RELOCATED EXISTING LIGHT FIXTURE.
16. RELOCATED EXISTING TV MONITOR.
17. EXISTING ALUMINUM FLOOR AND WALL (EACH SIDE) EXPANSION JOINT COVERS TO REMAIN.
18. EXISTING GYPSUM BOARD/METAL STUD FRAMED FUR-DOWN TO REMAIN.
19. RELOCATED EXISTING FIRE EXTINGUISHER.
20. EXISTING EXTERIOR WINDOW TO REMAIN.
21. REINSTALL EXISTING SALVAGED WOOD BASE AND CHAIR RAIL. PROVIDE BALANCE OF MATERIAL AS NEEDED TO COMPLETE JOB. PAINT ALL BASE AND CHAIR RAIL IN ENTIRE ROOM.
22. EXISTING PLASTER ON CMU TO UNDERSIDE OF EXISTING STRUCTURE (4" OR 8" CMU PER WALL THICKNESS DEPICTED GRAPHICALLY). FIRE-RATED WALL. CONTRACTOR VERIFY.
23. EXISTING ROOM SIGNAGE.
24. EXISTING CARD READER.
25. REFERENCE DOOR SCHEDULE.
26. PAINT INTERIOR SIDE OF EXISTING WINDOW GLAZING ONLY "FLAT BLACK".
27. REINSTALLED EXISTING ROOM SIGNAGE.
28. REINSTALLED EXISTING CARD READER.
29. PLASTER ASSEMBLY INFILL AT EXISTING WALL AS DETAILED AT EXISTING WINDOW OPENING.
30. ENSURE EXISTING WALL VENT IS SECURELY CLOSED SHUT PRIOR TO COVER-UP.
31. PROVIDE WALL PROTECTION TO MATCH EXISTING.
32. PROVIDE NEW CEILING AS SCHEDULED.
33. PROVIDE GYPSUM BOARD/STEEL STUD FRAMED FUR-DOWN AS DETAILED.
34. PROVIDE 2' X 2' RAISED FLOOR SYSTEM AT 10" ABOVE THE 4TH FLOOR LEVEL.
35. ELECTRICAL CONDUITS AND MECHANICAL PIPING PER MEP DRAWINGS.
36. PROVIDE 5/8" GYPSUM BOARD WHERE EXISTING TILE WAINSCOT AND SUBSTRATE WAS REMOVED. TEXTURE AND FINISH TO MATCH EXISTING ADJACENT WALLS (4'-0"± HIGH, LOCATE AS INDICATED BY HEAVY LINE).
37. TEXTURE AND FINISH EXISTING GYPSUM BOARD SUBSTRATE TO MATCH EXISTING ADJACENT WALLS.
38. GYPSUM BOARD ASSEMBLY INFILL AS DETAILED AT EXISTING WINDOW OPENING.
39. PROVIDE INFILL PER KEYED NOTE 29 AT VOID LEFT BY HEATER REMOVED.
40. PROVIDE 1" THICK MINIMUM CONCRETE INFILL FLUSH WITH EXISTING CONCRETE TOPPING WHERE PORTIONS OF EXISTING CMU WALLS ARE REMOVED.
41. PROVIDE PAINTED WOOD CHAIR RAIL TO MATCH EXISTING.
42. REINSTALLED EXISTING SHELF.
43. PROVIDE GYPSUM BOARD/METAL STUD FRAMED CHASE FROM FLOORS ABOVE . MINIMIZE SIZE AND REFERENCE MEP DRAWINGS FOR COMPONENTS TO BE IN CHASE.
44. RAMP AND RAILS BY RAISED FLOOR SYSTEM MANUFACTURER.
45. ROOM PERIMETER WALLS TO BE FULLY SEALED TOP AND BOTTOM ON BOTH SIDES OF WALL. EXTERIOR WALL SEAL INTERIOR SIDE ONLY.

GENERAL NOTES - RENOVATION

1. REFERENCE GENERAL NOTES ON SHEET GI-004.
2. UNLESS NOTED OTHERWISE, ALL EXISTING WALLS ARE 5/8" GYPSUM BOARD/3 5/8"METAL STUD FRAMED TO UNDERSIDE OF PRIMARY BUILDING FRAMING STRUCTURE (1 HR. FIRE RATED - CONSTRUCTION SIMILAR TO U.I. DESIGN NO. U465). CONTRACTOR TO VERIFY.
3. UNLESS NOTED OTHERWISE, ALL EXISTING DOOR ASSEMBLIES ARE SOLID CORE WOOD DOORS/HOLLOW METAL FRAME TYPICAL (3'-0" X 7'-0").
4. UNLESS NOTED OTHERWISE ALL EXISTING LAY-IN CEILING ASSEMBLIES ARE 2' X 2' STANDARD GRID WITH FISSURED TILES AT 8'-0" A.F.F. TYPICAL.
5. UNLESS NOTED OTHERWISE, ALL EXISTING STEEL COLUMN FUR-OUTS ARE GYPSUM BOARD/METAL STUD FRAMED TYPICAL.
6. PARTIAL OR ENTIRE RECONSTRUCTION OF SOME EXISTING CEILING ASSEMBLIES THOUGH OUT THE ENTIRE BUILDING(S), ESPECIALLY IN CORRIDORS, WILL BE NECESSARY. REFERENCE ALL DISCIPLINE DEMOLITION DRAWINGS. RECONSTRUCTION IS TO INCLUDE MISCELLANEOUS PATCHING /REPAIR TO MATCH EXISTING OR BETTER CONDITIONS.
7. EXISTING FIRE-RATED WALL IDENTIFICATION INDICATED ONLY FOR IMMEDIATE AFFECTED ROOM WALLS. CONTRACTOR SHALL VERIFY FULL EXTENT OF EXISTING FIRE-RATED WALLS AT ADJACENT AREAS.
8. ALL NEW WALLS SHALL BE PARTITION TYPE '1' UNLESS OTHERWISE NOTED.
9. UNLESS NOTED OTHERWISE AT ALL ROOMS WHERE EXISTING LAY-IN CEILING IS REMOVED AND IS TO BECOME A "NO CEILING" ROOM, THE EXISTING GYPSUM BOARD ABOVE PREVIOUSLY REMOVED CEILING IS TO BE FULLY TAPED, FLOATED, TEXTURED AND PAINTED TO MATCH EXISTING WALLS.

KEYED NOTES - RENOVATION (CONT.)

46. TEMPORARY ALUMINUM RAMP BY CONTRACTOR TO BE RETURNED TO OWNER AT END OF JOB.
47. MODULAR BRICK INFILL ON EXTERIOR TO MATCH EXISTING. TOOTH-IN AND MATCH MORTAR.

LEGEND - RENOVATION

- EXISTING WALL TO REMAIN
- NEW WALL CONSTRUCTION
- EXISTING DOOR/FRAME ASSEMBLY TO REMAIN
- NEW DOOR/FRAME ASSEMBLY
- EXISTING WINDOW ASSEMBLY TO REMAIN
- NEW WINDOW ASSEMBLY
- 1 HR. FIRE-RATED WALL (EXISTING)
- 2 HR. FIRE-RATED WALL (EXISTING)
- FIRE-RATED WALL (NEW OR EXISTING 1 HOUR UNLESS NOTED OTHERWISE)

Revisions:	Date:

CONSULTANT
HFS COMPANY
8718 Botts Lane
San Antonio, Texas 78217
www.hfscompany.com
Phone: (210) 816-4784
Fax: (210) 881-6808
jbianco@hfscompany.com

PROJECT MANAGEMENT
HFS COMPANY
8718 Botts Lane
San Antonio, Texas 78217
www.hfscompany.com
Phone: (210) 816-4784
Fax: (210) 881-6808
jbianco@hfscompany.com

REGISTERED ARCHITECT JOSEPH A. BIANCO STATE OF TEXAS
5/4/22

Construction and Facilities Management

VA U.S. Department of Veterans Affairs

Drawing Title: ENLARGED FLOOR PLANS - 1ST FLOOR RENOVATION

Approved: Project Director

Phase: 100% CONSTRUCTION DOCUMENTS

FULLY SPRINKLERED

Project Title: CINCINNATI VAMC EHRM INFRASTRUCTURE UPGRADES

Location: 3200 VINE ST., CINCINNATI, OH

Issue Date: 4-MAY-2022

Checked:

Drawn: IAR

Project Number: 539-21-701

Building Number: C1

Drawing Number: AS-401-C.1.1

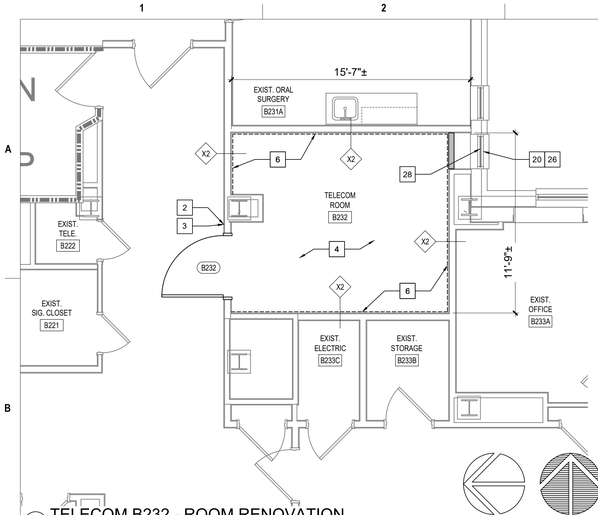

1 TELECOM B232 - ROOM RENOVATION
SCALE: 1/4" = 1'-0"

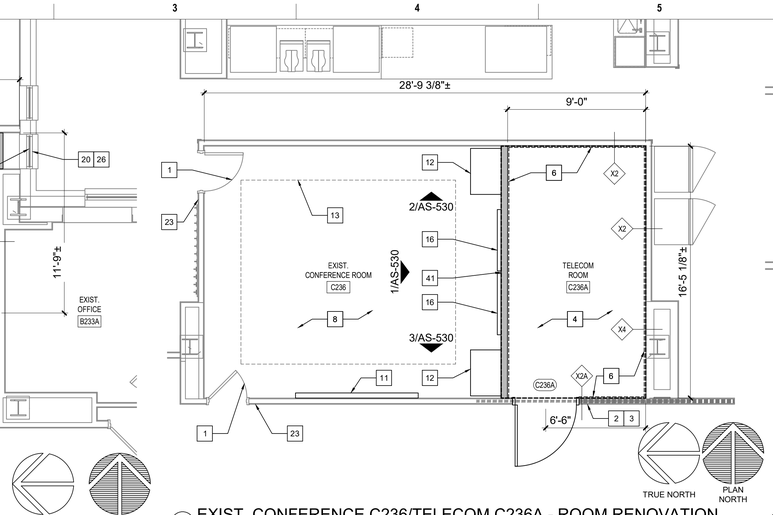

3 EXIST. CONFERENCE C236/TELECOM C236A - ROOM RENOVATION
SCALE: 1/4" = 1'-0"

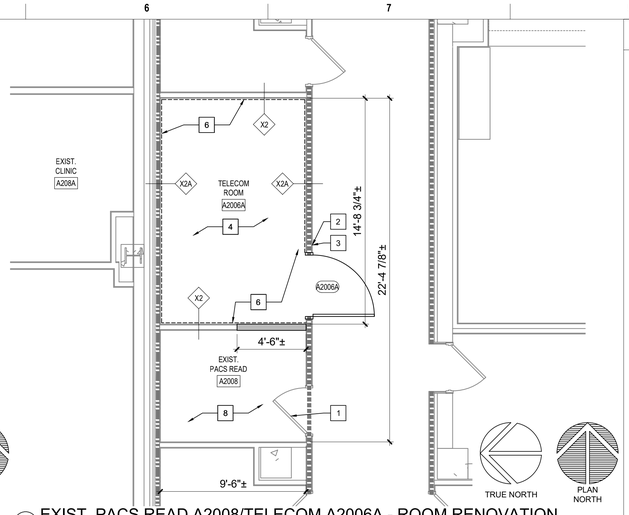

5 EXIST. PACS READ A2008/TELECOM A2006A - ROOM RENOVATION
SCALE: 1/4" = 1'-0"

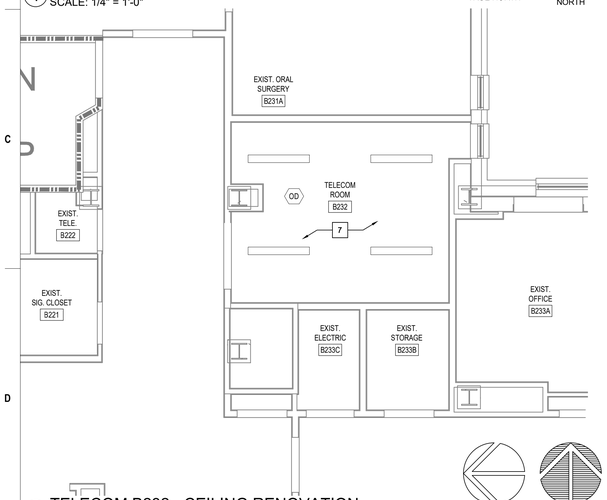

2 TELECOM B232 - CEILING RENOVATION
SCALE: 1/4" = 1'-0"

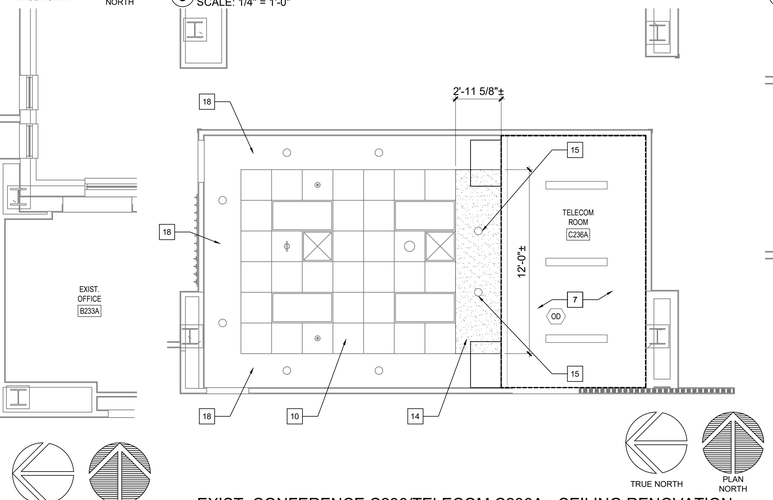

4 EXIST. CONFERENCE C236/TELECOM C236A - CEILING RENOVATION
SCALE: 1/4" = 1'-0"

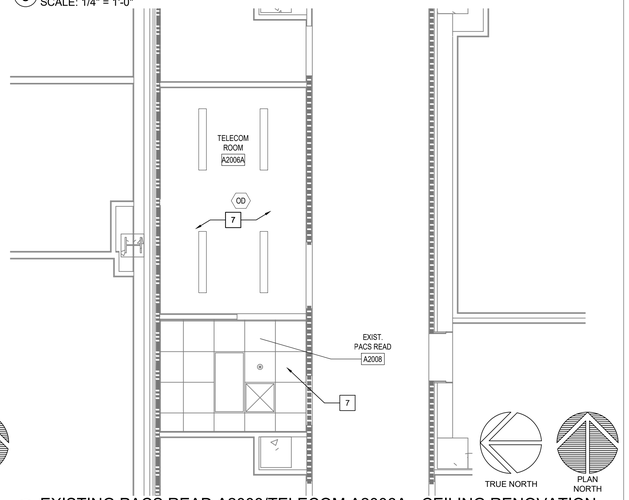

6 EXISTING PACS READ A2008/TELECOM A2006A - CEILING RENOVATION
SCALE: 1/4" = 1'-0"

KEYED NOTES - RENOVATION

1. EXISTING DOOR/FRAME ASSEMBLY TO REMAIN.
2. PROVIDE CARD READER.
3. PROVIDE ROOM SIGNAGE.
4. PROVIDE NEW FLOORING AND BASE AS SCHEDULED.
5. REFERENCE MEP AND TECHNOLOGY DRAWINGS FOR WORK SCOPE IN THIS ROOM THAT MAY REQUIRE MINOR DEMOLITION, PATCHING AND REPAIR OF EXISTING FLOOR SUBSTRATE, WALL OR MISCELLANEOUS ASSEMBLIES.
6. PROVIDE 8'x4'x3/4" 'AC' FACED FIRE-RATED PLYWOOD VERTICALLY ON ALL WALLS AS INDICATED. PAINT WITH 2 COATS MIN. FIRE-RATED PAINT. COORDINATE EXACT LOCATION A.F.F. WITH TECHNOLOGY AND ELECTRICAL DRAWINGS AND EXISTING CONDITIONS.
7. REFERENCE MEP AND TECHNOLOGY DRAWINGS FOR WORK SCOPE OF EXISTING AND NEW COMPONENTS AT CEILING LEVEL.
8. EXISTING FLOOR AND BASE TO REMAIN. REPAIR AS NECESSARY TO MATCH EXISTING CONDITIONS OR BETTER.
9. EXISTING VCT FLOORING AND RUBBER BASE TO REMAIN.
10. LIMITED RENOVATION TO EXISTING CEILING ASSEMBLY PER MEP AND TECHNOLOGY DRAWINGS WORK SCOPE.
11. RELOCATED EXISTING MARKER BOARD.
12. RELOCATED EXISTING MILLWORK.
13. CEILING FUR-DOWN ABOVE.
14. NEW GYPSUM BOARD/METAL STUD FRAMED FUR-DOWN TO MATCH EXISTING HEIGHT. NO JOINTS UNLESS NOTED OTHERWISE.
15. RELOCATED EXISTING LIGHT FIXTURE.
16. RELOCATED EXISTING TV MONITOR.
17. EXISTING ALUMINUM FLOOR AND WALL (EACH SIDE) EXPANSION JOINT COVERS TO REMAIN.
18. EXISTING GYPSUM BOARD/METAL STUD FRAMED FUR-DOWN TO REMAIN.
19. RELOCATED EXISTING FIRE EXTINGUISHER.
20. EXISTING EXTERIOR WINDOW TO REMAIN.
21. REINSTALL EXISTING SALVAGED WOOD BASE AND CHAIR RAIL. PROVIDE BALANCE OF MATERIAL AS NEEDED TO COMPLETE JOB. PAINT ALL BASE AND CHAIR RAIL IN ENTIRE ROOM.
22. EXISTING PLASTER ON CMU TO UNDERSIDE OF EXISTING STRUCTURE (4" OR 8" CMU PER WALL THICKNESS DEPICTED GRAPHICALLY). FIRE-RATED WALL. CONTRACTOR VERIFY.
23. EXISTING ROOM SIGNAGE.
24. EXISTING CARD READER.
25. REFERENCE DOOR SCHEDULE.
26. PAINT INTERIOR SIDE OF EXISTING WINDOW GLAZING ONLY "FLAT BLACK".
27. REINSTALLED EXISTING ROOM SIGNAGE.
28. REINSTALLED EXISTING CARD READER.
29. PLASTER ASSEMBLY INFILL AT EXISTING WALL AS DETAILED AT EXISTING WINDOW OPENING.
30. ENSURE EXISTING WALL VENT IS SECURELY CLOSED SHUT PRIOR TO COVER-UP.
31. PROVIDE WALL PROTECTION TO MATCH EXISTING.
32. PROVIDE NEW CEILING AS SCHEDULED.
33. PROVIDE GYPSUM BOARD/STEEL STUD FRAMED FUR-DOWN AS DETAILED.
34. PROVIDE 2' X 2' RAISED FLOOR SYSTEM AT 10" ABOVE THE 4TH FLOOR LEVEL.
35. ELECTRICAL CONDUITS AND MECHANICAL PIPING PER MEP DRAWINGS.
36. PROVIDE 5/8" GYPSUM BOARD WHERE EXISTING TILE WAINSCOT AND SUBSTRATE WAS REMOVED. TEXTURE AND FINISH TO MATCH EXISTING ADJACENT WALLS (4'-0"± HIGH, LOCATE AS INDICATED BY HEAVY LINE).
37. TEXTURE AND FINISH EXISTING GYPSUM BOARD SUBSTRATE TO MATCH EXISTING ADJACENT WALLS.
38. GYPSUM BOARD ASSEMBLY INFILL AS DETAILED AT EXISTING WINDOW OPENING.
39. PROVIDE INFILL PER KEYED NOTE 29 AT VOID LEFT BY HEATER REMOVED.
40. PROVIDE 1" THICK MINIMUM CONCRETE INFILL FLUSH WITH EXISTING CONCRETE TOPPING WHERE PORTIONS OF EXISTING CMU WALLS ARE REMOVED.
41. PROVIDE PAINTED WOOD CHAIR RAIL TO MATCH EXISTING.
42. REINSTALLED EXISTING SHELF.
43. PROVIDE GYPSUM BOARD/METAL STUD FRAMED CHASE FROM FLOORS ABOVE . MINIMIZE SIZE AND REFERENCE MEP DRAWINGS FOR COMPONENTS TO BE IN CHASE.
44. RAMP AND RAILS BY RAISED FLOOR SYSTEM MANUFACTURER.
45. ROOM PERIMETER WALLS TO BE FULLY SEALED TOP AND BOTTOM ON BOTH SIDES OF WALL. EXTERIOR WALL SEAL INTERIOR SIDE ONLY.

GENERAL NOTES - RENOVATION

1. REFERENCE GENERAL NOTES ON SHEET GI-004.
2. UNLESS NOTED OTHERWISE, ALL EXISTING WALLS ARE 5/8" GYPSUM BOARD/3 5/8"METAL STUD FRAMED TO UNDERSIDE OF PRIMARY BUILDING FRAMING STRUCTURE (1 HR. FIRE RATED - CONSTRUCTION SIMILAR TO U.I. DESIGN NO. U465). CONTRACTOR TO VERIFY.
3. UNLESS NOTED OTHERWISE, ALL EXISTING DOOR ASSEMBLIES ARE SOLID CORE WOOD DOORS/HOLLOW METAL FRAME TYPICAL (3'-0" X 7'-0").
4. UNLESS NOTED OTHERWISE ALL EXISTING LAY-IN CEILING ASSEMBLIES ARE 2' X 2' STANDARD GRID WITH FISSURED TILES AT 8'-0" A.F.F. TYPICAL.
5. UNLESS NOTED OTHERWISE, ALL EXISTING STEEL COLUMN FUR-OUTS ARE GYPSUM BOARD/METAL STUD FRAMED TYPICAL.
6. PARTIAL OR ENTIRE RECONSTRUCTION OF SOME EXISTING CEILING ASSEMBLIES THOUGH OUT THE ENTIRE BUILDING(S), ESPECIALLY IN CORRIDORS, WILL BE NECESSARY. REFERENCE ALL DISCIPLINE DEMOLITION DRAWINGS. RECONSTRUCTION IS TO INCLUDE MISCELLANEOUS PATCHING /REPAIR TO MATCH EXISTING OR BETTER CONDITIONS.
7. EXISTING FIRE-RATED WALL IDENTIFICATION INDICATED ONLY FOR IMMEDIATE AFFECTED ROOM WALLS. CONTRACTOR SHALL VERIFY FULL EXTENT OF EXISTING FIRE-RATED WALLS AT ADJACENT AREAS.
8. ALL NEW WALLS SHALL BE PARTITION TYPE '1' UNLESS OTHERWISE NOTED.
9. UNLESS NOTED OTHERWISE AT ALL ROOMS WHERE EXISTING LAY-IN CEILING IS REMOVED AND IS TO BECOME A "NO CEILING" ROOM, THE EXISTING GYPSUM BOARD ABOVE PREVIOUSLY REMOVED CEILING IS TO BE FULLY TAPED, FLOATED, TEXTURED AND PAINTED TO MATCH EXISTING WALLS.

KEYED NOTES - RENOVATION (CONT.)

46. TEMPORARY ALUMINUM RAMP BY CONTRACTOR TO BE RETURNED TO OWNER AT END OF JOB.
47. MODULAR BRICK INFILL ON EXTERIOR TO MATCH EXISTING. TOOTH-IN AND MATCH MORTAR.

LEGEND - RENOVATION

- EXISTING WALL TO REMAIN
- NEW WALL CONSTRUCTION
- EXISTING DOOR/FRAME ASSEMBLY TO REMAIN
- NEW DOOR/FRAME ASSEMBLY
- EXISTING WINDOW ASSEMBLY TO REMAIN
- NEW WINDOW ASSEMBLY
- 1 HR. FIRE-RATED WALL (EXISTING)
- 2 HR. FIRE-RATED WALL (EXISTING)
- FIRE-RATED WALL (NEW OR EXISTING 1 HOUR UNLESS NOTED OTHERWISE)

Revisions:	Date:

CONSULTANT
HFS COMPANY
8718 Botts Lane
San Antonio, Texas 78217
www.hfscompany.com
Phone: (210) 816-4784
Fax: (210) 881-6808
jbianco@hfscompany.com

PROJECT MANAGEMENT
HFS COMPANY
8718 Botts Lane
San Antonio, Texas 78217
www.hfscompany.com
Phone: (210) 816-4784
Fax: (210) 881-6808
jbianco@hfscompany.com

REGISTERED ARCHITECT JOSEPH A. BIANCO 21642 STATE OF TEXAS
5/4/22

Construction and Facilities Management

VA U.S. Department of Veterans Affairs

Drawing Title: ENLARGED FLOOR PLANS - 2ND FLOOR RENOVATION	Phase: 100% CONSTRUCTION DOCUMENTS	Project Title: CINCINNATI VAMC EHRM INFRASTRUCTURE UPGRADES	Project Number: 539-21-701
			Building Number: C1
Approved: Project Director	FULLY SPRINKLERED	Location: 3200 VINE ST., CINCINNATI, OH	Drawing Number: AS-402-C.1.2
		Issue Date: 4-MAY-2022 / Checked / Drawn: IAR	