CINCINNATI VAMC

3200 VINE ST.
CINCINNATI, OH 45220

CINCINNATI VAMC EHRM INFRASTRUCTURE UPGRADES

PROJECT # 539-21-701

PROJECT MANAGEMENT,
ARCHITECTURE, & TECHNOLOGY

HFS COMPANY
8718 Botts Lane
San Antonio, Texas 78217
www.hfscompany.com
Phone: (210) 816-4784
Fax: (210) 881-6808

TECHNOLOGY, SECURITY & MEP

Ross&Baruzzini
TECHNOLOGY • CONSULTING • ENGINEERING
6 S. Old Orchard Ave.
Webster Groves, MO 63119
Phone: 314-918-8383
www.rossbar.com

ABATEMENT

DESERT CONCEPTS
ENERGY & ENVIRONMENTAL
8000 IH 10 W, Ste 600
San Antonio, Texas 78230
Phone: (661)203-8172
www.Desert-Concepts.com

Revisions:	Date:

CONSULTANT

HFS COMPANY
8718 Botts Lane
San Antonio, Texas 78217
www.hfscompany.com
Phone: (210) 816-4784
Fax: (210) 881-6808
jbianco@hfscompany.com

PROJECT MANAGEMENT

HFS COMPANY
8718 Botts Lane
San Antonio, Texas 78217
www.hfscompany.com
Phone: (210) 816-4784
Fax: (210) 881-6808
jbianco@hfscompany.com

REGISTERED ARCHITECT — JOSEPH F. BIANCO — 21943 — STATE OF TEXAS
5/4/22

Construction and Facilities Management

VA U.S. Department of Veterans Affairs

Drawing Title: COVER SHEET

Approved: Project Director

Phase: 100% CONSTRUCTION DOCUMENTS

FULLY SPRINKLERED

Project Title: CINCINNATI VAMC EHRM INFRASTRUCTURE UPGRADES

Location: 3200 VINE ST., CINCINNATI, OH

Issue Date: 21-OCT-22

Checked: IAR, JFB

Drawn: RAC

Project Number: 539-21-701

Building Number: -

Drawing Number: GI-000

INDEX OF DRAWINGS

ABATEMENT

HA-101	HAZARDOUS MATERIALS - ASBESTOS
HA-102	HAZARDOUS MATERIALS - ASBESTOS
HA-103	HAZARDOUS MATERIALS - ASBESTOS
HA-104	HAZARDOUS MATERIALS - ASBESTOS
HA-105	HAZARDOUS MATERIALS - ASBESTOS
HA-106	HAZARDOUS MATERIALS - ASBESTOS
HA-107	HAZARDOUS MATERIALS - ASBESTOS

ARCHITECTURAL

GI-000	COVER
GI-010	INDEX OF DRAWINGS
GI-011	INDEX OF DRAWINGS
GI-020	GENERAL INFORMATION, SYMBOLS, & LOCATION MAP
GI-030	ABBREVIATIONS
GI-040	ACCESSIBILITY STANDARDS
GI-041	ACCESSIBILITY STANDARDS
GI-042	ACCESSIBILITY STANDARDS
GI-043	ACCESSIBILITY STANDARDS
GI-044	ACCESSIBILITY STANDARDS
AD-100-C.1.B	ENLARGED FLOOR PLANS - BASEMENT - DEMOLITION
AD-101-C.1.1	ENLARGED FLOOR PLANS - 1ST FLOOR - DEMOLITION
AD-102-C.1.2	ENLARGED FLOOR PLANS - 2ND FLOOR - DEMOLITION
AD-103-C.1.3	ENLARGED FLOOR PLANS - 3RD FLOOR - DEMOLITION
AD-104-C.1.4	ENLARGED FLOOR PLANS - 4TH FLOOR - DEMOLITION
AD-105-C.1.5	ENLARGED FLOOR PLANS - 5TH FLOOR - DEMOLITION
AD-106-C.1.6	ENLARGED FLOOR PLANS - 6TH FLOOR - DEMOLITION
AD-107-C.1.7	ENLARGED FLOOR PLANS - 7TH FLOOR - DEMOLITION
AD-108-C.1.8	ENLARGED FLOOR PLANS - 8TH FLOOR - DEMOLITION
AD-109-C.1.9	ENLARGED FLOOR PLANS - 9TH FLOOR - DEMOLITION
AD-140-C.2.B	ENLARGED FLOOR PLANS - BASEMENT - DEMOLITION
AD-141-C.2.1	ENLARGED FLOOR PLANS - 1ST FLOOR - DEMOLITION
AD-142-C.2.2	ENLARGED FLOOR PLANS - 2ND FLOOR - DEMOLITION
AD-150-C.3.B	ENLARGED FLOOR PLANS - BASEMENT - DEMOLITION
AD-160-C.8.2	ENLARGED FLOOR PLANS - 2ND FLOOR - DEMOLITION
AD-180-C.15.1	ENLARGED FLOOR PLANS - 1ST FLOOR - DEMOLITION
AD-190-C.TB.1	ENLARGED FLOOR PLANS - 1ST FLOOR - DEMOLITION
AD-200-C.TE.1	ENLARGED FLOOR PLANS - 1ST FLOOR - DEMOLITION
AD-210-FT.64.B	ENLARGED FLOOR PLANS - BASEMENT - DEMOLITION
AD-211-FT.64.1	ENLARGED FLOOR PLANS - 1ST FLOOR - DEMOLITION
AD-212-FT.64.2	ENLARGED FLOOR PLANS - 2ND FLOOR - DEMOLITION
AD-213-FT.64.3	ENLARGED FLOOR PLANS - 3RD FLOOR - DEMOLITION
AD-220-FT.117.1	ENLARGED FLOOR PLANS - 1ST FLOOR - DEMOLITION
AS-100-C.1.SB	OVERALL FLOOR PLAN - SUB-BASEMENT - AREA 1
AS-101-C.1.SB	OVERALL FLOOR PLAN - SUB-BASEMENT - AREA 2
AS-102-C.1.SB	OVERALL FLOOR PLAN - SUB-BASEMENT - AREA 3
AS-103-C.1.B	OVERALL FLOOR PLAN - BASEMENT - AREA 1
AS-104-C.1.B	OVERALL FLOOR PLAN - BASEMENT - AREA 2
AS-105-C.1.B	OVERALL FLOOR PLAN - BASEMENT - AREA 3
AS-106-C.1.B	OVERALL FLOOR PLAN - BASEMENT - AREA 4
AS-107-C.1.1	OVERALL FLOOR PLAN - FIRST FLOOR - AREA 1
AS-108-C.1.1	OVERALL FLOOR PLAN - FIRST FLOOR - AREA 2
AS-109-C.1.1	OVERALL FLOOR PLAN - FIRST FLOOR - AREA 3
AS-110-C.1.1	OVERALL FLOOR PLAN - FIRST FLOOR - AREA 4
AS-111-C.1.2	OVERALL FLOOR PLAN - SECOND FLOOR - AREA 1
AS-112-C.1.2	OVERALL FLOOR PLAN - SECOND FLOOR - AREA 2
AS-113-C.1.2	OVERALL FLOOR PLAN - SECOND FLOOR - AREA 3
AS-114-C.1.2	OVERALL FLOOR PLAN - SECOND FLOOR - AREA 4
AS-115-C.1.3	OVERALL FLOOR PLAN - THIRD FLOOR - AREA 1
AS-116-C.1.3	OVERALL FLOOR PLAN - THIRD FLOOR - AREA 2
AS-117-C.1.3	OVERALL FLOOR PLAN - THIRD FLOOR - AREA 3
AS-118-C.1.3	OVERALL FLOOR PLAN - THIRD FLOOR - AREA 4
AS-119-C.1.4	OVERALL FLOOR PLAN - FOURTH FLOOR - AREA 1
AS-120-C.1.4	OVERALL FLOOR PLAN - FOURTH FLOOR - AREA 2
AS-121-C.1.4	OVERALL FLOOR PLAN - FOURTH FLOOR - AREA 3
AS-122-C.1.4	OVERALL FLOOR PLAN - FOURTH FLOOR - AREA 4
AS-123-C.1.5	OVERALL FLOOR PLAN - FIFTH FLOOR - AREA 1
AS-124-C.1.5	OVERALL FLOOR PLAN - FIFTH FLOOR - AREA 2
AS-125-C.1.5	OVERALL FLOOR PLAN - FIFTH FLOOR - AREA 3
AS-126-C.1.6	OVERALL FLOOR PLAN - SIXTH FLOOR - AREA 1
AS-127-C.1.6	OVERALL FLOOR PLAN - SIXTH FLOOR - AREA 2
AS-128-C.1.6	OVERALL FLOOR PLAN - SIXTH FLOOR - AREA 3
AS-129-C.1.7	OVERALL FLOOR PLAN - SEVENTH FLOOR - AREA 1
AS-130-C.1.7	OVERALL FLOOR PLAN - SEVENTH FLOOR - AREA 2
AS-131-C.1.7	OVERALL FLOOR PLAN - SEVENTH FLOOR - AREA 3
AS-132-C.1.8	OVERALL FLOOR PLAN - EIGHTH FLOOR - AREA 1
AS-133-C.1.8	OVERALL FLOOR PLAN - EIGHTH FLOOR - AREA 2
AS-134-C.1.9	OVERALL FLOOR PLAN - NINTH FLOOR - AREA 1
AS-135-C.1.9	OVERALL FLOOR PLAN - NINTH FLOOR - AREA 2
AS-140-C.2.B	OVERALL FLOOR PLAN - BASEMENT - AREA 1
AS-141-C.2.B	OVERALL FLOOR PLAN - BASEMENT - AREA 2
AS-142-C.2.1	OVERALL FLOOR PLAN - FIRST FLOOR - AREA 1
AS-143-C.2.1	OVERALL FLOOR PLAN - FIRST FLOOR - AREA 2
AS-144-C.2.2	OVERALL FLOOR PLAN - SECOND FLOOR - AREA 1
AS-145-C.2.2	OVERALL FLOOR PLAN - SECOND FLOOR - AREA 2
AS-150-C.3.B	OVERALL FLOOR PLAN - BASEMENT
AS-151-C.3.1	OVERALL FLOOR PLAN - FIRST FLOOR
AS-152-C.3.2	OVERALL FLOOR PLAN - SECOND FLOOR
AS-160-C.8.1	OVERALL FLOOR PLAN - FIRST FLOOR
AS-161-C.8.2	OVERALL FLOOR PLAN - SECOND FLOOR
AS-162-C.8.4	OVERALL FLOOR PLAN - FOURTH FLOOR
AS-180-C.15.B	OVERALL FLOOR PLAN - BASEMENT
AS-181-C.15.1	OVERALL FLOOR PLAN - FIRST FLOOR
AS-182-C.15.2	OVERALL FLOOR PLAN - SECOND FLOOR
AS-183-C.15.3	OVERALL FLOOR PLAN - THIRD FLOOR
AS-184-C.15.4	OVERALL FLOOR PLAN - FOURTH FLOOR
AS-190-C.TB.1	OVERALL FLOOR PLAN - FIRST FLOOR
AS-200-C.TE.1	OVERALL FLOOR PLAN - FIRST FLOOR
AS-210-FT.64.B	OVERALL FLOOR PLAN - BASEMENT - AREA 1
AS-211-FT.64.B	OVERALL FLOOR PLAN - BASEMENT - AREA 2
AS-212-FT.64.1	OVERALL FLOOR PLAN - FIRST FLOOR - AREA 1
AS-213-FT.64.1	OVERALL FLOOR PLAN - FIRST FLOOR - AREA 2
AS-214-FT.64.2	OVERALL FLOOR PLAN - SECOND FLOOR - AREA 1
AS-215-FT.64.2	OVERALL FLOOR PLAN - SECOND FLOOR - AREA 2
AS-216-FT.64.3	OVERALL FLOOR PLAN - THIRD FLOOR - AREA 1
AS-217-FT.64.3	OVERALL FLOOR PLAN - THIRD FLOOR - AREA 2
AS-220-FT.117.1	OVERALL FLOOR PLAN - FIRST FLOOR
AS-300	ROOF PLAN - BUILDING 1
AS-301	ROOF PLANS - BUILDINGS 2, 3, 8, 15, & 64
AS-310	ROOF DETAILS
AS-400-C.1.B	ENLARGED FLOOR PLANS - BASEMENT - RENOVATION
AS-401-C.1.1	ENLARGED FLOOR PLANS - 1ST FLOOR - RENOVATION

ARCHITECTURAL (CONTINUED)

AS-402-C.1.2	ENLARGED FLOOR PLANS - 2ND FLOOR - RENOVATION
AS-403-C.1.3	ENLARGED FLOOR PLANS - 3RD FLOOR - RENOVATION
AS-404-C.1.4	ENLARGED FLOOR PLANS - 4TH FLOOR - RENOVATION
AS-405-C.1.5	ENLARGED FLOOR PLANS - 5TH FLOOR - RENOVATION
AS-406-C.1.6	ENLARGED FLOOR PLANS - 6TH FLOOR - RENOVATION
AS-407-C.1.7	ENLARGED FLOOR PLANS- 7TH FLOOR - RENOVATION
AS-408-C.1.8	ENLARGED FLOOR PLANS - 8TH FLOOR - RENOVATION
AS-409-C.1.9	ENLARGED FLOOR PLANS - 9TH FLOOR - RENOVATION
AS-440-C.2.B	ENLARGED FLOOR PLANS - BASEMENT - RENOVATION
AS-441-C.2.1	ENLARGED FLOOR PLANS - 1ST FLOOR - RENOVATION
AS-442-C.2.2	ENLARGED FLOOR PLANS - 2ND FLOOR - RENOVATION
AS-450-C.3.B	ENLARGED FLOOR PLANS - BASEMENT - RENOVATION
AS-460-C.8.2	ENLARGED FLOOR PLANS - 2ND FLOOR - RENOVATION
AS-480-C.15.1	ENLARGED FLOOR PLANS - 1ST FLOOR - RENOVATION
AS-490-C.TB.1	ENLARGED FLOOR PLANS - 1ST FLOOR - RENOVATION
AS-500-C.TE.1	ENLARGED FLOOR PLANS - 1ST FLOOR - RENOVATION
AS-510-FT.64.B	ENLARGED FLOOR PLANS - BASEMENT - RENOVATION
AS-511-FT.64.1	ENLARGED FLOOR PLANS - 1ST FLOOR - RENOVATION
AS-512-FT.64.2	ENLARGED FLOOR PLANS - 2ND FLOOR - RENOVATION
AS-513-FT.64.3	ENLARGED FLOOR PLANS - 3RD FLOOR - RENOVATION
AS-520-FT.117.1	ENLARGED FLOOR PLANS - 1ST FLOOR - RENOVATION
AS-530	INTERIOR ELEVATIONS & EXISTING ROOM PHOTOS
AS-600	PARTITION TYPES
AS-700	DOOR SCHEDULE, DOOR & FRAME TYPES
AS-710	DOOR & MISCELLANEOUS DETAILS
AS-720	ROOM FINISH SCHEDULE & MATERIAL SCHEDULE

FIRE PROTECTION

FP-000	FIRE PROTECTION SYMBOLS AND ABBREVIATIONS
FP-110-C.1.B	FIRE PROTECTION BASEMENT OVERALL PLAN
FP-120-C.1.1	FIRE PROTECTION FIRST FLOOR OVERALL PLAN
FP-130-C.1.2	FIRE PROTECTION SECOND FLOOR OVERALL PLAN
FP-140-C.1.3	FIRE PROTECTION THIRD FLOOR OVERALL PLAN
FP-150-C.1.4	FIRE PROTECTION FOURTH FLOOR OVERALL PLAN
FP-160-C.1.5	FIRE PROTECTION FIFTH FLOOR OVERALL PLAN
FP-170-C.1.6	FIRE PROTECTION SIXTH FLOOR OVERALL PLAN
FP-180-C.1.7	FIRE PROTECTION SEVENTH FLOOR OVERALL PLAN
FP-190-C.1.8	FIRE PROTECTION EIGHTH FLOOR OVERALL PLAN
FP-200-C.1.9	FIRE PROTECTION NINTH FLOOR OVERALL PLAN
FP-201-C.1.B THRU 3	FIRE PROTECTION DEMOLITION ENLARGED PLANS
FP-202-C.1.4 THRU 9	FIRE PROTECTION DEMOLITION ENLARGED PLANS
FP-203-C.1.B THRU 3	FIRE PROTECTION ENLARGED PLANS
FP-204-C.1.4 THRU 9	FIRE PROTECTION ENLARGED PLANS
FP-205-C.1.4	FIRE PROTECTION FOURTH FLOOR CLEAN AGENT PLAN
FP-210-C.2.B	FIRE PROTECTION BASEMENT OVERALL & ENLARGED PLANS
FP-211-C.2.1	FIRE PROTECTION FIRST FLOOR OVERALL & ENLARGED PLANS
FP-212-C.2.2	FIRE PROTECTION SECOND FLOOR OVERALL & ENLARGED PLANS
FP-230-C.3.B	FIRE PROTECTION BASEMENT OVERALL & ENLARGED PLANS
FP-260-C.15.1	FIRE PROTECTION FIRST FLOOR OVERALL & ENLARGED PLANS
FP-300-FT.64.B	FIRE PROTECTION BASEMENT OVERALL & ENLARGED PLANS
FP-301-FT.64.1	FIRE PROTECTION FIRST FLOOR OVERALL & ENLARGED PLANS
FP-302-FT.64.2	FIRE PROTECTION SECOND FLOOR OVERALL & ENLARGED PLANS
FP-303-FT.64.3	FIRE PROTECTION THIRD FLOOR OVERALL & ENLARGED PLANS
FP-710	DETAILS
FA-206.C.1.3	FIRE ALARM THIRD FLOOR ENLARGED PLAN

PLUMBING

P-000	PLUMBING SYMBOLS AND ABBREVIATIONS
P-120-C.1.1	PLUMBING FIRST FLOOR OVERALL & ENLARGED PLANS
P-130-C.1.2	PLUMBING SECOND FLOOR OVERALL & ENLARGED PLANS
P-140-C.1.3	PLUMBING THIRD FLOOR OVERALL & ENLARGED PLANS
P-150-C.1.4	PLUMBING FOURTH FLOOR OVERALL & ENLARGED PLANS
P-180-C.1.7	PLUMBING SEVENTH FLOOR OVERALL & ENLARGED PLANS
P-190-C.1.8	PLUMBING EIGHTH FLOOR OVERALL & ENLARGED PLANS
P-200-C.1.9	PLUMBING NINTH FLOOR OVERALL & ENLARGED PLANS
P-210-C.2.B	PLUMBING BASEMENT OVERALL & ENLARGED PLANS
P-211-C.2.1	PLUMBING SECOND FLOOR & ENLARGED PLANS
P-240-C.8.2	PLUMBING SECOND FLOOR OVERALL & ENLARGED PLANS
P-260-C.15.1	PLUMBING FIRST FLOOR OVERALL & ENLARGED PLANS
P-300-FT.64.2	PLUMBING SECOND FLOOR OVERALL & ENLARGED PLANS

MECHANICAL

M-000	MECHANICAL SYMBOLS & ABBREVIATIONS
M-101-C.1.B	BASEMENT OVERALL HVAC NEW WORK PLAN
M-102-C.1.1	FIRST FLOOR OVERALL HVAC NEW WORK PLAN
M-103-C.1.2	SECOND FLOOR OVERALL HVAC NEW WORK PLAN
M-104-C.1.3	THIRD FLOOR OVERALL HVAC NEW WORK PLAN
M-105-C.1.4	FOURTH FLOOR OVERALL HVAC NEW WORK PLAN
M-106-C.1.5	FLOOR PLAN PARTIAL - FIFTH FLOOR
M-107-C.1.6	SIXTH FLOOR OVERALL HVAC NEW WORK PLAN
M-108-C.1.7	SEVENTH FLOOR OVERALL HVAC NEW WORK PLAN
M-109-C.1.8	EIGHTH FLOOR OVERALL HVAC NEW WORK PLAN
M-110-C.1.9	NINTH FLOOR OVERALL HVAC NEW WORK PLAN
M-111-C.1.10	TENTH FLOOR OVERALL HVAC NEW WORK PLAN
M-120-C.2.B	BASEMENT OVERALL HVAC NEW WORK PLAN
M-121-C.2.1	FIRST FLOOR OVERALL HVAC NEW WORK PLAN
M-122-C.2.2	SECOND FLOOR OVERALL HVAC NEW WORK PLAN
M-130-C.3.B	BASEMENT OVERALL HVAC NEW WORK PLAN
M-131-C.3.1	FIRST FLOOR OVERALL HVAC NEW WORK PLAN
M-132-C.3.2	SECOND FLOOR OVERALL HVAC NEW WORK PLAN
M-133-C.3.3	THIRD FLOOR OVERALL HVAC NEW WORK PLAN
M-140-C.8.2	SECOND FLOOR OVERALL NEW HVAC WORK PLAN
M-150-C.15.1	FIRST FLOOR OVERALL HVAC NEW WORK PLAN
M-151-C.15.2	SECOND FLOOR OVERALL NEW HVAC WORK PLAN
M-160-FT.64.B	BASEMENT OVERALL HVAC NEW WORK PLAN
M-161-FT.64.1	FIRST FLOOR OVERALL HVAC NEW WORK PLAN
M-162-FT.64.2	SECOND FLOOR OVERALL HVAC NEW WORK PLAN
M-163-FT.64.3	THIRD FLOOR OVERALL HVAC NEW WORK PLAN
M-164-FT.64.4	ROOF OVERALL HVAC NEW WORK PLAN
MD-401-C.1.B	ENLARGED FLOOR PLANS - BASEMENT
MD-402-C.1.1	ENLARGED FLOOR PLANS - FIRST FLOOR
MD-403-C.1.2	ENLARGED FLOOR PLANS - SECOND FLOOR
MD-404-C.1.3	ENLARGED FLOOR PLANS - THIRD FLOOR
MD-405-C.1.4	ENLARGED FLOOR PLANS - FOURTH FLOOR
MD-406-C.1.5	ENLARGED FLOOR PLANS - FIFTH FLOOR
MD-407-C.1.6	ENLARGED FLOOR PLANS - SIXTH FLOOR
MD-408-C.1.7	ENLARGED FLOOR PLAN - SEVENTH FLOOR
MD-409-C.1.8	ENLARGED FLOOR PLAN - EIGHTH FLOOR
MD-410-C.1.9	ENLARGED FLOOR PLANS - NINTH FLOOR

MECHANICAL (CONTINUED)

MD-411-C.1.4	ENLARGED FLOOR PLANS - FOURTH FLOOR
MD-420-C.2.B	ENLARGED FLOOR PLANS - BASEMENT
MD-421-C.2.1	ENLARGED FLOOR PLANS - FIRST LEVEL
MD-422-C.2.2	ENLARGED FLOOR PLANS - SECOND LEVEL
MD-430-C.3.B	ENLARGED FLOOR PLANS - BASEMENT
MD-440-C.8.2	ENLARGED FLOOR PLANS - SECOND FLOOR
MD-450-C.15.1	ENLARGED FLOOR PLANS - FIRST FLOOR
MD-460-FT.64.B	ENLARGED FLOOR PLANS - BASEMENT
MD-461-FT.64.1	ENLARGED FLOOR PLANS - FIRST FLOOR
MD-462-FT.64.2	ENLARGED FLOOR PLANS - SECOND FLOOR
MD-463-FT.64.3	ENLARGED FLOOR PLANS - THIRD FLOOR
MD-480-C.TB.1	ENLARGED FLOOR PLANS - FIRST FLOOR
MD-490-C.TE.1	ENLARGED FLOOR PLANS - FIRST FLOOR
M-401-C.1.B	ENLARGED FLOOR PLANS - BASEMENT
M-402-C.1.1	ENLARGED FLOOR PLANS - FIRST FLOOR
M-403-C.1.2	ENLARGED FLOOR PLANS - SECOND FLOOR
M-404-C.1.3	ENLARGED FLOOR PLANS - THIRD FLOOR
M-405-C.1.4	ENLARGED FLOOR PLANS - FOURTH FLOOR
M-406-C.1.5	ENLARGED FLOOR PLANS - FIFTH FLOOR
M-407-C.1.6	ENLARGED FLOOR PLANS - SIXTH FLOOR
M-408-C.1.7	ENLARGED FLOOR PLAN - SEVENTH FLOOR
M-409-C.1.8	ENLARGED FLOOR PLAN - EIGHTH FLOOR
M-410-C.1.9	ENLARGED FLOOR PLANS - NINTH FLOOR
M-411-C.1.4	ENLARGED FLOOR PLANS - FOURTH FLOOR
M-420-C.2.B	ENLARGED FLOOR PLANS - BASEMENT
M-421-C.2.1	ENLARGED FLOOR PLANS - FIRST LEVEL
M-422-C.2.2	ENLARGED FLOOR PLANS - SECOND LEVEL
M-430-C.3.B	ENLARGED FLOOR PLANS - BASEMENT
M-440-C.8.2	ENLARGED FLOOR PLANS - SECOND FLOOR
M-450-C.15.1	ENLARGED FLOOR PLANS - FIRST FLOOR
M-460-FT.64.B	ENLARGED FLOOR PLANS - BASEMENT
M-461-FT.64.1	ENLARGED FLOOR PLANS - FIRST FLOOR
M-462-FT.64.2	ENLARGED FLOOR PLANS - SECOND FLOOR
M-463-FT.64.3	ENLARGED FLOOR PLANS - THIRD FLOOR
M-464-FT.64.4	ENLARGED FLOOR PLANS - ROOF
M-480-C.TB.1	ENLARGED FLOOR PLANS - FIRST FLOOR
M-490-C.TE.1	ENLARGED FLOOR PLANS - FIRST FLOOR
M-500	MECHANICAL DETAILS
M-600	MECHANICAL SCHEDULES
M-601	HVAC PIPING DIAGRAMS
M-700	MECHANICAL CONTROLS
M-701	MECHANICAL CONTROLS

ELECTRICAL

E-000	ELECTRICAL SYMBOLS
ED-401-C.1.B	ENLARGED FLOOR PLANS - BASEMENT
ED-402-C.1.1	ENLARGED FLOOR PLANS - FIRST FLOOR
ED-403-C.1.2	ENLARGED FLOOR PLANS - SECOND FLOOR
ED-404-C.1.3	ENLARGED FLOOR PLANS - THIRD FLOOR
ED-405-C.1.4	ENLARGED FLOOR PLANS - FOURTH FLOOR
ED-406-C.1.5	ENLARGED FLOOR PLANS - FIFTH FLOOR
ED-407-C.1.6	ENLARGED FLOOR PLANS - SIXTH FLOOR
ED-408-C.1.7	ENLARGED FLOOR PLAN - SEVENTH FLOOR
ED-409-C.1.8	ENLARGED FLOOR PLAN - EIGHTH FLOOR
ED-410-C.1.9	ENLARGED FLOOR PLANS - NINTH FLOOR
ED-420-C.2.B	ENLARGED FLOOR PLANS - BASEMENT
ED-421-C.2.1	ENLARGED FLOOR PLANS - FIRST LEVEL
ED-422-C.2.2	ENLARGED FLOOR PLANS - SECOND LEVEL
ED-430-C.3.B	ENLARGED FLOOR PLANS - BASEMENT
ED-440-C.8.2	ENLARGED FLOOR PLANS - SECOND FLOOR
ED-450-C.15.1	ENLARGED FLOOR PLANS - FIRST FLOOR
ED-460-FT.64.B	ENLARGED FLOOR PLANS - BASEMENT
ED-461-FT.64.1	ENLARGED FLOOR PLANS - FIRST FLOOR
ED-462-FT.64.2	ENLARGED FLOOR PLANS - SECOND FLOOR
ED-463-FT.64.3	ENLARGED FLOOR PLANS - THIRD FLOOR
ED-480-C.TB.1	ENLARGED FLOOR PLANS - FIRST FLOOR
ED-490-C.TE.1	ENLARGED FLOOR PLANS - FIRST FLOOR
ED-600	ELECTRICAL DEMO - PANELBOARD SCHEDULES ROOM A437C
EL-401-C.1.B	ENLARGED FLOOR PLANS - BASEMENT
EL-402-C.1.1	ENLARGED FLOOR PLANS - FIRST FLOOR
EL-403-C.1.2	ENLARGED FLOOR PLANS - SECOND FLOOR
EL-404-C.1.3	ENLARGED FLOOR PLANS - THIRD FLOOR
EL-405-C.1.4	ENLARGED FLOOR PLANS - FOURTH FLOOR
EL-406-C.1.5	ENLARGED FLOOR PLANS - FIFTH FLOOR
EL-407-C.1.6	ENLARGED FLOOR PLANS - SIXTH FLOOR
EL-408-C.1.7	ENLARGED FLOOR PLAN - SEVENTH FLOOR
EL-409-C.1.8	ENLARGED FLOOR PLAN - EIGHTH FLOOR
EL-410-C.1.9	ENLARGED FLOOR PLANS - NINTH FLOOR
EL-420-C.2.B	ENLARGED FLOOR PLANS - BASEMENT
EL-421-C.2.1	ENLARGED FLOOR PLANS - FIRST LEVEL
EL-422-C.2.2	ENLARGED FLOOR PLANS - SECOND LEVEL
EL-430-C.3.B	ENLARGED FLOOR PLANS - BASEMENT
EL-440-C.8.2	ENLARGED FLOOR PLANS - SECOND FLOOR
EL-440-C.15.1	ENLARGED FLOOR PLANS - FIRST FLOOR
EL-460-FT.64.B	ENLARGED FLOOR PLANS - BASEMENT
EL-461-FT.64.1	ENLARGED FLOOR PLANS - FIRST FLOOR
EL-462-FT.64.2	ENLARGED FLOOR PLANS - SECOND FLOOR
EL-463-FT.64.3	ENLARGED FLOOR PLANS - THIRD FLOOR
EL-480-C.TB.1	ENLARGED FLOOR PLANS - FIRST FLOOR
EL-490-C.TE.1	ENLARGED FLOOR PLANS - FIRST FLOOR
EL-500	LIGHT FIXTURE DESCRIPTIONS
EP-100-C.1.SB	FLOOR PLAN - PARTIAL - BLDG. 1 - SUB-BSMT - AREA 1
EP-101-C.1.SB	FLOOR PLAN - PARTIAL - BLDG. 1 - SUB-BSMT - AREA 2
EP-102-C.1.SB	FLOOR PLAN - PARTIAL - BLDG. 1 - SUB-BSMT - AREA 3
EP-103-C.1.B	FLOOR PLAN - PARTIAL - BASEMENT - AREA 1
EP-104-C.1.B	FLOOR PLAN - PARTIAL - BASEMENT - AREA 2
EP-105-C.1.B	FLOOR PLAN - PARTIAL - BASEMENT - AREA 3
EP-106-C.1.B	FLOOR PLAN - PARTIAL - BASEMENT - AREA 4
EP-107-C.1.1	FLOOR PLAN - PARTIAL - BLDG. 1 - 1F - AREA 1
EP-108-C.1.1	FLOOR PLAN - PARTIAL - BLDG. 1 - 1F - AREA 2
EP-109-C.1.1	FLOOR PLAN - PARTIAL - BLDG. 1 - 1F - AREA 3
EP-110-C.1.1	FLOOR PLAN - PARTIAL - BLDG. 1 - 1F - AREA 4
EP-111-C.1.2	FLOOR PLAN - PARTIAL - BLDG. 1 - 2F - AREA 1
EP-112-C.1.2	FLOOR PLAN - PARTIAL - BLDG. 1 - 2F - AREA 2
EP-113-C.1.2	FLOOR PLAN - PARTIAL - BLDG. 1 - 2F - AREA 3
EP-114-C.1.2	FLOOR PLAN - PARTIAL - BLDG. 1 - 2F - AREA 4
EP-115-C.1.3	FLOOR PLAN - PARTIAL - BLDG. 1 - 3F - AREA 1
EP-116-C.1.3	FLOOR PLAN - PARTIAL - BLDG. 1 - 3F - AREA 2

ELECTRICAL (CONTINUED)

EP-117-C.1.3	FLOOR PLAN - PARTIAL - BLDG. 1 - 3F - AREA 3
EP-118-C.1.3	FLOOR PLAN - PARTIAL - BLDG. 1 - 3F - AREA 4
EP-119-C.1.4	FLOOR PLAN - PARTIAL - BLDG. 1 - 4F - AREA 1
EP-120-C.1.4	FLOOR PLAN - PARTIAL - BLDG. 1 - 4F - AREA 2
EP-121-C.1.4	FLOOR PLAN - PARTIAL - BLDG. 1 - 4F - AREA 3
EP-122-C.1.4	FLOOR PLAN - PARTIAL - BLDG. 1 - 4F - AREA 4
EP-123-C.1.5	FLOOR PLAN - PARTIAL - BLDG. 1 - 5F - AREA 1
EP-124-C.1.5	FLOOR PLAN - PARTIAL - BLDG. 1 - 5F - AREA 2
EP-125-C.1.5	FLOOR PLAN - PARTIAL - BLDG. 1 - 5F - AREA 3
EP-126-C.1.6	FLOOR PLAN - PARTIAL - BLDG. 1 - 6F - AREA 1
EP-127-C.1.6	FLOOR PLAN - PARTIAL - BLDG. 1 - 6F - AREA 2
EP-128-C.1.6	FLOOR PLAN - PARTIAL - BLDG. 1 - 6F - AREA 3
EP-129-C.1.7	FLOOR PLAN - PARTIAL - BLDG. 1 - 7F - AREA 1
EP-130-C.1.7	FLOOR PLAN - PARITAL - BLDG. 1 - 7F - AREA 2
EP-131-C.1.7	FLOOR PLAN - PARTIAL - BLDG. 1 - 7F - AREA 3
EP-132-C.1.8	FLOOR PLAN - PARTIAL - BLDG. 1 - 8F - AREA 1
EP-133-C.1.8	FLOOR PLAN - PARTIAL - BLDG. 1 - 8F - AREA 2
EP-134-C.1.9	FLOOR PLAN - PARTIAL - BLDG. 1 - 9F - AREA 1
EP-135-C.1.9	FLOOR PLAN - PARTIAL - BLDG. 1 - 9F - AREA 2
EP-136-C.2.B	FLOOR PLAN - PARTIAL - BLDG. 2 - BSMT - AREA 1
EP-137-C.2.B	FLOOR PLAN - PARTIAL - BLDG. 2 - BSMT - AREA 2
EP-138-C.2.1	FLOOR PLAN - PARTIAL - BLDG. 2 - 1F
EP-139-C.2.1	FLOOR PLAN - PARTIAL - BLDG. 2 - 1F - AREA 2
EP-140-C.2.2	FLOOR PLAN - PARTIAL - BLDG. 2 - 2F
EP-141-C.2.2	FLOOR PLAN - PARTIAL - BLDG. 2 - 2F - AREA 2
EP-142-C.3.B	FLOOR PLAN - BLDG. 3 - BASEMENT
EP-143-C.3.1	FLOOR PLAN - BLDG. 3 - 1F
EP-144-C.3.2	FLOOR PLAN - BLDG. 3 - 2F
EP-145-C.3.3	FLOOR PLAN - BLDG. 3 - 3F
EP-146-C.8.1	FLOOR PLAN - BLDG. 8 - 1F
EP-147-C.8.2	FLOOR PLAN - BLDG. 8 - 2F
EP-148-C.14.2	FLOOR PLAN - BLDG. 14 - 2F
EP-149-C.15.B	FLOOR PLAN - BLDG. 15 - BSMT
EP-150-C.15.1	FLOOR PLAN - BLDG. 15 - 1F
EP-151-C.15.2	FLOOR PLAN - BLDG. 15 - 2F
EP-152-C.15.3	FLOOR PLAN - BLDG. 15 - 3F
EP-153-C.15.4	FLOOR PLAN - BLDG. 15 - 3F
EP-154-FT.64.B	FLOOR PLAN - BLDG. 64 - BSMT - AREA 1
EP-155-FT.64.B	FLOOR PLAN - PARTIAL - BLDG. 64 - BSMT - AREA 2
EP-156-FT.64.1	FLOOR PLAN - PARTIAL - BLDG. 64 - 1F - AREA 1
EP-157-FT.64.1	FLOOR PLAN - PARTIAL - BLDG. 64 - 1F - AREA 2
EP-158-FT.64.2	FLOOR PLAN - PARTIAL - BLDG. 64 - 2F - AREA 1
EP-159-FT.64.2	FLOOR PLAN - PARTIAL - BLDG. 64 - 2F - AREA 2
EP-160-FT.64.3	FLOOR PLAN - PARTIAL - BLDG. 64 - 3F - AREA1
EP-161-FT.64.3	FLOOR PLAN - PARTIAL - BLDG. 64 - 3F - AREA 2
EP-162-FT.64.4	FLOOR PLAN - PARTIAL - BLDG. 64 - ROOF - AREA 1
EP-163-FT.64.4	FLOOR PLAN - PARTIAL - BLDG. 64 - ROOF - AREA 2
EP-401-C.1.B	ENLARGED FLOOR PLANS - BASEMENT
EP-402-C.1.1	ENLARGED FLOOR PLANS - FIRST FLOOR
EP-403-C.1.2	ENLARGED FLOOR PLANS - SECOND FLOOR
EP-404-C.1.3	ENLARGED FLOOR PLANS - THIRD FLOOR
EP-405-C.1.4	ENLARGED FLOOR PLANS - FOURTH FLOOR
EP-406-C.1.5	ENLARGED FLOOR PLANS - FIFTH FLOOR
EP-407-C.1.6	ENLARGED FLOOR PLANS - SIXTH FLOOR
EP-408-C.1.7	ENLARGED FLOOR PLAN - SEVENTH FLO

INDEX OF DRAWINGS

TECHNOLOGY

T-000	TELECOMMUNICATIONS GENERAL INFORMATION
T-001	RESPONSIBILITY AND PREFERRED PRODUCTS MATRIX
TD-100-C.1.SB	TECHNOLOGY DEMOLITION SUB BASEMENT OVERALL PLAN
TD-101-C.1.SB	TECHNOLOGY DEMOLITION SUB BASEMENT PARTIAL PLAN - A
TD-102-C.1.SB	TECHNOLOGY DEMOLITION SUB BASEMENT PARTIAL PLAN - B
TD-110-C.1.B	TECHNOLOGY DEMOLITION BASEMENT OVERALL PLAN
TD-111-C.1.B	TECHNOLOGY DEMOLITION BASEMENT PARTIAL PLAN - A
TD-112-C.1.B	TECHNOLOGY DEMOLITION BASEMENT PARTIAL PLAN - B
TD-113-C.1.B	TECHNOLOGY DEMOLITION BASEMENT PARTIAL PLAN - C
TD-114-C.1.B	TECHNOLOGY DEMOLITION BASEMENT PARTIAL PLAN - D
TD-120-C.1.1	TECHNOLOGY DEMOLITION FIRST FLOOR OVERALL PLAN
TD-121-C.1.1	TECHNOLOGY DEMOLITION FIRST FLOOR PARTIAL PLAN - A
TD-122-C.1.1	TECHNOLOGY DEMOLITION FIRST FLOOR PARTIAL PLAN - B
TD-123-C.1.1	TECHNOLOGY DEMOLITION FIRST FLOOR PARTIAL PLAN - C
TD-124-C.1.1	TECHNOLOGY DEMOLITION FIRST FLOOR PARTIAL PLAN - D
TD-130-C.1.2	TECHNOLOGY DEMOLITION SECOND FLOOR OVERALL PLAN
TD-131-C.1.2	TECHNOLOGY DEMOLITION SECOND FLOOR PARTIAL PLAN - A
TD-132-C.1.2	TECHNOLOGY DEMOLITION SECOND FLOOR PARTIAL PLAN - B
TD-133-C.1.2	TECHNOLOGY DEMOLITION SECOND FLOOR PARTIAL PLAN - C
TD-134-C.1.2	TECHNOLOGY DEMOLITION SECOND FLOOR PARTIAL PLAN - D
TD-140-C.1.3	TECHNOLOGY DEMOLITION THIRD FLOOR OVERALL PLAN
TD-141-C.1.3	TECHNOLOGY DEMOLITION THIRD FLOOR PARTIAL PLAN - A
TD-142-C.1.3	TECHNOLOGY DEMOLITION THIRD FLOOR PARTIAL PLAN - B
TD-143-C.1.3	TECHNOLOGY DEMOLITION THIRD FLOOR PARTIAL PLAN - C
TD-144-C.1.3	TECHNOLOGY DEMOLITION THIRD FLOOR PARTIAL PLAN - D
TD-150-C.1.4	TECHNOLOGY DEMOLITION FOURTH FLOOR OVERALL PLAN
TD-151-C.1.4	TECHNOLOGY DEMOLITION FOURTH FLOOR PARTIAL PLAN - A
TD-152-C.1.4	TECHNOLOGY DEMOLITION FOURTH FLOOR PARTIAL PLAN - B
TD-153-C.1.4	TECHNOLOGY DEMOLITION FOURTH FLOOR PARTIAL PLAN - D
TD-160-C.1.5	TECHNOLOGY DEMOLITION FIFTH FLOOR OVERALL PLAN
TD-161-C.1.5	TECHNOLOGY DEMOLITION FIFTH FLOOR PARTIAL PLAN - A
TD-162-C.1.5	TECHNOLOGY DEMOLITION FIFTH FLOOR PARTIAL PLAN - B
TD-163-C.1.5	TECHNOLOGY DEMOLITION FIFTH FLOOR PARTIAL PLAN - D
TD-170-C.1.6	TECHNOLOGY DEMOLITION SIXTH FLOOR OVERALL PLAN
TD-171-C.1.6	TECHNOLOGY DEMOLITION SIXTH FLOOR PARTIAL PLAN - A
TD-172-C.1.6	TECHNOLOGY DEMOLITION SIXTH FLOOR PARTIAL PLAN - B
TD-173-C.1.6	TECHNOLOGY DEMOLITION SIXTH FLOOR PARTIAL PLAN - D
TD-180-C.1.7	TECHNOLOGY DEMOLITION SEVENTH FLOOR OVERALL PLAN
TD-181-C.1.7	TECHNOLOGY DEMOLITION SEVENTH FLOOR PARTIAL PLAN - A
TD-182-C.1.7	TECHNOLOGY DEMOLITION SEVENTH FLOOR PARTIAL PLAN - B
TD-183-C.1.7	TECHNOLOGY DEMOLITION SEVENTH FLOOR PARTIAL PLAN - D
TD-190-C.1.8	TECHNOLOGY DEMOLITION EIGHTH FLOOR OVERALL PLAN
TD-191-C.1.8	TECHNOLOGY DEMOLITION EIGHTH FLOOR PARTIAL PLAN - A
TD-192-C.1.8	TECHNOLOGY DEMOLITION EIGHTH FLOOR PARTIAL PLAN - B
TD-193-C.1.8	TECHNOLOGY DEMOLITION EIGHTH FLOOR PARTIAL PLAN - D
TD-200-C.1.9	TECHNOLOGY DEMOLITION NINTH FLOOR OVERALL PLAN
TD-201-C.1.9	TECHNOLOGY DEMOLITION NINTH FLOOR PARTIAL PLAN - A
TD-202-C.1.9	TECHNOLOGY DEMOLITION NINTH FLOOR PARTIAL PLAN - B
TD-203-C.1.9	TECHNOLOGY DEMOLITION NINTH FLOOR PARTIAL PLAN - D
TD-210-C.2.BN	BLDG. 2 - BASEMENT - NORTH TECHNOLOGY DEMO PLAN
TD-210-C.2.BS	BLDG. 2 - BASEMENT - SOUTH TECHNOLOGY DEMO PLAN
TD-211-C.2.1N	BLDG. 2 - FIRST FLOOR - NORTH TECHNOLOGY DEMO PLAN
TD-211-C.2.1S	BLDG. 2 - FIRST FLOOR - SOUTH TECHNOLOGY DEMO PLAN
TD-212-C.2.2N	BLDG. 2 - SECOND FLOOR - NORTH TECHNOLOGY DEMO PLAN
TD-212-C.2.2S	BLDG. 2 - SECOND FLOOR - SOUTH TECHNOLOGY DEMO PLAN
TD-220-C.3.B	BLDG. 3 - BASEMENT TECHNOLOGY DEMO PLAN
TD-221-C.3.1	BLDG. 3 - FIRST FLOOR - TECHNOLOGY DEMO PLAN
TD-222-C.3.2	BLDG. 3 - SECOND FLOOR - TECHNOLOGY DEMO PLAN
TD-223-C.3.3	BLDG. 3 - THIRD FLOOR - TECHNOLOGY DEMO PLAN
TD-231-C.8.1	BLDG. 8 - FIRST FLOOR - TECHNOLOGY DEMO PLAN
TD-232-C.8.2	BLDG. 8 - SECOND FLOOR - TECHNOLOGY DEMO PLAN
TD-233-C.8.3	BLDG. 8 - THIRD FLOOR - TECHNOLOGY DEMO PLAN
TD-234-C.8.4	BLDG. 8 - FOURTH FLOOR - TECHNOLOGY DEMO PLAN
TD-250-C.15.B	BLDG. 15 - BASEMENT - TECHNOLOGY DEMO PLAN
TD-251-C.15.1	BLDG. 15 - FIRST FLOOR - TECHNOLOGY DEMO PLAN
TD-252-C.15.2	BLDG. 15 - SECOND FLOOR - TECHNOLOGY DEMO PLAN
TD-253-C.15.3	BLDG. 15 - THIRD FLOOR - TECHNOLOGY DEMO PLAN
TD-254-C.15.4	BLDG. 15 - FOURTH FLOOR - TECHNOLOGY DEMO PLAN
TD-270-F.64.BN	BLDG. 64 - BASEMENT - TECHNOLOGY DEMO PLAN
TD-270-F.64.BS	BLDG. 64 - BASEMENT - SOUTH TECHNOLOGY DEMO PLAN
TD-271-F.64.1N	BLDG. 64 - FIRST FLOOR - NORTH TECHNOLOGY DEMO PLAN
TD-271-F.64.1S	BLDG. 64 - FIRST FLOOR - SOUTH TECHNOLOGY DEMO PLAN
TD-272-F.64.2N	BLDG. 64 - SECOND FLOOR - NORTH TECHNOLOGY DEMO PLAN
TD-272-F.64.2S	BLDG. 64 - SECOND FLOOR - SOUTH TECHNOLOGY DEMO PLAN
TD-273-F.64.3N	BLDG. 64 - THIRD FLOOR - NORTH TECHNOLOGY DEMO PLAN
TD-273-F.64.3S	BLDG. 64 - THIRD FLOOR - SOUTH TECHNOLOGY DEMO PLAN
TD-275-F.117.1	BLDG. 117 - FIRST FLOOR - TECHNOLOGY DEMO PLAN
TD-280-C.TB.1	BLDG. TB - EDUCATION TRAILER - TECHNOLOGY DEMO PLAN
TD-282-C.TE.1	BLDG. TE - RESEARCH TRAILER - TECHNOLOGY DEMO PLAN
TD-600-C.1	TECHNOLOGY EXISTING FIBER BACKBONE DIAGRAM
TN-100-C.1.SB	TECHNOLOGY SUB BASEMENT OVERALL PLAN
TN-101-C.1.SB	TECHNOLOGY SUB BASEMENT PARTIAL PLAN - A
TN-102-C.1.SB	TECHNOLOGY SUB BASEMENT PARTIAL PLAN - B
TN-110-C.1.B	TECHNOLOGY BASEMENT OVERALL PLAN
TN-111-C.1.B	TECHNOLOGY BASEMENT PARTIAL PLAN - A
TN-112-C.1.B	TECHNOLOGY BASEMENT PARTIAL PLAN - B
TN-113-C.1.B	TECHNOLOGY BASEMENT PARTIAL PLAN - C
TN-114-C.1.B	TECHNOLOGY BASEMENT PARTIAL PLAN - D
TN-120-C.1.1	TECHNOLOGY FIRST FLOOR OVERALL PLAN
TN-121-C.1.1	TECHNOLOGY FIRST FLOOR PARTIAL PLAN - A
TN-122-C.1.1	TECHNOLOGY FIRST FLOOR PARTIAL PLAN - B
TN-123-C.1.1	TECHNOLOGY FIRST FLOOR PARTIAL PLAN - C
TN-124-C.1.1	TECHNOLOGY FIRST FLOOR PARTIAL PLAN - D
TN-130-C.1.2	TECHNOLOGY SECOND FLOOR OVERALL PLAN
TN-131-C.1.2	TECHNOLOGY SECOND FLOOR PARTIAL PLAN - A
TN-132-C.1.2	TECHNOLOGY SECOND FLOOR PARTIAL PLAN - B
TN-133-C.1.2	TECHNOLOGY SECOND FLOOR PARTIAL PLAN - C
TN-134-C.1.2	TECHNOLOGY SECOND FLOOR PARTIAL PLAN - D
TN-140-C.1.3	TECHNOLOGY THIRD FLOOR OVERALL PLAN
TN-141-C.1.3	TECHNOLOGY THIRD FLOOR PARTIAL PLAN - A
TN-142-C.1.3	TECHNOLOGY THIRD FLOOR PARTIAL PLAN - B
TN-143-C.1.3	TECHNOLOGY THIRD FLOOR PARTIAL PLAN - C
TN-144-C.1.3	TECHNOLOGY THIRD FLOOR PARTIAL PLAN - D
TN-150-C.1.4	TECHNOLOGY FOURTH FLOOR OVERALL PLAN
TN-151-C.1.4	TECHNOLOGY FOURTH FLOOR PARTIAL PLAN - A
TN-152-C.1.4	TECHNOLOGY FOURTH FLOOR PARTIAL PLAN - B
TN-153-C.1.4	TECHNOLOGY FOURTH FLOOR PARTIAL PLAN - D
TN-160-C.1.5	TECHNOLOGY FIFTH FLOOR OVERALL PLAN
TN-161-C.1.5	TECHNOLOGY FIFTH FLOOR PARTIAL PLAN - A
TN-162-C.1.5	TECHNOLOGY FIFTH FLOOR PARTIAL PLAN - B
TN-163-C.1.5	TECHNOLOGY FIFTH FLOOR PARTIAL PLAN - D

TECHNOLOGY (CONTINUED)

TN-170-C.1.6	TECHNOLOGY SIXTH FLOOR OVERALL PLAN
TN-171-C.1.6	TECHNOLOGY SIXTH FLOOR PARTIAL PLAN - A
TN-172-C.1.6	TECHNOLOGY SIXTH FLOOR PARTIAL PLAN - B
TN-173-C.1.6	TECHNOLOGY SIXTH FLOOR PARTIAL PLAN - D
TN-180-C.1.7	TECHNOLOGY SEVENTH FLOOR OVERALL PLAN
TN-181-C.1.7	TECHNOLOGY SEVENTH FLOOR PARTIAL PLAN - A
TN-182-C.1.7	TECHNOLOGY SEVENTH FLOOR PARTIAL PLAN - B
TN-183-C.1.7	TECHNOLOGY SEVENTH FLOOR PARTIAL PLAN - D
TN-190-C.1.8	TECHNOLOGY EIGHTH FLOOR OVERALL PLAN
TN-191-C.1.8	TECHNOLOGY EIGHTH FLOOR PARTIAL PLAN - A
TN-192-C.1.8	TECHNOLOGY EIGHTH FLOOR PARTIAL PLAN - B
TN-193-C.1.8	TECHNOLOGY EIGHTH FLOOR PARTIAL PLAN - D
TN-200-C.1.9	TECHNOLOGY NINTH FLOOR OVERALL PLAN
TN-201-C.1.9	TECHNOLOGY NINTH FLOOR PARTIAL PLAN - A
TN-202-C.1.9	TECHNOLOGY NINTH FLOOR PARTIAL PLAN - B
TN-203-C.1.9	TECHNOLOGY NINTH FLOOR PARTIAL PLAN - D
TN-210-C.2.BN	BLDG. 2 - BASEMENT - NORTH TECHNOLOGY DATA OUTLET PLAN
TN-210-C.2.BS	BLDG. 2 - BASEMENT - SOUTH TECHNOLOGY DATA OUTLET PLAN
TN-211-C.2.1N	BLDG. 2 - FIRST FLOOR - NORTH TECHNOLOGY DATA OUTLET PLAN
TN-211-C.2.1S	BLDG. 2 - FIRST FLOOR - SOUTH TECHNOLOGY DATA OUTLET PLAN
TN-212-C.2.2N	BLDG. 2 - SECOND FLOOR - NORTH TECHNOLOGY DATA OUTLET PLAN
TN-212-C.2.2S	BLDG. 2 - SECOND FLOOR - SOUTH TECHNOLOGY DATA OUTLET PLAN
TN-220-C.3.B	BLDG. 3 - BASEMENT - TECHNOLOGY DATA OUTLET PLAN
TN-221-C.3.1	BLDG. 3 - FIRST FLOOR - TECHNOLOGY DATA OUTLET PLAN
TN-222-C.3.2	BLDG. 3 - SECOND FLOOR - TECHNOLOGY DATA OUTLET PLAN
TN-223-C.3.3	BLDG. 3 - THIRD FLOOR - TECHNOLOGY DATA OUTLET PLAN
TN-231-C.8.1	BLDG. 8 - FIRST FLOOR - TECHNOLOGY DATA OUTLET PLAN
TN-232-C.8.2	BLDG. 8 - SECOND FLOOR - TECHNOLOGY DATA OUTLET PLAN
TN-233-C.8.3	BLDG. 8 - THIRD FLOOR - TECHNOLOGY DATA OUTLET PLAN
TN-234-C.8.4	BLDG. 8 - FOURTH FLOOR - TECHNOLOGY DATA OUTLET PLAN
TN-250-C.15.B	BLDG. 15 - BASEMENT - TECHNOLOGY DATA OUTLET PLAN
TN-251-C.15.1	BLDG. 15 - FIRST FLOOR - TECHNOLOGY DATA OUTLET PLAN
TN-252-C.15.2	BLDG. 15 - SECOND FLOOR - TECHNOLOGY DATA OUTLET PLAN
TN-253-C.15.3	BLDG. 15 - THIRD FLOOR - TECHNOLOGY DATA OUTLET PLAN
TN-254-C.15.4	BLDG. 15 - FOURTH FLOOR - TECHNOLOGY DATA OUTLET PLAN
TN-270-F.64.BN	BLDG. 64 - BASEMENT TECHNOLOGY DATA OUTLET PLAN
TN-270-F.64.BS	BLDG. 64 - BASEMENT - SOUTH TECHNOLOGY DATA OUTLET PLAN
TN-271-F.64.1N	BLDG. 64 - FIRST FLOOR - NORTH TECHNOLOGY DATA OUTLET PLAN
TN-271-F.64.1S	BLDG. 64 - FIRST FLOOR - SOUTH TECHNOLOGY DATA OUTLET PLAN
TN-272-F.64.2N	BLDG. 64 - SECOND FLOOR - NORTH TECHNOLOGY DATA OUTLET PLAN
TN-272-F.64.2S	BLDG. 64 - SECOND FLOOR - SOUTH TECHNOLOGY DATA OUTLET PLAN
TN-273-F.64.3N	BLDG. 64 - THIRD FLOOR - NORTH TECHNOLOGY DATA OUTLET PLAN
TN-273-F.64.3S	BLDG. 64 - THIRD FLOOR - SOUTH TECHNOLOGY DATA OUTLET PLAN
TN-275-F.117.1	BLDG. 117 - FIRST FLOOR - TECHNOLOGY DATA OUTLET PLAN
TN-280-C.TB.1	BLDG. TB - EDUCATION TRAILER - TECHNOLOGY DATA OUTLET PLAN
TN-282-C.TE.1	BLDG. TE - RESEARCH TRAILER - TECHNOLOGY DATA OUTLET PLAN
TN-401-C.1.B	BLDG. 1 - BASEMENT - TECHNOLOGY TELECOM ROOM PLAN
TN-402-C.1.B	BLDG. 1 - BASEMENT - TECHNOLOGY TELECOM ROOM PLAN
TN-403-C.1.B	BLDG. 1 - BASEMENT - TECHNOLOGY TELECOM ROOM PLAN
TN-405-C.1.1	BLDG. 1 - FIRST FLOOR - TECHNOLOGY TELECOM ROOM PLAN
TN-406-C.1.1	BLDG. 1 - FIRST FLOOR - TECHNOLOGY TELECOM ROOM PLAN
TN-407-C.1.1	BLDG. 1 - FIRST FLOOR - TECHNOLOGY TELECOM ROOM PLAN
TN-410-C.1.2	BLDG. 1 - SECOND FLOOR - TECHNOLOGY TELECOM ROOM PLAN
TN-411-C.1.2	BLDG. 1 - SECOND FLOOR - TECHNOLOGY TELECOM ROOM PLAN
TN-412-C.1.2	BLDG. 1 - SECOND FLOOR - TECHNOLOGY TELECOM ROOM PLAN
TN-415-C.1.3	BLDG. 1 - THIRD FLOOR - TECHNOLOGY TELECOM ROOM PLAN
TN-416-C.1.3	BLDG. 1 - THIRD FLOOR - TECHNOLOGY TELECOM ROOM PLAN
TN-417-C.1.3	BLDG. 1 - THIRD FLOOR - TECHNOLOGY TELECOM ROOM PLAN
TN-420-C.1.4	BLDG. 1 - FOURTH FLOOR - TECHNOLOGY TELECOM ROOM PLAN
TN-421-C.1.4	ENLARGED TDR PLANS
TN-422-C.1.4	ENLARGED TDR PLANS
TN-423-C.1.4	POWER ELEVATION AND SCHEMATIC - LEVEL REDUNDANCY
TN-425-C.1.5	BLDG. 1 - FIFTH FLOOR - TECHNOLOGY TELECOM ROOM PLAN
TN-430-C.1.6	BLDG. 1 - SIXTH FLOOR - TECHNOLOGY TELECOM ROOM PLAN
TN-435-C.1.7	BLDG. 1 - SEVENTH FLOOR - TECHNOLOGY TELECOM ROOM PLAN
TN-440-C.1.8	BLDG. 1 - EIGHTH FLOOR - TECHNOLOGY ROOM PLAN
TN-455-C.1.9	BLDG. 1 - NINTH FLOOR TECHNOLOGY TELECOM ROOM PLAN
TN-470-C.2.BN	BLDG. 2 - BASEMENT - TECHNOLOGY TELECOM ROOM PLAN
TN-471-C.2.1	BLDG. 2 - FIRST FLOOR - TECHNOLOGY TELECOM ROOM PLAN
TN-472-C.2.2	BLDG. 2 - SECOND FLOOR - TECHNOLOGY TELECOM ROOM PLAN
TN-473-C.3.B	BLDG. 3 - BASEMENT - TECHNOLOGY TELECOM ROOM PLAN
TN-474-C.8.2	BLDG. 8 - SECOND FLOOR - TECHNOLOGY TELECOM ROOM PLAN
TN-479-C.15.1	BLDG. 15 - FIRST FLOOR - TECHNOLOGY TELECOM ROOM PLAN
TN-480-F.64.B	BLDG. 64 - BASEMENT - TECHNOLOGY TELECOM ROOM PLAN
TN-481-F.64.1	BLDG. 64 - FIRST FLOOR - TECHNOLOGY TELECOM ROOM PLAN
TN-482-F.64.2	BLDG. 64 - FIRST FLOOR - TECHNOLOGY TELECOM ROOM PLAN
TN-483-F.64.3	BLDG. 64 - THIRD FLOOR - TECHNOLOGY TELECOM ROOM PLAN
TN-484-F.117.1	BLDG. 117 - FIRST FLOOR - TECHNOLOGY TELECOM ROOM PLAN
TN-490-C.TB.1	BLDG. TB - FIRST FLOOR - TECHNOLOGY TELECOM ROOM PLAN
TN-492-C.TE.1	BLDG. TE - FIRST FLOOR - TECHNOLOGY TELECOM ROOM PLAN
TN-500	TECHNOLOGY - TYPICAL DETAILS
TN-501	TECHNOLOGY - TYPICAL DETAILS
TN-503	TECHNOLOGY - TYPICAL DETAILS
TN-504	TECHNOLOGY - TYPICAL DETAILS
TN-505	TECHNOLOGY - TYPICAL DETAILS
TN-506	TECHNOLOGY - TYPICAL DETAILS
TN-600-C.1	TECHNOLOGY NEW FIBER BACKBONE DIAGRAM
TN-601	TECHNOLOGY RISER PLAN - BLDGS. 2, 3, 8, 14, 15, 64, 117, TB, & TE
TN-602	TECHNOLOGY BONDING RISER PLAN - BLDGS. 2, 3, 8, 15, 64, 117, TB, & TE
TN-603-C.1	GROUNDING AND BONDING RISER DIAGRAM
TS-000	SECURITY LEGEND
TS-110-C.1.B	SECURITY BASEMENT OVERALL PLAN
TS-120-C.1.1	SECURITY FIRST FLOOR OVERALL PLAN
TS-130-C.1.2	SECURITY SECOND FLOOR OVERALL PLAN
TS-140-C.1.3	SECURITY THIRD FLOOR OVERALL PLAN
TS-150-C.1.4	SECURITY FOURTH FLOOR OVERALL PLAN
TS-160-C.1.5	SECURITY FIFTH FLOOR OVERALL PLAN
TS-170-C.1.6	SECURITY SIXTH FLOOR OVERALL PLAN
TS-180-C.1.7	SECURITY SEVENTH FLOOR OVERALL PLAN
TS-190-C.1.8	SECURITY EIGHTH FLOOR OVERALL PLAN
TS-200-C.1.9	SECURITY NINTH FLOOR OVERALL PLAN
TS-210-C.2.B	BLDG. 2 - SECURITY BASEMENT OVERALL PLAN
TS-211-C.2.1	BLDG. 2 - SECURITY FIRST FLOOR OVERALL PLAN
TS-212-C.2.2	BLDG. 2 - SECURITY SECOND FLOOR OVERALL PLAN
TS-220-C.3.B	BLDG. 3 - SECURITY BASEMENT OVERALL PLAN
TS-230-C.8.2	BLDG. 8 - SECURITY SECOND FLOOR OVERALL PLAN
TS-240-C.15.1	BLDG. 15 - SECURITY FIRST FLOOR OVERALL PLAN
TS-250-F.64.B	BLDG. 64 - SECURITY BASEMENT OVERALL PLAN
TS-251-F.64.1	BLDG. 64 - SECURITY FIRST FLOOR OVERALL PLAN
TS-252-F.64.2	BLDG. 64 - SECURITY SECOND FLOOR OVERALL PLAN
TS-253-F.64.3	BLDG. 64 - SECURITY THIRD FLOOR OVERALL PLAN
TS-260-F.117.1	BLDG. 117 - SECURITY FIRST FLOOR OVERALL PLAN

TECHNOLOGY (CONTINUED)

TS-270-C.TB.1	BLDG. TB - SECURITY FIRST FLOOR OVERALL PLAN
TS-280-C.TE.1	BLDG. TE - SECURITY FIRST FLOOR OVERALL PLAN
TS-400-C.1.B	SECURITY ENLARGED TDR PLANS
TS-401-C.1.1	SECURITY ENLARGED TDR PLANS
TS-402-C.1.2	SECURITY ENLARGED TDR PLANS
TS-403-C.1.3	SECURITY ENLARGED TDR PLANS
TS-404-C.1.4	SECURITY ENLARGED TDR PLANS
TS-405-C.1.5	SECURITY ENLARGED TDR PLANS
TS-406-C.1.6	SECURITY ENLARGED TDR PLANS
TS-407-F.1.7	SECURITY ENLARGED TDR PLANS
TS-408-C.1.8	SECURITY ENLARGED TDR PLANS
TS-409-C.1.9	SECURITY ENLARGED TDR PLANS
TS-410-C.2.B	BLDG. 2 - SECURITY ENLARGED TDR PLANS
TS-411-C.2.1	BLDG. 2 - SECURITY ENLARGED TDR PLANS
TS-412-C.2.2	BLDG. 2 - SECURITY ENLARGED TDR PLANS
TS-420-C.3.B	BLDG. 3 - SECURITY ENLARGED TDR PLANS
TS-430-C.8.2	BLDG. 8 - SECURITY ENLARGED TDR PLANS
TS-440-C.15.1	BLDG. 15 - SECURITY ENLARGED TDR PLANS
TS-450-F.64.B	BLDG. 64 - SECURITY ENLARGED TDR PLANS
TS-451-F.64.1	BLDG. 64 - SECURITY ENLARGED TDR PLANS
TS-452-F.64.2	BLDG. 64 - SECURITY ENLARGED TDR PLANS
TS-453-F.64.3	BLDG. 64 - SECURITY ENLARGED TDR PLANS
TS-460-F.117.1	BLDG. 117 - SECURITY ENLARGED TDR PLANS
TS-470-C.TB.1	BLDG. TB - SECURITY ENLARGED TDR PLANS
TS-480-C.TE.1	BLDG. TE - SECURITY ENLARGED TDR PLANS
TS-500	SECURITY - TYPICAL DETAILS
TS-501	SECURITY - TYPICAL DETAILS

Revisions:	Date:

CONSULTANT

HFS COMPANY
8718 Botts Lane
San Antonio, Texas 78217
www.hfscompany.com
Phone: (210) 816-4784
Fax: (210) 881-6808
jbianco@hfscompany.com

PROJECT MANAGEMENT

HFS COMPANY
8718 Botts Lane
San Antonio, Texas 78217
www.hfscompany.com
Phone: (210) 816-4784
Fax: (210) 881-6808
jbianco@hfscompany.com

REGISTERED ARCHITECT — JOSEPH I. BIANCO — 21743 — STATE OF TEXAS
5/4/22

Construction and Facilities Management

VA U.S. Department of Veterans Affairs

Drawing Title	INDEX OF DRAWINGS
Approved: Project Director	
Phase	100% CONSTRUCTION DOCUMENTS
	FULLY SPRINKLERED
Project Title	CINCINNATI VAMC EHRM INFRASTRUCTURE UPGRADES
Location	3200 VINE ST., CINCINNATI, OH
Issue Date	4-MAY-2022
Checked	IAR, JFB
Drawn	RAC
Project Number	539-21-701
Building Number	-
Drawing Number	GI-011

DISCIPLINE REFERENCES

DRAWINGS FOR THE FOLLOWING DISCIPLINES ARE CONTAINED IN THE DOCUMENT. THE DISCIPLINES ARE IDENTIFIED BY THE REFERENCE WHICH IS INCORPORATED INTO THE SHEET TITLE.

GI	GENERAL INFORMATION
A	ARCHITECTURAL
P	PLUMBING
M	MECHANICAL
E	ELECTRICAL
T	TECHNOLOGY

SHEET NUMBER

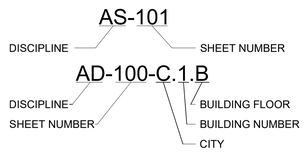

DRAWING NUMBERING

1 BUILDING SECTION
REF. 1/1-A1

EACH DRAWING IS NUMBERED ACCORDING TO IT'S LOCATION ON THE SHEET. THE DRAWING TITLE APPEARS ABOVE THE DEMARCATION LINE AND, APPROPRIATE THE SCALE IS LOCATED BELOW THE DEMARCATION LINE IN THE LOWER LEFT-HAND QUADRANT OF THE KEY. THE DRAWING CAN BE REFERENCED BACK TO IT'S ORIGINAL SHEET AND DRAWING BY THE DRAWING REFERENCE LOCATION IN THE LOWER RIGHT-HAND QUADRANT.

DRAWING REFERENCE

ARCHITECTURAL FLOOR PLAN SYMBOLS

- CENTER LINE
- ELEVATION INDICATOR
- CENTER LINE INDICATOR
- DEMOLITION LINE
- EXISTING TO REMAIN LINE
- FEATURES ABOVE LINE INDICATOR
- CONSTRUCTION LIMITS
- BREAK, ROUND (USER DEFINES SIZE)
- BREAK, STRAIGHT (SEE SECTION INDICATORS, BUILDING, WITH BREAK STANDARDS)
- DIMENSION LINE
- INTERIOR ELEVATION (1 / 2 AS-101 3 / 4)
- ELEVATION PAGE NUMBER
- ELEVATION DETAIL NUMBER
- WALL TYPE TAG
- ROOM TITLE
- ROOM NAME (PATIENT ROOM)
- ROOM NUMBER (401)
- COLUMN GRID (1 / A)
- NORTH ARROW (TRUE NORTH)
- NORTH ARROW (PLAN NORTH)

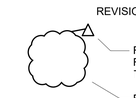

- 1 HR. WALL (NEW OR EXISTING)
- 2 HR. WALL (NEW OR EXISTING)

MATERIAL GRAPHICS (NEW U.N.O.)

- CONCRETE
- MASONRY (CMU)
- GYP BD
- MASONRY (BRICK)
- BUILDING INTERIOR (EXISTING)
- STUD WALLS
- EXISTING ACM

GENERAL NOTES

1. UNLESS NOTED AS EXISTING, ALL MATERIALS, EQUIPMENT, MANUFACTURED ITEMS AND ASSEMBLIES INCORPORATED INTO THE WORK SHALL BE NEW.
2. UNLESS NOTED TO BE REMOVED AND DISPOSED, ALL EXISTING ITEMS ARE TO REMAIN. THEY SHALL BE PROTECTED FROM DAMAGE DUE TO CONSTRUCTION ACTIVITIES. ANY EXISTING ITEMS TO REMAIN THAT BECOME DAMAGED DUE TO CONSTRUCTION ACTIVITIES SHALL BE REPAIRED OR REPLACED TO MATCH EXISTING AT NO ADDITIONAL COST TO THE OWNER.
3. NOTATIONS FOR ITEMS OF WORK APPLY TO EACH AND EVERY GRAPHICAL INDICATION SHOWN ON THE DRAWINGS, WHETHER OR NOT NOTED.
4. ALL ITEMS NOTED TO HAVE PAINT FINISH SHALL BE THOROUGHLY CLEANED AND PROPERLY PREPARED IN ACCORDANCE WITH THE SPECIFICATIONS PRIOR TO THE APPLICATION OF PRIMER AND PAINT.
5. THE CONTRACTOR SHALL THOROUGHLY FAMILIARIZE HIMSELF WITH THE ARCHITECTURAL, MECHANICAL, ELECTRICAL, PLUMBING, TECHNOLOGY, ETC. DEMOLITION AND WORK SCOPE AND SATISFY THAT ALL REQUIREMENTS FOR SUPPORT, FLOOR, WALL AND ROOF OPENINGS, FLASHINGS AND CURBS, ETC. ARE IMPLEMENTED. THE ARCHITECT SHALL BE NOTIFIED OF CONFLICTS OR DISCREPANCIES PRIOR TO COMMENCEMENT OF CONSTRUCTION.
6. CONTRACTOR TO REPLACE & ACCURATELY LOCATE ALL EXISTING SIGNAGE AND LABELS NOTING RATED WALL ASSEMBLIES AND SMOKE PARTITIONS
7. THE GENERAL CONTRACTOR SHALL VISIT THE SITE, VERIFY FIELD CONDITIONS AND CAREFULLY COMPARE SUCH FIELD CONDITIONS AND OTHER INFORMATION KNOWN TO THE CONTRACTOR WITH CONTRACT DOCUMENTS.
8. THE GENERAL CONTRACTOR SHALL REPORT ANY UNFORESEEN FIELD CONDITIONS, ERRORS, INCONSISTENCIES, OR OMISSIONS DISCOVERED AT ANY TIME DURING THE WORK, UPON SUCH DISCOVERY, THE CONTRACTOR SHALL IMMEDIATELY CONTACT THE CONTRACT OFFICER FOR CLARIFICATION BEFORE PROCEEDING OR CONTINUING WITH THAT PORTION OF THE WORK OR ANY PORTION RELATED THERE TO.
9. ALL WORK SHALL CONFORM TO MOST CURRENT VERSION OF ALL APPLICABLE CODES AND STANDARDS INCLUDING THE INTERNATIONAL BUILDING CODE, VA MASTER SPECIFICATIONS, AND LATEST ADOPTED NFPA.
10. THE GENERAL CONTRACTOR SHALL NOTIFY THE CONTRACT OFFICER, CONTRACTING OFFICER'S REPRESENTATIVE, AND ARCHITECT OF ANY DISCREPANCIES BETWEEN THE DRAWINGS, NOTES AND ACTUAL FIELD CONDITIONS BEFORE BIDDING AND COMMENCING ANY WORK, AND REQUEST CLARIFICATION IN WRITING.
11. WHEN UNANTICIPATED ARCHITECTURAL, STRUCTURAL ,MECHANICAL, ELECTRICAL, PLUMBING, TECHNOLOGY, ETC. ELEMENTS THAT CONFLICT WITH THE INTENDED FUNCTION OR DESIGN ARE ENCOUNTERED, INVESTIGATE AND MEASURE THE NATU AND EXTENT OF THE CONFLICT. PROMPTLY SUBMIT A WRITTEN REPORT TO THE CONTRACT OFFICER.
12. WHERE MOUNTING HEIGHTS ARE NOT INDICATED, INSTALL COMPONENTS USING MANUFACTURER'S OR INDUSTRY STANDARDS. WHERE STANDARDS DO NOT EXIST, NOTIFY THE ARCHITECT FOR CLARIFICATION.
13. CONTRACTOR SHALL NOT BARRICADE / BARRIER EMERGENCY EGRESS TO OR FROM THIS AREA. CONTRACTOR SHALL MAINTAIN EXIT TO EXTERIOR DURING THE WORK PROCESS.
14. PROVIDE ACCESS TO THE WORK AS DIRECTED BY THE C.O.R. SECURE ACCESS POINT AS SPECIFIED AND DIRECTED BY THE COR PROJECT ENGINEER. PROVIDE WALK-OFF MATS TO MEET FACILITY INFECTION CONTROL GUIDELINES AT EACH ACCESS POINT WHERE REQUIRED.
15. ALL EXISTING WALL MOUNTED ITEMS AND DEVICES ARE TO BE REMOVED PRIOR TO DEMOLITION WORK, FULLY REFURBISHED, AND REINSTALLED IN THE NEW WALL ASSEMBLY LOCATION TO BE VERIFIED BY COR. ITEMS MAY INCLUDE: DOOR STOPS, HAND SANITIZER DISPENSERS, FIRE STROBES, SWITCHES, ELECTRIC COVER PLATES, FIRE ALARM PULL BOXES, ELECTRIC OUTLETS, SIGNAGE, BULLETIN BOARDS, MILLWORK, CARD READERS, CLOCK, DATA OUTLET, PUSH BUTTON, FIRE CONTROL BOX, PHONE AND ROOM SIGNAGE, ETC.
16. CONTRACTOR SHALL BE SOLELY RESPONSIBLE FOR LEGAL DISPOSAL OF ALL DEBRIS.
17. OWNER SHALL HAVE THE RIGHT OF FIRST REFUSAL ON ITEMS INDICATED TO BE SALVAGED.
18. EXISTING SPRAYED-ON FIREPROOFING SHALL BE MAINTAINED THROUGH THE DURATION OF CONSTRUCTION ACTIVITIES AND THE CONTRACTOR SHALL REPAIR ANY COMPROMISE OF EXISTING FIREPROOFING.
19. ALL BUILDINGS WILL BE OCCUPIED AT ALL TIMES THROUGH THE DURATION OF CONSTRUCTION.

DIMENSIONING CONVENTIONS

1. EXCEPT WHERE DIRECTED TO PLACE ITEMS OF THE WORK AT THE "APPROXIMATE LOCATION SHOWN." DO NOT SCALE DRAWINGS FOR DIMENSIONAL INFORMATION
2. ALL ELEMENTS OF THE DOCUMENTS MAY NOT BE DRAWN TO EXACT SCALE. ALL DIMENSIONS REQUESTED ARE SHOWN (OR MAY BE DERIVED FROM THOSE SHOWN OR NOTED) ON THE FLOOR PLANS. DETAIL PLANS, ELEVATIONS, SECTIONS, SCHEDULES, CONFIGURATION DETAILS, AND SPECIFICATIONS. SEE THE NOTES BELOW AND SYMBOLS FOR DIMENSIONING CONVENTIONS USED ON THIS PROJECT.
3. EXCEPT WHERE SPECIFICALLY NOTED TO THE CONTRARY, ALL DIMENSIONS SHOWN ON THE ARCHITECTURAL DRAWINGS CONFORM TO THE FOLLOWING CONVENTIONS.

A. ALL DIMENSIONS ARE MEASURED FROM FACE OF PARTITION ASSEMBLY:

- FACE OF PARTITION ASSEMBLY (EXCLUSIVE OF ANY APPLIED FINISHES HAVING THICKNESS WHICH MAY BE ADDED TO SUCH WALL) AS DEFINED BY THE PARTITION SCHEDULE. UNLESS NOTED AS A "FACE OF FINISH" OR "CLEAR" DIMENSION, DIMENSIONS ARE NOT MEASURED TO THE FACE OF APPLIED FINISH BUT RATHER TO THE FACE OF THE CORE STRUCURE (STUD, CMU, ETC...). REFER TO THE "PARTITION SCHEDULE" TO DETERMINE THE THICKNESS OF EACH PARTITION TYPE.

A. DIMENSIONS UTILIZING THE "CENTERLINE" SYMBOL ARE MEASURED TO:

- CENTERLINE OF PARTITION ASSEMBLY (EXCLUSIVE OF ANY APPLIED FINISHES HAVING THICKNESS WHICH MAY BE ADDED TO SUCH WALLS) AT PARTITIONS FRAMED WITH METAL STUDS. REFER TO "PARTITION SCHEDULE" TO DETERMINE THICKNESS OF EACH PARTITION TYPE.
- CENTERLINE OF DOOR, WINDOW, OR LOUVER OPENING.
- CENTERLINE OF OTHER FEATURES AS INDICATED.

C. WHERE "EQUAL" DIMENSIONS ARE USED ON REFLECTED CEILING PLANS TO LOCATE CEILING GRID WORK POINTS, MEASURE DIMENSIONS TO:

- EDGE OF THE INDICATED CEILING AT THE FACE OF THE ADJACENT APPLIED FINISH MEASURED AT THE PLANE OF THE CEILING.
- CAUTION: DUE TO THE POSSIBLE APPLICATION OF APPLIED FINISHES - THICKNESS OF WHICH MAY VARY BETWEEN FLOOR AND CEILING AND IS NOT ACCOUNTED FOR (EXCEPT AS INDICATED BY "FOF" OR "CLEAR") BY THE DIMENSION SHOWN ON THE FLOOR PLANS - THE CONTRACTOR MUST ADJUST AS NECESSARY, THE FLOOR PLAN DIMENSIONS TO REFLECT THE ACTUAL DIMENSIONS FOUND AT PLANE OF THE CEILING.

WHERE WALLS AND/OR PARTITIONS OF UNEQUAL THICKNESS ABUT, ALIGN EXPOSED FACES, UNLESS OTHERWISE NOTED.

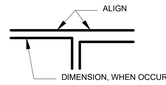

5. WHERE OPENINGS IN WALLS (SUCH AS INTERIOR WINDOWS OR DOORS) ARE NOT DIMENSIONED BUT SHOWN AS BEING IN THE CENTER OF A GIVEN WALL SURFACE, LOCATE OPENINGS AS GRAPHICALLY REPRESENTED.

PROJECT INFORMATION

CODES: 2018 IBC or later version	2018 NFPA 101 LIFE SAFETY CODE
OCCUPANCY: Group 'I-2' Condition 2	HEALTHCARE, CHAPTER 19
TYPE OF CONSTRUCTION: II-A	PROTECTED, TYPE II-A, FULLY SPRINKLERED
PROJECT AREA:	CINCINNATI VAMC EHRM INFRASTRUCTURE UPGRADES

DESIGN MANUALS:
- PG-18-1 MASTER CONSTRUCTION SPECIFICATIONS
- PG-18-3 DESIGN AND CONSTRUCTION PROCEDURES
- PG-18-5 EQUIPMENT LIST GUIDES
- PG-18-8 SEISMIC DESIGN HANDBOOK
- PG-18-10 DESIGN MANUALS
- VA ARCHITECTURAL DESIGN MANUAL
- VA MECHANICAL DESIGN MANUAL
- VA ELECTRICAL DESIGN MANUAL
- VA PLUMBING DESIGN MANUAL
- VA FIRE PROTECTION DESIGN MANUAL

APPLICABLE CODES AND REGULATIONS:
ALL CONSTRUCTION SHALL BE IN ACCORDANCE WITH ALL CURRENT APPLICABLE CODES AND STANDARDS.

IN ADDITION TO ALL DEPARTMENT OF VETERANS AFFAIRS, LOCAL, AND STATE CODES, ALL WORK SHALL COMPLY WITH THE ACCESSIBILITY REQUIREMENTS OF THE STATE OF MISSOURI AND THE DEPARTMENT OF VETERANS AFFAIRS GUIDELINES, ABA (ARCHITECTURAL BARRIERS ACT) ACCESSIBILITY STANDARD FOR FEDERAL FACILITIES.

APPLICABLE CODES AND STANDARDS (LATEST EDITIONS) INCLUDE:
- ADA ACCESSIBILITY STANDARDS
- NFPA 101, "LIFE SAFETY CODE"
- NFPA 10, "PORTABLE FIRE EXTINGUISHERS"
- NFPA 13, "INSTALLATION OF SPRINKLER SYSTEMS"
- NFPA 70, "NATIONAL ELECTRICAL CODE (NEC)"
- NFPA 72, "NATIONAL FIRE ALARM CODE"
- NFPA 90A, "INSTALLATION OF AIR CONDITIONING AND VENTILATION SYSTEMS"
- NFPA 99, "INSTALLATION FOR HEALTH CARE FACILITIES"
- NFPA 220, "TYPES OF BUILDING CONSTRUCTION"
- NFPA 241, "STANDARD FOR SAFEGUARDING CONSTRUCTION, ALTERATION, AND DEMOLITION OPERATIONS"
- INTERNATIONAL BUILDING CODE (IBC)
- INTERNATIONAL MECHANICAL CODE (IMC)
- INTERNATIONAL PLUMBING CODE (IPC)
- INTERNATIONAL ENERGY CONSERVATION CODE

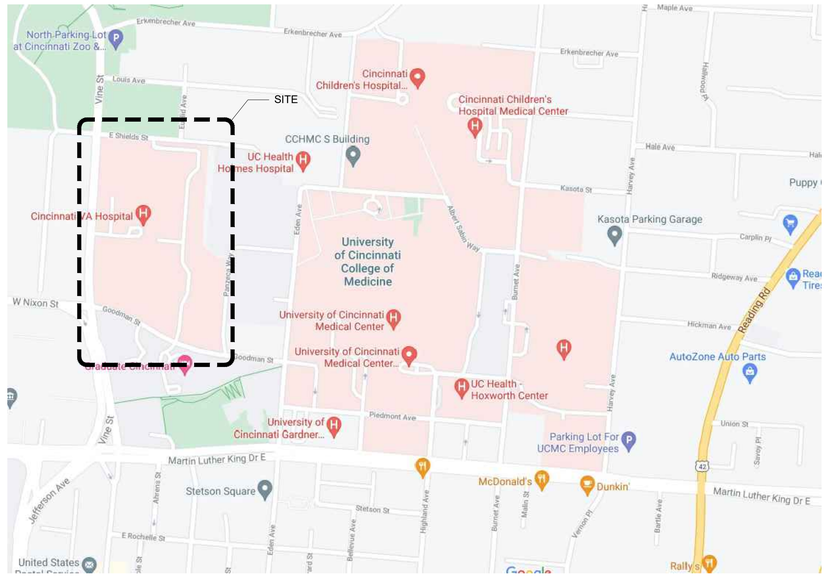

LOCATION MAP

NTS

TRUE NORTH

PHASING PLAN

REFERENCE SPECIFICATIONS SECTION 00 00 20 FOR GENERAL PROJECT INFORMATION.

THE GENERAL PROJECT SCOPE AND PHASING SEQUENCE IS LISTED BELOW. SEE SEPARATE DISCIPLINE DESIGN DRAWINGS FOR FURTHER PHASING NOTES AND DETAILS.

TECHNOLOGY PHASING

- PHASE A: NEW TR ROOMS - ALL WORK ASSOCIATED WITH NEW TR ROOMS IS A NECESSARY PREDECESSOR FOR WORK TO PROCEED TO PHASE B. THE CONTRACTING OFFICER, LOCAL FACILITIES ENGINEERING, AND THE DESIGNATED OIT REPRESENTATIVE MUST SIGN-OFF ON COMPLETION OF THE NEW TR ROOMS PRIOR TO MOVING WORK INTO PHASE B.
- PHASE B: ROOM A437 PHASE 1 - TECHNOLOGY DRAWINGS INDICATE ROOM A437 TO BE CONSTRUCTED IN THREE PHASES. 'PHASE 1' ON SHEET TN-442-C.1.4 DEPICTS THE COMPLETED STATE OF THE PHASED CONVERSION OF THIS ROOM. ROOM A437 PHASE 1 COMPLETION INCLUDES 11 CABINETS AND ASSUMES THEY ARE FULLY OPERATIONAL AND COORDINATED WITH ALL TRADES.
  1. ANY WORKS IN THIS ROOM SHALL BE COORDINATED IN ADVANCE AND ALL STAFF ENTERING THIS SPACE WILL REQUIRE ESCORTS UNLESS OTHERWISE AGREED UPON BY OIT MANAGEMENT. ALL EQUIPMENT IN THIS SPACE IS SENSITIVE AND CARE SHALL BE TAKEN TO MINIMIZE ANY DISRUPTION TO PATIENT CARE.
  2. IT IS INTENDED THAT ALL ASSOCIATED WORK TO ENABLE THESE ELEVEN RACKS ARE COMPLETED PRIOR TO MOVING TO PHASE D AND MUST BE SIGNED OFF WITH THE CONTRACTING OFFICER, LOCAL FACILITIES ENGINEERING, AND THE DESIGNATED OIT REPRESENTATIVE.
  3. ANY REQUIRED ACTIVITY BY VA STAFF TO SUPPORT THIS PROJECT MUST BE AGREED TO NO LESS THAN 4 WEEKS IN ADVANCE OF ANY REQUIRED ACTIVITY. DELAYS CAUSED BY FAILING TO IDENTIFY THESE ACTIVITIES AND GAIN ACCEPTANCE OF THE SCHEDULED REQUIREMENT SHALL BE BORNE BY THE CONTRACTOR. NO CHANGE ORDERS FOR SCHEDULE WILL BE ACCEPTED FOR A FAILURE TO SCHEDULE VA SUPPORT IN A TIMELY FASHION.
  4. IT IS INTENDED THAT THE 'PHASE 1' STATE OF THIS ROOM IS TO REMAIN THE TEMPORARY STATE UNTIL PHASE D IS UNDERWAY MINIMALLY. THIS SHOULD ALLOW SUFFICIENT TIME FOR OIT TO MIGRATE ANY HARDWARE.
  5. THE CABINET INDICATED AS "PHILIPS BIOMED" CONTAINS NON-OIT FIBER OPTIC CABLING. SPECIAL CARE MUST BE TAKEN NOT TO DAMAGE THIS CABLING AND CARE WAS TAKEN IN SELECTING AN IMMEDIATELY ADJACENT LOCATION FOR THE CABINET. THIS SYSTEMS CABLING IS NOT PART OF THE SCOPE OF THE PROJECT BUT MUST REMAIN INTACT IN THE EQUIPMENT'S ADJUSTED LOCATION.
  6. OIT STAFF WILL REQUIRE SIGNIFICANT LEAD TIMES AND COORDINATION OF EQUIPMENT MOVEMENT WITHIN THIS SPACE. SOME OF THE EQUIPMENT IS LEASED AND MUST BE SCHEDULED MOVES OUTSIDE OF THE DIRECT CONTROL OF OIT STAFF. PROGRESSION OF THIS ROOM'S BUILD OUT OF THIS PHASE IS AT OIT'S DISCRETION AND COST OF DELAY SHALL NOT BE BORNE BY VA IF LESS THAN 4 WEEKS NOTICE IS NOT GIVEN FOR ANY REQUIRED ACTION BY SAME.
  7. DEVICES PRINTED IN DASHED LINE TYPES ARE SHOWN IN THEIR CURRENT LOCATION WHILE SOLID LINES INDICATE THEIR NEW/PERMANENT LOCATION.
- PHASE C: PATHWAYS AND RISERS - INSTALLATION OF MAJOR PATHWAYS FOR VERTICAL AND HORIZONTAL DISTRIBUTION OF CABLING. IT IS INTENDED THAT ALL ASSOCIATED WORK ON PATHWAYS AND RISERS ARE COMPLETED PRIOR TO MOVING TO PHASE D AND MUST BE SIGNED OFF WITH THE CONTRACTING OFFICER, LOCAL FACILITIES ENGINEERING, AND THE DESIGNATED OIT REPRESENTATIVE.
  1. CABLE TRAY AND PATHWAYS
     - DEMOLITION OF OLD CABLE TRAY (J-HOOK SUPPORTS INSTALLED ON EXISTING THREADED RODS PREVIOUSLY SUPPORTING CABLE TRAY FOR TEMPORARY SUPPORT)
     - INSTALLATION OF NEW CABLE TRAY/FIRE SLEEVES IN ACCORDANCE WITH THE TECHNOLOGY OVERALL SHEETS.
  2. FIBER OPTIC DISTRIBUTION :
     - PHASE C0: INSTALL ALL FIBER OPTICS IN ACCORDANCE WITH SHEET TN-600-C.1 TERMINATING IN "NEW FIBER TREE" LOCATIONS INDICATED ON SHEET TN-442-C.1.4.
     - PHASE C1: BUILDING 2 HALLWAY CONNECTOR, INSTALL NEW CONDUIT AND FIBER TO SERVE THE 3 TRS IN BUILDING 2 (BASEMENT, FIRST FLOOR, AND SECOND FLOOR)
     - PHASE C2: BUILDING 1 AND BUILDING 3 EXISTING CONDUIT UNDERGROUND, CAN'T ACHIEVE DIVERSITY, PULL NEXT TO/PARALLEL TO EXISTING. ONE TR SCHEDULE FOR BUILDING 3.
     - PHASE C2: BUILDING 8 ONE TR SCHEDULED TO BE RELOCATED. EXISTING TR LOCATION IS DIRECTLY BEHIND THE MAIN DOOR TO THE ROOM AS IS CONSTANTLY BEING BANGED INTO.
     - PHASE C3: TRAILER TE AND TB
     - PHASE C4: FORT THOMAS BUILDING 64 AND BUILDING 117. EXISTING TRS (ONE AT EACH END OF THE TRAILER) ARE QUITE NARROW AND LONG SPACES. TWO ADDITIONAL TRS ARE SCHEDULED WHILE MAINTAINING PATHWAYS AT THE ENDS.
     - PHASE C5: BUILDING 3 EXISTING TR IS LOCATED WITHIN AN EXISTING MECHANICAL ROOM. NEW TR TO BE CREATED IN THE WEST END OF A CONFERENCE ROOM.
     - PHASE C6: BUILDING 15 HAS A BRIDGE AND BASEMENT CONNECTOR TO BUILDING 1. ONE TR SCHEDULED FOR FIRST FLOOR LOCATION.
     - BUILDING 14: DE-SCOPED/ YET NOT PART OF THE PROJECT SCOPE
     - BUILDING 16: NOT PART OF THE PROJECT SCOPE
- PHASE D: MIGRATION AND HORIZONTAL CABLING - THIS PHASE IS INTENDED TO HAPPEN CYCLICALLY AS NOTED BELOW.
  1. PHASE D0: INSTALLATION OF HORIZONTAL CABLING FROM TR TO ZONE ENCLOSURE. UPON COMPLETION OF A ZONE ENCLOSURE, PHASE D1 CAN PROCEED FOR THAT ZE.
  2. PHASE D1: INSTALLATION OF CABLING FROM ZONE ENCLOSURE TO WORK AREA OUTLETS AND MIGRATION OF DATA SWITCHES.
     - THIS PHASE MUST BE COORDINATED WITH OIT STAFF AND IS INTENDED TO BE COMPLETED ONE OR TWO ACTIVE TR ROOMS AT A TIME CYCLICALLY UNTIL ALL ROOMS IN THE SCOPE ARE COMPLETED.
     - THIS PHASE REQUIRES OIT SWITCHES TO BE POSITIONED AND PROGRAMMED BY VA STAFF.
     - ANY REQUIRED ACTIVITY BY VA STAFF TO SUPPORT THIS PROJECT MUST BE AGREED TO NO LESS THAN 4 WEEKS IN ADVANCE OF ANY REQUIRED ACTIVITY. DELAYS CAUSED BY FAILING TO IDENTIFY THESE ACTIVITIES AND GAIN ACCEPTANCE OF THE SCHEDULED REQUIREMENT SHALL BE BORNE BY THE CONTRACTOR. NO CHANGE ORDERS FOR SCHEDULE WILL BE ACCEPTED FOR A FAILURE TO SCHEDULE VA SUPPORT IN A TIMELY FASHION.
     - PHASE D1A: DEMO CABLING (AS PREVIOUSLY SCHEDULED WITH VA) IN THE ROOM(S) TO THE CABLE TRAY. COORDINATE WITH OIT THE ROOMS TO BE CUT OVER TO THE NEW TR.
     - PHASE D1B: INSTALL AND TERMINATE CABLING FROM ZONE ENCLOSURE TO WORK AREA OUTLETS FOR THE ROOM(S)
     - PHASE D1C: TEST CABLING, REINSTALL PATCH CABLES AT WORK AREA OUTLET, AND INSTALL TR ROOM PATCH CABLING IN COORDINATION WITH OIT SWITCH PROGRAMMING. VALIDATE DEVICES HAVE RE-ESTABLISHED CONNECTIVITY.
     - PHASE D1D: COMPLETE DEMOLITION OF THE, NOW ABANDONED, HORIZONTAL CABLING TO THE POINT OF ORIGIN (LOCAL SIGNALS CLOSETS).
- PHASE E: ROOM A437 PHASE 2
  1. TECHNOLOGY DRAWINGS INDICATE ROOM A437 TO BE CONSTRUCTED IN THREE PHASES. 'PHASE 2' ON SHEET TN-442-C.1.4 DEPICTS THE COMPLETED STATE OF THE PHASED CONVERSION OF THIS ROOM.
  2. THIS PHASE, 'ROOM A437 PHASE 2', IS INTENDED TO BEGIN CONSTRUCTION AS SOON AS PHASE B IS ACCEPTED AND 'FIBER TREE 2' (EXISTING FIBER DISTRIBUTION RACK) CAN BE MOVED OUT OF THE WAY TO ALLOW THE REMAINING PHASING TO CONTINUE.
  3. IT IS NOT REQUIRED THAT THE ENTIRETY OF THE OLD FIBER IN 'FIBER TREE 2' TO BE REMOVED PRIOR TO THIS PHASE PROGRESSING. RATHER, IT CAN AND SHOULD BE TEMPORARILY ACCOMMODATED IN PLACE WHILE THE OTHER PHASES REMOVE CONNECTIONS FROM THIS RACK. THIS RACK AND THE FIBER THEREIN SHALL BE REMOVED AS PART OF PHASE G.
- PHASE F: ROOM A437
  1. TECHNOLOGY DRAWINGS INDICATE ROOM A437 TO BE CONSTRUCTED IN THREE PHASES. THE ROOM'S FINAL STATE IS DEPICTED ON SHEET TN-442-C.1.5 DETAIL 1.
  2. THIS PHASE IS INTENDED TO BEGIN CONSTRUCTION AS SOON AS PHASE E IS ACCEPTED.
- PHASE G: DEMOLITION
  1. ANY CABLING THAT IS UNUSED/ABANDONED BECAUSE OF THIS PROJECT SHALL BE REMOVED END-TO-END.

MECHANICAL PHASING
- FOR THE A035 SPACE, GENERAL PHASING STEPS ARE AS FOLLOWS:
  1. ENSURE THAT AHU-035B IS IN OPERATION AND EXISTING AHU-035A IS OFF.
  2. CLOSE THE MANUAL DAMPER ON AHU-035A DUCTWORK AND DEMOLISH DUCTWORK AS NECESSARY BETWEEN A035A AND THE DAMPER AHU-035A TO HAVE A TEMPORARY DUCT SETUP TO BLOW CONDITIONED AIR TO COOL THE PLAN SOUTH END OF THE WALL DIVIDING A035.
  3. ONCE THE TEMPORARY DUCTWORK IS IN PLACE, AHU-035A SHALL BE IN OPERATION AND AHU-035B SHALL BE TURNED OFF, AND AHU-035B, ASSOCIATED CONDENSING UNIT, REFRIGERANT PIPING, CONDENSATE PIPING, AND NOTED DUCT WORK CAN BE DEMOLISHED.
  4. ONCE DEMOLITION OF THESE ITEMS IS COMPLETE, NEW EQUIPMENT INSTALLATION CAN BEGIN. INSTALL ACU-23, CU-14, ASSOCIATED REFRIGERANT PIPING AND CONDENSATE PIPING. INSTALL NEW DUCTWORK PER DESIGN DRAWINGS.
  5. INSTALL DUCTWORK FOR ACU-24, BUT STOP AFTER THE INSTALLATION OF THE MOTORIZED DAMPER TO ALLOW FOR THE INSTALLATION OF ACU-24.
  6. ENSURE THE DAMPER FOR ACU-24 IS CLOSED AND THE DAMPER FOR ACU-23 IS OPEN. ACU-23 AND CU-14 CAN BE STARTED UP TO PROVIDE COOLING FOR A035. EXISTING AHU-035A CAN BE TURNED OFF.
  7. DEMOLISH AHU-035A, ASSOCIATED CONDENSING UNIT, ASSOCIATED REFRIGERANT PIPING, AND CONDENSATE PIPING.
  8. INSTALL NEW EQUIPMENT AND DUCT AS SHOWN ON THE DESIGN DRAWINGS.
  9. ONCE INSTALLATION IS COMPLETE, ACU-23 AND ACU-24 CAN OPERATE AS SHOWN ON M-600.
  10. REFER TO DESIGN DRAWINGS FOR DEMOLITION SCOPE SHOWN ON MD-401-C.1.B.
- FOR THE A437C DATA CENTER SPACE, GENERAL PHASING STEPS ARE AS FOLLOWS:
  1. DURING CONSTRUCTION OF THE DATA CENTER, EXISTING CRAC UNITS ARE TO REMAIN IN OPERATION. EXISTING CRAC-3 SHALL ONLY BE MOVED ONCE THE NEW CRAC-4 IS INSTALLED AND OPERATIONAL.

ELECTRICAL PHASING
- PHASING SHALL BE APPROXIMATELY AS SHOWN BELOW. (BUILDING 1, SEE ELECTRICAL DESIGN DRAWINGS FOR ADDITIONAL INFORMATION)
  1. INSTALL NEW ELECTRICAL EQUIPMENT IN ELEC. RM. C008
  2. INSTALL FEEDER TO NEW ELECTRICAL EQUIPMENT IN ELEC. RM. C008.
  3. INSTALL FEEDERS, PANELS, AND ELECTRICAL DEVICES IN THE NEW TRS.
- A437C DATA CENTER PHASING, SEE BELOW. (SEE SHEET EP-604-C1 FOR FURTHER DETAIL)
  1. PERFORM SELECTIVE DEMO IN SERVER ROOM A437C.
  2. INSTALL NEW PANELS FOR UPS1 AND INSTALL UPS1 PANEL BRANCH CIRCUITS IN A PLANNED METHOD TO MINIMIZE DOWN TIME. COORDINATE OUTAGES WITH OWNER AND CONSTRUCTION MANAGER.
  3. DEMO AND INSTALL NEW REPLACEMENT UPS1 AND PULL NEW FEEDERS TO REPLACEMENT UPS1.
  4. THIS WILL REQUIRE MULTIPLE TEAMS TO MINIMIZE DOWN TIME.
  5. PROVIDE AND INSTALL ELECTRICAL DEVICES AND EQUIPMENT IN ROOM.
- PHASING FOR OTHER BUILDINGS (BESIDES MAIN BUILDING 1)
  1. INSTALL ELECTRICAL PANEL AND DEVICES FOR EACH TR. COORDINATE POWER OUTAGES WITH OWNER AND CONSTRUCTION MANAGER AS REQUIRED FOR EACH ROOM. SEE DESIGN DOCUMENTS FOR FURTHER INFORMATION.

PLUMBING / FIRE PROTECTION PHASING
- PLUMBING AND FIRE PROTECTION PHASING OF WORK SHALL BE COORDINATED WITH ALL WORK OF OTHER DISCIPLINES. SEE DESIGN DOCUMENTS FOR FURTHER DETAIL.

Revisions:	Date:

CONSULTANT
HFS COMPANY
8718 Botts Lane
San Antonio, Texas 78217
www.hfscompany.com
Phone: (210) 816-4784
Fax: (210) 881-6808
jbianco@hfscompany.com

PROJECT MANAGEMENT
HFS COMPANY
8718 Botts Lane
San Antonio, Texas 78217
www.hfscompany.com
Phone: (210) 816-4784
Fax: (210) 881-6808
jbianco@hfscompany.com

REGISTERED ARCHITECT — STATE OF TEXAS
5/4/22

Construction and Facilities Management

VA U.S. Department of Veterans Affairs

Drawing Title: GENERAL INFORMATION, SYMBOLS, & LOCATION MAP

Approved: Project Director

Phase: 100% CONSTRUCTION DOCUMENTS

FULLY SPRINKLERED

Project Title: CINCINNATI VAMC EHRM INFRASTRUCTURE UPGRADES

Location: 3200 VINE ST., CINCINNATI, OH

Issue Date	Checked	Drawn
4-MAY-2022	IAR, JFB	VV

Project Number: 539-21-701

Building Number: -

Drawing Number: GI-020

ARCHITECTURAL ABBREVIATIONS

A LABEL	CLASS A DOOR
A/C	AIR CONDITION
A/C UNIT	AIR CONDITIONING UNIT
A/E	ARCHITECT/ENGINEER
AAMA	AMERICAN ARCHITECTURAL MANUFACTURERS ASSOCIATION
AB	ANCHOR BOLT
ABC	AGGREGATE BASE COURSE
AC	ASBESTOS CEMENT OR ASPHALTIC CONCRETE
ACI	AMERICAN CONCRETE INSTITUTE
ACM	ASBESTOS CONTAINING MATERIAL
ACP	ACRYLIC GLAZING
ACS DR	ACCESS DOOR
ACS FLR	ACCESS FLOOR
ACS PNL	ACCESS PANEL
ACST	ACOUSTIC
ACT	ACOUSTICAL CEILING TILE
AD	AREA DRAIN
ADA	AMERICANS WITH DISABILITIES ACT
ADC	AUTOMATIC DOOR CLOSER
ADDL	ADDITIONAL
ADDN	ADDITION
ADH	ADHESIVE
ADJ	ADJACENT, ADJOINING, OR ADJUSTABLE
ADMIN	ADMINISTRATION
ADB	AUTOMATIC DOOR BOTTOM
AFC	ABOVE FINISHED COUNTER
AFF	ABOVE FINISHED FLOOR
AFG	ABOVE FINISHED GRADE
AFS	ABOVE FINISHED SLAB
AGA	AMERICAN GAS ASSOCIATION
AGC	ASSOCIATED GENERAL CONTRACTORS
AGGR	AGGREGATE
AHJ	AUTHORITY HAVING JURISDICTION
AHR	ANCHOR
AHU	AIR HANDLING UNIT
AIA	AMERICAN INSTITUTE OF ARCHITECTS
AISC	AMERICAN INSTITUTE OF STEEL CONSTRUCTION
ALT	ALTERNATE
ALT NO	ALTERNATE NUMBER
ALUM	ALUMINUM
AMP	AMPERE
AMT	AMOUNT
ANOD	ANODIZED
ANSI	AMERICAN NATIONAL STANDARDS INSTITUTE
ANT	ANTENNA
APA	AMERICAN PLYWOOD ASSOCIATION
APPD	APPROVED
APPROX	APPROXIMATE
APT	APARTMENT
AR	AS REQUIRED
ARCH	ARCHITECT
ASB	ASBESTOS
ASI	ARCHITECT'S SUPPLEMENTAL INSTRUCTION
ASKLR	AUTOMATIC SPRINKLER
ASPH	ASPHALT
ASSN	ASSOCIATION
ASTM	AMERICAN SOCIETY FOR TESTING AND MATERIALS
ATCH	ATTACHMENT
ATM	AUTOMATIC TELLER MACHINE
ATS	AUTOMATIC TRANSFER SWITCH
AUTO	AUTOMATIC
AUX	AUXILIARY
AV	AUDIO VISUAL
AVE	AVENUE
AVG	AVERAGE
AW	ACID WASTE
AWI	ARCHITECTURAL WOODWORKING INSTITUTE
AWPA	AMERICAN WOOD PRESERVERS' ASSOCIATION
AWS	AMERICAN WELDING SOCIETY
AWT	ACOUSTICAL WALL TREATMENT
B LABEL	CLASS B DOOR
B PL	BASE PLATE
BALC	BALCONY
BAT	BATTEN
BB	BULLETIN BOARD
BD	BOARD
BD FT	BOARD FEET (FOOT)
BEV	BEVEL
BHMA	BUILDER'S HARDWARE MANUFACTURER'S ASSOCIATION
BI FLD DR	BIFOLDING DOORS
BITUM	BITUMINOUS
BKG	BACKING
BLD	BUILD
BLDG	BUILDING
BLKT	BLANKET
BLVD	BOULEVARD
BM	BEAM OR BENCHMARK
BOT	BOTTOM
BR	BEDROOM
BRCG	BRACING
BRDG	BRIDGING
BRDG JST	BRIDGING JOIST
BRG	BEARING
BRG PL	BEARING PLATE
BRKT	BRACKET
BRZ	BRONZE
BSMT	BASEMENT
BTWN	BETWEEN
BU	BUSHEL
BUR	BUILT-UP ROOFING
C	CELSIUS CHANNEL
C	CHANNEL CELSIUS
C CONC	CAST CONCRETE
C LABEL	CLASS C DOOR
C TO C	CENTER TO CENTER
CAB	CABINET
CAC	CEILING ATTENUATION CLASS
CB	CATCH BASIN OR CORNER BEAD
CBB	CEMENTITIOUS (BACKER) BOARD
CC	CUBIC CENTIMETER
CCTV	CLOSED CIRCUIT TELEVISION
CCW	COUNTERCLOCKWISE
CD	CONSTRUCTION DOCUMENTS OR CONTRACT DOCUMENTS
CEM	CEMENT
CEM PLAS	CEMENT PLASTER
CER	CERAMIC
CF	CONTRACTOR FURNISHED
CF/CI	CONTRACTOR FURNISHED/CONTRACTOR INSTALLED
CF/OI	CONTRACTOR FURNISHED/OWNER INSTALLED
CFLG	COUNTERFLASHING
CFM	CUBIC FEET PER MINUTE
CFMF	COLD-FORMED METAL FRAMING
CFS	CUBIC FEET PER SECOND
CG	CENTER OF GRAVITY OR CORNER GUARD
CGSFU	CERAMIC GLAZED STRUCTURAL FACING UNITS
CH BD	CHALKBOARD
CHEM	CHEMICAL
CHFR	CHAMFER
CHK	CHECK
CI	CAST IRON
CIP	CAST-IN-PLACE
CIR	CIRCLE
CIRC	CIRCULAR
CJ	CONSTRUCTION JOINT OR CONTROL JOINT
CL	CENTER LINE
CLDG	CLADDING
CLG	CEILING
CLG HT	CEILING HEIGHT
CLR	CLEAR
cm²	SQUARE CENTIMETER
cm³	CUBIC CENTIMETER
CM	CONSTRUCTION MANAGEMENT
CMU	CONCRETE MASONRY UNIT
CNR	CORNER
CNTR	COUNTER
CO	CARBON MONOXIDE, CERTIFICATE OF OCCUPANCY, CLEANOUT, OR COMPANY
CO2	CARBON DIOXIDE
COL	COLUMN
COM	COMMON
COMB	COMBINATION, COMBINED
COMM	COMMUNICATION
COMP	COMPONENT
CONC	CONCRETE
CONC FLR	CONCRETE FLOOR
COND	CONDENSER OR CONDITION
CONF	CONFERENCE
CONN	CONNECT
CONSTR	CONSTRUCTION
CONT	CONTINUE
CONTR	CONTRACTOR
COORD	COORDINATE
COR	CONTRACTING OFFICER'S REPRESENTATIVE
CORR	CORRIDOR
CPM	CRITICAL PATH METHOD
CPRS	COMPRESSIBLE
CPT	CARPET
CRS	COLD ROLLED STEEL
CRSI	CONCRETE REINFORCING STEEL INSTITUTE
CSB	CONCRETE SPLASH BLOCK
CSG	CASING
CSI	CONSTRUCTION SPECIFICATIONS INSTITUTE
CSK	COUNTER SUNK
CSMT	CASEMENT
CSWK	CASEWORK
CT	CERAMIC TILE
CTB	CERAMIC TILE BASE
CTF	CERAMIC TILE FLOOR
CTG	COATING
CTR	CENTER CONTOUR
CTRL	CONTROL
CTV	CABLE TELEVISION
CU	COPPER C
CU FT	CUBIC FEET
CU IN	CUBIC INCH
CU YD	CUBIC YARD
CURT	CURTAIN
CYL	CYLINDER
CYL L	CYLINDER LOCK
D	DEPTH OR PENNY (NAIL)
D LABEL	CLASS D DOOR
DAT	DATUM
DB	DECIBEL
DBL	DOUBLE
DBL GLZ	DOUBLE GLAZE
DC	DIRECT CURRENT
DEG	DEGREE
DEL	DELETE
DEMO	DEMOLITION
DEPT	DEPARTMENT
DET	DETAIL
DF	DRINKING FOUNTAIN
DIA	DIAMETER
DIAG	DIAGONAL DIAGRAM
DIAG	DIAGRAM DIAGONAL
DIFF	DIFFERENCE OR DIFFUSER
DIM	DIMENSION
DIR	DIRECTION
DISP	DISPENSER
DIST	DISTANCE
DIV	DIVIDE OR DIVISION
DL	DEAD LOAD
DOC	DOCUMENT
DOUG FIR	DOUGLAS FIR
DOZ	DOZEN
DR	DOOR, DRAIN, DRESSING ROOM, OR DRIVE
DR CL	DOOR CLOSER
DR FR	DOOR FRAME
DR OPNG	DOOR OPENING
DS	DOWNSPOUT
DSGN	DESIGN
DW	DISHWASHER
DWG	DRAWING
DWTR	DUMBWAITER
E	EAST
E LABEL	CLASS E DOOR
EA	EACH
EFF	EFFICIENCY
EFS	EXTERIOR FINISH SYSTEM
EIFS	EXTERIOR INSULATION AND FINISH SYSTEM
EJ	EXPANSION JOINT
EL	ELEVATION
ELAST	ELASTOMERIC
ELEC	ELECTRIC
ELEC DR OP	ELECTRIC DOOR OPENER
ELEV	ELEVATOR
EMER	EMERGENCY
EMER SHR	EMERGENCY SHOWER
ENCL	ENCLOSURE
ENGR	ENGINEER
ENVIR	ENVIRONMENT
EPA	ENVIRONMENTAL PROTECTION AGENCY
EPDM	ETHYLENE PROPYLENE DIENE MOMOMER
EPO	EMERGENCY POWER OFF
EPS	EXPANDED POLYSTYRENE BOARD (INSULATION)
EQ	EQUAL
EQL SP	EQUALLY SPACED
EQUIP	EQUIPMENT
EQUIV	EQUIVALENT
ERD	EXISTING ROOF DRAIN
ESC	ESCAPE OR ESCUTCHEON
ESCAL	ESCALATOR
ESMT	EASEMENT
ESP	ESPECIALLY
EST	ESTIMATE
ETC	AND SO FORTH OR ET CETERA
EW	EACH WAY
EWC	ELECTRIC WATER COOLER
EWS	EYE WASH STATION
EXH	EXHAUST
EXIST	EXISTING
EXP	EXPANSION OR EXPOSED
EXP BT	EXPANSION BOLT
EXST GR	EXISTING GRADE
EXT	EXTERIOR, EXTERNAL, OR EXTINGUISHER
EXT GR	EXTERIOR GRADE
F	FAHRENHEIT OR FEMALE
FA	FIRE ALARM
FAB	FABRIC
FAC	FACTOR
FACIL	FACILITY
FAS	FASCIA
FAS BD	FASCIA BOARD
FCO	FLOOR CLEANOUT
FCTY	FACTORY
FD	FLOOR DRAIN
FDC	FIRE DEPARTMENT CONNECTION
FDTN	FOUNDATION
FE	FIRE EXTINGUISHER
FEC	FIRE EXTINGUISHER CABINET
FF	FINISH FACE
FF EL	FINISH FLOOR ELEVATION
FF&E	FURNITURE, FIXTURE, AND EQUIPMENT
FH	FLAT HEAD OR FLAT HEAD SCREWS
FHC	FIRE HOSE CABINET
FHMS	FLAT HEAD MACHINE SCREW
FHP	FULL HEIGHT PARTITION
FHWS	FLAT HEAD WOOD SCREW
FIG	FIGURE
FIL	FILLET
FIN	FINISH
FIN FLR	FINISH FLOOR
FIN GR	FINISH GRADE
FIN WD	FINISH WOOD
FIXT	FIXTURE
FL	FLOORLINE
FLASH	FLASHING
FLDG	FOLDING
FLEX	FLEXIBLE
FLG	FLOORING
FLR	FLOOR
FLR FIN	FLOOR FINISH
FLR SK	FLOOR SINK
FLUOR	FLUORESCENT
FLUOR FIX	FLUORESCENT FIXTURE
FM	FACTORY MUTUAL
FM-G	FACTORY MUTUAL GLOBAL
FO	FINISHED OPENING
FOC	FACE OF CONCRETE OR FACE OF CURB
FOF	FACE OF FINISH
FOM	FACE OF MASONRY
FOS	FACE OF SLAB OR FACE OF STUD
FOUNT	FOUNTAIN
FOW	FACE OF WALL
FP	FIRE PROTECTION OR FIREPROOF
FPM	FEET PER MINUTE
FPS	FEET PER SECOND
FR	FIRE RATING, FIRE RESISTANT, OR FRAME
FR SNK	FLUSHING RIM SINK
FREQ	FREQUENCY
FRMG	FRAMING
FRP	FIBER REINFORCED POLYESTER OR FIBERGLASS REINFORCED PLASTIC
FRZ	FREEZER
FS	FEDERAL SPECIFICATION
FSTNR	FASTENER
FT	FEET OR FOOT
FTG	FOOTING
FURG	FURRING
FURN	FURNISH OR FURNITURE
FUT	FUTURE
FWC	FABRIC WALLCOVERING
GA	GAGE OR GYPSUM ASSOCIATION
GAL	GALLON
GALV	GALVANIC OR GALVANIZED
GALV STL	GALVANIZED STEEL
GB	GRAB BAR
GC	GENERAL CONTRACTOR
GD	GUARD
GDR	GUARD RAIL
GEN	GENERAL OR GENERATOR
GFRC	GLASS-FIBER-REINFORCED CONCRETE
GFRG	GLASS-FIBER-REINFORCED GYPSUM
GFRP	GLASS-FIBER-REINFORCED PLASTIC
GI	GALVANIZED IRON
GL	GLASS
GL BLK	GLASS BLOCK
GLU LAM	GLUED LAMINATED WOOD
GR FL	GROUND FLOOR
GRAN	GRANITE
GRTG	GRATING
GSB	GYPSUM SHEATHING BOARD
GSM	GALVANIZED SHEET METAL
GSU	GLAZED STRUCTURAL UNIT
GT	GROUT
GUAR	GUARANTEE
GUT	GUTTER
GYP	GYPSUM
GYP BD	GYPSUM BOARD
GYP PLAS	GYPSUM PLASTER
H	HIGH
H PLAM	HIGH PRESSURE PLASTIC LAMINATE
HAZ MAT	HAZARDOUS MATERIALS
HB	HOSE BIB
HC	HOLLOW CORE
HCWD	HOLLOW CORE WOOD DOOR
HDBD	HARDBOARD
HDNR	HARDENER
HDO	HIGH DENSITY OVERLAY
HDR	HEADER
HDW	HARDWARE
HDWD	HARDWOOD
HEPA	HIGH EFFICIENCY PARTICULATE AIR (FILTER)
HEX	HEXAGON
HF	HIGH FREQUENCY
HGR	HANGER
HM	HECTOMETER
HM	HOLLOW METAL
HMD	HOLLOW METAL DOOR
HMDF	HOLLOW METAL DOOR AND FRAME
HMF	HOLLOW METAL FRAME
HNDRL	HANDRAIL
HO	HOLD OPEN
HORIZ	HORIZONTAL
HOSP	HOSPITAL
HP	HIGH PRESSURE OR HORSEPOWER
HQ	HEADQUARTERS
HS	HEAT-STRENGTHENED (GLASS) OR HIGH STRENGTH
HSE	HOUSE
HSKPG	HOUSEKEEPING
HST	HOIST
HT	HEIGHT
HVAC	HEATING, VENTILATING, AND AIR CONDITIONING
HVY	HEAVY
HW	HOT WATER
HYD	HYDRANT
HYDR	HYDRAULIC
I	INTERSTATE (HIGHWAY) OR MOMENT OF INERTIA
IAQ	INDOOR AIR QUALITY
IBC	INTERNATIONAL BUILDING CODE
ID	IDENTIFICATION, INSIDE DIAMETER, OR INTERIOR DESIGN
ID NO	IDENTIFICATION NUMBER
ILLUM	ILLUMINATION
INCL	INCLUDED
IND	INDEPENDENT OR INDUSTRIAL
INFO	INFORMATION
INSUL	INSULATION
INT	INTERIOR
INTERCOM	INTERCOMMUNICATION
INTL	INTERNATIONAL
IRMA	INVERTED ROOF MEMBRAME ASSEMBLY
IWH	INSTANTANEOUS WATER HEATER
JAN	JANITOR
J-BOX	JUNCTION BOX
KD	KILN DRIED OR KNOCKED DOWN
KIT	KITCHEN
KO	KNOCKOUT
KPL	KICKPLATE
L	ANGLE
LAB	LABORATORY
LAD	LADDER
LAM	LAMINATE
LAM GL	LAMINATED GLASS
LAU	LAUNDRY
LAV	LAVATORY
LBR	LUMBER
LBS	POUND
LD BRG	LOAD-BEARING
LDR	LEADER
LED	LIGHT EMITTING DIODE
LF	LINEAR FEET (FOOT)
LH	LEFT HAND
LHR	LEFT HAND REVERSE
LHR	LEFT HAND REVERSE LATENT HEAT RATION
LIB	LIBRARY
LIN	LINEAR
LINO	LINOLEUM
LIQ	LIQUID
LKR	LOCKER
LKR RM	LOCKER ROOM
LKWASH	LOCKERWASHER
LL	LEAD LINED
LLH	LONG LEG HORIZONTAL
LLV	LONG LEG VERTICAL
LMST	LIMESTONE
LNDSCP	LANDSCAPE
LR	LIVING ROOM
LRG	LARGE
LRV	LOUVERED ROOF VENT
LS	LUMP SUM
LT	LIGHT
LT GA	LIGHT GAGE
LT WT	LIGHTWEIGHT
LTG	LIGHTING
LTNG	LIGHTNING
LVD	LOUVERED
LVR	LOUVER
LWC	LIGHTWEIGHT CONCRETE
LWIC	LIGHTWEIGHT INSULATION CONCRETE
LYR	LAYER
MACH	MACHINE
MACH RM	MACHINE ROOM
MAINT	MAINTENANCE
MAN	MANUAL
MATL	MATERIAL
MATV	MASTER ANTENNA TELEVISION SYSTEM
MAX	MAXIMUM
MB	MACHINE BOLT
MCB	METAL CORNER BEAD
MD	DECK
ME	MECHANICAL ENGINEER
MEAS	MEASURE
MECH	MECHANICAL
MECH RM	MECHANICAL ROOM
MED	MEDICAL MEDIUM
MED	MEDIUM MEDICAL
MEK	METHYL ETHYL KETONE
MEL	MELAMINE
MEMB	MEMBRANE
MEMO	MEMORANDUM
MEZZ	MEZZANINE
MF	MILL FINISH
MFD	MANUFACTURED
MFG	MANUFACTURING
MFR	MANUFACTURER
MFR REC	MANUFACTURER'S RECOMMENDATION
MGT	MANAGEMENT
MH	MANHOLE
MIC	MICROPHONE
MID	MIDDLE
MIL STD	MILITARY STANDARD
MIN	MINIMUM MINUTE
MIN	MINUTE MINIMUM
MIRR	MIRROR
MISC	MISCELLANEOUS
MIT	MITER
MKR	MARKER
ML	METAL LATH
MLDG	MOLDING (MOULDING)
MLWK	MILLWORK
mm	MILLIMETER
MO	MASONRY OPENING OR MOTOR OPERATED
MOD	MODEL, MODIFY OR MODULE
MOD BIT	MODIFIED BITUMEN
MON	MONITOR
MOPR	MOP RACK
MR	MOISTURE RESISTANT
MS	MACHINE SCREW OR MOP SINK
MTD	MOUNTED
MTG	MOUNTING
MTL	METAL
MULL	MULLION
MW	MICROWAVE
MWP	MEMBRANE WATERPROOFING
N	NORTH
NA	NOT APPLICABLE
NAAMM	NATIONAL ASSOCIATION OF ARCHITECTURAL METAL MANUFACTURERS
NAT	NATURAL
NATL	NATIONAL
NC	NOISE CRITERIA
NCOMBL	NONCOMBUSTIBLE
NEC	NATIONAL ELECTRICAL CODE
NEG	NEGATIVE
NEMA	NATIONAL ELECTRICAL MANUFACTURERS ASSOCIATION
NEUT	NEUTRAL
NFC	NATIONAL FIRE CODE
NFPA	NATIONAL FIRE PROTECTION ASSOCIATION
NIC	NOT IN CONTRACT
NO	NUMBER
NOM	NOMINAL
NR	NOISE REDUCTION
NRC	NOISE REDCTION COEFFICIENT
NRCA	NATIONAL ROOFING CONTRACTORS ASSOCIATION
NRP	NONREMOVABLE
NS	NARROW STILE
NUM	NUMERAL
O/O	OUT TO OUT
O	OXYGEN
OA	OUTSIDE AIR OR OVERALL
OC	ON CENTER
OCC	OCCUPY
OCT	OCTAGON
OD	OUTSIDE DIAMETER OUTSIDE DIMENSION
OD	OUTSIDE DIMENSION OUTSIDE DIAMETER
OF/CI	OWNER FURNISHED/CONTRACTOR INSTALLED
OF/OI	OWNER FURNISHED/OWNER INSTALLED
OH	OVERHANG
OH DR	OVERHEAD (COILING) DOOR
OPH	OPPOSITE HAND
OPNG	OPENING
OPP	OPPOSITE
OPR	OPERABLE
OPT	OPTIONAL
OR	OPERATING ROOM OR OUTSIDE RADIUS
ORD	ORDNANCE OR OVERFLOW ROOF DRAIN
ORG	ORGANIC
ORIG	ORIGINAL
ORN	ORNAMENTAL
OSHA	OCCUPATIONAL SAFETY AND HEALTH ADMINISTRATION
OUT	OUTLET
OZ	OUNCE
PAR	PARALLEL OR PARAPET
PARA	PARAGRAPH
PART	PARTIAL
PAT	PATTERN
PB	PUSH BUTTON
PBD	PARTICLE BOARD
PC	PIECE, POLYCARBONATE OR PORTLAND CEMENT
PCA	PORTLAND CEMENT ASSOCIATION
PCC	PRECAST CONCRETE
PCCP	CONCRETE PAVEMENT
PCD	PAPER CUP DISPENSER
PCF	POUNDS PER CUBIC FOOT
PCP	PORTLAND CEMENT PLASTER
PED	PEDESTAL
PEN	PENETRATE
PEND	PENDANT
PERF	PERFORATED
PERIM	PERIMETER
PERP	PERPENDICULAR
PGBD	PEGBOARD
PHAR	PHARMACY
PHOTO	PHOTOGRAPH
PHS	PHILLIPS HEAD SCREW
PKG	PACKAGE
PL	PROPERTY LINE
PL GL	PLATE GLASS
PLAM	PLASTIC LAMINATE
PLAS	PLASTER OR PLASTIC
PLBG	PLUMBING
PLYWD	PLYWOOD
PMTL	PAINTED METAL
PNEU	PNEUMATIC
PNL	PANEL
PO	POST OFFICE PURCHASE ORDER
PO	PURCHASE ORDER POST OFFICE
POLY	POLYETHYLENE (PLASTIC)
PR	PAIR
PRCST	PRECAST
PREFAB	PREFABRICATE
PREFIN	PREFINISH
PRELIM	PRELIMINARY
PREP	PREPARATION
PRESS	PRESSURE
PREV	PREVIOUS
PRKG	PARKING
PRMLD	PREMOLDED
PROJ	PROJECT
PROP	PROPERTY
PSF	POUNDS PER SQUARE FOOT
PSI	POUNDS PER SQUARE INCH
PT	PAINT, PNEUMATIC TUBE, OR PRESSURE TREATED
PTD	PAPER TOWEL DISPENSER
PTN	PARTITION
PVC	POLYVINYL CHLORIDE (PLASTIC)
PVG	PAVING
PWR	POWER
QA	QUALITY ASSURANCE
QC	QUALITY CONTROL
QRY	QUARRY
QT	QUARRY TILE
QTB	QUARRY TILE BASE
QTF	QUARRY TILE FLOOR
QTR	QUARTER
QTY	QUANTITY
QUAD	QUADRANT
QUAL	QUALITY
R	RADIUS OR RISER
RA	RETURN AIR
RAD	RADIATOR
RB	RESILIENT BASE OR RUBBER BASE
RB HK	ROBE HOOK
RBM	REINFORCED BRICK MASONRY
RBR	RUBBER
RC	REMOTE CONTROL
RCP	REFLECTED CEILING PLAN
RCVR	RECEIVER
RD	ROAD OR ROOF DRAIN
REC	RECESSED
RECD	RECEIVED
RECPT	RECEPTACLE
RECT	RECTANGLE
REF	REFERENCE OR REFRIGERATOR
REFR	REFRACTORY REFRIGERATION
REFR	REFRIGERATION REFRACTORY
REG	REGISTER
REINF	REINFORCE
REP	REPAIR
REPL	REPLACE
REQ	REQUIRE
REQD	REQUIRED
RESIL	RESILIENT
RET	RETURN
REV	REVISION
RF	RADIO FREQUENCY
RFG	ROOFING
RFI	REQUEST FOR INFORMATION
RFP	REQUEST FOR PROPOSAL
RH	RIGHT HAND
RHMS	ROUND HEAD MACHINE SCREW
RHR	RIGHT HAND REVERSE
RHWS	ROUND HEAD WOOD SCREW
RL	ROOF LEADER
RLG	RAILING
RM	ROOM
RND	ROUND
RO	ROUGH OPENING
ROW	RIGHT OF WAY
RPM	REVOLUTIONS PER MINUTE
RS	ROUGH SAWN
RT	RIGHT
RV	ROOF VENT
RVS	REVERSE
RWD	REDWOOD
RWL	RAIN WATER LEADER
SA	SUPPLY AIR
SALV	SALVAGE
SAMP	SAMPLE
SAN	SANITARY
SAT	SUSPENDED ACOUSTICAL TILE
SATC	SUSPENDED ACOUSTICAL TILE CEILING
SB	SPLASH BLOCK
SBS	STYRENE BUTADIEN STYRENE
SBSTR	SUBSTRATE
SC	SHADING COEFFICIENT OR SOLID CORE
SCH	SCHOOL
SCHED	SCHEDULE
SCHEM	SCHEMATIC
SCP	SCUPPER
SCRN	SCREEN
SCT	STRUCTURAL CLAY TILE
SCWD	SOLID CORE WOOD DOOR
SD	SHOP DRAWINGS, SMOKE DETECTOR, OR SOAP DISPENSER
SDG	SIDING
SECT	SECTION
SEG	SEGMENT
SEL	SELECT
SEP	SEPARATE
SF	SQUARE FOOT (FEET)
SFTWD	SOFTWOOD
SGD	SLIDING GLASS DOOR
SGL	SINGLE
SHR	SHOWER
SHR HD	SHOWER HEAD
SHRD	SHOWER DRAIN
SHT	SHEET
SHT MTL FLASH	SHEET METAL (FLASHING)
SHTHG	SHEATHING
SHV	SHELVING
SIM	SIMILAR
SJ	SCORED JOINT
SJI	STEEL JOIST INSTITUTE
SK	SKETCH
SKLT	SKYLIGHT
SLD WDW	HORIZONTAL SLIDING WINDOW
SLDG	SLIDING
SLNT	SEALANT
SM	SHEET METAL
SMK	SMOKE
SND	SANITARY NAPKIN DISPENSER
SND INS	SOUND INSULATION
SNDU	SANITARY NAPKIN DISPOSAL UNIT
SPEC	SPECIFICATION
SPKLR	SPRINKLER
SPKR	SPEAKER
SPLY	SUPPY
SQ	SQUARE
SQ IN	SQUARE INCH
SQ YD	SQUARE YARD
SS	SANITARY SEWER OR SERVICE SINK
SST	STAINLESS STEEL
ST	STAIRS OR STREET
STC	SOUND TRANSMISSION CLASS
STD	STANDARD
STIF	STIFFENER
STL JST	STEEL JOIST
STL LNTL	STEEL LINTEL
STL PL	STEEL PLATE
STL RF DK	STEEL ROOF DECK
STL TB	STEEL TUBE
STL TR	STEEL TRUSS
STNLS	STAINLESS
STOR	STORAGE
STR	STRINGERS
STRUCT	STRUCTURAL
STRUCT STL	STRUCTURAL STEEL
SUB	SUBSTITUTE
SURF	SURFACE
SUSP	SUSPEND
SUSP CLG	SUSPENDED CEILING
SV	SHEET VINYL
SW	SWITCH
SWDR	SWING DOOR
SYM	SYMBOL
SYNTH	SYNTHETIC
SYS	SYSTEM
T	TREAD
T&G	TONGUE AND GROOVE
T&M	TIME AND MATERIALS
TB	THROUGH BOLT OR TOWEL BAR
TCA	TILE COUNCIL OF AMERICA
TCP	TELEPHONE CONTROL PANEL TEMPERATURE OR TRAFFIC CONTROL PLAN
TD	TOWEL DISPENSOR
TECH	TECHNICAL
TEL	TELEPHONE
TEMP	TEMPERATURE OR TEMPORARY
TER	TERRAZZO
THD	THREAD
THERM	THERMAL
THK	THICKNESS
THRES	THRESHOLD
THRU	THROUGH
THRUOUT	THROUGHOUT
TK BD	TACKBOARD
TMPD	TEMPERED
TMPD GL	TEMPERED GLASS
TN	TRUE NORTH
TO	TOP OF ___
TO FDN	TOP OF FOUNDATION
TOB	TOP OF BEAM
TOM	TOP OF MASONRY
TOP	TOP OF PARAPET
TOS	TOP OF STEEL
TOW	TOP OF WALL
TPD	TOILET PAPER DISPENSER
TPH	TOILET PAPER HOLDER
TR	TOWEL RACK
TRANS	TRANSOM
TRANS WD FIN	TRANSPARENT WOOD FINISH
TRTD	TREATED
TS	TENSILE STRENGTH OR TUBE STEEL
TSTAT	THERMOSTAT
TV	TELEVISION
TYP	TYPICAL
U	HEAT TRANSFER COEFFICIENT
UC	UNDERCUT
UCD	UNDERCUT DOOR
UGND	UNDERGROUND
UL	UNDERWRITERS LABORATORIES
ULT	ULTIMATE
UNFIN	UNFINISH
UNO	UNLESS NOTED OTHERWISE
UON	UNLESS OTHERWISE NOTED
UPS	UNINTERRUPTIBLE POWER SUPPLY
UR	URINAL
UTIL	UTILITY
UV	ULTRAVIOLET
V	VOLT
VAC	VACUUM
VAR	VARIES
VCT	VINYL COMPOSITION TILE
	VITRIFIED CLAY TILE
VEH	VEHICLE
VENT	VENTILATION
VERT	VERTICAL
VEST	VESTIBULE
VFAT	VINYL FACED ACOUSTICAL TILE
VIC	VICINITY
VID	VIDEO
VIF	VERIFY IN FIELD
VNR	VENEER
VOC	VOLATILE ORGANIC COMPOUND
VOL	VOLUME
VOLT	VOLTAGE
VP	VENEER PLASTER
VR	VAPOR RETARDER
VTR	VENT THROUGH ROOF
VWC	VINYL WALL COVERING
VWF	VINYL WALL FABRIC
W	WIDE OR WEST
W/	WITH
W/O	WITHOUT
WARR	WARRANTY
WBL	WOOD BLOCKING
WC	WALL COVERING OR WATER CLOSET
WC WL HNG	WATER CLOSET, WALL HUNG
WCHR	WATER CHILLER
WCL WL MTD	WATER COOLER, WALL HUNG
WD	WOOD
WDW	WINDOW
WF	WIDE FLANGE
WFAB	WALL FABRIC
WFR	WOOD FRAME
WFS	WOOD FURRING STRIPS
WH	WATER HEATER
WHSE	WAREHOUSE
WLD	WELDED
WM	WIRE MESH
WP	WATERPROOFING
WPD	WATER PRESSURE DROP
WPM	WATERPROOF MEMBRANE
WPR	WALL PROTECTION/RAILING
WR	WEATHER RESISTANT
WS	WEATHERSTRIP
WSCT	WAINSCOT
WT	WEIGHT
WWF	WELDED WIRE FABRIC
X BRACE	CROSS BRACE
XPS	EXTRUDED POLYSTYRENE BOARD (INSULATION)
YD	YARD
YR	YEAR

Revisions:	Date:

CONSULTANT

HFS COMPANY
8718 Botts Lane
San Antonio, Texas 78217
www.hfscompany.com
Phone: (210) 816-4784
Fax: (210) 881-6808
jbianco@hfscompany.com

PROJECT MANAGEMENT

HFS COMPANY
8718 Botts Lane
San Antonio, Texas 78217
www.hfscompany.com
Phone: (210) 816-4784
Fax: (210) 881-6808
jbianco@hfscompany.com

REGISTERED ARCHITECT — JOSEPH R. BIANCO — STATE OF TEXAS
5/4/22

Construction and Facilities Management

VA U.S. Department of Veterans Affairs

Drawing Title: ABBREVIATIONS

Approved: Project Director

Phase: 100% CONSTRUCTION DOCUMENTS

FULLY SPRINKLERED

Project Title: CINCINNATI VAMC EHRM INFRASTRUCTURE UPGRADES

Location: 3200 VINE ST., CINCINNATI, OH

Issue Date: 4-MAY-2022

Checked: IAR, JFB

Drawn: -

Project Number: 539-21-701

Building Number: -

Drawing Number: GI-030

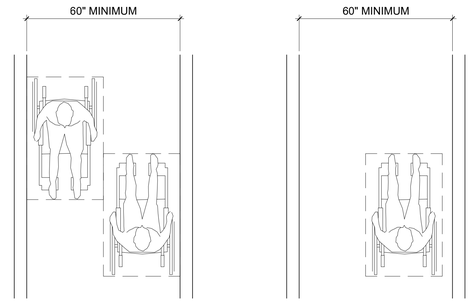

A. MINIMUM CLEAR WIDTH FOR TWO WHEELCHAIRS

B. MINIMUM CLEAR WIDTH FOR SINGLE WHEELCHAIR

1 MINIMUM CORRIDOR WIDTH

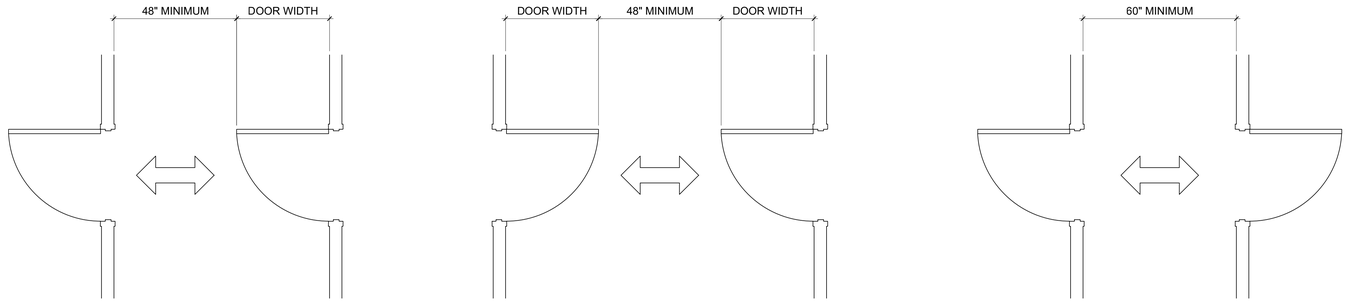

A

B

C

2 TWO HINGED DOORS IN A SERIES

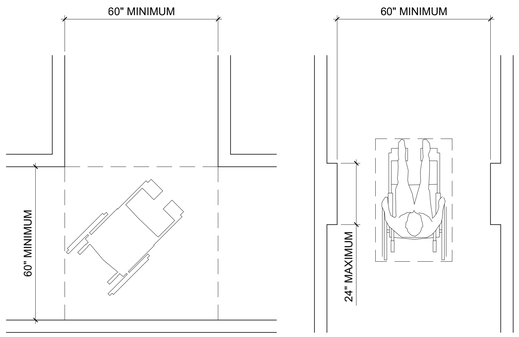

A. MINIMUM TURNING SPACE

B. MINIMUM CLEAR WIDTH

3 MINIMUM TURNING SPACE/CLEAR WIDTH

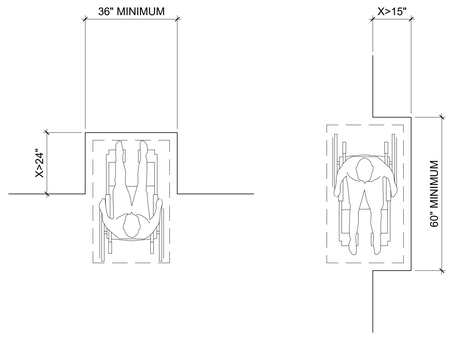

A. FORWARD APPROACH

B. PARALLEL APPROACH

4 MANEUVERING CLEARANCE IN AN ALCOVE

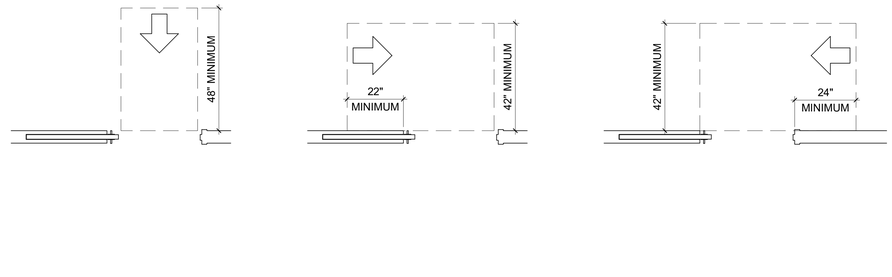

A. FRONT APPROACH

B. POCKET OR HINGE APPROACH

C. STOP OR LATCH APPROACH

5 SLIDING DOOR APPROACH

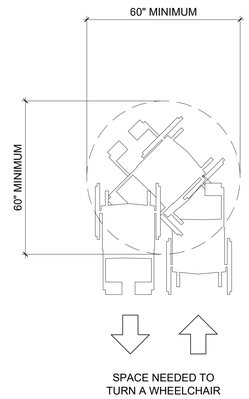

SPACE NEEDED TO TURN A WHEELCHAIR

6 WHEELCHAIR TURNING RADIUS

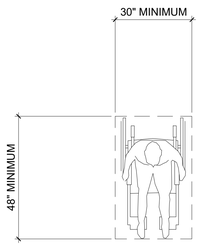

7 CLEAR FLOOR GROUND SPACE

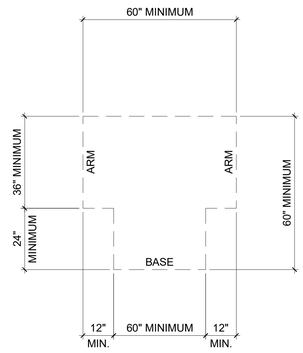

8 T-SHAPED TURNING SPACE

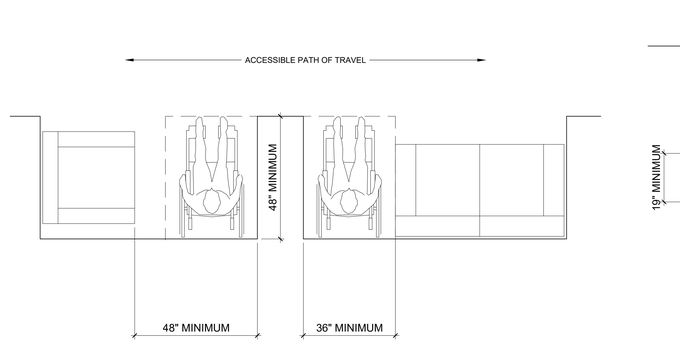

A. CLEARANCES FOR SEATING

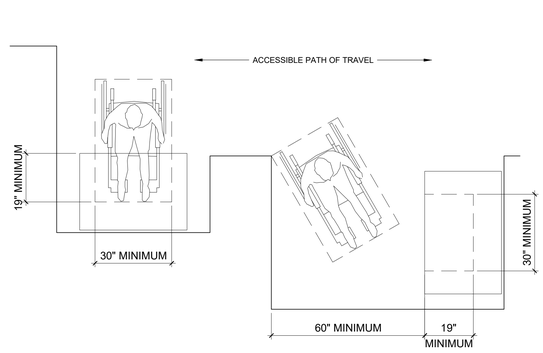

B. CLEARANCES FOR TABLES

9 MINIMUM CLEARANCES FOR SEATING & TABLES

Revisions:	Date:

CONSULTANT

H F S COMPANY
8718 Botts Lane
San Antonio, Texas 78217
www.hfscompany.com
Phone: (210) 816-4784
Fax: (210) 881-6808
jbianco@hfscompany.com

PROJECT MANAGEMENT

H F S COMPANY
8718 Botts Lane
San Antonio, Texas 78217
www.hfscompany.com
Phone: (210) 816-4784
Fax: (210) 881-6808
jbianco@hfscompany.com

REGISTERED ARCHITECT — JOSEPH F. BIANCO — 21745 — STATE OF TEXAS
5/4/22

Construction and Facilities Management

VA U.S. Department of Veterans Affairs

Drawing Title: ACCESSIBILITY STANDARDS	Phase: 100% CONSTRUCTION DOCUMENTS	Project Title: CINCINNATI VAMC EHRM INFRASTRUCTURE UPGRADES	Project Number: 539-21-701
Approved: Project Director	FULLY SPRINKLERED	Location: 3200 VINE ST., CINCINNATI, OH	Building Number: -
		Issue Date: 4-MAY-2022 / Checked: RAC, JFB / Drawn: -	Drawing Number: GI-040

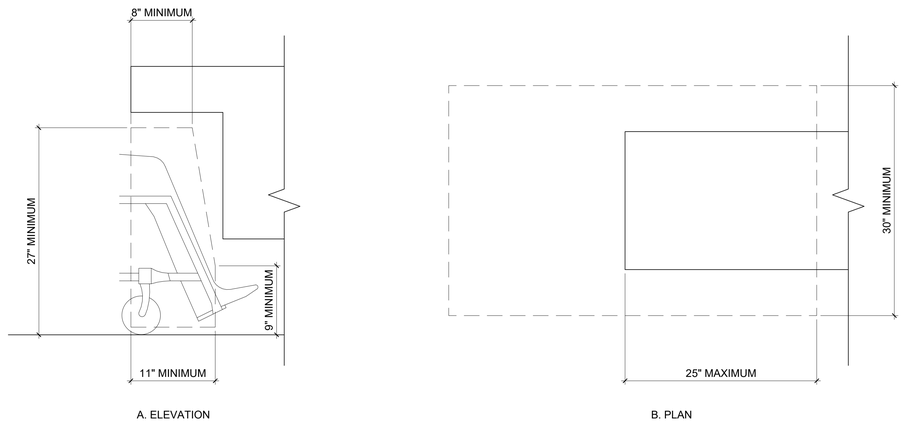

A. ELEVATION

B. PLAN

1 KNEE CLEARANCE

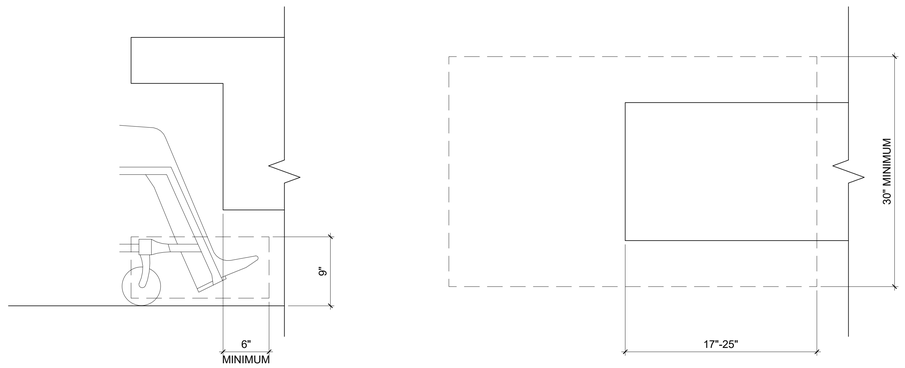

A. ELEVATION

B. PLAN

2 TOE CLEARANCE

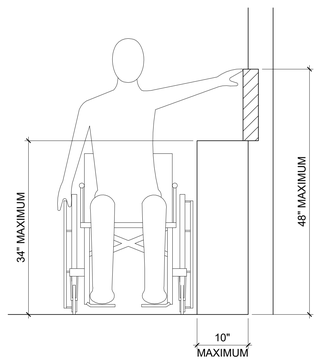

A

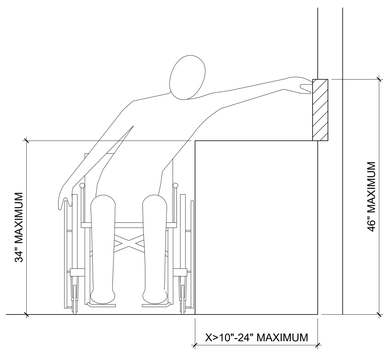

B

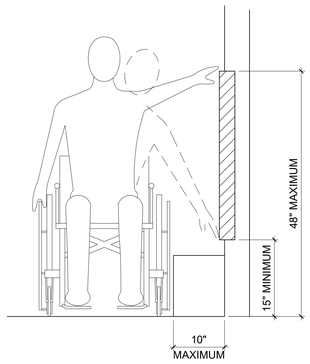

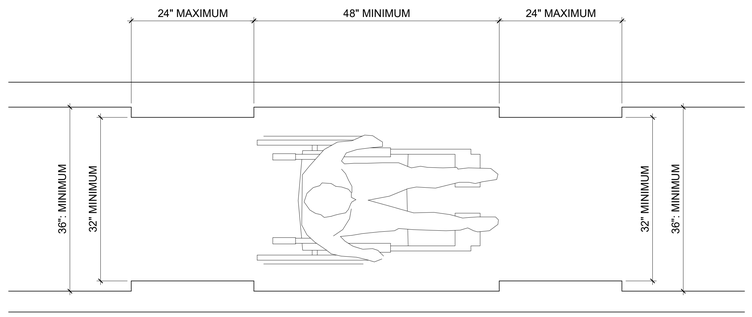

3 OBSTRUCTED HIGH SIDE REACH

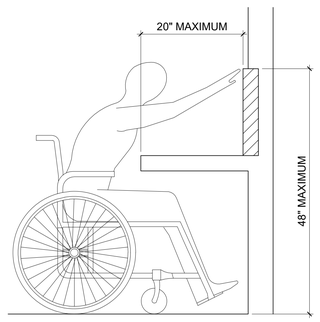

A

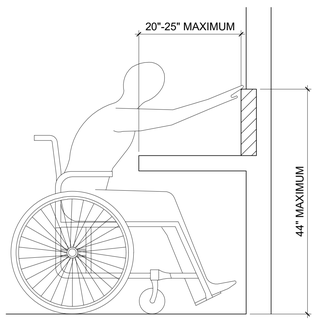

4 UNOBSTRUCTED SIDE REACH

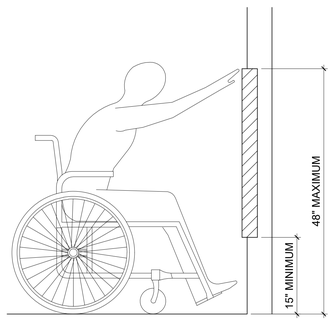

5 CLEAR WIDTH OF AN ACCESSIBLE ROUTE

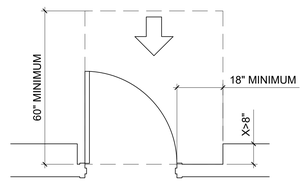

A. PULL SIDE

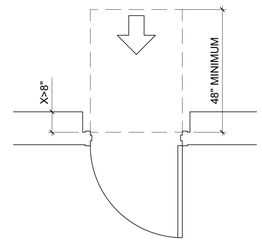

B. PUSH SIDE

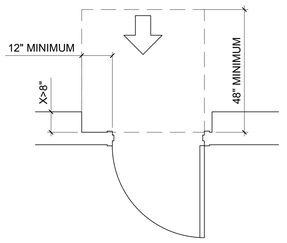

C. PUSH SIDE, DOOR PROVIDED WITH BOTH CLOSER AND LATCH

6 OBSTRUCTED HIGH FORWARD REACH

7 UNOBSTRUCTED FORWARD REACH

8 MANEUVERING CLEARANCES AT RECESSED DOORS AND GATES

Revisions:	Date:

CONSULTANT

H|F|S COMPANY

8718 Botts Lane
San Antonio, Texas 78217
www.hfscompany.com

Phone: (210) 816-4784
Fax: (210) 881-6808
jbianco@hfscompany.com

PROJECT MANAGEMENT

H|F|S COMPANY

8718 Botts Lane
San Antonio, Texas 78217
www.hfscompany.com

Phone: (210) 816-4784
Fax: (210) 881-6808
jbianco@hfscompany.com

REGISTERED ARCHITECT — JOSEPH M. BIANCO — 21743 — STATE OF TEXAS

5/4/22

Construction and Facilities Management

VA U.S. Department of Veterans Affairs

Drawing Title: ACCESSIBILITY STANDARDS	Phase: 100% CONSTRUCTION DOCUMENTS	Project Title: CINCINNATI VAMC EHRM INFRASTRUCTURE UPGRADES	Project Number: 539-21-701
			Building Number: -
Approved: Project Director	FULLY SPRINKLERED	Location: 3200 VINE ST., CINCINNATI, OH	Drawing Number: GI-041
		Issue Date: 4-MAY-2022 / Checked: RAC, JFB / Drawn: -	

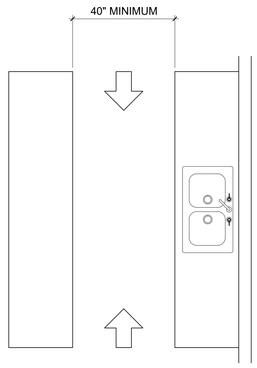

1 PASS THRU COUNTER AREAS

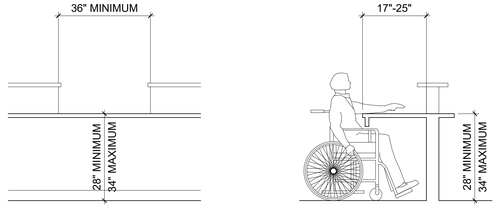

2 DINING AND WORK SURFACES

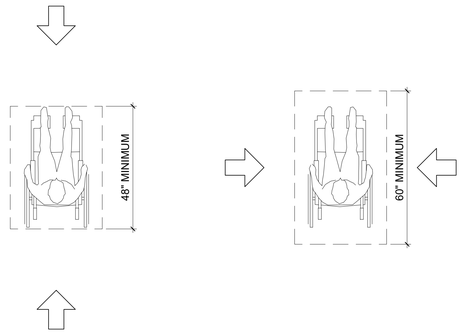

A. FRONT OR REAR ENTRY

B. SIDE ENTRY

3 DEPTH OF WHEELCHAIR SPACES

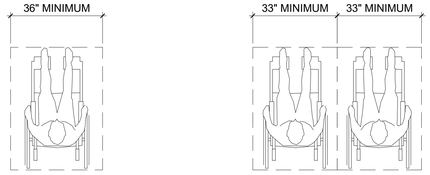

A. SINGLE SPACE

B. TWO SPACES

4 WIDTH OF WHEELCHAIR SPACES

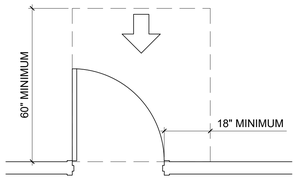

A. FRONT APPROACH, PULL SIDE

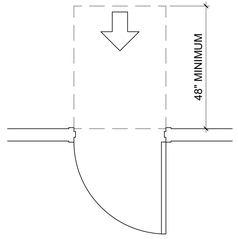

B. FRONT APPROACH, PUSH SIDE

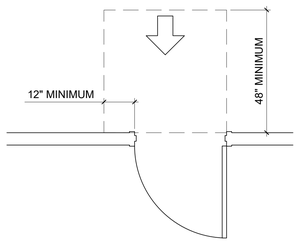

C. FRONT APPROACH, PUSH SIDE, DOOR PROVIDED WITH BOTH CLOSER AND LATCH

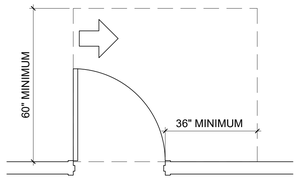

D. HINGE APPROACH, PULL SIDE

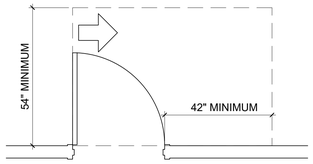

E. HINGE APPROACH, PULL SIDE

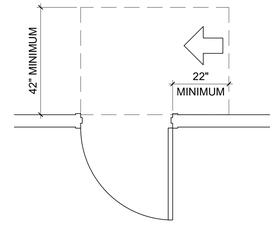

F. HINGE APPROACH, PUSH SIDE

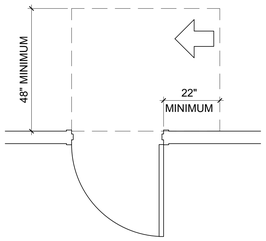

G. HINGE APPROACH, PUSH SIDE, DOOR PROVIDED WITH BOTH CLOSER AND LATCH

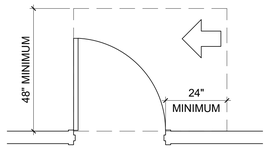

H. LATCH APPROACH, PULL SIDE

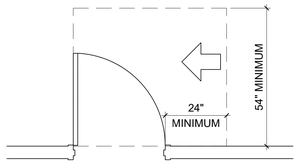

I. LATCH APPROACH, PULL SIDE, DOOR PROVIDED WITH CLOSER

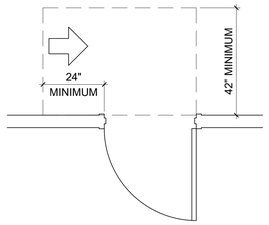

J. LATCH APPROACH, PUSH SIDE

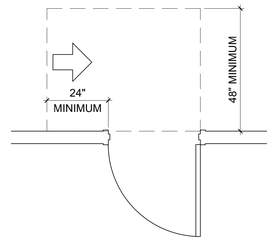

K. LATCH APPROACH, PUSH SIDE, DOOR PROVIDED WITH CLOSER

5 MANEUVERING CLEARANCES AT MANUAL SWINGING DOORS

Revisions:	Date:

CONSULTANT

HFS COMPANY

8718 Botts Lane
San Antonio, Texas 78217
www.hfscompany.com

Phone: (210) 816-4784
Fax: (210) 881-6808
jbianco@hfscompany.com

PROJECT MANAGEMENT

HFS COMPANY

8718 Botts Lane
San Antonio, Texas 78217
www.hfscompany.com

Phone: (210) 816-4784
Fax: (210) 881-6808
jbianco@hfscompany.com

REGISTERED ARCHITECT · JOHN F. BIANCO · 21742 · STATE OF TEXAS

5/4/22

Construction and Facilities Management

VA U.S. Department of Veterans Affairs

Drawing Title: ACCESSIBILITY STANDARDS	Phase: 100% CONSTRUCTION DOCUMENTS	Project Title: CINCINNATI VAMC EHRM INFRASTRUCTURE UPGRADES	Project Number: 539-21-701
			Building Number: -
Approved: Project Director	FULLY SPRINKLERED	Location: 3200 VINE ST., CINCINNATI, OH	Drawing Number: GI-042
		Issue Date: 4-MAY-2022 / Checked: RAC, JFB / Drawn: -	

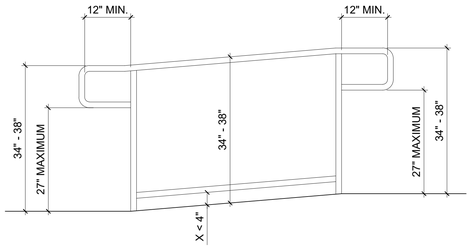

1 TOP AND BOTTOM HANDRAIL EXTENSIONS AT RAMPS

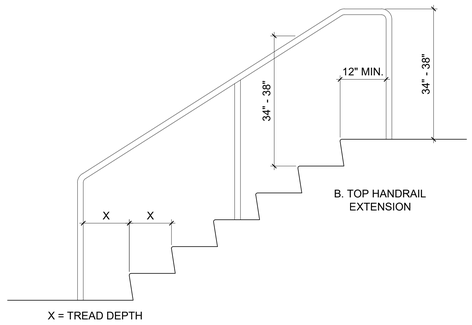

2 HANDRAIL EXTENSIONS AT STAIRS

3 STAIR NOSINGS

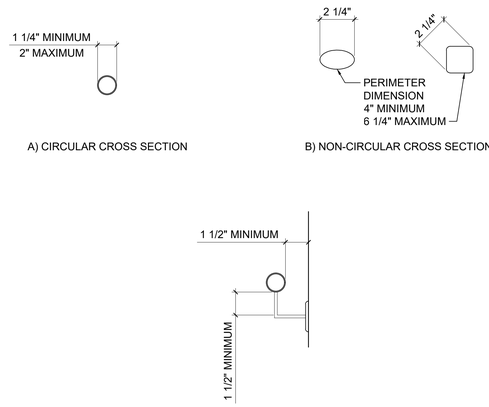

4 HANDRAILS

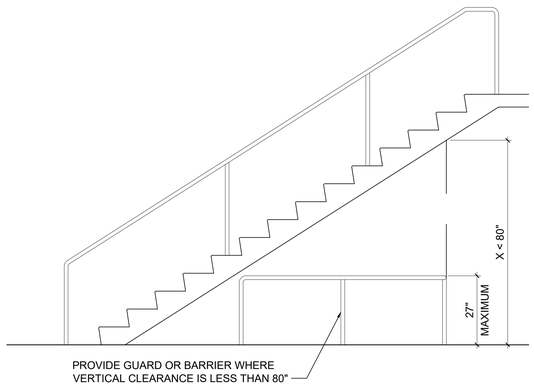

5 VERTICAL CLEARANCE

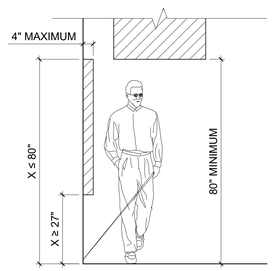

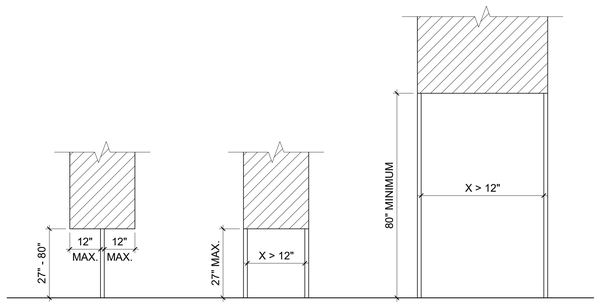

6 PROTRUDING OBJECTS LIMITS

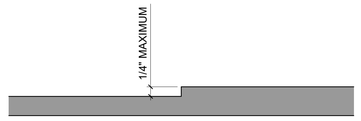

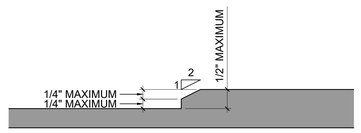

7 CHANGES IN LEVEL

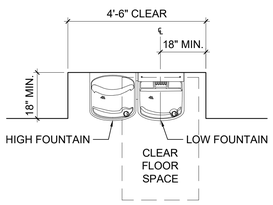

PLAN AT HIGH/LOW DRINKING FOUNTAINS

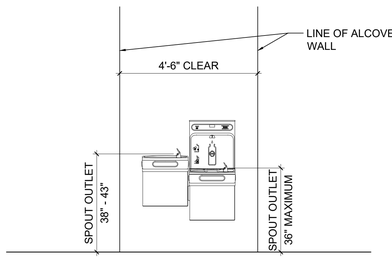

ELEVATION AT HI/LOW DRINKING FOUNTAINS

5 DRINKING FOUNTAINS

Revisions:	Date:

CONSULTANT
HFS COMPANY
8718 Botts Lane
San Antonio, Texas 78217
www.hfscompany.com
Phone: (210) 816-4784
Fax: (210) 881-6808
jbianco@hfscompany.com

PROJECT MANAGEMENT
HFS COMPANY
8718 Botts Lane
San Antonio, Texas 78217
www.hfscompany.com
Phone: (210) 816-4784
Fax: (210) 881-6808
jbianco@hfscompany.com

REGISTERED ARCHITECT — RANDY A. CHRISTIAN — 21742 — STATE OF TEXAS
5/4/22

Construction and Facilities Management

VA U.S. Department of Veterans Affairs

Drawing Title	ACCESSIBILITY STANDARDS
Approved: Project Director	
Phase	100% CONSTRUCTION DOCUMENTS
	FULLY SPRINKLERED
Project Title	CINCINNATI VAMC EHRM INFRASTRUCTURE UPGRADES
Location	3200 VINE ST., CINCINNATI, OH
Issue Date	4-MAY-2022
Checked	RAC, JFB
Drawn	-
Project Number	539-21-701
Building Number	-
Drawing Number	GI-043

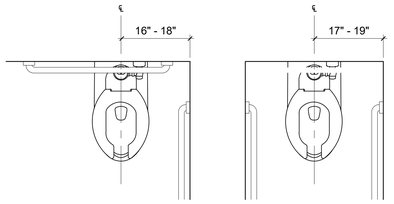

A) WHEELCHAIR ACCESSIBLE WATER CLOSET

B) AMBULATORY ACCESSIBLE WATER CLOSET

1 WATER CLOSET LOCATION

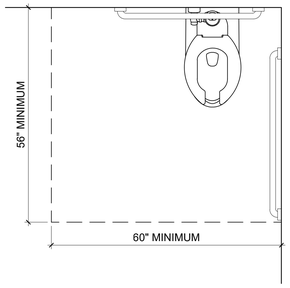

2 CLEARANCE AT WATER CLOSET

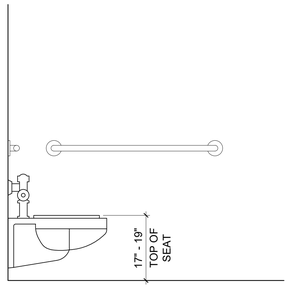

3 WATER CLOSET SEAT HEIGHT

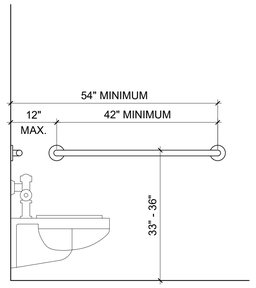

A) SIDE WALL GRAB BAR

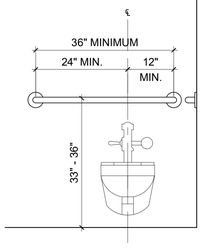

B) REAR WALL GRAB BAR

4 GRAB BARS AT WATER CLOSET

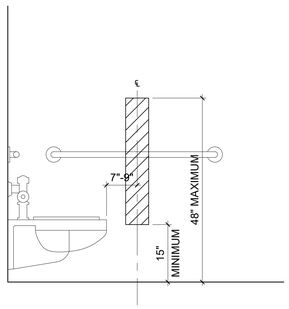

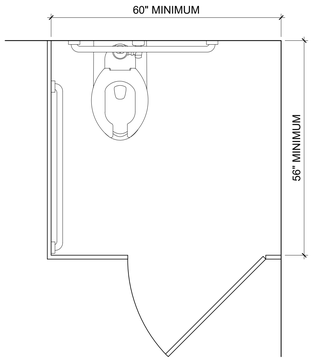

A) WALL HUNG WATER CLOSET

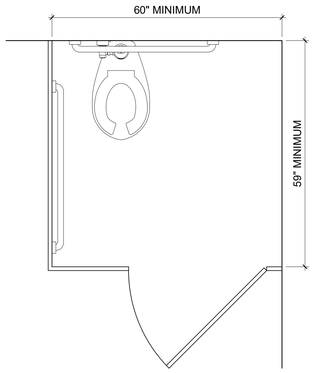

B) FLOOR MOUNTED WATER CLOSET

5 DISPENSOR OUTLET LOCATION

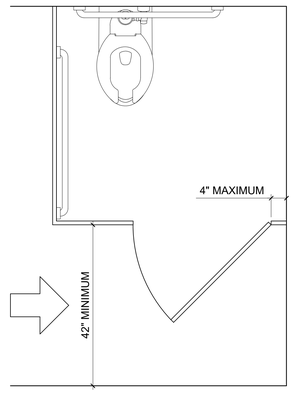

6 WHEELCHAIR ACCESSIBLE TOILET COMPARTMENT

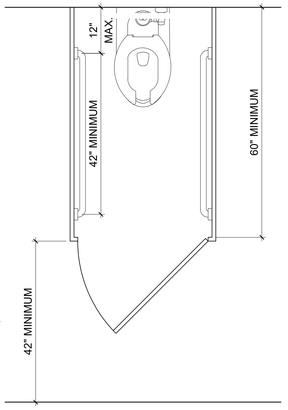

7 WHEEL CHAIR ACCESSIBLE TOILET COMPARTMENT DOORS

8 AMBULATORY ACCESSIBLE TOILET COMPARTMENT

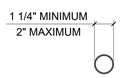

A) CIRCULAR CROSS SECTION

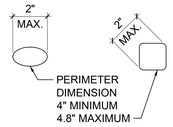

B) NON-CIRCULAR CROSS SECTION

1) GRAB BAR CROSS SECTIONS

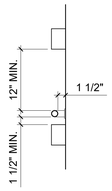

A) PROTRUDING OBJECTS

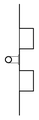

B) RECESSED OBJECTS

2) SPACING OF GRAB BARS

9 GRAB BARS

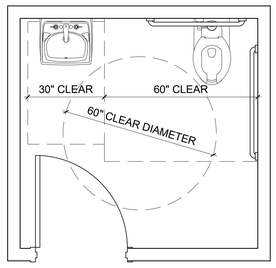

A) PLAN

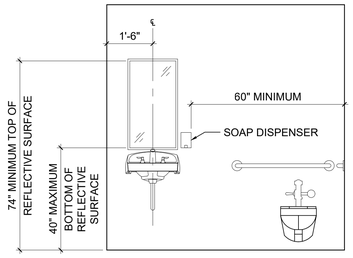

B) ELEVATION

10 SINGLE ACCOMODATION TOILET ROOM

Revisions:	Date:

CONSULTANT

HFS COMPANY
8718 Botts Lane
San Antonio, Texas 78217
www.hfscompany.com
Phone: (210) 816-4784
Fax: (210) 881-6808
jbianco@hfscompany.com

PROJECT MANAGEMENT

HFS COMPANY
8718 Botts Lane
San Antonio, Texas 78217
www.hfscompany.com
Phone: (210) 816-4784
Fax: (210) 881-6808
jbianco@hfscompany.com

REGISTERED ARCHITECT JOSEPH A. BIANCO 21762 STATE OF TEXAS
5/4/22

Construction and Facilities Management

VA U.S. Department of Veterans Affairs

Drawing Title: ACCESSIBILITY STANDARDS

Approved: Project Director

Phase: 100% CONSTRUCTION DOCUMENTS

FULLY SPRINKLERED

Project Title: CINCINNATI VAMC EHRM INFRASTRUCTURE UPGRADES

Location: 3200 VINE ST., CINCINNATI, OH

Issue Date: 4-MAY-2022

Checked: RAC, JFB

Drawn: -

Project Number: 539-21-701

Building Number: -

Drawing Number: GI-044

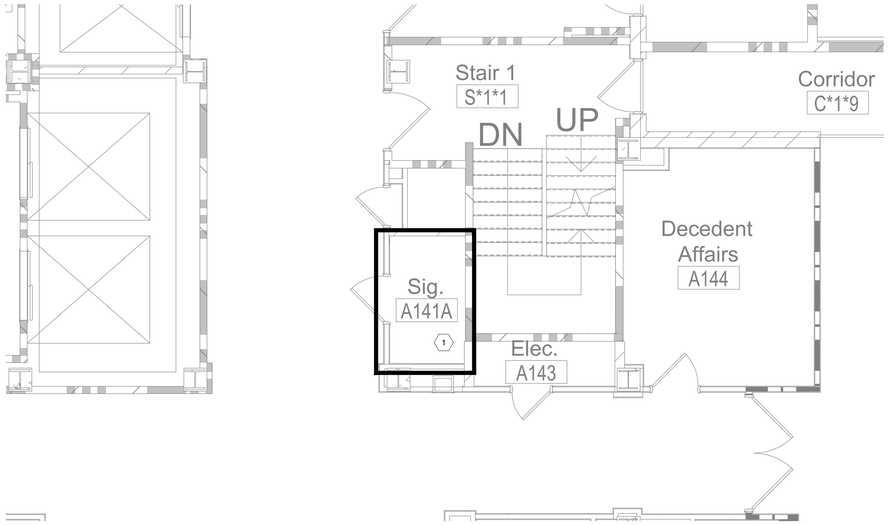

1 BUILDING 01 LEVEL 01
1/4" = 1'-0"

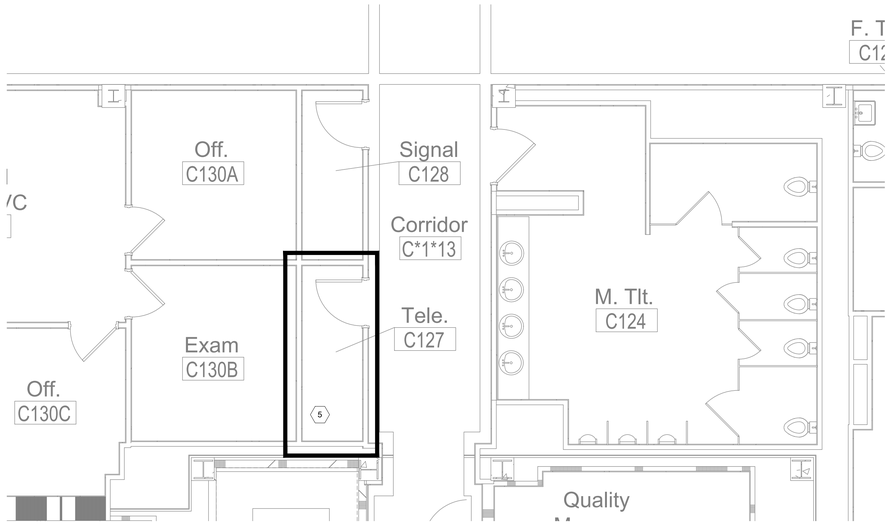

4 BUILDING 01 LEVEL 01
1/4" = 1'-0"

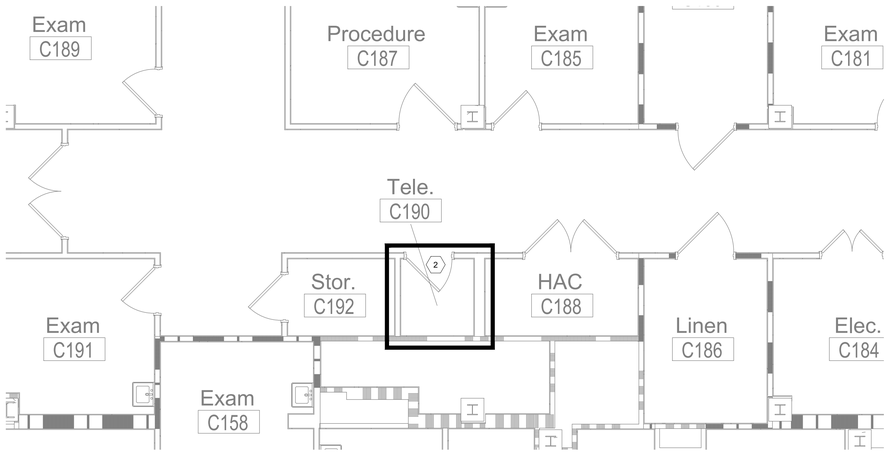

2 BUILDING 01 LEVEL 01
1/4" = 1'-0"

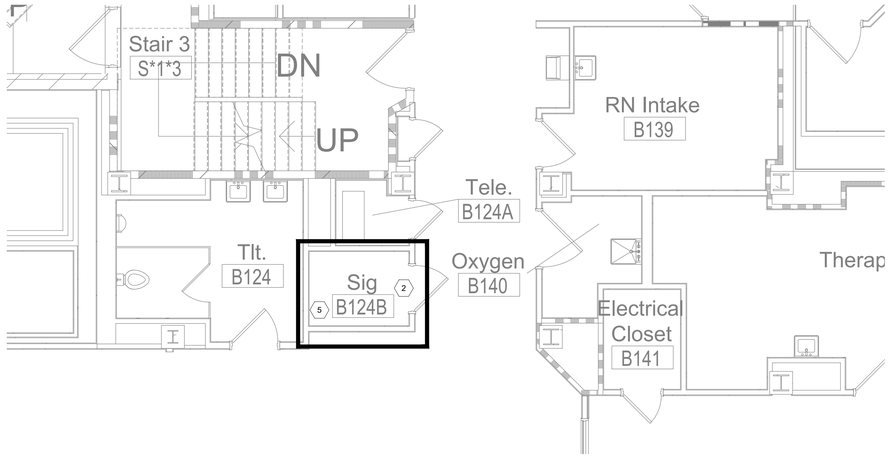

5 BUILDING 01 LEVEL 01
1/4" = 1'-0"

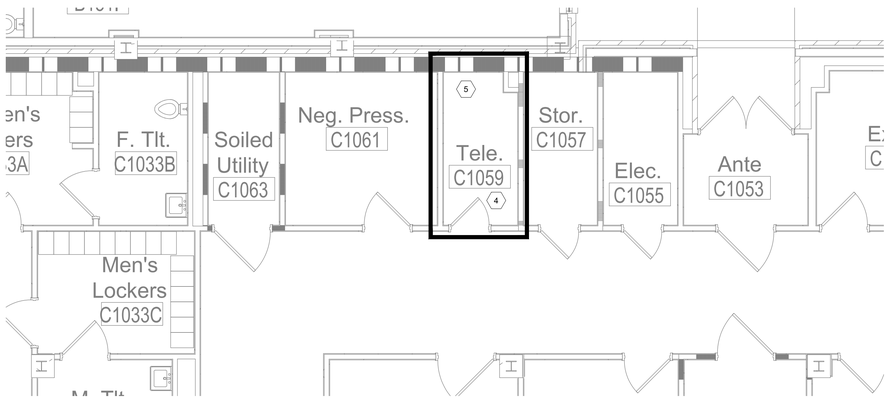

3 BUILDING 01 LEVEL 01
1/4" = 1'-0"

ASBESTOS NOTES

GENERAL NOTES:

1. THESE DRAWINGS ARE DIAGRAMMATIC AND FOR GENERAL IDENTIFICATION OF ASBESTOS-CONTAINING MATERIALS (ACM) AND LEAD-BASED PAINT (LBP) SUBJECT TO REMOVAL OR DISTURBANCE. THEIR ACCURACY IS NOT GUARANTEED. LOCATIONS AND QUANTITIES SHOWN OF ACM AND LBP TO BE REMOVED ARE REPRESENTATIVE BASED ON RECENT AND PREEXISTING SITE SURVEY INFORMATION. THE ABATEMENT CONTRACTOR SHALL BE RESPONSIBLE FOR FIELD VERIFYING ALL MATERIAL LOCATIONS AND REMOVAL QUANTITIES, AND EXISTING SITE CONDITIONS.
2. ASBESTOS REMOVAL IS BEING PERFORMED PURSUANT TO RENOVATION OF THE PROJECT AREAS. REMOVE AND DISPOSE OF ALL ACM IN ACCORDANCE WITH APPLICABLE REGULATIONS, PROJECT SPECIFICATIONS, AND THE APPROVED ASBESTOS HAZARD ABATEMENT PLAN (AHAP). IF SUSPECT ACMS ARE ENCOUNTERED DURING CONSTRUCTION AND DEMOLITION THAT ARE NOT IDENTIFIED ON THE ASBESTOS ABATEMENT DRAWINGS, STOP WORK AND CONTACT THE PROJECT MANAGER AND VPIH.
3. ALL WORK IS TO BE PERFORMED IN ACCORDANCE WITH ALL APPLICABLE FEDERAL, STATE, AND LOCAL REGULATIONS; PROJECT SPECIFICATIONS, THE APPROVED WORK PLAN, AND ACCEPTED INDUSTRY PRACTICE. WHEN REQUIREMENTS OVERLAP OR CONFLICT, THE MOST STRINGENT REQUIREMENT SHALL APPLY. ALL WORK SHALL BE SUBJECT TO INSPECTION BY THE OWNER, THE OWNER'S CONSULTANTS, AND REGULATORY PERSONNEL.
4. DEMOLITION OF NON-ACM BUILDING MATERIALS MAY BE REQUIRED TO ACCESS REGULATED MATERIALS, INCLUDING, BUT NOT LIMITED TO, CABINETS, RAISED FLOORING, GYPSUM WALLBOARD, EXPANDED METAL OR WOOD LATH AND PLASTER WALLS AND CEILINGS, WALL FRAMING, CARPET, CERAMIC AND VINYL FLOOR COVERINGS, WOOD, ETC. THE ABATEMENT CONTRACTOR SHALL BE RESPONSIBLE FOR DEMOLITION OF NON-ACM MATERIALS AS NEEDED TO ACCESS REGULATED MATERIALS FOR ABATEMENT, AND FOR COORDINATING THE LIMITS OF DEMOLITION AND ABATEMENT WITH THE GENERAL CONTRACTOR.
5. ALL COSTS ASSOCIATED WITH EXPLORATORY DEMOLITION AND DEMOLITION OF NON-ACM MATERIALS NEEDED TO ACCOMPLISH ABATEMENT SHALL BE INCLUDED IN THE ABATEMENT CONTRACTOR'S LUMP SUM PRICE FOR THE PROJECT. NO ADDITIONAL COMPENSATION SHALL BE CONSIDERED FOR THIS WORK.

ASBESTOS NOTES:

1. THE PROJECT AREA WAS RECENTLY SURVEYED FOR ACM. REFER TO THE HAZARDOUS BUILDING MATERIALS INSPECTION REPORT BY AMI ENVIRONMENTAL, DATED AUGUST 9TH, 2021 FOR MORE INFORMATION ABOUT ACMS IDENTIFIED IN THE PROJECT AREA.
2. CONCEALED ACM PIPE INSULATION (TSI) MAY EXIST WITHIN WALLS, PIPE CHASES AND ABOVE RIGID CEILINGS. COORDINATE ACCESS WITH DEMOLITION DRAWINGS AND THE GENERAL CONTRACTOR. SOME EXPLORATORY DEMOLITION MAY BE REQUIRED TO DETERMINE IF CONCEALED ACM IS PRESENT.
3. IF SUSPECT ACM IS DISCOVERED IN CONSTRUCTION, STOP WORK AND CONTACT GENERAL CONTRACTOR, VA REPRESENTATIVES AND VPIH.
4. GASKETS AND PACKINGS ARE CONCEALED IN VALVES, EQUIPMENT, STEAM TRAPS, BOILERS AND FLUES AND ARE INACCESSIBLE FOR SAMPLING. GASKETS AND PACKINGS ARE ASSUMED AS ACM UNLESS SAMPLED, ANALYZED, AND DETERMINED TO BE NON-ASBESTOS.
5. ESTABLISH REGULATED AREAS (RA) AND NEGATIVE PRESSURE ENCLOSURES (NPE) AND PERFORM REMOVAL IN ACCORDANCE WITH APPLICABLE SPECIFICATION SECTIONS: SEC 02 82 13-13, GLOVEBAG ASBESTOS ABATEMENT; SEC 02 82 11, TRADITIONAL ASBESTOS ABATEMENT; SEC 02 82 13-19, ASBESTOS FLOOR TILE AND MASTIC ABATEMENT.
6. FINALIZE LIMITS OF REGULATED AREAS, LOCATIONS OF NEGATIVE AIR MACHINES (NAM), PERSONAL DECONTAMINATION FACILITIES (PDF), AND WASTE DECONTAMINATION FACILITIES (WDF) BASED ON SITE CONDITIONS, BEST PRACTICES AND PHASING REQUIREMENTS.
7. ASSUME 50% EFFICIENCY WHEN CALCULATING NAM REQUIREMENTS FOR ACHIEVING FOUR (4) AIR CHANGES PER HOUR AND PROVIDED GREATER THAN -0.02" WCG PRESSURE. CONFIGURE AND PLACE NAMS AS NEEDED TO MAXIMIZE AIR MOVEMENT AND PREVENT DEAD AIR SPACE. COORDINATE NEGATIVE AIR DISCHARGE LOCATIONS WITH GENERAL CONTRACTOR, OWNER'S REPRESENTATIVE, AND VPIH, IF NEEDED.

ASBESTOS ABATEMENT PHASING:

1. THE ABATEMENT CONTRACTOR SHALL WORK CLOSELY WITH THE GENERAL CONTRACTOR, CONTRACTING OFFICER, OWNER OR OWNER'S REPRESENTATIVE, AND/OR THE VPIH TO COORDINATE REMOVAL OF ACM IN ACCORDANCE WITH PROJECT SCHEDULING, SEQUENCING, AND PHASING REQUIREMENTS. SOME AFTER HOURS AND WEEK-END WORK MAY BE REQUIRED. PHASING IS SUBJECT TO CHANGE TO ACCOMMODATE SITE CONDITIONS AND FACILITY OPERATIONS.

SUMMARY OF ASBESTOS CONTAINING MATERIALS

KEY NOTE	DESCRIPTION	FRIABLE	QTY	HATCHING
1	9"X9" VFT BEIGE GRAY SPECKS	NF	15 SF	
1	BLACK MASTIC (ASSOC. WITH ABOVE)	NF	15 SF	
2	DUCT MASTIC TAN	NF	10 LF	
3	DUCT MASTIC TAN	NF	5 LF	
4	DUCT MASTIC TAN	NF	10 LF	
5	12"X12" VFT BEIGE LT BROWN STREAKS	NF	30 SF	
5	BLACK MASTIC (ASSOC. W/ABOVE)	NF	30 SF	
6	BLACK MASTIC (UNDER NON-ACM VFT)	NF	10SF	
7	DUCT MASTIC TAN	NF	15 LF	
8	DUCT MASTIC TAN	NF	5 LF	
9	BLACK MASTIC (UNDER NON-ACM VFT)	NF	10 SF	
10	DUCT MASTIC TAN	NF	10 LF	
11	BLACK MASTIC (UNDER NON-ACM VFT)	NF	20 SF	
12	TSI PIPE WRAP BEIGE	F	30 LF	
13	TSI MUDDED FITTINGS WHITE	F	5 EA	
14	TSI 1" PIPE INSULATION BLACK	F	40 LF	
15	TSI MUDDED FITTING WHITE	F	10 EA	
16	BLACK MASTIC (UNDER NON-ACM VFT)	NF	10 SF	
17	TSI MUDDED FITTING WHITE	NF	5EA	
18	TSI MUDDED FITTING WHITE	NF	5 EA	
19	HEATER-MUDDED INSULATION WHITE	NF	1 EA	
20	12"X12" VFT BEIGE W/ GRAY SPECKS	NF	40 SF	
21	12"X12" VFT BEIGE W/ GRAY SPECKS	NF	250 SF	
21	BLACK MASTIC (ASSOC W ABOVE)	NF	250 SF	
22	12"X12" VFT BEIGE W/ GRAY SPECKS	NF	50 SF	
22	BLACK MASTIC	NF	50 SF	

Revisions:	Date:

CONSULTANT

AMI ENVIRONMENTAL
Desert Concepts E&E and AMI Environmental
8000 IH 10 West, Ste. 600
San Antonio, TX 78230
661–203–8172

ARCHITECT/ENGINEER OF RECORD

HFS COMPANY
8718 Botts Lane
San Antonio, Texas 78217
www.hfscompany.com
Phone: (210) 816-4784
Fax: (210) 881-6808
jbianco@hfscompany.com

Drawings Prepared by
CIH Certification #9956
04-MAY-22

Construction and Facilities Management

VA U.S. Department of Veterans Affairs

Drawing Title: HAZARDOUS MATERIALS-ASBESTOS
Approved: Project Director

Phase: 100% CONSTRUCTION DOCUMENTS
FULLY SPRINKLERED

Project Title: CINCINNATI VAMC EHRM INFRASTRUCTURE UPGRADES
Location: 3200 VINCE ST., CINCINNATI, OH
Issue Date: 04-MAY-2022
Checked: WMC
Drawn: MET

Project Number: 539-21-701
Building Number: 01
Drawing Number: HA-101

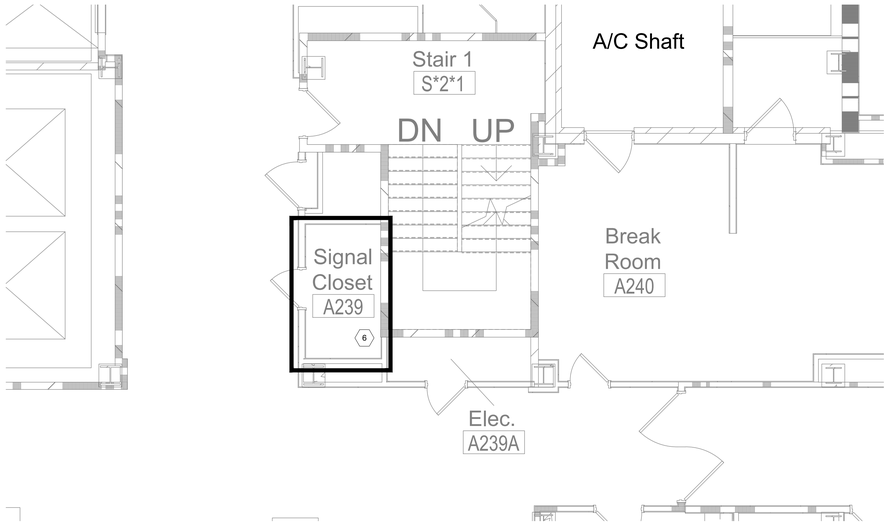

1 BUILDING 01 LEVEL 02
1/4" = 1'-0"

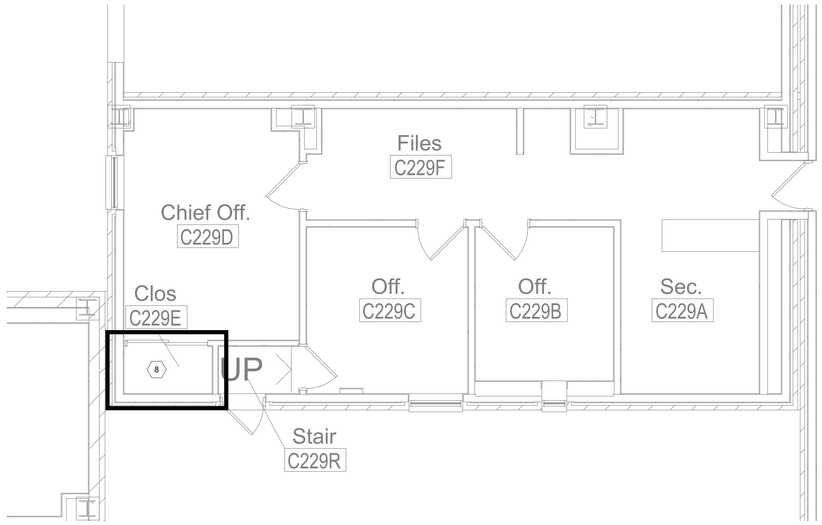

4 BUILDING 01 LEVEL 02
1/4" = 1'-0"

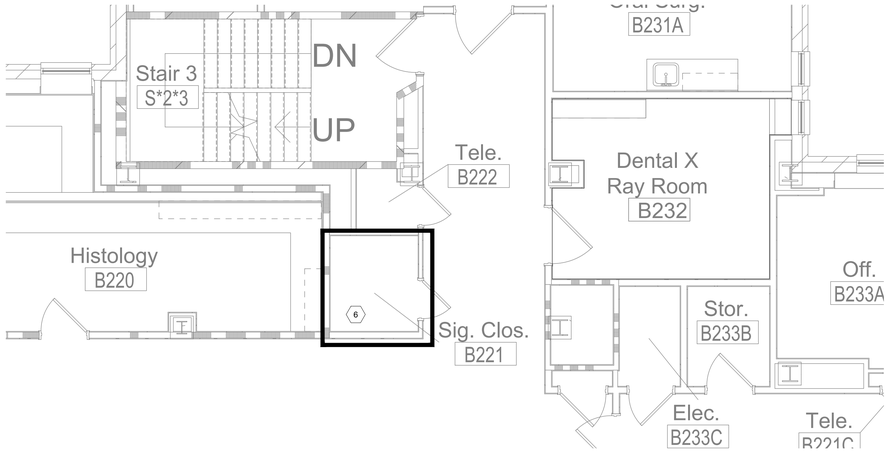

2 BUILDING 01 LEVEL 01
1/4" = 1'-0"

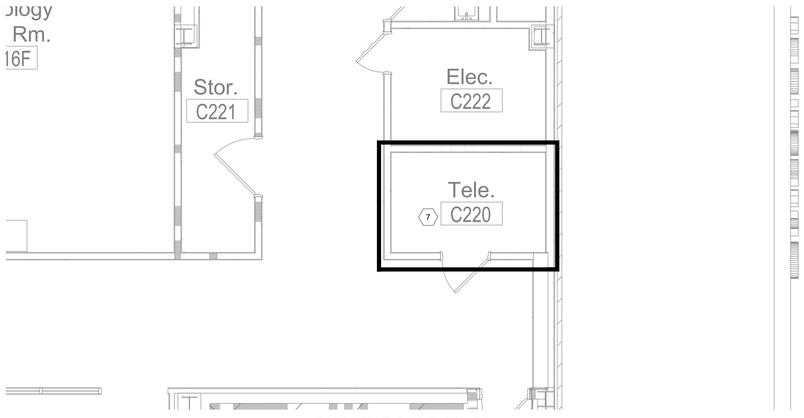

3 BUILDING 01 LEVEL 02
1/4" = 1'-0"

ASBESTOS NOTES

GENERAL NOTES:

1. THESE DRAWINGS ARE DIAGRAMMATIC AND FOR GENERAL IDENTIFICATION OF ASBESTOS-CONTAINING MATERIALS (ACM) AND LEAD-BASED PAINT (LBP) SUBJECT TO REMOVAL OR DISTURBANCE. THEIR ACCURACY IS NOT GUARANTEED. LOCATIONS AND QUANTITIES SHOWN OF ACM AND LBP TO BE REMOVED ARE REPRESENTATIVE BASED ON RECENT AND PREEXISTING SITE SURVEY INFORMATION. THE ABATEMENT CONTRACTOR SHALL BE RESPONSIBLE FOR FIELD VERIFYING ALL MATERIAL LOCATIONS AND REMOVAL QUANTITIES, AND EXISTING SITE CONDITIONS.
2. ASBESTOS REMOVAL IS BEING PERFORMED PURSUANT TO RENOVATION OF THE PROJECT AREAS. REMOVE AND DISPOSE OF ALL ACM IN ACCORDANCE WITH APPLICABLE REGULATIONS, PROJECT SPECIFICATIONS, AND THE APPROVED ASBESTOS HAZARD ABATEMENT PLAN (AHAP). IF SUSPECT ACMS ARE ENCOUNTERED DURING CONSTRUCTION AND DEMOLITION THAT ARE NOT IDENTIFIED ON THE ASBESTOS ABATEMENT DRAWINGS, STOP WORK AND CONTACT THE PROJECT MANAGER AND VPIH.
3. ALL WORK IS TO BE PERFORMED IN ACCORDANCE WITH ALL APPLICABLE FEDERAL, STATE, AND LOCAL REGULATIONS; PROJECT SPECIFICATIONS, THE APPROVED WORK PLAN, AND ACCEPTED INDUSTRY PRACTICE. WHEN REQUIREMENTS OVERLAP OR CONFLICT, THE MOST STRINGENT REQUIREMENT SHALL APPLY. ALL WORK SHALL BE SUBJECT TO INSPECTION BY THE OWNER, THE OWNER'S CONSULTANTS, AND REGULATORY PERSONNEL.
4. DEMOLITION OF NON-ACM BUILDING MATERIALS MAY BE REQUIRED TO ACCESS REGULATED MATERIALS, INCLUDING, BUT NOT LIMITED TO, CABINETS, RAISED FLOORING, GYPSUM WALLBOARD, EXPANDED METAL OR WOOD LATH AND PLASTER WALLS AND CEILINGS, WALL FRAMING, CARPET, CERAMIC AND VINYL FLOOR COVERINGS, WOOD, ETC. THE ABATEMENT CONTRACTOR SHALL BE RESPONSIBLE FOR DEMOLITION OF NON-ACM MATERIALS AS NEEDED TO ACCESS REGULATED MATERIALS FOR ABATEMENT, AND FOR COORDINATING THE LIMITS OF DEMOLITION AND ABATEMENT WITH THE GENERAL CONTRACTOR.
5. ALL COSTS ASSOCIATED WITH EXPLORATORY DEMOLITION AND DEMOLITION OF NON-ACM MATERIALS NEEDED TO ACCOMPLISH ABATEMENT SHALL BE INCLUDED IN THE ABATEMENT CONTRACTOR'S LUMP SUM PRICE FOR THE PROJECT. NO ADDITIONAL COMPENSATION SHALL BE CONSIDERED FOR THIS WORK.

ASBESTOS NOTES:

1. THE PROJECT AREA WAS RECENTLY SURVEYED FOR ACM. REFER TO THE HAZARDOUS BUILDING MATERIALS INSPECTION REPORT BY AMI ENVIRONMENTAL, DATED AUGUST 9TH, 2021 FOR MORE INFORMATION ABOUT ACMS IDENTIFIED IN THE PROJECT AREA.
2. CONCEALED ACM PIPE INSULATION (TSI) MAY EXIST WITHIN WALLS, PIPE CHASES AND ABOVE RIGID CEILINGS. COORDINATE ACCESS WITH DEMOLITION DRAWINGS AND THE GENERAL CONTRACTOR. SOME EXPLORATORY DEMOLITION MAY BE REQUIRED TO DETERMINE IF CONCEALED ACM IS PRESENT.
3. IF SUSPECT ACM IS DISCOVERED IN CONSTRUCTION, STOP WORK AND CONTACT GENERAL CONTRACTOR, VA REPRESENTATIVES AND VPIH.
4. GASKETS AND PACKINGS ARE CONCEALED IN VALVES, EQUIPMENT, STEAM TRAPS, BOILERS AND FLUES AND ARE INACCESSIBLE FOR SAMPLING. GASKETS AND PACKINGS ARE ASSUMED AS ACM UNLESS SAMPLED, ANALYZED, AND DETERMINED TO BE NON-ASBESTOS.
5. ESTABLISH REGULATED AREAS (RA) AND NEGATIVE PRESSURE ENCLOSURES (NPE) AND PERFORM REMOVAL IN ACCORDANCE WITH APPLICABLE SPECIFICATION SECTIONS: SEC 02 82 13-13, GLOVEBAG ASBESTOS ABATEMENT; SEC 02 82 11, TRADITIONAL ASBESTOS ABATEMENT; SEC 02 82 13-19, ASBESTOS FLOOR TILE AND MASTIC ABATEMENT.
6. FINALIZE LIMITS OF REGULATED AREAS, LOCATIONS OF NEGATIVE AIR MACHINES (NAM), PERSONAL DECONTAMINATION FACILITIES (PDF), AND WASTE DECONTAMINATION FACILITIES (WDF) BASED ON SITE CONDITIONS, BEST PRACTICES AND PHASING REQUIREMENTS.
7. ASSUME 50% EFFICIENCY WHEN CALCULATING NAM REQUIREMENTS FOR ACHIEVING FOUR (4) AIR CHANGES PER HOUR AND PROVIDED GREATER THAN -0.02" WCG PRESSURE. CONFIGURE AND PLACE NAMS AS NEEDED TO MAXIMIZE AIR MOVEMENT AND PREVENT DEAD AIR SPACE. COORDINATE NEGATIVE AIR DISCHARGE LOCATIONS WITH GENERAL CONTRACTOR, OWNER'S REPRESENTATIVE, AND VPIH, IF NEEDED.

ASBESTOS ABATEMENT PHASING:

1. THE ABATEMENT CONTRACTOR SHALL WORK CLOSELY WITH THE GENERAL CONTRACTOR, CONTRACTING OFFICER, OWNER OR OWNER'S REPRESENTATIVE, AND/OR THE VPIH TO COORDINATE REMOVAL OF ACM IN ACCORDANCE WITH PROJECT SCHEDULING, SEQUENCING, AND PHASING REQUIREMENTS. SOME AFTER HOURS AND WEEK-END WORK MAY BE REQUIRED. PHASING IS SUBJECT TO CHANGE TO ACCOMMODATE SITE CONDITIONS AND FACILITY OPERATIONS.

REFER TO SCHEDULE ON SHEET HA-101

Revisions:	Date:

CONSULTANT

AMI ENVIRONMENTAL
Desert Concepts E&E and AMI Environmental
8000 IH 10 West, Ste. 600
San Antonio, TX 78230
661-203-8172

ARCHITECT/ENGINEER OF RECORD

HFS COMPANY
8718 Botts Lane
San Antonio, Texas 78217
www.hfscompany.com
Phone: (210) 816-4784
Fax: (210) 881-6808
jbianco@hfscompany.com

Drawings Prepared by CIH Certification #9956 04-MAY-22

Construction and Facilities Management

VA U.S. Department of Veterans Affairs

Drawing Title: HAZARDOUS MATERIALS-ASBESTOS

Approved: Project Director

Phase: 100% CONSTRUCTION DOCUMENTS

FULLY SPRINKLERED

Project Title: CINCINNATI VAMC EHRM INFRASTRUCTURE UPGRADES

Location: 3200 VINCE ST., CINCINNATI, OH

Issue Date: 04-MAY-2022

Checked: WMC

Drawn: MET

Project Number: 539-21-701

Building Number: 01

Drawing Number: HA-102

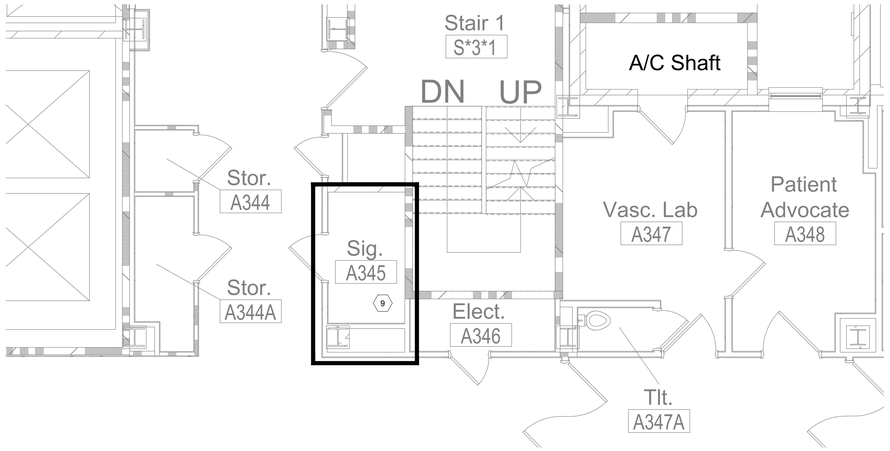

1 BUILDING 01 LEVEL 03
1/4" = 1'-0"

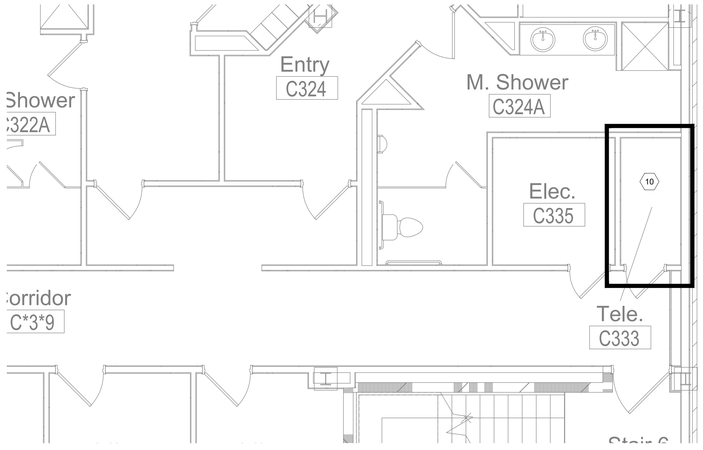

2 BUILDING 01 LEVEL 03
1/4" = 1'-0"

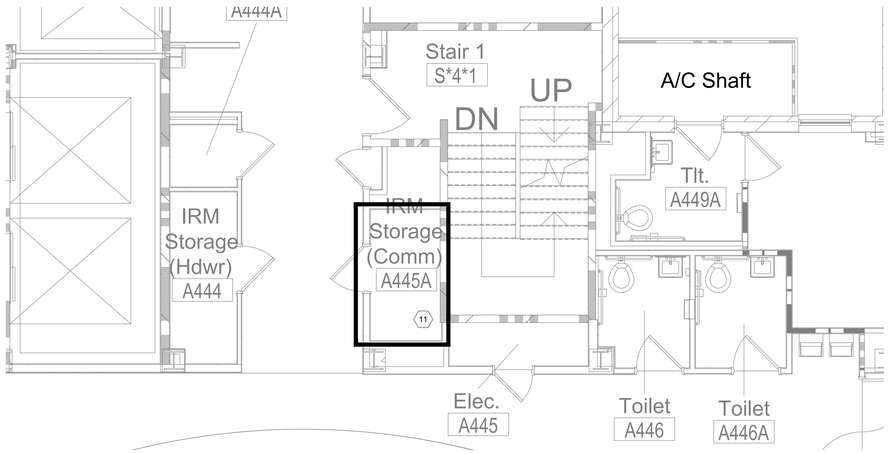

3 BUILDING 01 LEVEL 04
1/4" = 1'-0"

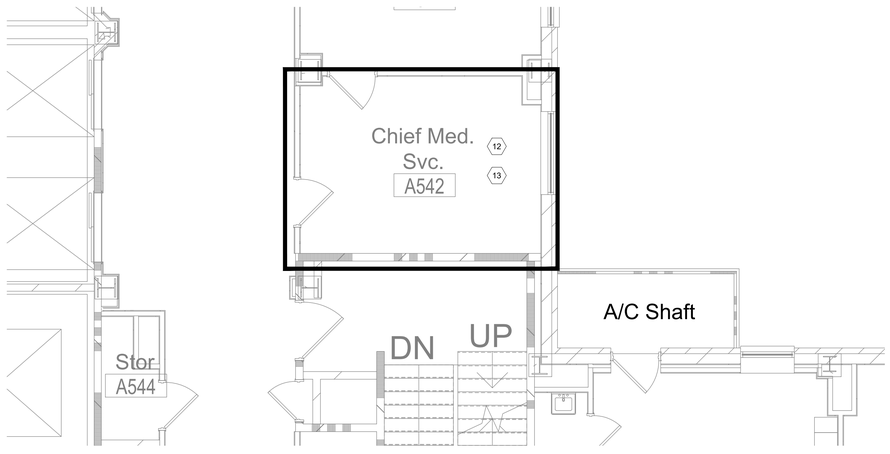

4 BUILDING 01 LEVEL 05
1/4" = 1'-0"

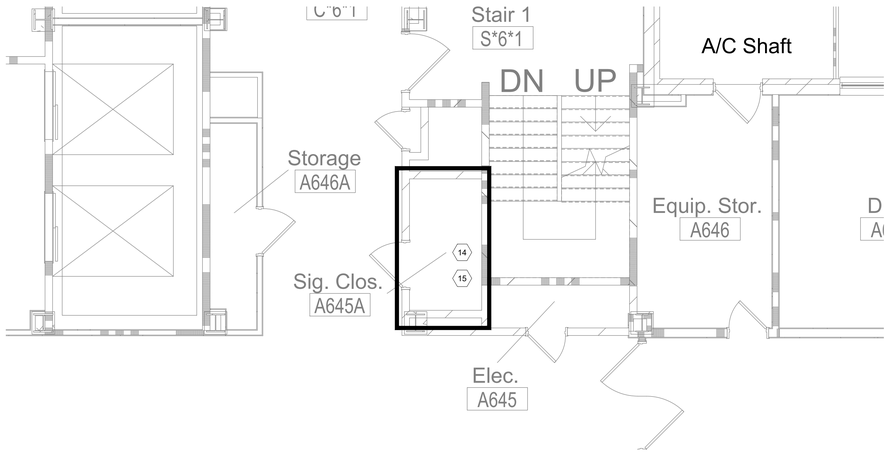

5 BUILDING 01 LEVEL 06
1/4" = 1'-0"

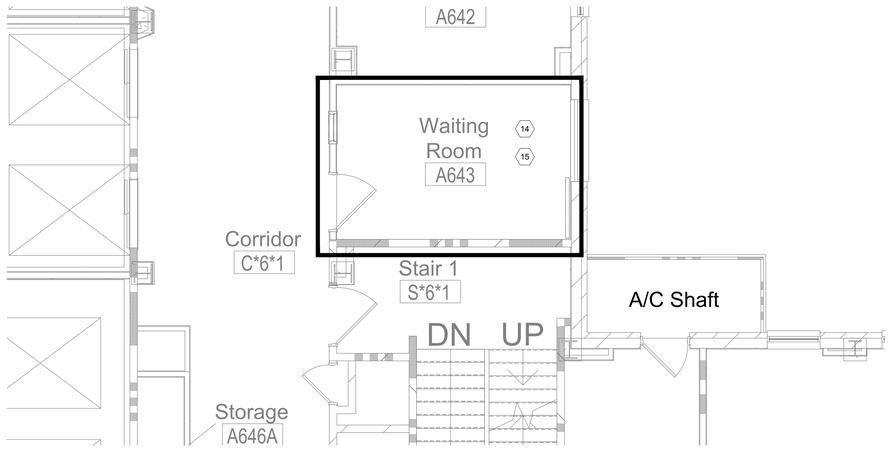

6 BUILDING 01 LEVEL 06
1/4" = 1'-0"

ASBESTOS NOTES

GENERAL NOTES:

1. THESE DRAWINGS ARE DIAGRAMMATIC AND FOR GENERAL IDENTIFICATION OF ASBESTOS-CONTAINING MATERIALS (ACM) AND LEAD-BASED PAINT (LBP) SUBJECT TO REMOVAL OR DISTURBANCE. THEIR ACCURACY IS NOT GUARANTEED. LOCATIONS AND QUANTITIES SHOWN OF ACM AND LBP TO BE REMOVED ARE REPRESENTATIVE BASED ON RECENT AND PREEXISTING SITE SURVEY INFORMATION. THE ABATEMENT CONTRACTOR SHALL BE RESPONSIBLE FOR FIELD VERIFYING ALL MATERIAL LOCATIONS AND REMOVAL QUANTITIES, AND EXISTING SITE CONDITIONS.
2. ASBESTOS REMOVAL IS BEING PERFORMED PURSUANT TO RENOVATION OF THE PROJECT AREAS. REMOVE AND DISPOSE OF ALL ACM IN ACCORDANCE WITH APPLICABLE REGULATIONS, PROJECT SPECIFICATIONS, AND THE APPROVED ASBESTOS HAZARD ABATEMENT PLAN (AHAP). IF SUSPECT ACMS ARE ENCOUNTERED DURING CONSTRUCTION AND DEMOLITION THAT ARE NOT IDENTIFIED ON THE ASBESTOS ABATEMENT DRAWINGS, STOP WORK AND CONTACT THE PROJECT MANAGER AND VPIH.
3. ALL WORK IS TO BE PERFORMED IN ACCORDANCE WITH ALL APPLICABLE FEDERAL, STATE, AND LOCAL REGULATIONS; PROJECT SPECIFICATIONS, THE APPROVED WORK PLAN, AND ACCEPTED INDUSTRY PRACTICE. WHEN REQUIREMENTS OVERLAP OR CONFLICT, THE MOST STRINGENT REQUIREMENT SHALL APPLY. ALL WORK SHALL BE SUBJECT TO INSPECTION BY THE OWNER, THE OWNER'S CONSULTANTS, AND REGULATORY PERSONNEL.
4. DEMOLITION OF NON-ACM BUILDING MATERIALS MAY BE REQUIRED TO ACCESS REGULATED MATERIALS, INCLUDING, BUT NOT LIMITED TO, CABINETS, RAISED FLOORING, GYPSUM WALLBOARD, EXPANDED METAL OR WOOD LATH AND PLASTER WALLS AND CEILINGS, WALL FRAMING, CARPET, CERAMIC AND VINYL FLOOR COVERINGS, WOOD, ETC. THE ABATEMENT CONTRACTOR SHALL BE RESPONSIBLE FOR DEMOLITION OF NON-ACM MATERIALS AS NEEDED TO ACCESS REGULATED MATERIALS FOR ABATEMENT, AND FOR COORDINATING THE LIMITS OF DEMOLITION AND ABATEMENT WITH THE GENERAL CONTRACTOR.
5. ALL COSTS ASSOCIATED WITH EXPLORATORY DEMOLITION AND DEMOLITION OF NON-ACM MATERIALS NEEDED TO ACCOMPLISH ABATEMENT SHALL BE INCLUDED IN THE ABATEMENT CONTRACTOR'S LUMP SUM PRICE FOR THE PROJECT. NO ADDITIONAL COMPENSATION SHALL BE CONSIDERED FOR THIS WORK.

ASBESTOS NOTES:

1. THE PROJECT AREA WAS RECENTLY SURVEYED FOR ACM. REFER TO THE HAZARDOUS BUILDING MATERIALS INSPECTION REPORT BY AMI ENVIRONMENTAL, DATED AUGUST 9TH, 2021 FOR MORE INFORMATION ABOUT ACMS IDENTIFIED IN THE PROJECT AREA.
2. CONCEALED ACM PIPE INSULATION (TSI) MAY EXIST WITHIN WALLS, PIPE CHASES AND ABOVE RIGID CEILINGS. COORDINATE ACCESS WITH DEMOLITION DRAWINGS AND THE GENERAL CONTRACTOR. SOME EXPLORATORY DEMOLITION MAY BE REQUIRED TO DETERMINE IF CONCEALED ACM IS PRESENT.
3. IF SUSPECT ACM IS DISCOVERED IN CONSTRUCTION, STOP WORK AND CONTACT GENERAL CONTRACTOR, VA REPRESENTATIVES AND VPIH.
4. GASKETS AND PACKINGS ARE CONCEALED IN VALVES, EQUIPMENT, STEAM TRAPS, BOILERS AND FLUES AND ARE INACCESSIBLE FOR SAMPLING. GASKETS AND PACKINGS ARE ASSUMED AS ACM UNLESS SAMPLED, ANALYZED, AND DETERMINED TO BE NON-ASBESTOS.
5. ESTABLISH REGULATED AREAS (RA) AND NEGATIVE PRESSURE ENCLOSURES (NPE) AND PERFORM REMOVAL IN ACCORDANCE WITH APPLICABLE SPECIFICATION SECTIONS: SEC 02 82 13-13, GLOVEBAG ASBESTOS ABATEMENT; SEC 02 82 11, TRADITIONAL ASBESTOS ABATEMENT; SEC 02 82 13-19, ASBESTOS FLOOR TILE AND MASTIC ABATEMENT.
6. FINALIZE LIMITS OF REGULATED AREAS, LOCATIONS OF NEGATIVE AIR MACHINES (NAM), PERSONAL DECONTAMINATION FACILITIES (PDF), AND WASTE DECONTAMINATION FACILITIES (WDF) BASED ON SITE CONDITIONS, BEST PRACTICES AND PHASING REQUIREMENTS.
7. ASSUME 50% EFFICIENCY WHEN CALCULATING NAM REQUIREMENTS FOR ACHIEVING FOUR (4) AIR CHANGES PER HOUR AND PROVIDED GREATER THAN -0.02" WCG PRESSURE. CONFIGURE AND PLACE NAMS AS NEEDED TO MAXIMIZE AIR MOVEMENT AND PREVENT DEAD AIR SPACE. COORDINATE NEGATIVE AIR DISCHARGE LOCATIONS WITH GENERAL CONTRACTOR, OWNER'S REPRESENTATIVE, AND VPIH, IF NEEDED.

ASBESTOS ABATEMENT PHASING:

1. THE ABATEMENT CONTRACTOR SHALL WORK CLOSELY WITH THE GENERAL CONTRACTOR, CONTRACTING OFFICER, OWNER OR OWNER'S REPRESENTATIVE, AND/OR THE VPIH TO COORDINATE REMOVAL OF ACM IN ACCORDANCE WITH PROJECT SCHEDULING, SEQUENCING, AND PHASING REQUIREMENTS. SOME AFTER HOURS AND WEEK-END WORK MAY BE REQUIRED. PHASING IS SUBJECT TO CHANGE TO ACCOMMODATE SITE CONDITIONS AND FACILITY OPERATIONS.

REFER TO SCHEDULE ON SHEET HA-101

Revisions:	Date:

CONSULTANT

AMI ENVIRONMENTAL
Desert Concepts E&E and AMI Environmental
8000 IH 10 West, Ste. 600
San Antonio, TX 78230
661-203-8172

ARCHITECT/ENGINEER OF RECORD

HFS COMPANY
8718 Botts Lane
San Antonio, Texas 78217
www.hfscompany.com
Phone: (210) 816-4784
Fax: (210) 881-6808
jbianco@hfscompany.com

Drawings Prepared by
CIH Certification #9956
04-MAY-22

Construction and Facilities Management

VA U.S. Department of Veterans Affairs

Drawing Title: HAZARDOUS MATERIALS-ASBESTOS

Phase: 100% CONSTRUCTION DOCUMENTS

Approved: Project Director

Project Title: CINCINNATI VAMC EHRM INFRASTRUCTURE UPGRADES

Location: 3200 VINCE ST., CINCINNATI, OH

Issue Date: 04-MAY-2022 | Checked: WMC | Drawn: MET

FULLY SPRINKLERED

Project Number: 539-21-701

Building Number: 01

Drawing Number: HA-103

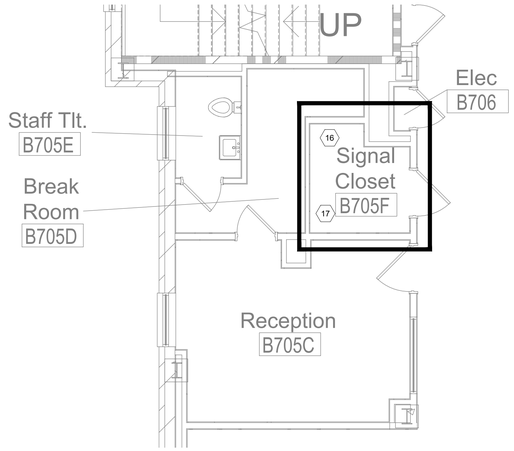

1 BUILDING 01 LEVEL 07
1/4" = 1'-0"

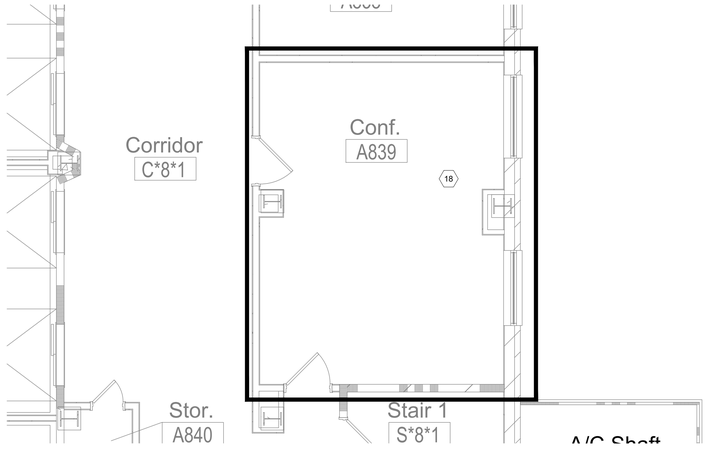

2 BUILDING 01 LEVEL 08
1/4" = 1'-0"

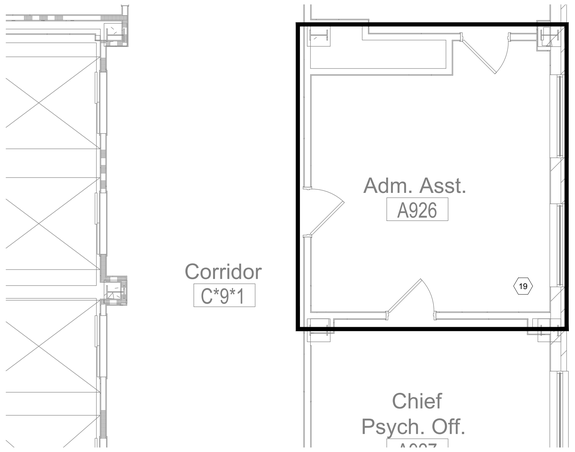

3 BUILDING 01 LEVEL 09
1/4" = 1'-0"

ASBESTOS NOTES

GENERAL NOTES:

1. THESE DRAWINGS ARE DIAGRAMMATIC AND FOR GENERAL IDENTIFICATION OF ASBESTOS-CONTAINING MATERIALS (ACM) AND LEAD-BASED PAINT (LBP) SUBJECT TO REMOVAL OR DISTURBANCE. THEIR ACCURACY IS NOT GUARANTEED. LOCATIONS AND QUANTITIES SHOWN OF ACM AND LBP TO BE REMOVED ARE REPRESENTATIVE BASED ON RECENT AND PREEXISTING SITE SURVEY INFORMATION. THE ABATEMENT CONTRACTOR SHALL BE RESPONSIBLE FOR FIELD VERIFYING ALL MATERIAL LOCATIONS AND REMOVAL QUANTITIES, AND EXISTING SITE CONDITIONS.
2. ASBESTOS REMOVAL IS BEING PERFORMED PURSUANT TO RENOVATION OF THE PROJECT AREAS. REMOVE AND DISPOSE OF ALL ACM IN ACCORDANCE WITH APPLICABLE REGULATIONS, PROJECT SPECIFICATIONS, AND THE APPROVED ASBESTOS HAZARD ABATEMENT PLAN (AHAP). IF SUSPECT ACMS ARE ENCOUNTERED DURING CONSTRUCTION AND DEMOLITION THAT ARE NOT IDENTIFIED ON THE ASBESTOS ABATEMENT DRAWINGS, STOP WORK AND CONTACT THE PROJECT MANAGER AND VPIH.
3. ALL WORK IS TO BE PERFORMED IN ACCORDANCE WITH ALL APPLICABLE FEDERAL, STATE, AND LOCAL REGULATIONS; PROJECT SPECIFICATIONS, THE APPROVED WORK PLAN, AND ACCEPTED INDUSTRY PRACTICE. WHEN REQUIREMENTS OVERLAP OR CONFLICT, THE MOST STRINGENT REQUIREMENT SHALL APPLY. ALL WORK SHALL BE SUBJECT TO INSPECTION BY THE OWNER, THE OWNER'S CONSULTANTS, AND REGULATORY PERSONNEL.
4. DEMOLITION OF NON-ACM BUILDING MATERIALS MAY BE REQUIRED TO ACCESS REGULATED MATERIALS, INCLUDING, BUT NOT LIMITED TO, CABINETS, RAISED FLOORING, GYPSUM WALLBOARD, EXPANDED METAL OR WOOD LATH AND PLASTER WALLS AND CEILINGS, WALL FRAMING, CARPET, CERAMIC AND VINYL FLOOR COVERINGS, WOOD, ETC. THE ABATEMENT CONTRACTOR SHALL BE RESPONSIBLE FOR DEMOLITION OF NON-ACM MATERIALS AS NEEDED TO ACCESS REGULATED MATERIALS FOR ABATEMENT, AND FOR COORDINATING THE LIMITS OF DEMOLITION AND ABATEMENT WITH THE GENERAL CONTRACTOR.
5. ALL COSTS ASSOCIATED WITH EXPLORATORY DEMOLITION AND DEMOLITION OF NON-ACM MATERIALS NEEDED TO ACCOMPLISH ABATEMENT SHALL BE INCLUDED IN THE ABATEMENT CONTRACTOR'S LUMP SUM PRICE FOR THE PROJECT. NO ADDITIONAL COMPENSATION SHALL BE CONSIDERED FOR THIS WORK.

ASBESTOS NOTES:

1. THE PROJECT AREA WAS RECENTLY SURVEYED FOR ACM. REFER TO THE HAZARDOUS BUILDING MATERIALS INSPECTION REPORT BY AMI ENVIRONMENTAL, DATED AUGUST 9TH, 2021 FOR MORE INFORMATION ABOUT ACMS IDENTIFIED IN THE PROJECT AREA.
2. CONCEALED ACM PIPE INSULATION (TSI) MAY EXIST WITHIN WALLS, PIPE CHASES AND ABOVE RIGID CEILINGS. COORDINATE ACCESS WITH DEMOLITION DRAWINGS AND THE GENERAL CONTRACTOR. SOME EXPLORATORY DEMOLITION MAY BE REQUIRED TO DETERMINE IF CONCEALED ACM IS PRESENT.
3. IF SUSPECT ACM IS DISCOVERED IN CONSTRUCTION, STOP WORK AND CONTACT GENERAL CONTRACTOR, VA REPRESENTATIVES AND VPIH.
4. GASKETS AND PACKINGS ARE CONCEALED IN VALVES, EQUIPMENT, STEAM TRAPS, BOILERS AND FLUES AND ARE INACCESSIBLE FOR SAMPLING. GASKETS AND PACKINGS ARE ASSUMED AS ACM UNLESS SAMPLED, ANALYZED, AND DETERMINED TO BE NON-ASBESTOS.
5. ESTABLISH REGULATED AREAS (RA) AND NEGATIVE PRESSURE ENCLOSURES (NPE) AND PERFORM REMOVAL IN ACCORDANCE WITH APPLICABLE SPECIFICATION SECTIONS: SEC 02 82 13-13, GLOVEBAG ASBESTOS ABATEMENT; SEC 02 82 11, TRADITIONAL ASBESTOS ABATEMENT; SEC 02 82 13-19, ASBESTOS FLOOR TILE AND MASTIC ABATEMENT.
6. FINALIZE LIMITS OF REGULATED AREAS, LOCATIONS OF NEGATIVE AIR MACHINES (NAM), PERSONAL DECONTAMINATION FACILITIES (PDF), AND WASTE DECONTAMINATION FACILITIES (WDF) BASED ON SITE CONDITIONS, BEST PRACTICES AND PHASING REQUIREMENTS.
7. ASSUME 50% EFFICIENCY WHEN CALCULATING NAM REQUIREMENTS FOR ACHIEVING FOUR (4) AIR CHANGES PER HOUR AND PROVIDED GREATER THAN -0.02" WCG PRESSURE. CONFIGURE AND PLACE NAMS AS NEEDED TO MAXIMIZE AIR MOVEMENT AND PREVENT DEAD AIR SPACE. COORDINATE NEGATIVE AIR DISCHARGE LOCATIONS WITH GENERAL CONTRACTOR, OWNER'S REPRESENTATIVE, AND VPIH, IF NEEDED.

ASBESTOS ABATEMENT PHASING:

1. THE ABATEMENT CONTRACTOR SHALL WORK CLOSELY WITH THE GENERAL CONTRACTOR, CONTRACTING OFFICER, OWNER OR OWNER'S REPRESENTATIVE, AND/OR THE VPIH TO COORDINATE REMOVAL OF ACM IN ACCORDANCE WITH PROJECT SCHEDULING, SEQUENCING, AND PHASING REQUIREMENTS. SOME AFTER HOURS AND WEEK-END WORK MAY BE REQUIRED. PHASING IS SUBJECT TO CHANGE TO ACCOMMODATE SITE CONDITIONS AND FACILITY OPERATIONS.

REFER TO SCHEDULE ON SHEET HA-101

Revisions:	Date:

CONSULTANT

AMI ENVIRONMENTAL
Desert Concepts E&E and AMI Environmental
8000 IH 10 West, Ste. 600
San Antonio, TX 78230
661–203–8172

ARCHITECT/ENGINEER OF RECORD

HFS COMPANY
8718 Botts Lane
San Antonio, Texas 78217
www.hfscompany.com
Phone: (210) 816-4784
Fax: (210) 881-6808
jbianco@hfscompany.com

Drawings Prepared by
CIH Certification #9956
04-MAY-22

Construction and Facilities Management

VA U.S. Department of Veterans Affairs

Drawing Title: HAZARDOUS MATERIALS-ASBESTOS

Approved: Project Director

Phase: 100% CONSTRUCTION DOCUMENTS

FULLY SPRINKLERED

Project Title: CINCINNATI VAMC EHRM INFRASTRUCTURE UPGRADES

Location: 3200 VINCE ST., CINCINNATI, OH

Issue Date: 04-MAY-2022 | Checked: WMC | Drawn: MET

Project Number: 539-21-701

Building Number: 01

Drawing Number: HA-104

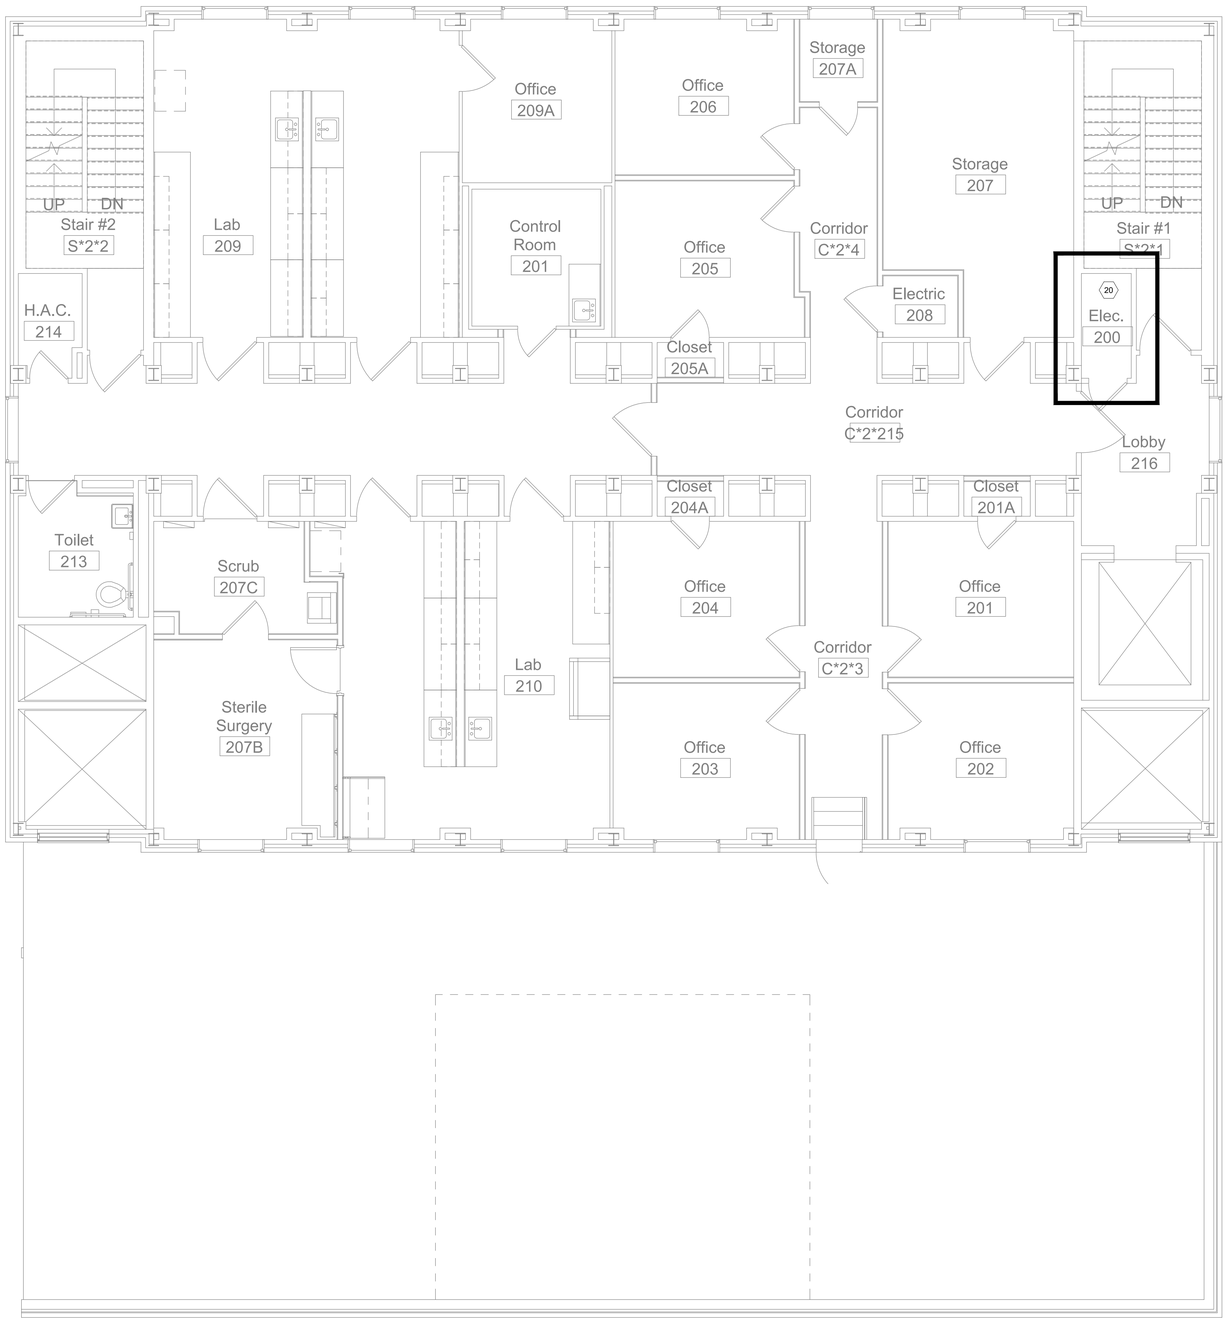

1 BUILDING 15 LEVEL 02
1/4" = 1'-0"

ASBESTOS NOTES

GENERAL NOTES:

1. THESE DRAWINGS ARE DIAGRAMMATIC AND FOR GENERAL IDENTIFICATION OF ASBESTOS-CONTAINING MATERIALS (ACM) AND LEAD-BASED PAINT (LBP) SUBJECT TO REMOVAL OR DISTURBANCE. THEIR ACCURACY IS NOT GUARANTEED. LOCATIONS AND QUANTITIES SHOWN OF ACM AND LBP TO BE REMOVED ARE REPRESENTATIVE BASED ON RECENT AND PREEXISTING SITE SURVEY INFORMATION. THE ABATEMENT CONTRACTOR SHALL BE RESPONSIBLE FOR FIELD VERIFYING ALL MATERIAL LOCATIONS AND REMOVAL QUANTITIES, AND EXISTING SITE CONDITIONS.
2. ASBESTOS REMOVAL IS BEING PERFORMED PURSUANT TO RENOVATION OF THE PROJECT AREAS. REMOVE AND DISPOSE OF ALL ACM IN ACCORDANCE WITH APPLICABLE REGULATIONS, PROJECT SPECIFICATIONS, AND THE APPROVED ASBESTOS HAZARD ABATEMENT PLAN (AHAP). IF SUSPECT ACMS ARE ENCOUNTERED DURING CONSTRUCTION AND DEMOLITION THAT ARE NOT IDENTIFIED ON THE ASBESTOS ABATEMENT DRAWINGS, STOP WORK AND CONTACT THE PROJECT MANAGER AND VPIH.
3. ALL WORK IS TO BE PERFORMED IN ACCORDANCE WITH ALL APPLICABLE FEDERAL, STATE, AND LOCAL REGULATIONS; PROJECT SPECIFICATIONS, THE APPROVED WORK PLAN, AND ACCEPTED INDUSTRY PRACTICE. WHEN REQUIREMENTS OVERLAP OR CONFLICT, THE MOST STRINGENT REQUIREMENT SHALL APPLY. ALL WORK SHALL BE SUBJECT TO INSPECTION BY THE OWNER, THE OWNER'S CONSULTANTS, AND REGULATORY PERSONNEL.
4. DEMOLITION OF NON-ACM BUILDING MATERIALS MAY BE REQUIRED TO ACCESS REGULATED MATERIALS, INCLUDING, BUT NOT LIMITED TO, CABINETS, RAISED FLOORING, GYPSUM WALLBOARD, EXPANDED METAL OR WOOD LATH AND PLASTER WALLS AND CEILINGS, WALL FRAMING, CARPET, CERAMIC AND VINYL FLOOR COVERINGS, WOOD, ETC. THE ABATEMENT CONTRACTOR SHALL BE RESPONSIBLE FOR DEMOLITION OF NON-ACM MATERIALS AS NEEDED TO ACCESS REGULATED MATERIALS FOR ABATEMENT, AND FOR COORDINATING THE LIMITS OF DEMOLITION AND ABATEMENT WITH THE GENERAL CONTRACTOR.
5. ALL COSTS ASSOCIATED WITH EXPLORATORY DEMOLITION AND DEMOLITION OF NON-ACM MATERIALS NEEDED TO ACCOMPLISH ABATEMENT SHALL BE INCLUDED IN THE ABATEMENT CONTRACTOR'S LUMP SUM PRICE FOR THE PROJECT. NO ADDITIONAL COMPENSATION SHALL BE CONSIDERED FOR THIS WORK.

ASBESTOS NOTES:

1. THE PROJECT AREA WAS RECENTLY SURVEYED FOR ACM. REFER TO THE HAZARDOUS BUILDING MATERIALS INSPECTION REPORT BY AMI ENVIRONMENTAL, DATED AUGUST 9TH, 2021 FOR MORE INFORMATION ABOUT ACMS IDENTIFIED IN THE PROJECT AREA.
2. CONCEALED ACM PIPE INSULATION (TSI) MAY EXIST WITHIN WALLS, PIPE CHASES AND ABOVE RIGID CEILINGS. COORDINATE ACCESS WITH DEMOLITION DRAWINGS AND THE GENERAL CONTRACTOR. SOME EXPLORATORY DEMOLITION MAY BE REQUIRED TO DETERMINE IF CONCEALED ACM IS PRESENT.
3. IF SUSPECT ACM IS DISCOVERED IN CONSTRUCTION, STOP WORK AND CONTACT GENERAL CONTRACTOR, VA REPRESENTATIVES AND VPIH.
4. GASKETS AND PACKINGS ARE CONCEALED IN VALVES, EQUIPMENT, STEAM TRAPS, BOILERS AND FLUES AND ARE INACCESSIBLE FOR SAMPLING. GASKETS AND PACKINGS ARE ASSUMED AS ACM UNLESS SAMPLED, ANALYZED, AND DETERMINED TO BE NON-ASBESTOS.
5. ESTABLISH REGULATED AREAS (RA) AND NEGATIVE PRESSURE ENCLOSURES (NPE) AND PERFORM REMOVAL IN ACCORDANCE WITH APPLICABLE SPECIFICATION SECTIONS: SEC 02 82 13-13, GLOVEBAG ASBESTOS ABATEMENT; SEC 02 82 11, TRADITIONAL ASBESTOS ABATEMENT; SEC 02 82 13-19, ASBESTOS FLOOR TILE AND MASTIC ABATEMENT.
6. FINALIZE LIMITS OF REGULATED AREAS, LOCATIONS OF NEGATIVE AIR MACHINES (NAM), PERSONAL DECONTAMINATION FACILITIES (PDF), AND WASTE DECONTAMINATION FACILITIES (WDF) BASED ON SITE CONDITIONS, BEST PRACTICES AND PHASING REQUIREMENTS.
7. ASSUME 50% EFFICIENCY WHEN CALCULATING NAM REQUIREMENTS FOR ACHIEVING FOUR (4) AIR CHANGES PER HOUR AND PROVIDED GREATER THAN -0.02" WCG PRESSURE. CONFIGURE AND PLACE NAMS AS NEEDED TO MAXIMIZE AIR MOVEMENT AND PREVENT DEAD AIR SPACE. COORDINATE NEGATIVE AIR DISCHARGE LOCATIONS WITH GENERAL CONTRACTOR, OWNER'S REPRESENTATIVE, AND VPIH, IF NEEDED.

ASBESTOS ABATEMENT PHASING:

1. THE ABATEMENT CONTRACTOR SHALL WORK CLOSELY WITH THE GENERAL CONTRACTOR, CONTRACTING OFFICER, OWNER OR OWNER'S REPRESENTATIVE, AND/OR THE VPIH TO COORDINATE REMOVAL OF ACM IN ACCORDANCE WITH PROJECT SCHEDULING, SEQUENCING, AND PHASING REQUIREMENTS. SOME AFTER HOURS AND WEEK-END WORK MAY BE REQUIRED. PHASING IS SUBJECT TO CHANGE TO ACCOMMODATE SITE CONDITIONS AND FACILITY OPERATIONS.

REFER TO SCHEDULE ON SHEET HA-101

Revisions:	Date:

CONSULTANT

AMI ENVIRONMENTAL

Desert Concepts E&E and AMI Environmental
8000 IH 10 West, Ste. 600
San Antonio, TX 78230
661–203–8172

ARCHITECT/ENGINEER OF RECORD

HFS COMPANY

8718 Botts Lane
San Antonio, Texas 78217
www.hfscompany.com
Phone: (210) 816-4784
Fax: (210) 881-6808
jbianco@hfscompany.com

Drawings Prepared by
CIH Certification #9956
04-MAY-22

Construction and Facilities Management

VA U.S. Department of Veterans Affairs

Drawing Title: HAZARDOUS MATERIALS-ASBESTOS

Approved: Project Director

Phase: 100% CONSTRUCTION DOCUMENTS

FULLY SPRINKLERED

Project Title: CINCINNATI VAMC EHRM INFRASTRUCTURE UPGRADES

Location: 3200 VINCE ST., CINCINNATI, OH

Issue Date: 04-MAY-2022
Checked: WMC
Drawn: MET

Project Number: 539-21-701
Building Number: 15
Drawing Number: HA-105

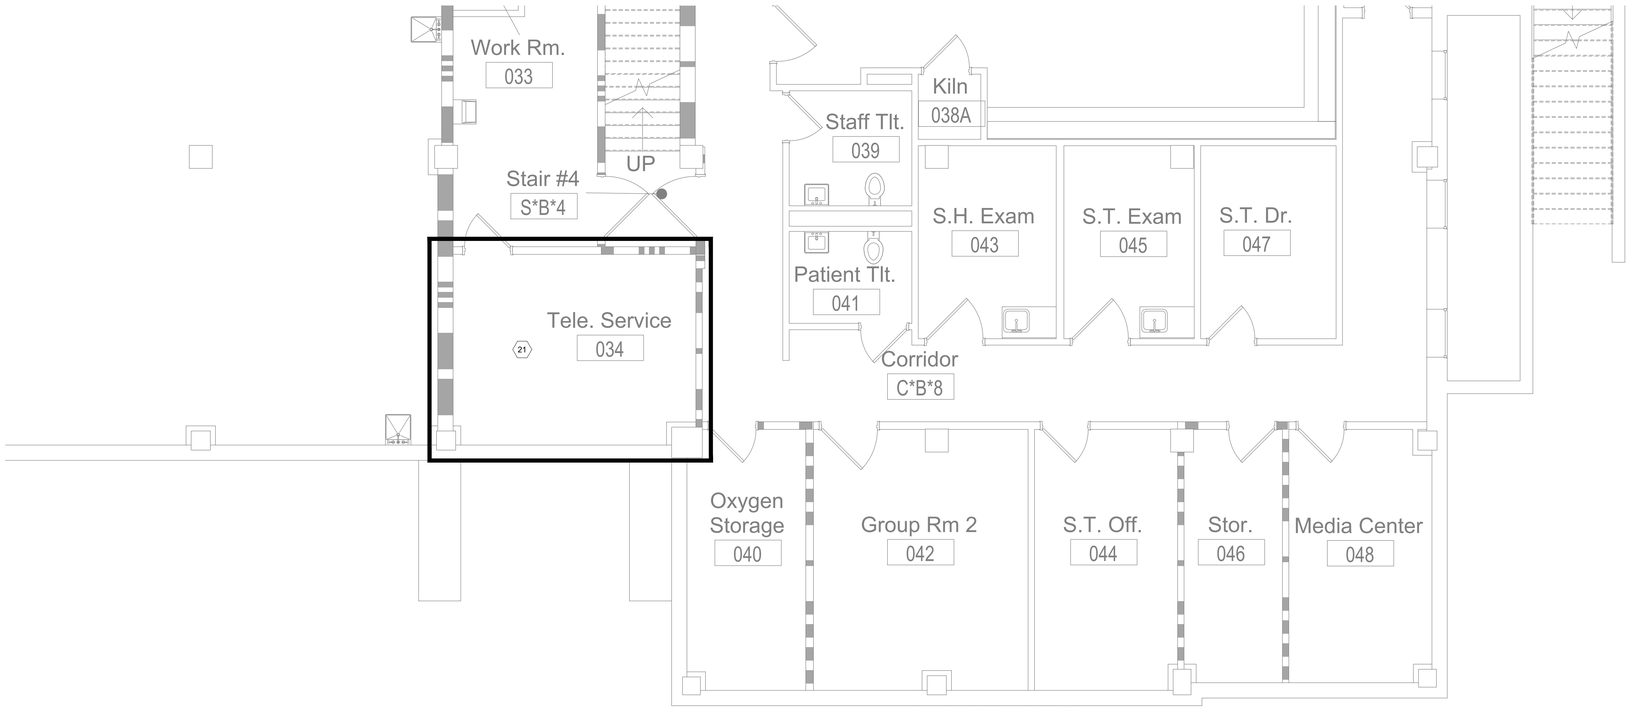

1 BUILDING 64 LEVEL 00
1/4" = 1'-0"

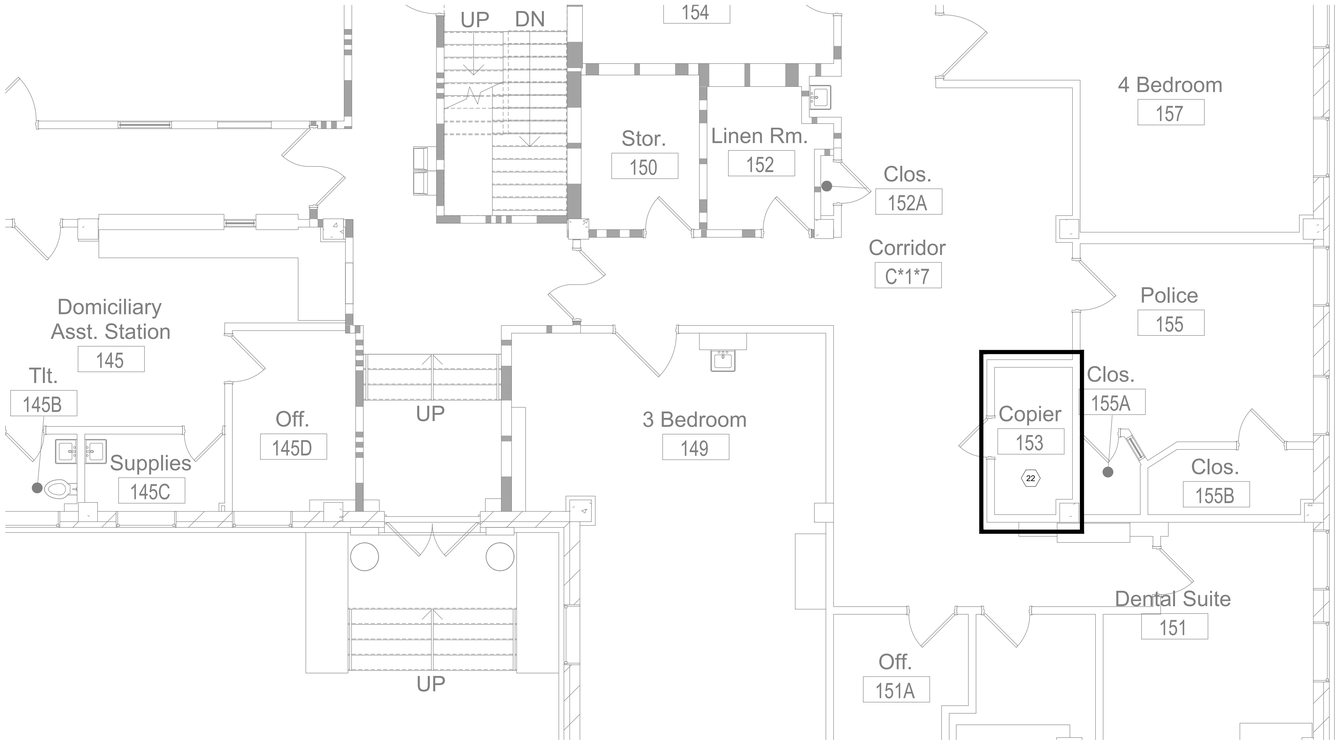

2 BUILDING 64 LEVEL 01
1/4" = 1'-0"

ASBESTOS NOTES

GENERAL NOTES:

1. THESE DRAWINGS ARE DIAGRAMMATIC AND FOR GENERAL IDENTIFICATION OF ASBESTOS-CONTAINING MATERIALS (ACM) AND LEAD-BASED PAINT (LBP) SUBJECT TO REMOVAL OR DISTURBANCE. THEIR ACCURACY IS NOT GUARANTEED. LOCATIONS AND QUANTITIES SHOWN OF ACM AND LBP TO BE REMOVED ARE REPRESENTATIVE BASED ON RECENT AND PREEXISTING SITE SURVEY INFORMATION. THE ABATEMENT CONTRACTOR SHALL BE RESPONSIBLE FOR FIELD VERIFYING ALL MATERIAL LOCATIONS AND REMOVAL QUANTITIES, AND EXISTING SITE CONDITIONS.
2. ASBESTOS REMOVAL IS BEING PERFORMED PURSUANT TO RENOVATION OF THE PROJECT AREAS. REMOVE AND DISPOSE OF ALL ACM IN ACCORDANCE WITH APPLICABLE REGULATIONS, PROJECT SPECIFICATIONS, AND THE APPROVED ASBESTOS HAZARD ABATEMENT PLAN (AHAP). IF SUSPECT ACMS ARE ENCOUNTERED DURING CONSTRUCTION AND DEMOLITION THAT ARE NOT IDENTIFIED ON THE ASBESTOS ABATEMENT DRAWINGS, STOP WORK AND CONTACT THE PROJECT MANAGER AND VPIH.
3. ALL WORK IS TO BE PERFORMED IN ACCORDANCE WITH ALL APPLICABLE FEDERAL, STATE, AND LOCAL REGULATIONS; PROJECT SPECIFICATIONS, THE APPROVED WORK PLAN, AND ACCEPTED INDUSTRY PRACTICE. WHEN REQUIREMENTS OVERLAP OR CONFLICT, THE MOST STRINGENT REQUIREMENT SHALL APPLY. ALL WORK SHALL BE SUBJECT TO INSPECTION BY THE OWNER, THE OWNER'S CONSULTANTS, AND REGULATORY PERSONNEL.
4. DEMOLITION OF NON-ACM BUILDING MATERIALS MAY BE REQUIRED TO ACCESS REGULATED MATERIALS, INCLUDING, BUT NOT LIMITED TO, CABINETS, RAISED FLOORING, GYPSUM WALLBOARD, EXPANDED METAL OR WOOD LATH AND PLASTER WALLS AND CEILINGS, WALL FRAMING, CARPET, CERAMIC AND VINYL FLOOR COVERINGS, WOOD, ETC. THE ABATEMENT CONTRACTOR SHALL BE RESPONSIBLE FOR DEMOLITION OF NON-ACM MATERIALS AS NEEDED TO ACCESS REGULATED MATERIALS FOR ABATEMENT, AND FOR COORDINATING THE LIMITS OF DEMOLITION AND ABATEMENT WITH THE GENERAL CONTRACTOR.
5. ALL COSTS ASSOCIATED WITH EXPLORATORY DEMOLITION AND DEMOLITION OF NON-ACM MATERIALS NEEDED TO ACCOMPLISH ABATEMENT SHALL BE INCLUDED IN THE ABATEMENT CONTRACTOR'S LUMP SUM PRICE FOR THE PROJECT. NO ADDITIONAL COMPENSATION SHALL BE CONSIDERED FOR THIS WORK.

ASBESTOS NOTES:

1. THE PROJECT AREA WAS RECENTLY SURVEYED FOR ACM. REFER TO THE HAZARDOUS BUILDING MATERIALS INSPECTION REPORT BY AMI ENVIRONMENTAL, DATED AUGUST 9TH, 2021 FOR MORE INFORMATION ABOUT ACMS IDENTIFIED IN THE PROJECT AREA.
2. CONCEALED ACM PIPE INSULATION (TSI) MAY EXIST WITHIN WALLS, PIPE CHASES AND ABOVE RIGID CEILINGS. COORDINATE ACCESS WITH DEMOLITION DRAWINGS AND THE GENERAL CONTRACTOR. SOME EXPLORATORY DEMOLITION MAY BE REQUIRED TO DETERMINE IF CONCEALED ACM IS PRESENT.
3. IF SUSPECT ACM IS DISCOVERED IN CONSTRUCTION, STOP WORK AND CONTACT GENERAL CONTRACTOR, VA REPRESENTATIVES AND VPIH.
4. GASKETS AND PACKINGS ARE CONCEALED IN VALVES, EQUIPMENT, STEAM TRAPS, BOILERS AND FLUES AND ARE INACCESSIBLE FOR SAMPLING. GASKETS AND PACKINGS ARE ASSUMED AS ACM UNLESS SAMPLED, ANALYZED, AND DETERMINED TO BE NON-ASBESTOS.
5. ESTABLISH REGULATED AREAS (RA) AND NEGATIVE PRESSURE ENCLOSURES (NPE) AND PERFORM REMOVAL IN ACCORDANCE WITH APPLICABLE SPECIFICATION SECTIONS: SEC 02 82 13-13, GLOVEBAG ASBESTOS ABATEMENT; SEC 02 82 11, TRADITIONAL ASBESTOS ABATEMENT; SEC 02 82 13-19, ASBESTOS FLOOR TILE AND MASTIC ABATEMENT.
6. FINALIZE LIMITS OF REGULATED AREAS, LOCATIONS OF NEGATIVE AIR MACHINES (NAM), PERSONAL DECONTAMINATION FACILITIES (PDF), AND WASTE DECONTAMINATION FACILITIES (WDF) BASED ON SITE CONDITIONS, BEST PRACTICES AND PHASING REQUIREMENTS.
7. ASSUME 50% EFFICIENCY WHEN CALCULATING NAM REQUIREMENTS FOR ACHIEVING FOUR (4) AIR CHANGES PER HOUR AND PROVIDED GREATER THAN -0.02" WCG PRESSURE. CONFIGURE AND PLACE NAMS AS NEEDED TO MAXIMIZE AIR MOVEMENT AND PREVENT DEAD AIR SPACE. COORDINATE NEGATIVE AIR DISCHARGE LOCATIONS WITH GENERAL CONTRACTOR, OWNER'S REPRESENTATIVE, AND VPIH, IF NEEDED.

ASBESTOS ABATEMENT PHASING:

1. THE ABATEMENT CONTRACTOR SHALL WORK CLOSELY WITH THE GENERAL CONTRACTOR, CONTRACTING OFFICER, OWNER OR OWNER'S REPRESENTATIVE, AND/OR THE VPIH TO COORDINATE REMOVAL OF ACM IN ACCORDANCE WITH PROJECT SCHEDULING, SEQUENCING, AND PHASING REQUIREMENTS. SOME AFTER HOURS AND WEEK-END WORK MAY BE REQUIRED. PHASING IS SUBJECT TO CHANGE TO ACCOMMODATE SITE CONDITIONS AND FACILITY OPERATIONS.

REFER TO SCHEDULE ON SHEET HA-101

Revisions:	Date:

CONSULTANT

AMI ENVIRONMENTAL
Desert Concepts E&E and AMI Environmental
8000 IH 10 West, Ste. 600
San Antonio, TX 78230
661-203-8172

ARCHITECT/ENGINEER OF RECORD

HFS COMPANY
8718 Botts Lane
San Antonio, Texas 78217
www.hfscompany.com
Phone: (210) 816-4784
Fax: (210) 881-6808
jbianco@hfscompany.com

Drawings Prepared by
CIH Certification #9956
04-MAY-22

Construction and Facilities Management

VA U.S. Department of Veterans Affairs

Drawing Title: HAZARDOUS MATERIALS-ASBESTOS

Phase: 100% CONSTRUCTION DOCUMENTS

Approved: Project Director

FULLY SPRINKLERED

Project Title: CINCINNATI VAMC EHRM INFRASTRUCTURE UPGRADES

Location: 3200 VINCE ST., CINCINNATI, OH

Issue Date: 04-MAY-2022 | Checked: WMC | Drawn: MET

Project Number: 539-21-701

Building Number: 01

Drawing Number: HA-105

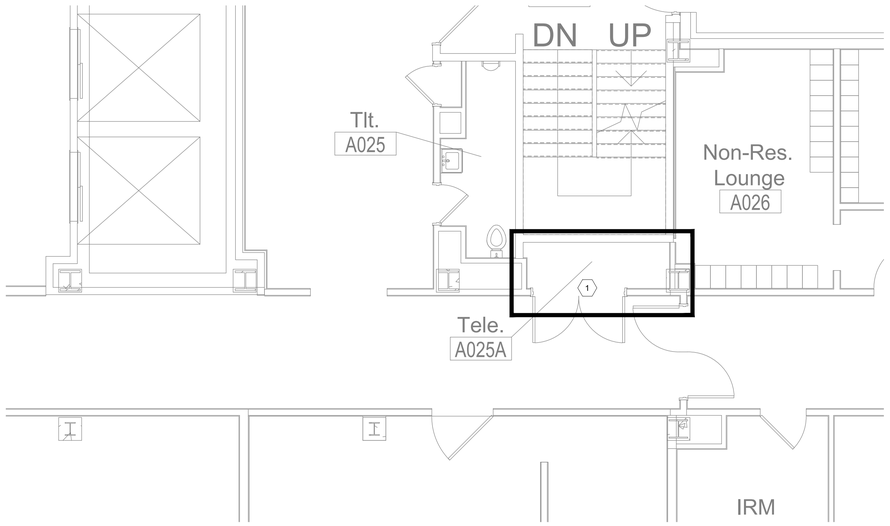

1 BUILDING 01 LEVEL 01
1/4" = 1'-0"

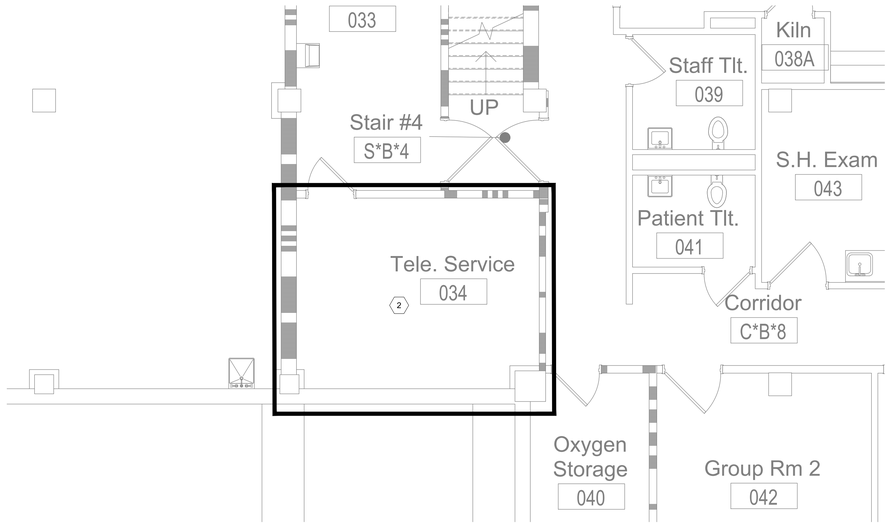

2 BUILDING 64 LEVEL 01
1/4" = 1'-0"

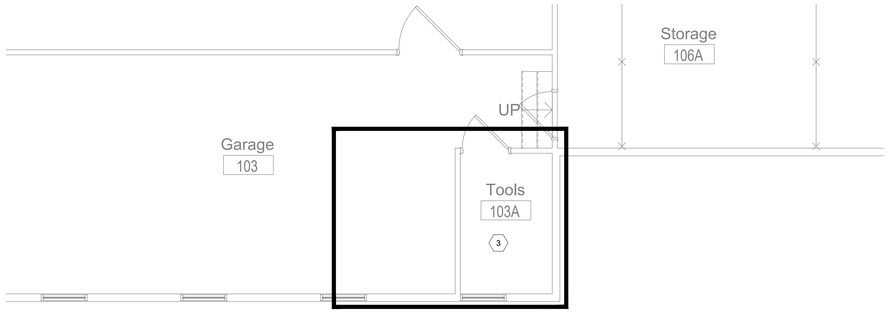

3 BUILDING 117 LEVEL 01
1/4" = 1'-0"

LEAD NOTES

GENERAL NOTES:

1. THESE DRAWINGS ARE DIAGRAMMATIC AND FOR GENERAL IDENTIFICATION OF ASBESTOS-CONTAINING MATERIALS (ACM) AND LEAD-BASED PAINT (LBP) SUBJECT TO REMOVAL OR DISTURBANCE. THEIR ACCURACY IS NOT GUARANTEED. LOCATIONS AND QUANTITIES SHOWN OF ACM TO BE REMOVED ARE REPRESENTATIVE BASED ON RECENT AND PREEXISTING SITE SURVEY INFORMATION. THE ABATEMENT CONTRACTOR SHALL BE RESPONSIBLE FOR FIELD VERIFYING ALL MATERIAL LOCATIONS AND REMOVAL QUANTITIES, AND EXISTING SITE CONDITIONS.
2. ALL WORK IS TO BE PERFORMED IN ACCORDANCE WITH ALL APPLICABLE FEDERAL, STATE, AND LOCAL REGULATIONS, PROJECT SPECIFICATIONS, THE APPROVED WORK PLAN, AND ACCEPTED INDUSTRY PRACTICE. WHEN REQUIREMENTS OVERLAP OR CONFLICT, THE MOST STRINGENT REQUIREMENT SHALL APPLY. ALL WORK SHALL BE SUBJECT TO INSPECTION BY THE OWNER, THE OWNER'S CONSULTANTS, AND REGULATORY PERSONNEL.

LEAD-BASED PAINT AND PAINT CONTAINING LEAD:

1. THE PROJECT AREA WAS RECENTLY SURVEYED FOR ACM. REFER TO THE HAZARDOUS BUILDING MATERIALS INSPECTION REPORT BY AMI ENVIRONMENTAL, DATED AUGUST 9TH, 2021, FOR MORE INFORMATION CONCERNING THE PRESENCE OF LBP AND PCL IN THE PROJECT AREAS.
2. LEAD-BASED PAINT AND PAINT CONTAINING LEAD WERE FOUND IN THE ABOVE REFERENCED SURVEY. LEAD-BASED PAINT (LBP) ARE PAINTS THAT CONTAIN LEAD ≥1.0 mg/m² or ≥0.5 PERCENT BY WEIGHT. PAINT CONTAINING LEAD (PCL) IS PAINT WITH A DETECTABLE LEVEL OF LEAD. LBP AND PCL ARE KNOWN TO EXIST ON MATERIALS, COMPONENTS, AND SURFACES THAT MAY BE DISTURBED, PENETRATED, REFINISHED, OR DEMOLISHED. PERFORM DEMOLITION OF MATERIALS AND COMPONENTS WITH LBP AND/OR PCL IN ACCORDANCE WITH APPLICABLE REGULATIONS AND THE APPROVED WORK PLAN.
3. CONCEALED LBP AND/OR PAINT CONTAINING LEAD MAY BE PRESENT ON SURFACES BEHIND WALLS AND MAY BE IMPACTED FOR PENETRATIONS, OR WALL DEMOLITION. LBP DUST MUST BE CONTROLLED ACCORDING TO 29 CFR 1926.62. PERFORM CLEANUP AND DISPOSAL OF LBP DUST AND DEBRIS IN ACCORDANCE WITH APPLICABLE WASTE DISPOSAL REGULATIONS
4. FLAKING AND PEELING LBP AND/OR PCL ON SURFACES TO REMAIN SHALL BE REMOVED AND STABILIZED USING METHODS IN ACCORDANCE WITH SECTION 02 83 33.13, LEAD-BASED PAINT REMOVAL AND DISPOSAL AND OSHA LEAD IN CONSTRUCTION RULES, 29 CFR 1926.62.
5. REFER TO THE HAZARDOUS BUILDING MATERIALS INSPECTION REPORT BY AMI ENVIRONMENTAL, DATED AUGUST 9, 2021, FOR INFORMATION CONCERNING THE PRESENCE OF LBP AND PCL IN THE PROJECT AREAS.

SUMMARY OF LEAD-BASED PAINT CONTAINING MATERIALS

KEY NOTE	DESCRIPTION	CONDITION	EST. QTY.	HATCHING
1	GRAY/TAN METAL DOOR FRAME PAINT	GOOD	1 EA	
2	LIGHT GREEN CONCRETE CEILING PAINT	GOOD	ENTIRE RM	
3	GRAY CONCRETE FLOOR PAINT	CRACKING	ENTIRE RM	

Revisions:	Date:

CONSULTANT

AMI ENVIRONMENTAL
Desert Concepts E&E and AMI Environmental
8000 IH 10 West, Ste. 600
San Antonio, TX 78230
661–203–8172

ARCHITECT/ENGINEER OF RECORD

HFS COMPANY
8718 Botts Lane
San Antonio, Texas 78217
www.hfscompany.com
Phone: (210) 816-4784
Fax: (210) 881-6808
jbianco@hfscompany.com

Drawings Prepared by
CIH Certification #9956
04-MAY-22

Construction and Facilities Management

VA U.S. Department of Veterans Affairs

Drawing Title: HAZARDOUS MATERIALS-LEAD-BASED PAINT

Approved: Project Director

Phase: 100% CONSTRUCTION DOCUMENTS

FULLY SPRINKLERED

Project Title: CINCINNATI VAMC EHRM INFRASTRUCTURE UPGRADES

Location: 3200 VINCE ST., CINCINNATI, OH

Issue Date: 04-MAY-2022 | Checked: WMC | Drawn: MET

Project Number: 539-21-701

Building Number: 01, 64, 117

Drawing Number: HA-107

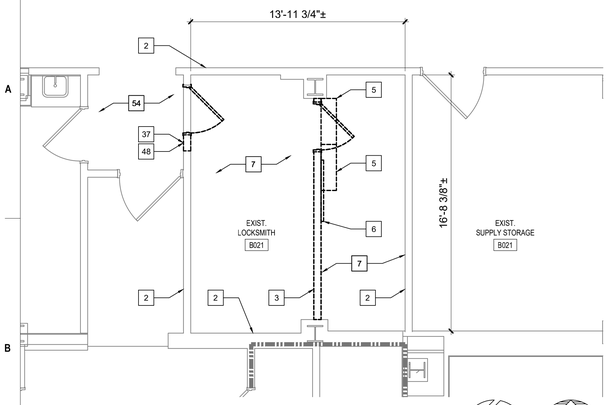

1 EXISTING LOCKSMITH B021 - ROOM DEMOLITION
SCALE: 1/4" = 1'-0"

TRUE NORTH PLAN NORTH

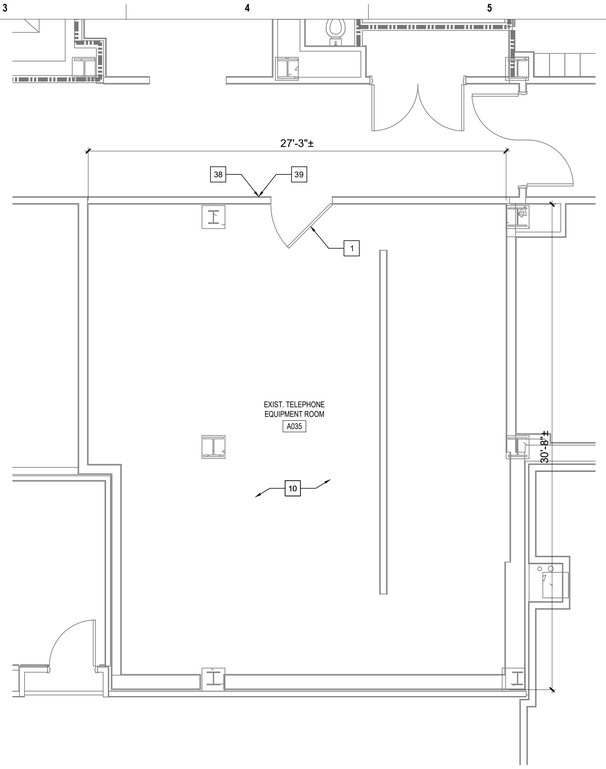

3 EXISTING TELEPHONE EQUIPMENT ROOM A035 - ROOM DEMOLITION
SCALE: 1/4" = 1'-0"

TRUE NORTH PLAN NORTH

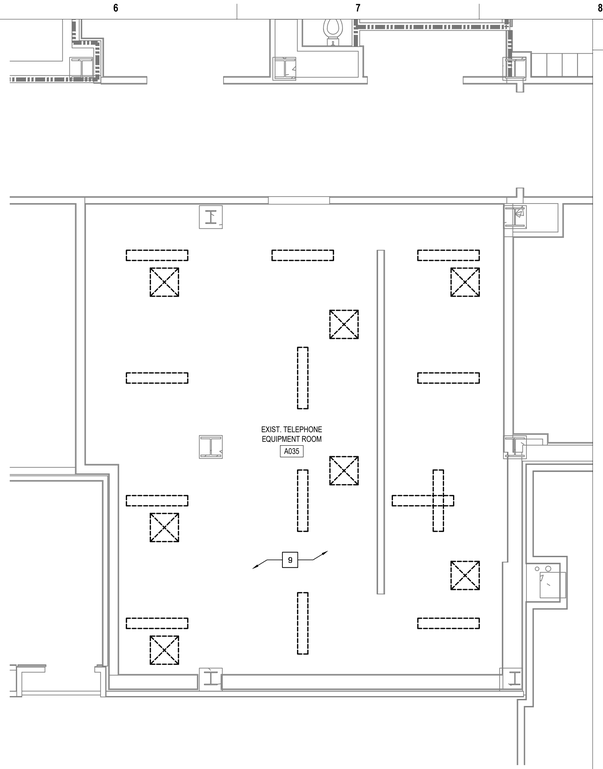

4 EXISTING TELEPHONE EQUIPMENT ROOM A035 - CEILING DEMOLITION
SCALE: 1/4" = 1'-0"

TRUE NORTH PLAN NORTH

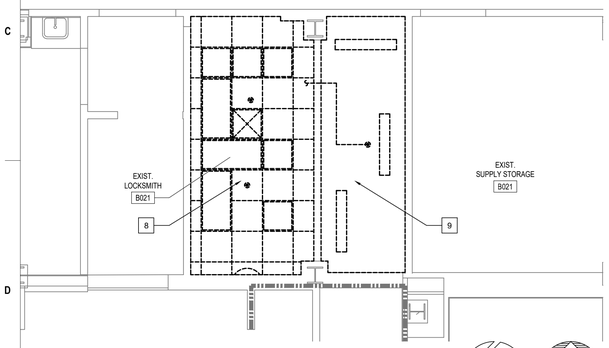

2 EXISTING LOCKSMITH B021 - CEILING DEMOLITION
SCALE: 1/4" = 1'-0"

TRUE NORTH PLAN NORTH

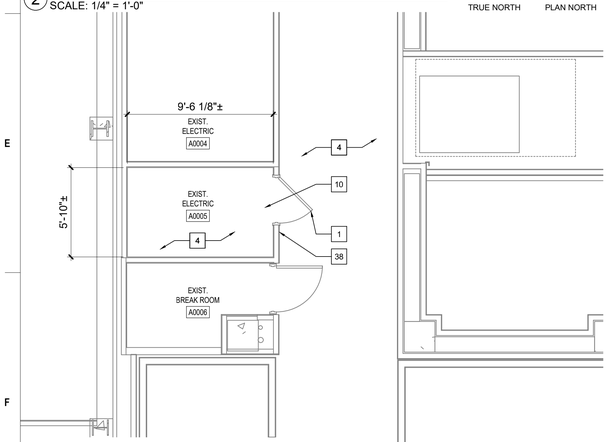

5 EXISTING ELECTRIC A0005 - ROOM DEMOLTION
SCALE: 1/4" = 1'-0"

TRUE NORTH PLAN NORTH

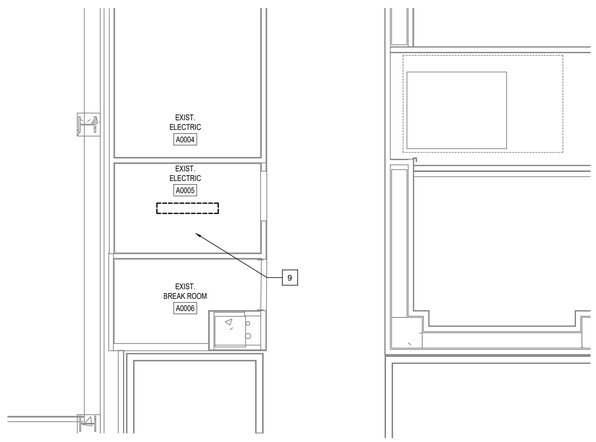

6 EXISTING ELECTRIC A0005 - CEILING DEMOLTION
SCALE: 1/4" = 1'-0"

TRUE NORTH PLAN NORTH

KEYED NOTES - DEMOLITION

1. EXISTING DOOR/FRAME ASSEMBLY TO REMAIN.
2. EXISTING CMU WALL TO UNDERSIDE OF CONCRETE STRUCTURE ABOVE.
3. EXISTING CMU WALL TO ABOVE CEILING WITH GYPSUM BOARD/METAL STUD FRAMED WALL IN PLENUM TO UNDERSIDE OF CONCRETE STRUCTURE ABOVE. REMOVE AS INDICATED.
4. EXISTING FLOORING AND BASE TO REMAIN.
5. EXISTING ABOVE DOOR FRAME WALL MOUNTED SHELF TO BE REMOVED.
6. EXISTING WALL MOUNTED PEG BOARD ASSEMBLY TO BE REMOVED.
7. EXISTING VCT FLOORING AND RUBBER BASE TO BE REMOVED COMPLETE UNLESS NOTED OTHERWISE.
8. EXISTING 2' X 2' LAY-IN CEILING ASSEMBLY TO BE REMOVED. REFERENCE MEP AND TECHNOLOGY DRAWINGS FOR WORK SCOPE OF EXISTING COMPONENTS IN CEILING ASSEMBLY.
9. NO CEILING IN THIS ROOM. REFERENCE MEP AND TECHNOLOGY DRAWINGS FOR WORK SCOPE OF EXISTING OVERHEAD COMPONENTS.
10. REFERENCE MEP AND TECHNOLOGY DRAWINGS FOR WORK SCOPE IN THIS ROOM THAT MAY REQUIRE MINOR DEMOLITION, PATCHING AND REPAIR OF EXISTING FLOOR, WALL OR MISCELLANEOUS ASSEMBLIES.
11. EXISTING GYPSUM BOARD FURRED TO ABOVE CEILING ON 4" CMU TO UNDERSIDE OF CONCRETE STRUCTURE ABOVE TO REMAIN.
12. EXISTING RUBBER FLOORING AND RUBBER BASE TO BE REMOVED, NEW TELECOM ROOM AREA ONLY.
13. EXISTING CARPET FLOORING AND RUBBER BASE TO BE REMOVED COMPLETE UNLESS NOTED OTHERWISE.
14. EXISTING COUNTER/CABINET TO BE REMOVED.
15. DEMOLITION TO BE LIMITED AS NEEDED TO ACCOMMODATE NEW TELECOM ROOM AREA.
16. EXISTING CABINET TO BE REMOVED FOR RE-INSTALLATION.
17. EXISTING TV MONITOR TO BE REMOVED FOR RE-INSTALLATION IF INDICATED.
18. EXISTING MARKER BOARD TO BE REMOVED FOR RE-INSTALLATION IF INDICATED.
19. EXISTING FUR-DOWNS ARE GYPSUM BOARD ON METAL STUD FRAMING.
20. EXISTING RESILIENT FLOORING AND RUBBER BASE TO BE REMOVED COMPLETE UNLESS NOTED OTHERWISE.
21. EXISTING WINDOW INTERIOR TRIM TO BE REMOVED.
22. EXISTING GYPSUM BOARD/METAL STUD FRAMED FUR-DOWN TO REMAIN AS INDICATED.
23. EXISTING HOLLOW METAL FRAME WINDOW TO BE REMOVED.
24. EXISTING EXTERIOR WINDOW TO REMAIN. REMOVE PORTION OF EXISTING INTERIOR WOOD SILL AS DETAILED.
25. EXISTING MOP SINK TO BE REMOVED.
26. EXISTING CARPET FLOORING AND WOOD BASE TO BE REMOVED. SALVAGE WOOD BASE FOR RE-INSTALLATION.
27. EXISTING WOOD CHAIR RAIL TO BE REMOVED AS REQUIRED AND SALVAGED FOR RE-INSTALLATION.
28. EXISTING FLOOR MOUNTED RADIATOR HEATER TO BE REMOVED PER MECHANICAL.
29. EXISTING EXHAUST VENT TO BE REMOVED.
30. EXISTING RESINOUS FLOOR AND BASE TO BE REMOVED ONLY IN NON- NEW TELECOM ROOM AREA.
31. EXISTING SINK ASSEMBLY TO BE REMOVED.
32. EXISTING ACCESS PANEL TO REMAIN.
33. EXISTING PLASTER ON CMU TO UNDERSIDE OF EXISTING STRUCTURE (4" OR 8" CMU PER WALL THICKNESS DEPICTED GRAPHICALLY). FIRE-RATED WALL, CONTRACTOR VERIFY.
34. EXISTING ATHLETIC FLOORING AND RUBBER BASE TO BE REMOVED. SALVAGE FLOORING FOR OWNER.
35. EXISTING FUR-DOWNS TO BE REMOVED.
36. EXISTING SEALED CONCRETE FLOOR.
37. EXISTING ROOM SIGNAGE TO BE REMOVED. REINSTALL IF INDICATED.
38. EXISTING ROOM SIGNAGE TO REMAIN.
39. EXISTING CARD READER TO REMAIN.
40. EXISTING CARD READER TO BE REMOVED. REINSTALL IF INDICATED.
41. EXISTING VCT FLOORING TO REMAIN.
42. EXISTING WALL MOUNTED MODULAR FURNITURE TO BE REMOVED BY OWNER.
43. PORTION OF EXISTING TERRAZZO BASE TO BE REMOVED AS REQUIRED TO ACCOMMODATE NEW CONSTRUCTION.
44. EXISTING FLOOR MOUNTED HVAC UNIT TO BE REMOVED PER MECHANICAL.
45. EXISTING WALL PROTECTION RAIL ASSEMBLY TO BE REMOVED.
46. EXISTING ABOVE BASE WALL PROTECTION ASSEMBLY TO BE REMOVED.
47. EXISTING WALL MOUNTED COAT RACK TO BE REMOVED.
48. PORTION OF EXISTING RUBBER BASE TO BE REMOVED AS REQUIRED TO ACCOMMODATE NEW.
49. EXISTING WALL MOUNTED STAINLESS STEEL WATER CLOSET ASSEMBLY TO BE REMOVED COMPLETE PER PLUMBING.
50. EXISTING THIN-SET CERAMIC FLOOR TILE AND BASE TO BE REMOVED COMPLETE.
51. EXISTING BUILT-IN SHOWER ASSEMBLY AND DRAIN TO TO BE REMOVED COMPLETE PER PLUMBING.
52. EXISTING 4'-0" HIGH CERAMIC TILE WAINSCOT AND SUBSTRATE TO BE REMOVED COMPLETE (INDICATED BY DASHED LINE).
53. EXISTING GYPSUM BOARD/STEEL STUD FRAMED ASSEMBLY TO BE REMOVED COMPLETE
54. EXISTING FLOORING TO REMAIN INTACT. REMOVE RUBBER BASE AS REQUIRED TO ACCOMMODATE NEW CONSTRUCTION.
55. PORTION OF EXISTING LAY-IN CEILING ASSEMBLY TO BE REMOVED AS REQUIRED TO ACCOMMODATE NE W CONSTRUCTION.
56. EXISTING VENT COVER TO BE REMOVED PER MECHANICAL.
57. EXISTING FLOOR DRAIN TO BE REMOVED PER PLUMBING.
58. EXISTING RAISED FLOOR SYSTEM TO BE CAREFULLY REMOVED. OWNER SHALL HAVE THE RIGHT OF FIRST REFUSAL.
59. EXISTING WALL MOUNTED TOILET ACCESSORIES TO BE REMOVED COMPLETE, (I.E., MIRRORS, PAPER TOWEL DISPENSERS, WASTE BASKET, GRAB BARS, TOILET PAPER DISPENSERS, ETC.).
60. EXISTING FLOOR MOUNTED RADIATOR HEATER TO REMAIN.
61. EXISTING WALL MOUNTED MEDICAL EQUIPMENT TO BE REMOVED AND RETURNED TO OWNER.
62. MISCELLANEOUS WALL PANELS (INSET AND SURFACE MOUNTED), SWITCHES, ETC. TO BE REMOVED PER MEP DRAWINGS.
63. EXISTING FIRE EXTINGUISHER TO BE REMOVED FOR RELOCATION.
64. EXISTING REFRIGERATOR REMOVED BY OWNER.

GENERAL NOTES - DEMOLITION

1. REFERENCE GENERAL NOTES ON SHEET GI-020.
2. UNLESS NOTED OTHERWISE, ALL EXISTING WALLS ARE GYPSUM BOARD/METAL STUD FRAMED TO UNDERSIDE OF PRIMARY BUILDING FRAMING STRUCTURE TYPICAL (5" WALL).
3. UNLESS NOTED OTHERWISE, ALL EXISTING DOOR ASSEMBLIES ARE SOLID CORE WOOD DOORS/HOLLOW METAL FRAME TYPICAL (3'-0" X 7'-0").
4. UNLESS NOTED OTHERWISE ALL EXISTING LAY-IN CEILING ASSEMBLIES ARE 2' X 2' STANDARD GRID WITH FISSURED TILES AT 8'-0" A.F.F. TYPICAL.
5. UNLESS NOTED OTHERWISE, ALL EXISTING STEEL COLUMN FUR-OUTS ARE GYPSUM BOARD/METAL STUD FRAMED TYPICAL.
6. UNLESS NOTED OTHERWISE, ALL EXISTING CARPET (TILES OR ROLLS) IS GLUED DOWN.
7. PARTIAL OR ENTIRE DEMOLITION OF SOME EXISTING CEILING ASSEMBLIES THROUGH OUT ENTIRE BUILDING(S), ESPECIALLY IN CORRIDORS, WILL BE NECESSARY AND WILL REQUIRE RECONSTRUCTION TO MATCH EXISTING OR BETTER CONDITIONS. REFERENCE ALL DISCIPLINE DEMOLITION AND NEW CONSTRUCTION DRAWINGS.
8. VERIFY THAT EXISTING WALLS INDICATED TO BE FIRE RATED ARE FIRE RATED. VERIFY AND MAINTAIN FIRE RATING.
9. NOT ALL EXISTING CEILINGS INDICATED ON THESE DRAWINGS. VERIFY ON FIELD.

LEGEND - DEMOLITION

- 1 HR. FIRE-RATED WALL
- 2 HR. FIRE-RATED WALL
- 1/2 HR / 1 HR. SUBDIVIDING SMOKE BARRIER
- EXISTING WALL TO REMAIN
- EXISTING WALL TO BE REMOVED
- EXISTING DOOR/FRAME ASSEMBLY TO REMAIN
- EXISTING DOOR/FRAME ASSEMBLY TO BE REMOVED
- EXISTING WINDOW ASSEMBLY TO REMAIN
- EXISTING WINDOW ASSEMBLY TO BE REMOVED

Revisions:	Date:

CONSULTANT

HFS COMPANY
8718 Botts Lane
San Antonio, Texas 78217
www.hfscompany.com
Phone: (210) 816-4784
Fax: (210) 881-6808
jbianco@hfscompany.com

PROJECT MANAGEMENT

HFS COMPANY
8718 Botts Lane
San Antonio, Texas 78217
www.hfscompany.com
Phone: (210) 816-4784
Fax: (210) 881-6808
jbianco@hfscompany.com

JOSEPH A. BIANCO 115743 REGISTERED ARCHITECT STATE OF TEXAS
5/4/22

Construction and Facilities Management

VA U.S. Department of Veterans Affairs

Drawing Title: ENLARGED FLOOR PLANS - BASEMENT DEMOLITION

Approved: Project Director

Phase: 100% CONSTRUCTION DOCUMENTS

FULLY SPRINKLERED

Project Title: CINCINNATI VAMC EHRM INFRASTRUCTURE UPGRADES

Location: 3200 VINE ST., CINCINNATI, OH

Issue Date: 4-MAY-2022

Checked:

Drawn: IAR

Project Number: 539-21-701

Building Number: C1

Drawing Number: AD-100-C.1.B

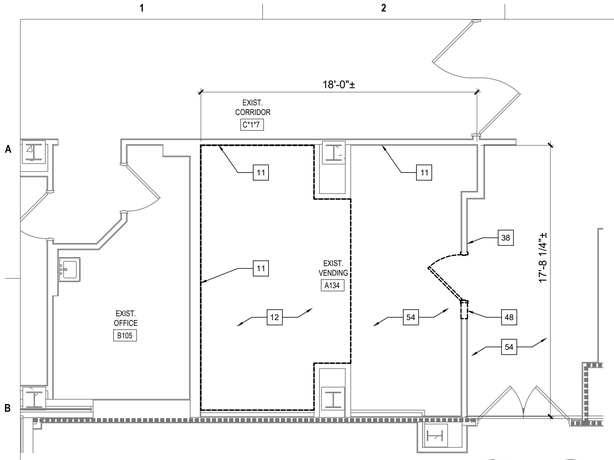

1 EXISTING VENDING A134 - ROOM DEMOLITION
SCALE: 1/4" = 1'-0"

TRUE NORTH PLAN NORTH

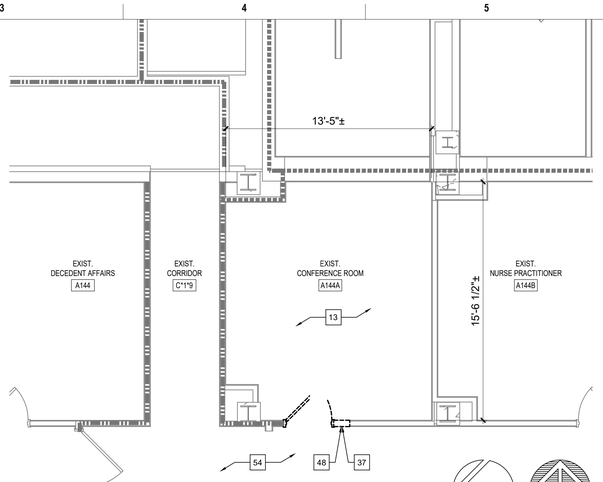

3 EXISTING CONFERENCE ROOM A144A - ROOM DEMOLITION
SCALE: 1/4" = 1'-0"

TRUE NORTH PLAN NORTH

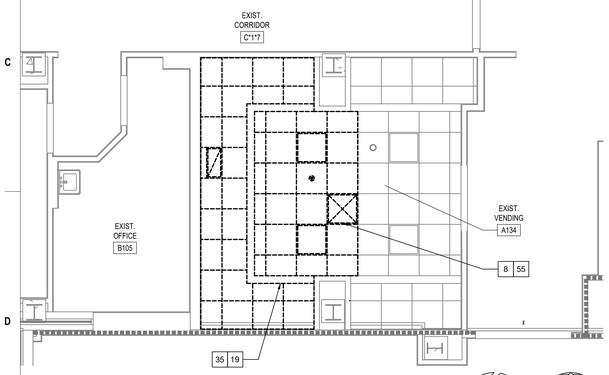

2 EXISTING VENDING A134 - CEILING DEMOLITION
SCALE: 1/4" = 1'-0"

TRUE NORTH PLAN NORTH

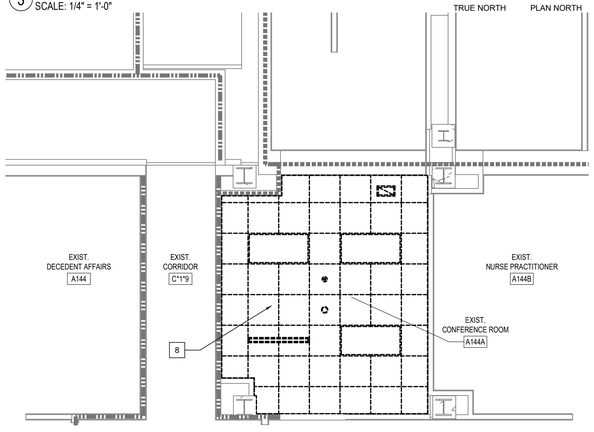

4 EXISTING CONFERENCE ROOM A144A - CEILING DEMOLITION
SCALE: 1/4" = 1'-0"

TRUE NORTH PLAN NORTH

KEYED NOTES - DEMOLITION

1. EXISTING DOOR/FRAME ASSEMBLY TO REMAIN.
2. EXISTING CMU WALL TO UNDERSIDE OF CONCRETE STRUCTURE ABOVE.
3. EXISTING CMU WALL TO ABOVE CEILING WITH GYPSUM BOARD/METAL STUD FRAMED WALL IN PLENUM TO UNDERSIDE OF CONCRETE STRUCTURE ABOVE. REMOVE AS INDICATED.
4. EXISTING FLOORING AND BASE TO REMAIN.
5. EXISTING ABOVE DOOR FRAME WALL MOUNTED SHELF TO BE REMOVED.
6. EXISTING WALL MOUNTED PEG BOARD ASSEMBLY TO BE REMOVED.
7. EXISTING VCT FLOORING AND RUBBER BASE TO BE REMOVED COMPLETE UNLESS NOTED OTHERWISE.
8. EXISTING 2' X 2' LAY-IN CEILING ASSEMBLY TO BE REMOVED. REFERENCE MEP AND TECHNOLOGY DRAWINGS FOR WORK SCOPE OF EXISTING COMPONENTS IN CEILING ASSEMBLY.
9. NO CEILING IN THIS ROOM. REFERENCE MEP AND TECHNOLOGY DRAWINGS FOR WORK SCOPE OF EXISTING OVERHEAD COMPONENTS.
10. REFERENCE MEP AND TECHNOLOGY DRAWINGS FOR WORK SCOPE IN THIS ROOM THAT MAY REQUIRE MINOR DEMOLITION, PATCHING AND REPAIR OF EXISTING FLOOR, WALL OR MISCELLANEOUS ASSEMBLIES.
11. EXISTING GYPSUM BOARD FURRED TO ABOVE CEILING ON 4" CMU TO UNDERSIDE OF CONCRETE STRUCTURE ABOVE TO REMAIN.
12. EXISTING RUBBER FLOORING AND RUBBER BASE TO BE REMOVED, NEW TELECOM ROOM AREA ONLY.
13. EXISTING CARPET FLOORING AND RUBBER BASE TO BE REMOVED COMPLETE UNLESS NOTED OTHERWISE.
14. EXISTING COUNTER/CABINET TO BE REMOVED.
15. DEMOLITION TO BE LIMITED AS NEEDED TO ACCOMMODATE NEW TELECOM ROOM AREA.
16. EXISTING CABINET TO BE REMOVED FOR RE-INSTALLATION.
17. EXISTING TV MONITOR TO BE REMOVED FOR RE-INSTALLATION IF INDICATED.
18. EXISTING MARKER BOARD TO BE REMOVED FOR RE-INSTALLATION IF INDICATED.
19. EXISTING FUR-DOWNS ARE GYPSUM BOARD ON METAL STUD FRAMING.
20. EXISTING RESILIENT FLOORING AND RUBBER BASE TO BE REMOVED COMPLETE UNLESS NOTED OTHERWISE.
21. EXISTING WINDOW INTERIOR TRIM TO BE REMOVED.
22. EXISTING GYPSUM BOARD/METAL STUD FRAMED FUR-DOWN TO REMAIN AS INDICATED.
23. EXISTING HOLLOW METAL FRAME WINDOW TO BE REMOVED.
24. EXISTING EXTERIOR WINDOW TO REMAIN. REMOVE PORTION OF EXISTING INTERIOR WOOD SILL AS DETAILED.
25. EXISTING MOP SINK TO BE REMOVED.
26. EXISTING CARPET FLOORING AND WOOD BASE TO BE REMOVED. SALVAGE WOOD BASE FOR RE-INSTALLATION.
27. EXISTING WOOD CHAIR RAIL TO BE REMOVED AS REQUIRED AND SALVAGED FOR RE-INSTALLATION.
28. EXISTING FLOOR MOUNTED RADIATOR HEATER TO BE REMOVED PER MECHANICAL.
29. EXISTING EXHAUST VENT TO BE REMOVED.
30. EXISTING RESINOUS FLOOR AND BASE TO BE REMOVED ONLY IN NON- NEW TELECOM ROOM AREA.
31. EXISTING SINK ASSEMBLY TO BE REMOVED.
32. EXISTING ACCESS PANEL TO REMAIN.
33. EXISTING PLASTER ON CMU TO UNDERSIDE OF EXISTING STRUCTURE (4" OR 8" CMU PER WALL THICKNESS DEPICTED GRAPHICALLY). FIRE-RATED WALL, CONTRACTOR VERIFY.
34. EXISTING ATHLETIC FLOORING AND RUBBER BASE TO BE REMOVED. SALVAGE FLOORING FOR OWNER.
35. EXISTING FUR-DOWNS TO BE REMOVED.
36. EXISTING SEALED CONCRETE FLOOR.
37. EXISTING ROOM SIGNAGE TO BE REMOVED. REINSTALL IF INDICATED.
38. EXISTING ROOM SIGNAGE TO REMAIN.
39. EXISTING CARD READER TO REMAIN.
40. EXISTING CARD READER TO BE REMOVED. REINSTALL IF INDICATED.
41. EXISTING VCT FLOORING TO REMAIN.
42. EXISTING WALL MOUNTED MODULAR FURNITURE TO BE REMOVED BY OWNER.
43. PORTION OF EXISTING TERRAZZO BASE TO BE REMOVED AS REQUIRED TO ACCOMMODATE NEW CONSTRUCTION.
44. EXISTING FLOOR MOUNTED HVAC UNIT TO BE REMOVED PER MECHANICAL.
45. EXISTING WALL PROTECTION RAIL ASSEMBLY TO BE REMOVED.
46. EXISTING ABOVE BASE WALL PROTECTION ASSEMBLY TO BE REMOVED.
47. EXISTING WALL MOUNTED COAT RACK TO BE REMOVED.
48. PORTION OF EXISTING RUBBER BASE TO BE REMOVED AS REQUIRED TO ACCOMMODATE NEW.
49. EXISTING WALL MOUNTED STAINLESS STEEL WATER CLOSET ASSEMBLY TO BE REMOVED COMPLETE PER PLUMBING.
50. EXISTING THIN-SET CERAMIC FLOOR TILE AND BASE TO BE REMOVED COMPLETE.
51. EXISTING BUILT-IN SHOWER ASSEMBLY AND DRAIN TO TO BE REMOVED COMPLETE PER PLUMBING.
52. EXISTING 4'-0" HIGH CERAMIC TILE WAINSCOT AND SUBSTRATE TO BE REMOVED COMPLETE (INDICATED BY DASHED LINE).
53. EXISTING GYPSUM BOARD/STEEL STUD FRAMED ASSEMBLY TO BE REMOVED COMPLETE
54. EXISTING FLOORING TO REMAIN INTACT. REMOVE RUBBER BASE AS REQUIRED TO ACCOMMODATE NEW CONSTRUCTION.
55. PORTION OF EXISTING LAY-IN CEILING ASSEMBLY TO BE REMOVED AS REQUIRED TO ACCOMMODATE NE W CONSTRUCTION.
56. EXISTING VENT COVER TO BE REMOVED PER MECHANICAL.
57. EXISTING FLOOR DRAIN TO BE REMOVED PER PLUMBING.
58. EXISTING RAISED FLOOR SYSTEM TO BE CAREFULLY REMOVED. OWNER SHALL HAVE THE RIGHT OF FIRST REFUSAL.
59. EXISTING WALL MOUNTED TOILET ACCESSORIES TO BE REMOVED COMPLETE, (I.E., MIRRORS, PAPER TOWEL DISPENSERS, WASTE BASKET, GRAB BARS, TOILET PAPER DISPENSERS, ETC.).
60. EXISTING FLOOR MOUNTED RADIATOR HEATER TO REMAIN.
61. EXISTING WALL MOUNTED MEDICAL EQUIPMENT TO BE REMOVED AND RETURNED TO OWNER.
62. MISCELLANEOUS WALL PANELS (INSET AND SURFACE MOUNTED), SWITCHES, ETC. TO BE REMOVED PER MEP DRAWINGS.
63. EXISTING FIRE EXTINGUISHER TO BE REMOVED FOR RELOCATION.
64. EXISTING REFRIGERATOR REMOVED BY OWNER.

GENERAL NOTES - DEMOLITION

1. REFERENCE GENERAL NOTES ON SHEET GI-020.
2. UNLESS NOTED OTHERWISE, ALL EXISTING WALLS ARE GYPSUM BOARD/METAL STUD FRAMED TO UNDERSIDE OF PRIMARY BUILDING FRAMING STRUCTURE TYPICAL (5" WALL).
3. UNLESS NOTED OTHERWISE, ALL EXISTING DOOR ASSEMBLIES ARE SOLID CORE WOOD DOORS/HOLLOW METAL FRAME TYPICAL (3'-0" X 7'-0").
4. UNLESS NOTED OTHERWISE ALL EXISTING LAY-IN CEILING ASSEMBLIES ARE 2' X 2' STANDARD GRID WITH FISSURED TILES AT 8'-0" A.F.F. TYPICAL.
5. UNLESS NOTED OTHERWISE, ALL EXISTING STEEL COLUMN FUR-OUTS ARE GYPSUM BOARD/METAL STUD FRAMED TYPICAL.
6. UNLESS NOTED OTHERWISE, ALL EXISTING CARPET (TILES OR ROLLS) IS GLUED DOWN.
7. PARTIAL OR ENTIRE DEMOLITION OF SOME EXISTING CEILING ASSEMBLIES THROUGH OUT ENTIRE BUILDING(S), ESPECIALLY IN CORRIDORS, WILL BE NECESSARY AND WILL REQUIRE RECONSTRUCTION TO MATCH EXISTING OR BETTER CONDITIONS. REFERENCE ALL DISCIPLINE DEMOLITION AND NEW CONSTRUCTION DRAWINGS.
8. VERIFY THAT EXISTING WALLS INDICATED TO BE FIRE RATED ARE FIRE RATED. VERIFY AND MAINTAIN FIRE RATING.
9. NOT ALL EXISTING CEILINGS INDICATED ON THESE DRAWINGS. VERIFY ON FIELD.

LEGEND - DEMOLITION

- 1 HR. FIRE-RATED WALL
- 2 HR. FIRE-RATED WALL
- 1/2 HR / 1 HR. SUBDIVIDING SMOKE BARRIER
- EXISTING WALL TO REMAIN
- EXISTING WALL TO BE REMOVED
- EXISTING DOOR/FRAME ASSEMBLY TO REMAIN
- EXISTING DOOR/FRAME ASSEMBLY TO BE REMOVED
- EXISTING WINDOW ASSEMBLY TO REMAIN
- EXISTING WINDOW ASSEMBLY TO BE REMOVED

Revisions:	Date:

CONSULTANT

HFS COMPANY
8718 Botts Lane
San Antonio, Texas 78217
www.hfscompany.com
Phone: (210) 816-4784
Fax: (210) 881-6808
jbianco@hfscompany.com

PROJECT MANAGEMENT

HFS COMPANY
8718 Botts Lane
San Antonio, Texas 78217
www.hfscompany.com
Phone: (210) 816-4784
Fax: (210) 881-6808
jbianco@hfscompany.com

REGISTERED ARCHITECT — JOSEPH M. BIANCO — 21743 — STATE OF TEXAS
5/4/22

Construction and Facilities Management

VA U.S. Department of Veterans Affairs

Drawing Title: ENLARGED FLOOR PLANS - 1ST FLOOR DEMOLITION

Approved: Project Director

Phase: 100% CONSTRUCTION DOCUMENTS

FULLY SPRINKLERED

Project Title: CINCINNATI VAMC EHRM INFRASTRUCTURE UPGRADES

Location: 3200 VINE ST., CINCINNATI, OH

Issue Date: 4-MAY-2022

Checked:

Drawn: IAR

Project Number: 539-21-701

Building Number: C1

Drawing Number: AD-101-C.1.1

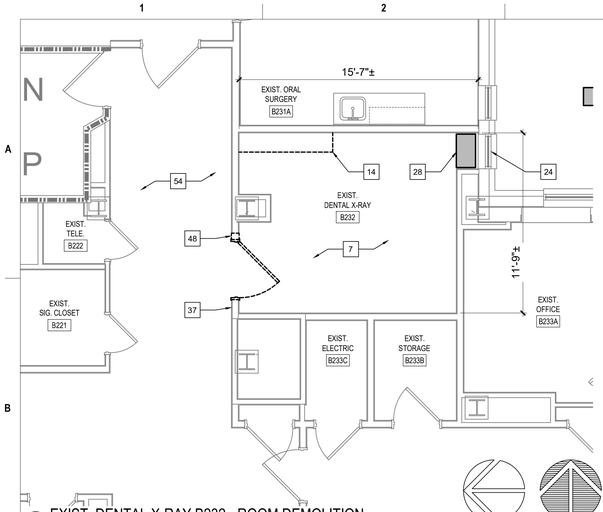

1 EXIST. DENTAL X-RAY B232 - ROOM DEMOLITION
SCALE: 1/4" = 1'-0"

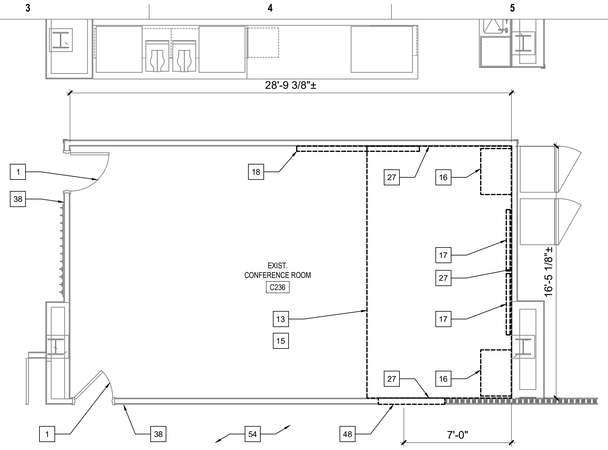

3 EXIST. CONFERENCE ROOM C236 - ROOM DEMOLITION
SCALE: 1/4" = 1'-0"

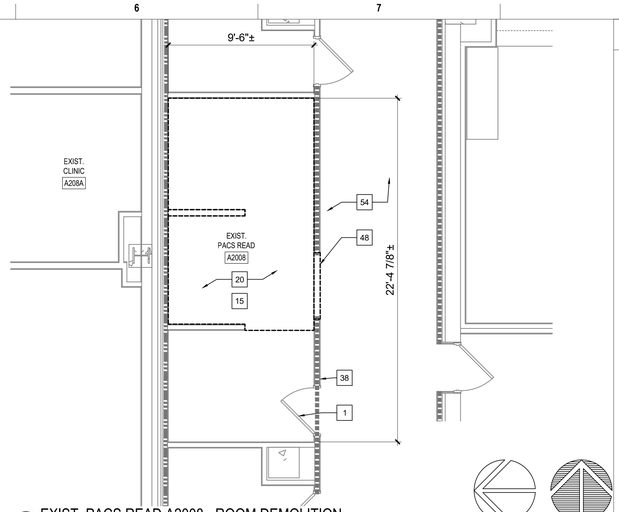

5 EXIST. PACS READ A2008 - ROOM DEMOLITION
SCALE: 1/4" = 1'-0"

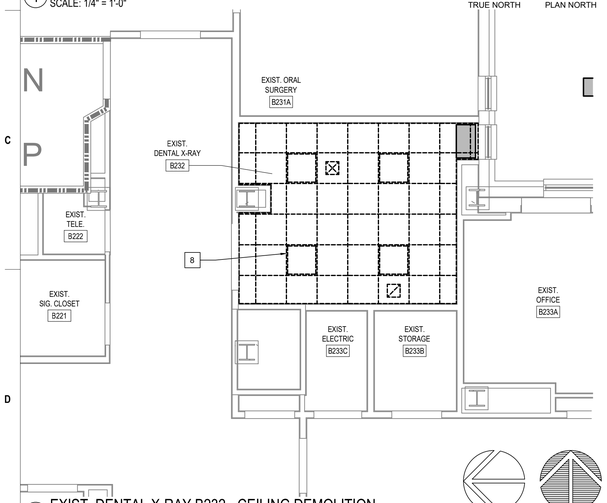

2 EXIST. DENTAL X-RAY B232 - CEILING DEMOLITION
SCALE: 1/4" = 1'-0"

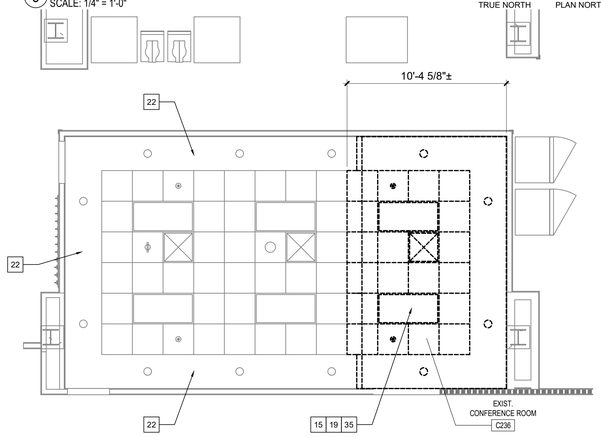

4 EXIST. CONFERENCE ROOM C236 - CEILING DEMOLITION
SCALE: 1/4" = 1'-0"

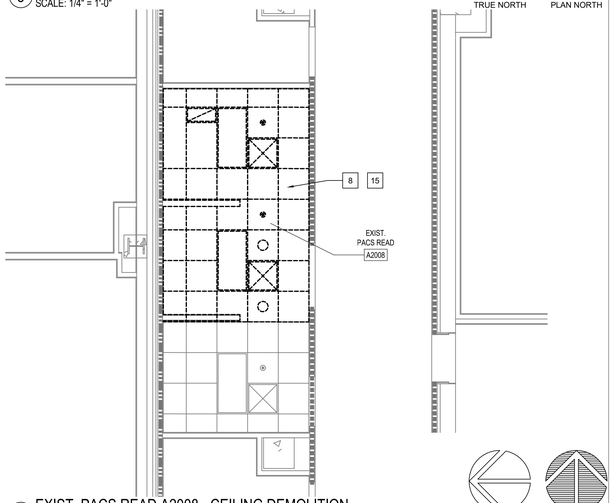

6 EXIST. PACS READ A2008 - CEILING DEMOLITION
SCALE: 1/4" = 1'-0"

KEYED NOTES - DEMOLITION

1. EXISTING DOOR/FRAME ASSEMBLY TO REMAIN.
2. EXISTING CMU WALL TO UNDERSIDE OF CONCRETE STRUCTURE ABOVE.
3. EXISTING CMU WALL TO ABOVE CEILING WITH GYPSUM BOARD/METAL STUD FRAMED WALL IN PLENUM TO UNDERSIDE OF CONCRETE STRUCTURE ABOVE. REMOVE AS INDICATED.
4. EXISTING FLOORING AND BASE TO REMAIN.
5. EXISTING ABOVE DOOR FRAME WALL MOUNTED SHELF TO BE REMOVED.
6. EXISTING WALL MOUNTED PEG BOARD ASSEMBLY TO BE REMOVED.
7. EXISTING VCT FLOORING AND RUBBER BASE TO BE REMOVED COMPLETE UNLESS NOTED OTHERWISE.
8. EXISTING 2' X 2' LAY-IN CEILING ASSEMBLY TO BE REMOVED. REFERENCE MEP AND TECHNOLOGY DRAWINGS FOR WORK SCOPE OF EXISTING COMPONENTS IN CEILING ASSEMBLY.
9. NO CEILING IN THIS ROOM. REFERENCE MEP AND TECHNOLOGY DRAWINGS FOR WORK SCOPE OF EXISTING OVERHEAD COMPONENTS.
10. REFERENCE MEP AND TECHNOLOGY DRAWINGS FOR WORK SCOPE IN THIS ROOM THAT MAY REQUIRE MINOR DEMOLITION, PATCHING AND REPAIR OF EXISTING FLOOR, WALL OR MISCELLANEOUS ASSEMBLIES.
11. EXISTING GYPSUM BOARD FURRED TO ABOVE CEILING ON 4" CMU TO UNDERSIDE OF CONCRETE STRUCTURE ABOVE TO REMAIN.
12. EXISTING RUBBER FLOORING AND RUBBER BASE TO BE REMOVED, NEW TELECOM ROOM AREA ONLY.
13. EXISTING CARPET FLOORING AND RUBBER BASE TO BE REMOVED COMPLETE UNLESS NOTED OTHERWISE.
14. EXISTING COUNTER/CABINET TO BE REMOVED.
15. DEMOLITION TO BE LIMITED AS NEEDED TO ACCOMMODATE NEW TELECOM ROOM AREA.
16. EXISTING CABINET TO BE REMOVED FOR RE-INSTALLATION.
17. EXISTING TV MONITOR TO BE REMOVED FOR RE-INSTALLATION IF INDICATED.
18. EXISTING MARKER BOARD TO BE REMOVED FOR RE-INSTALLATION IF INDICATED.
19. EXISTING FUR-DOWNS ARE GYPSUM BOARD ON METAL STUD FRAMING.
20. EXISTING RESILIENT FLOORING AND RUBBER BASE TO BE REMOVED COMPLETE UNLESS NOTED OTHERWISE.
21. EXISTING WINDOW INTERIOR TRIM TO BE REMOVED.
22. EXISTING GYPSUM BOARD/METAL STUD FRAMED FUR-DOWN TO REMAIN AS INDICATED.
23. EXISTING HOLLOW METAL FRAME WINDOW TO BE REMOVED.
24. EXISTING EXTERIOR WINDOW TO REMAIN. REMOVE PORTION OF EXISTING INTERIOR WOOD SILL AS DETAILED.
25. EXISTING MOP SINK TO BE REMOVED.
26. EXISTING CARPET FLOORING AND WOOD BASE TO BE REMOVED. SALVAGE WOOD BASE FOR RE-INSTALLATION.
27. EXISTING WOOD CHAIR RAIL TO BE REMOVED AS REQUIRED AND SALVAGED FOR RE-INSTALLATION.
28. EXISTING FLOOR MOUNTED RADIATOR HEATER TO BE REMOVED PER MECHANICAL.
29. EXISTING EXHAUST VENT TO BE REMOVED.
30. EXISTING RESINOUS FLOOR AND BASE TO BE REMOVED ONLY IN NON- NEW TELECOM ROOM AREA.
31. EXISTING SINK ASSEMBLY TO BE REMOVED.
32. EXISTING ACCESS PANEL TO REMAIN.
33. EXISTING PLASTER ON CMU TO UNDERSIDE OF EXISTING STRUCTURE (4" OR 8" CMU PER WALL THICKNESS DEPICTED GRAPHICALLY). FIRE-RATED WALL, CONTRACTOR VERIFY.
34. EXISTING ATHLETIC FLOORING AND RUBBER BASE TO BE REMOVED. SALVAGE FLOORING FOR OWNER.
35. EXISTING FUR-DOWNS TO BE REMOVED.
36. EXISTING SEALED CONCRETE FLOOR.
37. EXISTING ROOM SIGNAGE TO BE REMOVED. REINSTALL IF INDICATED.
38. EXISTING ROOM SIGNAGE TO REMAIN.
39. EXISTING CARD READER TO REMAIN.
40. EXISTING CARD READER TO BE REMOVED. REINSTALL IF INDICATED.
41. EXISTING VCT FLOORING TO REMAIN.
42. EXISTING WALL MOUNTED MODULAR FURNITURE TO BE REMOVED BY OWNER.
43. PORTION OF EXISTING TERRAZZO BASE TO BE REMOVED AS REQUIRED TO ACCOMMODATE NEW CONSTRUCTION.
44. EXISTING FLOOR MOUNTED HVAC UNIT TO BE REMOVED PER MECHANICAL.
45. EXISTING WALL PROTECTION RAIL ASSEMBLY TO BE REMOVED.
46. EXISTING ABOVE BASE WALL PROTECTION ASSEMBLY TO BE REMOVED.
47. EXISTING WALL MOUNTED COAT RACK TO BE REMOVED.
48. PORTION OF EXISTING RUBBER BASE TO BE REMOVED AS REQUIRED TO ACCOMMODATE NEW.
49. EXISTING WALL MOUNTED STAINLESS STEEL WATER CLOSET ASSEMBLY TO BE REMOVED COMPLETE PER PLUMBING.
50. EXISTING THIN-SET CERAMIC FLOOR TILE AND BASE TO BE REMOVED COMPLETE.
51. EXISTING BUILT-IN SHOWER ASSEMBLY AND DRAIN TO TO BE REMOVED COMPLETE PER PLUMBING.
52. EXISTING 4'-0" HIGH CERAMIC TILE WAINSCOT AND SUBSTRATE TO BE REMOVED COMPLETE (INDICATED BY DASHED LINE).
53. EXISTING GYPSUM BOARD/STEEL STUD FRAMED ASSEMBLY TO BE REMOVED COMPLETE
54. EXISTING FLOORING TO REMAIN INTACT. REMOVE RUBBER BASE AS REQUIRED TO ACCOMMODATE NEW CONSTRUCTION.
55. PORTION OF EXISTING LAY-IN CEILING ASSEMBLY TO BE REMOVED AS REQUIRED TO ACCOMMODATE NE W CONSTRUCTION.
56. EXISTING VENT COVER TO BE REMOVED PER MECHANICAL.
57. EXISTING FLOOR DRAIN TO BE REMOVED PER PLUMBING.
58. EXISTING RAISED FLOOR SYSTEM TO BE CAREFULLY REMOVED. OWNER SHALL HAVE THE RIGHT OF FIRST REFUSAL.
59. EXISTING WALL MOUNTED TOILET ACCESSORIES TO BE REMOVED COMPLETE, (I.E., MIRRORS, PAPER TOWEL DISPENSERS, WASTE BASKET, GRAB BARS, TOILET PAPER DISPENSERS, ETC.).
60. EXISTING FLOOR MOUNTED RADIATOR HEATER TO REMAIN.
61. EXISTING WALL MOUNTED MEDICAL EQUIPMENT TO BE REMOVED AND RETURNED TO OWNER.
62. MISCELLANEOUS WALL PANELS (INSET AND SURFACE MOUNTED), SWITCHES, ETC. TO BE REMOVED PER MEP DRAWINGS.
63. EXISTING FIRE EXTINGUISHER TO BE REMOVED FOR RELOCATION.
64. EXISTING REFRIGERATOR REMOVED BY OWNER.

GENERAL NOTES - DEMOLITION

1. REFERENCE GENERAL NOTES ON SHEET GI-020.
2. UNLESS NOTED OTHERWISE, ALL EXISTING WALLS ARE GYPSUM BOARD/METAL STUD FRAMED TO UNDERSIDE OF PRIMARY BUILDING FRAMING STRUCTURE TYPICAL (5" WALL).
3. UNLESS NOTED OTHERWISE, ALL EXISTING DOOR ASSEMBLIES ARE SOLID CORE WOOD DOORS/HOLLOW METAL FRAME TYPICAL (3'-0" X 7'-0").
4. UNLESS NOTED OTHERWISE ALL EXISTING LAY-IN CEILING ASSEMBLIES ARE 2' X 2' STANDARD GRID WITH FISSURED TILES AT 8'-0" A.F.F. TYPICAL.
5. UNLESS NOTED OTHERWISE, ALL EXISTING STEEL COLUMN FUR-OUTS ARE GYPSUM BOARD/METAL STUD FRAMED TYPICAL.
6. UNLESS NOTED OTHERWISE, ALL EXISTING CARPET (TILES OR ROLLS) IS GLUED DOWN.
7. PARTIAL OR ENTIRE DEMOLITION OF SOME EXISTING CEILING ASSEMBLIES THROUGH OUT ENTIRE BUILDING(S), ESPECIALLY IN CORRIDORS, WILL BE NECESSARY AND WILL REQUIRE RECONSTRUCTION TO MATCH EXISTING OR BETTER CONDITIONS. REFERENCE ALL DISCIPLINE DEMOLITION AND NEW CONSTRUCTION DRAWINGS.
8. VERIFY THAT EXISTING WALLS INDICATED TO BE FIRE RATED ARE FIRE RATED. VERIFY AND MAINTAIN FIRE RATING.
9. NOT ALL EXISTING CEILINGS INDICATED ON THESE DRAWINGS. VERIFY ON FIELD.

LEGEND - DEMOLITION

- 1 HR. FIRE-RATED WALL
- 2 HR. FIRE-RATED WALL
- 1/2 HR / 1 HR. SUBDIVIDING SMOKE BARRIER
- EXISTING WALL TO REMAIN
- EXISTING WALL TO BE REMOVED
- EXISTING DOOR/FRAME ASSEMBLY TO REMAIN
- EXISTING DOOR/FRAME ASSEMBLY TO BE REMOVED
- EXISTING WINDOW ASSEMBLY TO REMAIN
- EXISTING WINDOW ASSEMBLY TO BE REMOVED

Revisions:	Date:

CONSULTANT

HFS COMPANY
8718 Botts Lane
San Antonio, Texas 78217
www.hfscompany.com
Phone: (210) 816-4784
Fax: (210) 881-6808
jbianco@hfscompany.com

PROJECT MANAGEMENT

HFS COMPANY
8718 Botts Lane
San Antonio, Texas 78217
www.hfscompany.com
Phone: (210) 816-4784
Fax: (210) 881-6808
jbianco@hfscompany.com

REGISTERED ARCHITECT JOSEPH A. BIANCO STATE OF TEXAS
5/4/22

Construction and Facilities Management

VA U.S. Department of Veterans Affairs

Drawing Title: ENLARGED FLOOR PLANS - 2ND FLOOR DEMOLITION

Approved: Project Director

Phase: 100% CONSTRUCTION DOCUMENTS

FULLY SPRINKLERED

Project Title: CINCINNATI VAMC EHRM INFRASTRUCTURE UPGRADES

Location: 3200 VINE ST., CINCINNATI, OH

Issue Date: 4-MAY-2022

Checked:

Drawn: IAR

Project Number: 539-21-701

Building Number: C1

Drawing Number: AD-102-C.1.2

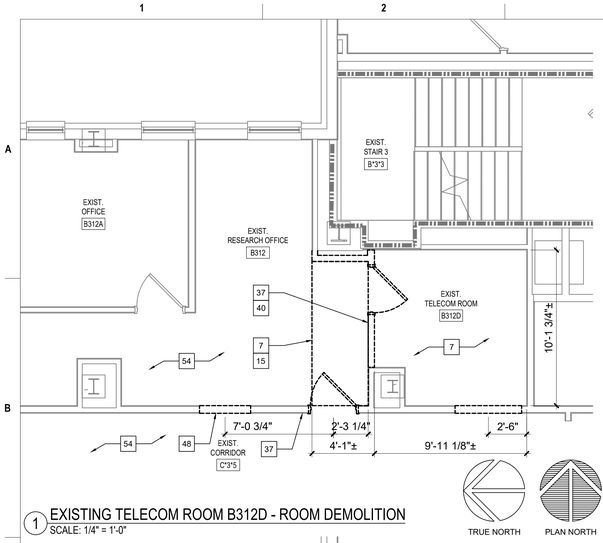

1 EXISTING TELECOM ROOM B312D - ROOM DEMOLITION
SCALE: 1/4" = 1'-0"

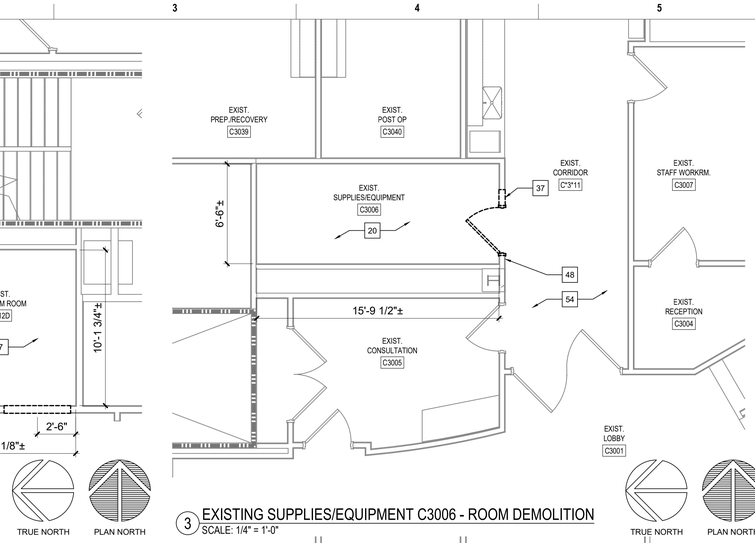

3 EXISTING SUPPLIES/EQUIPMENT C3006 - ROOM DEMOLITION
SCALE: 1/4" = 1'-0"

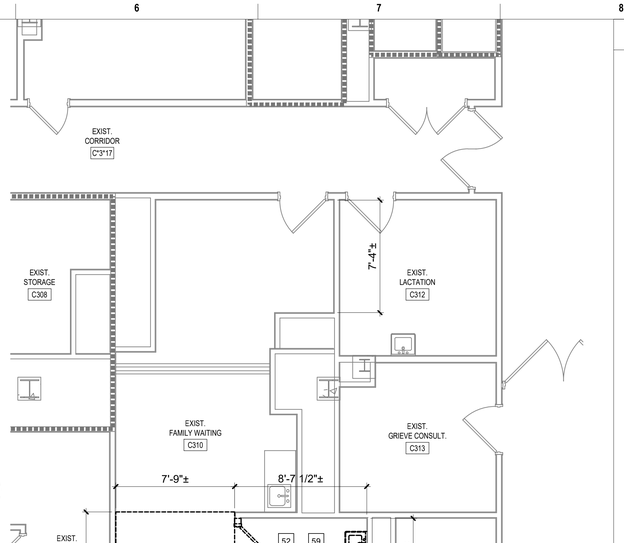

5 EXISTING FAMILY WAITING C310 - ROOM DEMOLITION
SCALE: 1/4" = 1'-0"

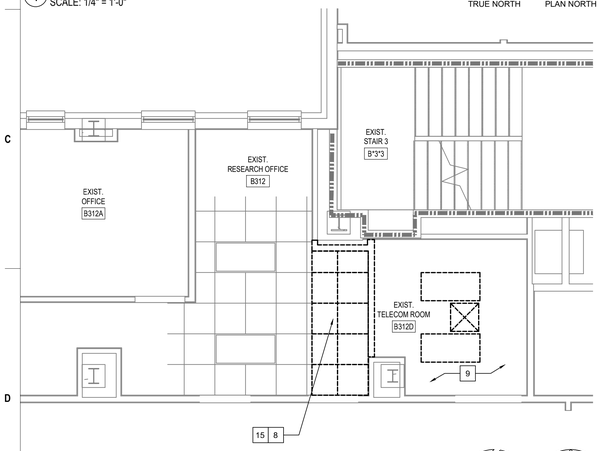

2 EXISTING TELECOM ROO
SCALE: 1/4" = 1'-0"

CEILING DEMOLITION

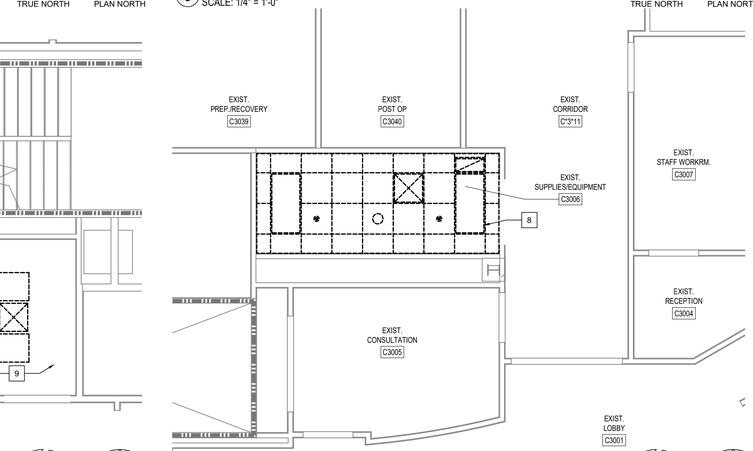

4 EXISTING SUPPLIES/EQUIPMENT C3006 - CEILING DEMOLITION
SCALE: 1/4" = 1'-0"

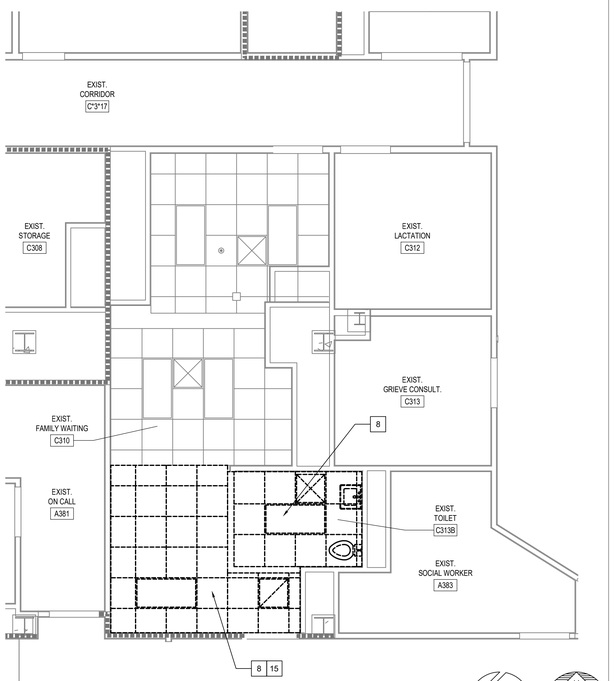

6 EXISTING FAMILY WAITING C310 - CEILING DEMOLITION
SCALE: 1/4" = 1'-0"

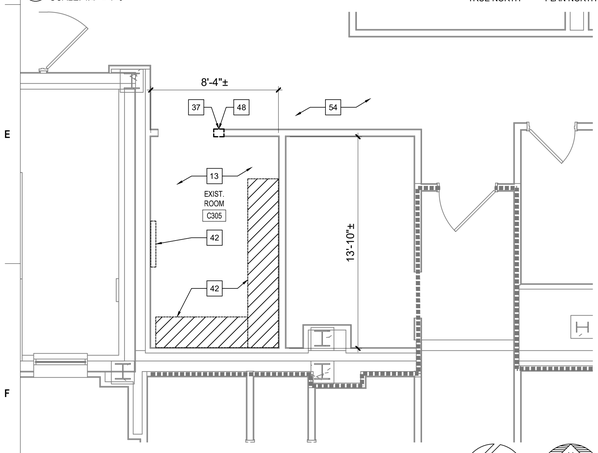

7 EXISTING ROOM C305 - ROOM DEMOLITION
SCALE: 1/4" = 1'-0"

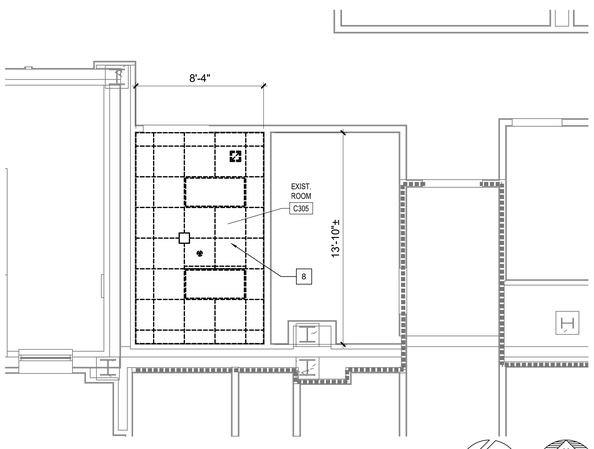

8 EXISTING ROOM C305 - CEILING DEMOLITION
SCALE: 1/4" = 1'-0"

KEYED NOTES - DEMOLITION

1. EXISTING DOOR/FRAME ASSEMBLY TO REMAIN.
2. EXISTING CMU WALL TO UNDERSIDE OF CONCRETE STRUCTURE ABOVE.
3. EXISTING CMU WALL TO ABOVE CEILING WITH GYPSUM BOARD/METAL STUD FRAMED WALL IN PLENUM TO UNDERSIDE OF CONCRETE STRUCTURE ABOVE. REMOVE AS INDICATED.
4. EXISTING FLOORING AND BASE TO REMAIN.
5. EXISTING ABOVE DOOR FRAME WALL MOUNTED SHELF TO BE REMOVED.
6. EXISTING WALL MOUNTED PEG BOARD ASSEMBLY TO BE REMOVED.
7. EXISTING VCT FLOORING AND RUBBER BASE TO BE REMOVED COMPLETE UNLESS NOTED OTHERWISE.
8. EXISTING 2' X 2' LAY-IN CEILING ASSEMBLY TO BE REMOVED. REFERENCE MEP AND TECHNOLOGY DRAWINGS FOR WORK SCOPE OF EXISTING COMPONENTS IN CEILING ASSEMBLY.
9. NO CEILING IN THIS ROOM. REFERENCE MEP AND TECHNOLOGY DRAWINGS FOR WORK SCOPE OF EXISTING OVERHEAD COMPONENTS.
10. REFERENCE MEP AND TECHNOLOGY DRAWINGS FOR WORK SCOPE IN THIS ROOM THAT MAY REQUIRE MINOR DEMOLITION, PATCHING AND REPAIR OF EXISTING FLOOR, WALL OR MISCELLANEOUS ASSEMBLIES.
11. EXISTING GYPSUM BOARD FURRED TO ABOVE CEILING ON 4" CMU TO UNDERSIDE OF CONCRETE STRUCTURE ABOVE TO REMAIN.
12. EXISTING RUBBER FLOORING AND RUBBER BASE TO BE REMOVED, NEW TELECOM ROOM AREA ONLY.
13. EXISTING CARPET FLOORING AND RUBBER BASE TO BE REMOVED COMPLETE UNLESS NOTED OTHERWISE.
14. EXISTING COUNTER/CABINET TO BE REMOVED.
15. DEMOLITION TO BE LIMITED AS NEEDED TO ACCOMMODATE NEW TELECOM ROOM AREA.
16. EXISTING CABINET TO BE REMOVED FOR RE-INSTALLATION.
17. EXISTING TV MONITOR TO BE REMOVED FOR RE-INSTALLATION IF INDICATED.
18. EXISTING MARKER BOARD TO BE REMOVED FOR RE-INSTALLATION IF INDICATED.
19. EXISTING FUR-DOWNS ARE GYPSUM BOARD ON METAL STUD FRAMING.
20. EXISTING RESILIENT FLOORING AND RUBBER BASE TO BE REMOVED COMPLETE UNLESS NOTED OTHERWISE.
21. EXISTING WINDOW INTERIOR TRIM TO BE REMOVED.
22. EXISTING GYPSUM BOARD/METAL STUD FRAMED FUR-DOWN TO REMAIN AS INDICATED.
23. EXISTING HOLLOW METAL FRAME WINDOW TO BE REMOVED.
24. EXISTING EXTERIOR WINDOW TO REMAIN. REMOVE PORTION OF EXISTING INTERIOR WOOD SILL AS DETAILED.
25. EXISTING MOP SINK TO BE REMOVED.
26. EXISTING CARPET FLOORING AND WOOD BASE TO BE REMOVED. SALVAGE WOOD BASE FOR RE-INSTALLATION.
27. EXISTING WOOD CHAIR RAIL TO BE REMOVED AS REQUIRED AND SALVAGED FOR RE-INSTALLATION.
28. EXISTING FLOOR MOUNTED RADIATOR HEATER TO BE REMOVED PER MECHANICAL.
29. EXISTING EXHAUST VENT TO BE REMOVED.
30. EXISTING RESINOUS FLOOR AND BASE TO BE REMOVED ONLY IN NON- NEW TELECOM ROOM AREA.
31. EXISTING SINK ASSEMBLY TO BE REMOVED.
32. EXISTING ACCESS PANEL TO REMAIN.
33. EXISTING PLASTER ON CMU TO UNDERSIDE OF EXISTING STRUCTURE (4" OR 8" CMU PER WALL THICKNESS DEPICTED GRAPHICALLY). FIRE-RATED WALL, CONTRACTOR VERIFY.
34. EXISTING ATHLETIC FLOORING AND RUBBER BASE TO BE REMOVED. SALVAGE FLOORING FOR OWNER.
35. EXISTING FUR-DOWNS TO BE REMOVED.
36. EXISTING SEALED CONCRETE FLOOR.
37. EXISTING ROOM SIGNAGE TO BE REMOVED. REINSTALL IF INDICATED.
38. EXISTING ROOM SIGNAGE TO REMAIN.
39. EXISTING CARD READER TO REMAIN.
40. EXISTING CARD READER TO BE REMOVED. REINSTALL IF INDICATED.
41. EXISTING VCT FLOORING TO REMAIN.
42. EXISTING WALL MOUNTED MODULAR FURNITURE TO BE REMOVED BY OWNER.
43. PORTION OF EXISTING TERRAZZO BASE TO BE REMOVED AS REQUIRED TO ACCOMMODATE NEW CONSTRUCTION.
44. EXISTING FLOOR MOUNTED HVAC UNIT TO BE REMOVED PER MECHANICAL.
45. EXISTING WALL PROTECTION RAIL ASSEMBLY TO BE REMOVED.
46. EXISTING ABOVE BASE WALL PROTECTION ASSEMBLY TO BE REMOVED.
47. EXISTING WALL MOUNTED COAT RACK TO BE REMOVED.
48. PORTION OF EXISTING RUBBER BASE TO BE REMOVED AS REQUIRED TO ACCOMMODATE NEW.
49. EXISTING WALL MOUNTED STAINLESS STEEL WATER CLOSET ASSEMBLY TO BE REMOVED COMPLETE PER PLUMBING.
50. EXISTING THIN-SET CERAMIC FLOOR TILE AND BASE TO BE REMOVED COMPLETE.
51. EXISTING BUILT-IN SHOWER ASSEMBLY AND DRAIN TO TO BE REMOVED COMPLETE PER PLUMBING.
52. EXISTING 4'-0" HIGH CERAMIC TILE WAINSCOT AND SUBSTRATE TO BE REMOVED COMPLETE (INDICATED BY DASHED LINE).
53. EXISTING GYPSUM BOARD/STEEL STUD FRAMED ASSEMBLY TO BE REMOVED COMPLETE
54. EXISTING FLOORING TO REMAIN INTACT. REMOVE RUBBER BASE AS REQUIRED TO ACCOMMODATE NEW CONSTRUCTION.
55. PORTION OF EXISTING LAY-IN CEILING ASSEMBLY TO BE REMOVED AS REQUIRED TO ACCOMMODATE NE W CONSTRUCTION.
56. EXISTING VENT COVER TO BE REMOVED PER MECHANICAL.
57. EXISTING FLOOR DRAIN TO BE REMOVED PER PLUMBING.
58. EXISTING RAISED FLOOR SYSTEM TO BE CAREFULLY REMOVED. OWNER SHALL HAVE THE RIGHT OF FIRST REFUSAL.
59. EXISTING WALL MOUNTED TOILET ACCESSORIES TO BE REMOVED COMPLETE, (I.E., MIRRORS, PAPER TOWEL DISPENSERS, WASTE BASKET, GRAB BARS, TOILET PAPER DISPENSERS, ETC.).
60. EXISTING FLOOR MOUNTED RADIATOR HEATER TO REMAIN.
61. EXISTING WALL MOUNTED MEDICAL EQUIPMENT TO BE REMOVED AND RETURNED TO OWNER.
62. MISCELLANEOUS WALL PANELS (INSET AND SURFACE MOUNTED), SWITCHES, ETC. TO BE REMOVED PER MEP DRAWINGS.
63. EXISTING FIRE EXTINGUISHER TO BE REMOVED FOR RELOCATION.
64. EXISTING REFRIGERATOR REMOVED BY OWNER.

GENERAL NOTES - DEMOLITION

1. REFERENCE GENERAL NOTES ON SHEET GI-020.
2. UNLESS NOTED OTHERWISE, ALL EXISTING WALLS ARE GYPSUM BOARD/METAL STUD FRAMED TO UNDERSIDE OF PRIMARY BUILDING FRAMING STRUCTURE TYPICAL (5" WALL).
3. UNLESS NOTED OTHERWISE, ALL EXISTING DOOR ASSEMBLIES ARE SOLID CORE WOOD DOORS/HOLLOW METAL FRAME TYPICAL (3'-0" X 7'-0").
4. UNLESS NOTED OTHERWISE ALL EXISTING LAY-IN CEILING ASSEMBLIES ARE 2' X 2' STANDARD GRID WITH FISSURED TILES AT 8'-0" A.F.F. TYPICAL.
5. UNLESS NOTED OTHERWISE, ALL EXISTING STEEL COLUMN FUR-OUTS ARE GYPSUM BOARD/METAL STUD FRAMED TYPICAL.
6. UNLESS NOTED OTHERWISE, ALL EXISTING CARPET (TILES OR ROLLS) IS GLUED DOWN.
7. PARTIAL OR ENTIRE DEMOLITION OF SOME EXISTING CEILING ASSEMBLIES THROUGH OUT ENTIRE BUILDING(S), ESPECIALLY IN CORRIDORS, WILL BE NECESSARY AND WILL REQUIRE RECONSTRUCTION TO MATCH EXISTING OR BETTER CONDITIONS. REFERENCE ALL DISCIPLINE DEMOLITION AND NEW CONSTRUCTION DRAWINGS.
8. VERIFY THAT EXISTING WALLS INDICATED TO BE FIRE RATED ARE FIRE RATED. VERIFY AND MAINTAIN FIRE RATING.
9. NOT ALL EXISTING CEILINGS INDICATED ON THESE DRAWINGS. VERIFY ON FIELD.

LEGEND - DEMOLITION

- 1 HR. FIRE-RATED WALL
- 2 HR. FIRE-RATED WALL
- 1/2 HR / 1 HR. SUBDIVIDING SMOKE BARRIER
- EXISTING WALL TO REMAIN
- EXISTING WALL TO BE REMOVED
- EXISTING DOOR/FRAME ASSEMBLY TO REMAIN
- EXISTING DOOR/FRAME ASSEMBLY TO BE REMOVED
- EXISTING WINDOW ASSEMBLY TO REMAIN
- EXISTING WINDOW ASSEMBLY TO BE REMOVED

Revisions:	Date:

CONSULTANT

HFS COMPANY
8718 Botts Lane
San Antonio, Texas 78217
www.hfscompany.com
Phone: (210) 816-4784
Fax: (210) 881-6808
jbianco@hfscompany.com

PROJECT MANAGEMENT

HFS COMPANY
8718 Botts Lane
San Antonio, Texas 78217
www.hfscompany.com
Phone: (210) 816-4784
Fax: (210) 881-6808
jbianco@hfscompany.com

REGISTERED ARCHITECT — JOSEPH A. BIANCO — 21743 — STATE OF TEXAS
5/4/22

Construction and Facilities Management

VA U.S. Department of Veterans Affairs

Drawing Title: ENLARGED FLOOR PLANS - 3RD FLOOR DEMOLITION

Approved: Project Director

Phase: 100% CONSTRUCTION DOCUMENTS

FULLY SPRINKLERED

Project Title: CINCINNATI VAMC EHRM INFRASTRUCTURE UPGRADES

Location: 3200 VINE ST., CINCINNATI, OH

Issue Date: 4-MAY-2022

Checked:

Drawn: IAR

Project Number: 539-21-701

Building Number: C1

Drawing Number: AD-103-C.1.3

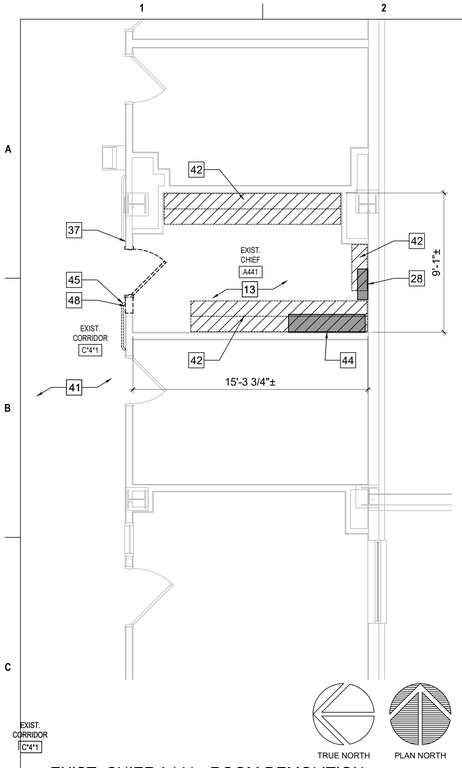

1 EXIST. CHIEF A441 - ROOM DEMOLITION
SCALE: 1/4" = 1'-0"

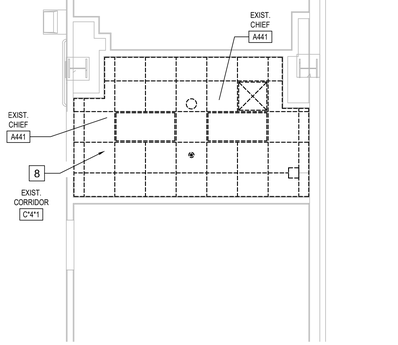

2 EXIST. CHIEF A441 - CEILING DEMOLITION
SCALE: 1/4" = 1'-0"

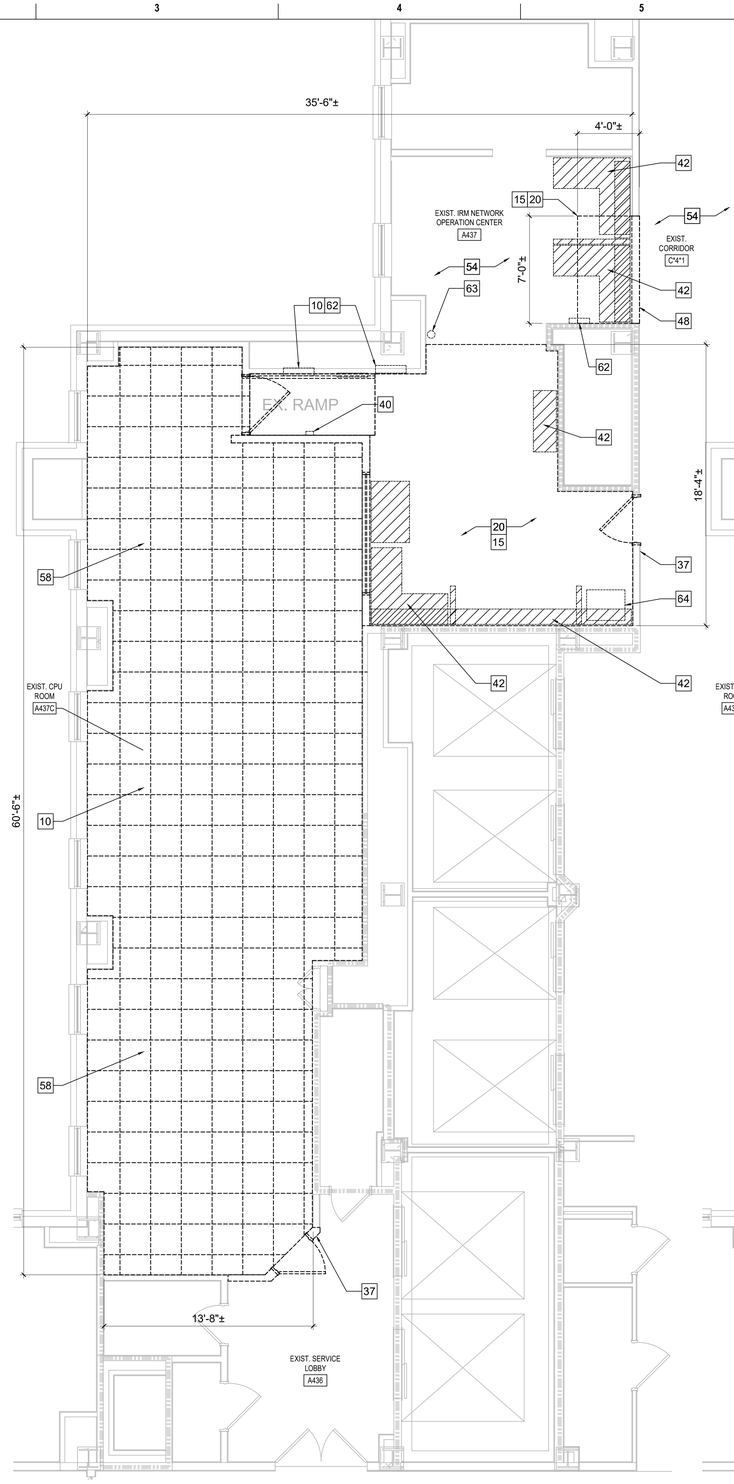

3 EXIST. COMPUTER A437C - ROOM DEMOLITION
SCALE: 1/4" = 1'-0"

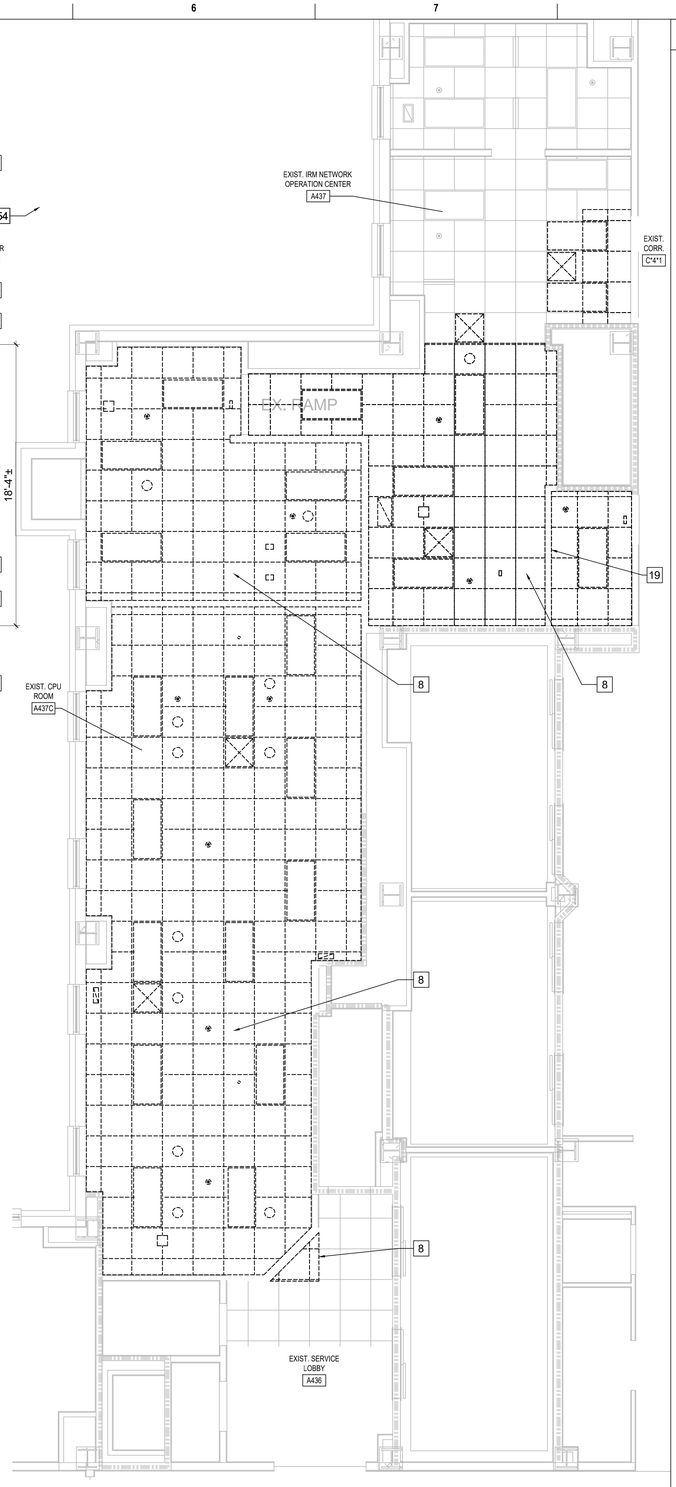

4 EXIST. COMPUTER A437C - CEILING DEMOLITION
SCALE: 1/4" = 1'-0"

KEYED NOTES - DEMOLITION

1. EXISTING DOOR/FRAME ASSEMBLY TO REMAIN.
2. EXISTING CMU WALL TO UNDERSIDE OF CONCRETE STRUCTURE ABOVE.
3. EXISTING CMU WALL TO ABOVE CEILING WITH GYPSUM BOARD/METAL STUD FRAMED WALL IN PLENUM TO UNDERSIDE OF CONCRETE STRUCTURE ABOVE. REMOVE AS INDICATED.
4. EXISTING FLOORING AND BASE TO REMAIN.
5. EXISTING ABOVE DOOR FRAME WALL MOUNTED SHELF TO BE REMOVED.
6. EXISTING WALL MOUNTED PEG BOARD ASSEMBLY TO BE REMOVED.
7. EXISTING VCT FLOORING AND RUBBER BASE TO BE REMOVED COMPLETE UNLESS NOTED OTHERWISE.
8. EXISTING 2' X 2' LAY-IN CEILING ASSEMBLY TO BE REMOVED. REFERENCE MEP AND TECHNOLOGY DRAWINGS FOR WORK SCOPE OF EXISTING COMPONENTS IN CEILING ASSEMBLY.
9. NO CEILING IN THIS ROOM. REFERENCE MEP AND TECHNOLOGY DRAWINGS FOR WORK SCOPE OF EXISTING OVERHEAD COMPONENTS.
10. REFERENCE MEP AND TECHNOLOGY DRAWINGS FOR WORK SCOPE IN THIS ROOM THAT MAY REQUIRE MINOR DEMOLITION, PATCHING AND REPAIR OF EXISTING FLOOR, WALL OR MISCELLANEOUS ASSEMBLIES.
11. EXISTING GYPSUM BOARD FURRED TO ABOVE CEILING ON 4" CMU TO UNDERSIDE OF CONCRETE STRUCTURE ABOVE TO REMAIN.
12. EXISTING RUBBER FLOORING AND RUBBER BASE TO BE REMOVED, NEW TELECOM ROOM AREA ONLY.
13. EXISTING CARPET FLOORING AND RUBBER BASE TO BE REMOVED COMPLETE UNLESS NOTED OTHERWISE.
14. EXISTING COUNTER/CABINET TO BE REMOVED.
15. DEMOLITION TO BE LIMITED AS NEEDED TO ACCOMMODATE NEW TELECOM ROOM AREA.
16. EXISTING CABINET TO BE REMOVED FOR RE-INSTALLATION.
17. EXISTING TV MONITOR TO BE REMOVED FOR RE-INSTALLATION IF INDICATED.
18. EXISTING MARKER BOARD TO BE REMOVED FOR RE-INSTALLATION IF INDICATED.
19. EXISTING FUR-DOWNS ARE GYPSUM BOARD ON METAL STUD FRAMING.
20. EXISTING RESILIENT FLOORING AND RUBBER BASE TO BE REMOVED COMPLETE UNLESS NOTED OTHERWISE.
21. EXISTING WINDOW INTERIOR TRIM TO BE REMOVED.
22. EXISTING GYPSUM BOARD/METAL STUD FRAMED FUR-DOWN TO REMAIN AS INDICATED.
23. EXISTING HOLLOW METAL FRAME WINDOW TO BE REMOVED.
24. EXISTING EXTERIOR WINDOW TO REMAIN. REMOVE PORTION OF EXISTING INTERIOR WOOD SILL AS DETAILED.
25. EXISTING MOP SINK TO BE REMOVED.
26. EXISTING CARPET FLOORING AND WOOD BASE TO BE REMOVED. SALVAGE WOOD BASE FOR RE-INSTALLATION.
27. EXISTING WOOD CHAIR RAIL TO BE REMOVED AS REQUIRED AND SALVAGED FOR RE-INSTALLATION.
28. EXISTING FLOOR MOUNTED RADIATOR HEATER TO BE REMOVED PER MECHANICAL.
29. EXISTING EXHAUST VENT TO BE REMOVED.
30. EXISTING RESINOUS FLOOR AND BASE TO BE REMOVED ONLY IN NON- NEW TELECOM ROOM AREA.
31. EXISTING SINK ASSEMBLY TO BE REMOVED.
32. EXISTING ACCESS PANEL TO REMAIN.
33. EXISTING PLASTER ON CMU TO UNDERSIDE OF EXISTING STRUCTURE (4" OR 8" CMU PER WALL THICKNESS DEPICTED GRAPHICALLY). FIRE-RATED WALL; CONTRACTOR VERIFY.
34. EXISTING ATHLETIC FLOORING AND RUBBER BASE TO BE REMOVED. SALVAGE FLOORING FOR OWNER.
35. EXISTING FUR-DOWNS TO BE REMOVED.
36. EXISTING SEALED CONCRETE FLOOR.
37. EXISTING ROOM SIGNAGE TO BE REMOVED. REINSTALL IF INDICATED.
38. EXISTING ROOM SIGNAGE TO REMAIN.
39. EXISTING CARD READER TO REMAIN.
40. EXISTING CARD READER TO BE REMOVED. REINSTALL IF INDICATED.
41. EXISTING VCT FLOORING TO REMAIN.
42. EXISTING WALL MOUNTED MODULAR FURNITURE TO BE REMOVED BY OWNER.
43. PORTION OF EXISTING TERRAZZO BASE TO BE REMOVED AS REQUIRED TO ACCOMMODATE NEW CONSTRUCTION.
44. EXISTING FLOOR MOUNTED HVAC UNIT TO BE REMOVED PER MECHANICAL.
45. EXISTING WALL PROTECTION RAIL ASSEMBLY TO BE REMOVED.
46. EXISTING ABOVE BASE WALL PROTECTION ASSEMBLY TO BE REMOVED.
47. EXISTING WALL MOUNTED COAT RACK TO BE REMOVED.
48. PORTION OF EXISTING RUBBER BASE TO BE REMOVED AS REQUIRED TO ACCOMMODATE NEW.
49. EXISTING WALL MOUNTED STAINLESS STEEL WATER CLOSET ASSEMBLY TO BE REMOVED COMPLETE PER PLUMBING.
50. EXISTING THIN-SET CERAMIC FLOOR TILE AND BASE TO BE REMOVED COMPLETE.
51. EXISTING BUILT-IN SHOWER ASSEMBLY AND DRAIN TO TO BE REMOVED COMPLETE PER PLUMBING.
52. EXISTING 4'-0" HIGH CERAMIC TILE WAINSCOT AND SUBSTRATE TO BE REMOVED COMPLETE (INDICATED BY DASHED LINE).
53. EXISTING GYPSUM BOARD/STEEL STUD FRAMED ASSEMBLY TO BE REMOVED COMPLETE
54. EXISTING FLOORING TO REMAIN INTACT. REMOVE RUBBER BASE AS REQUIRED TO ACCOMMODATE NEW CONSTRUCTION.
55. PORTION OF EXISTING LAY-IN CEILING ASSEMBLY TO BE REMOVED AS REQUIRED TO ACCOMMODATE NE W CONSTRUCTION.
56. EXISTING VENT COVER TO BE REMOVED PER MECHANICAL.
57. EXISTING FLOOR DRAIN TO BE REMOVED PER PLUMBING.
58. EXISTING RAISED FLOOR SYSTEM TO BE CAREFULLY REMOVED. OWNER SHALL HAVE THE RIGHT OF FIRST REFUSAL.
59. EXISTING WALL MOUNTED TOILET ACCESSORIES TO BE REMOVED COMPLETE, (I.E., MIRRORS, PAPER TOWEL DISPENSERS, WASTE BASKET, GRAB BARS, TOILET PAPER DISPENSERS, ETC.).
60. EXISTING FLOOR MOUNTED RADIATOR HEATER TO REMAIN.
61. EXISTING WALL MOUNTED MEDICAL EQUIPMENT TO BE REMOVED AND RETURNED TO OWNER.
62. MISCELLANEOUS WALL PANELS (INSET AND SURFACE MOUNTED), SWITCHES, ETC. TO BE REMOVED PER MEP DRAWINGS.
63. EXISTING FIRE EXTINGUISHER TO BE REMOVED FOR RELOCATION.
64. EXISTING REFRIGERATOR REMOVED BY OWNER.

GENERAL NOTES - DEMOLITION

1. REFERENCE GENERAL NOTES ON SHEET GI-020.
2. UNLESS NOTED OTHERWISE, ALL EXISTING WALLS ARE GYPSUM BOARD/METAL STUD FRAMED TO UNDERSIDE OF PRIMARY BUILDING FRAMING STRUCTURE TYPICAL (5" WALL).
3. UNLESS NOTED OTHERWISE, ALL EXISTING DOOR ASSEMBLIES ARE SOLID CORE WOOD DOORS/HOLLOW METAL FRAME TYPICAL (3'-0" X 7'-0").
4. UNLESS NOTED OTHERWISE ALL EXISTING LAY-IN CEILING ASSEMBLIES ARE 2' X 2' STANDARD GRID WITH FISSURED TILES AT 8'-0" A.F.F. TYPICAL.
5. UNLESS NOTED OTHERWISE, ALL EXISTING STEEL COLUMN FUR-OUTS ARE GYPSUM BOARD/METAL STUD FRAMED TYPICAL.
6. UNLESS NOTED OTHERWISE, ALL EXISTING CARPET (TILES OR ROLLS) IS GLUED DOWN.
7. PARTIAL OR ENTIRE DEMOLITION OF SOME EXISTING CEILING ASSEMBLIES THROUGH OUT ENTIRE BUILDING(S), ESPECIALLY IN CORRIDORS, WILL BE NECESSARY AND WILL REQUIRE RECONSTRUCTION TO MATCH EXISTING OR BETTER CONDITIONS. REFERENCE ALL DISCIPLINE DEMOLITION AND NEW CONSTRUCTION DRAWINGS.
8. VERIFY THAT EXISTING WALLS INDICATED TO BE FIRE RATED ARE FIRE RATED. VERIFY AND MAINTAIN FIRE RATING.
9. NOT ALL EXISTING CEILINGS INDICATED ON THESE DRAWINGS. VERIFY ON FIELD.

LEGEND - DEMOLITION

- 1 HR. FIRE-RATED WALL
- 2 HR. FIRE-RATED WALL
- 1/2 HR / 1 HR. SUBDIVIDING SMOKE BARRIER
- EXISTING WALL TO REMAIN
- EXISTING WALL TO BE REMOVED
- EXISTING DOOR/FRAME ASSEMBLY TO REMAIN
- EXISTING DOOR/FRAME ASSEMBLY TO BE REMOVED
- EXISTING WINDOW ASSEMBLY TO REMAIN
- EXISTING WINDOW ASSEMBLY TO BE REMOVED

Revisions:	Date:

CONSULTANT

HFS COMPANY
8718 Botts Lane
San Antonio, Texas 78217
www.hfscompany.com
Phone: (210) 816-4784
Fax: (210) 881-6808
jbianco@hfscompany.com

PROJECT MANAGEMENT

HFS COMPANY
8718 Botts Lane
San Antonio, Texas 78217
www.hfscompany.com
Phone: (210) 816-4784
Fax: (210) 881-6808
jbianco@hfscompany.com

REGISTERED ARCHITECT JOSEPH A. BIANCO STATE OF TEXAS 21763
5/4/22

Construction and Facilities Management

VA U.S. Department of Veterans Affairs

Drawing Title: ENLARGED FLOOR PLANS - FOURTH FLOOR - DEMOLITION

Approved: Project Director

Phase: 100% CONSTRUCTION DOCUMENTS

FULLY SPRINKLERED

Project Title: CINCINNATI VAMC EHRM INFRASTRUCTURE UPGRADES

Location: 3200 VINE ST., CINCINNATI, OH

Issue Date: 4-MAY-2022 | Checked: IAR, JFB | Drawn: IAR

Project Number: 539-21-701

Building Number: C1

Drawing Number: AD-104-C.1.4

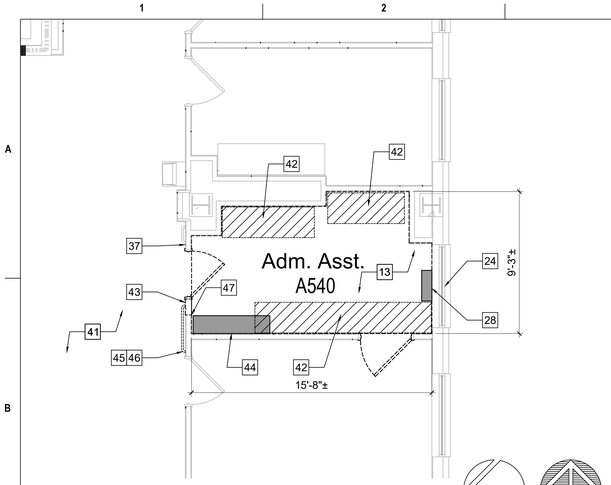

1 ADMIN. ASSISTANT A540 - ROOM DEMOLITION
SCALE: 1/4" = 1'-0"

TRUE NORTH PLAN NORTH

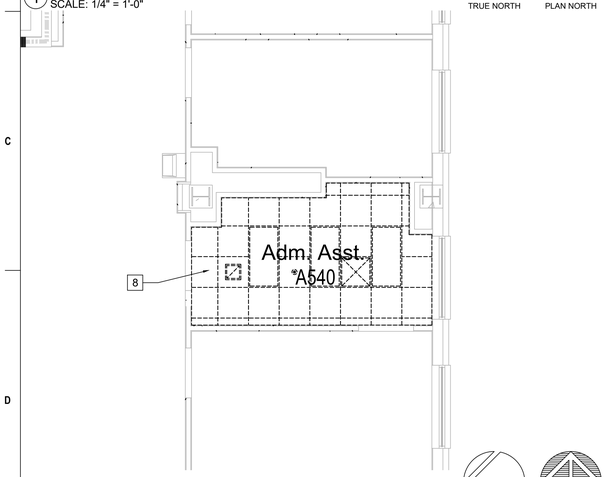

2 ADMIN. ASSISTANT A540 - CEILING DEMOLITION
SCALE: 1/4" = 1'-0"

TRUE NORTH PLAN NORTH

KEYED NOTES - DEMOLITION

1. EXISTING DOOR/FRAME ASSEMBLY TO REMAIN.
2. EXISTING CMU WALL TO UNDERSIDE OF CONCRETE STRUCTURE ABOVE.
3. EXISTING CMU WALL TO ABOVE CEILING WITH GYPSUM BOARD/METAL STUD FRAMED WALL IN PLENUM TO UNDERSIDE OF CONCRETE STRUCTURE ABOVE. REMOVE AS INDICATED.
4. EXISTING FLOORING AND BASE TO REMAIN.
5. EXISTING ABOVE DOOR FRAME WALL MOUNTED SHELF TO BE REMOVED.
6. EXISTING WALL MOUNTED PEG BOARD ASSEMBLY TO BE REMOVED.
7. EXISTING VCT FLOORING AND RUBBER BASE TO BE REMOVED COMPLETE UNLESS NOTED OTHERWISE.
8. EXISTING 2' X 2' LAY-IN CEILING ASSEMBLY TO BE REMOVED. REFERENCE MEP AND TECHNOLOGY DRAWINGS FOR WORK SCOPE OF EXISTING COMPONENTS IN CEILING ASSEMBLY.
9. NO CEILING IN THIS ROOM. REFERENCE MEP AND TECHNOLOGY DRAWINGS FOR WORK SCOPE OF EXISTING OVERHEAD COMPONENTS.
10. REFERENCE MEP AND TECHNOLOGY DRAWINGS FOR WORK SCOPE IN THIS ROOM THAT MAY REQUIRE MINOR DEMOLITION, PATCHING AND REPAIR OF EXISTING FLOOR, WALL OR MISCELLANEOUS ASSEMBLIES.
11. EXISTING GYPSUM BOARD FURRED TO ABOVE CEILING ON 4" CMU TO UNDERSIDE OF CONCRETE STRUCTURE ABOVE TO REMAIN.
12. EXISTING RUBBER FLOORING AND RUBBER BASE TO BE REMOVED, NEW TELECOM ROOM AREA ONLY.
13. EXISTING CARPET FLOORING AND RUBBER BASE TO BE REMOVED COMPLETE UNLESS NOTED OTHERWISE.
14. EXISTING COUNTER/CABINET TO BE REMOVED.
15. DEMOLITION TO BE LIMITED AS NEEDED TO ACCOMMODATE NEW TELECOM ROOM AREA.
16. EXISTING CABINET TO BE REMOVED FOR RE-INSTALLATION.
17. EXISTING TV MONITOR TO BE REMOVED FOR RE-INSTALLATION IF INDICATED.
18. EXISTING MARKER BOARD TO BE REMOVED FOR RE-INSTALLATION IF INDICATED.
19. EXISTING FUR-DOWNS ARE GYPSUM BOARD ON METAL STUD FRAMING.
20. EXISTING RESILIENT FLOORING AND RUBBER BASE TO BE REMOVED COMPLETE UNLESS NOTED OTHERWISE.
21. EXISTING WINDOW INTERIOR TRIM TO BE REMOVED.
22. EXISTING GYPSUM BOARD/METAL STUD FRAMED FUR-DOWN TO REMAIN AS INDICATED.
23. EXISTING HOLLOW METAL FRAME WINDOW TO BE REMOVED.
24. EXISTING EXTERIOR WINDOW TO REMAIN. REMOVE PORTION OF EXISTING INTERIOR WOOD SILL AS DETAILED.
25. EXISTING MOP SINK TO BE REMOVED.
26. EXISTING CARPET FLOORING AND WOOD BASE TO BE REMOVED. SALVAGE WOOD BASE FOR RE-INSTALLATION.
27. EXISTING WOOD CHAIR RAIL TO BE REMOVED AS REQUIRED AND SALVAGED FOR RE-INSTALLATION.
28. EXISTING FLOOR MOUNTED RADIATOR HEATER TO BE REMOVED PER MECHANICAL.
29. EXISTING EXHAUST VENT TO BE REMOVED.
30. EXISTING RESINOUS FLOOR AND BASE TO BE REMOVED ONLY IN NON- NEW TELECOM ROOM AREA.
31. EXISTING SINK ASSEMBLY TO BE REMOVED.
32. EXISTING ACCESS PANEL TO REMAIN.
33. EXISTING PLASTER ON CMU TO UNDERSIDE OF EXISTING STRUCTURE (4" OR 8" CMU PER WALL THICKNESS DEPICTED GRAPHICALLY). FIRE-RATED WALL, CONTRACTOR VERIFY.
34. EXISTING ATHLETIC FLOORING AND RUBBER BASE TO BE REMOVED. SALVAGE FLOORING FOR OWNER.
35. EXISTING FUR-DOWNS TO BE REMOVED.
36. EXISTING SEALED CONCRETE FLOOR.
37. EXISTING ROOM SIGNAGE TO BE REMOVED. REINSTALL IF INDICATED.
38. EXISTING ROOM SIGNAGE TO REMAIN.
39. EXISTING CARD READER TO REMAIN.
40. EXISTING CARD READER TO BE REMOVED. REINSTALL IF INDICATED.
41. EXISTING VCT FLOORING TO REMAIN.
42. EXISTING WALL MOUNTED MODULAR FURNITURE TO BE REMOVED BY OWNER.
43. PORTION OF EXISTING TERRAZZO BASE TO BE REMOVED AS REQUIRED TO ACCOMMODATE NEW CONSTRUCTION.
44. EXISTING FLOOR MOUNTED HVAC UNIT TO BE REMOVED PER MECHANICAL.
45. EXISTING WALL PROTECTION RAIL ASSEMBLY TO BE REMOVED.
46. EXISTING ABOVE BASE WALL PROTECTION ASSEMBLY TO BE REMOVED.
47. EXISTING WALL MOUNTED COAT RACK TO BE REMOVED.
48. PORTION OF EXISTING RUBBER BASE TO BE REMOVED AS REQUIRED TO ACCOMMODATE NEW.
49. EXISTING WALL MOUNTED STAINLESS STEEL WATER CLOSET ASSEMBLY TO BE REMOVED COMPLETE PER PLUMBING.
50. EXISTING THIN-SET CERAMIC FLOOR TILE AND BASE TO BE REMOVED COMPLETE.
51. EXISTING BUILT-IN SHOWER ASSEMBLY AND DRAIN TO TO BE REMOVED COMPLETE PER PLUMBING.
52. EXISTING 4'-0" HIGH CERAMIC TILE WAINSCOT AND SUBSTRATE TO BE REMOVED COMPLETE (INDICATED BY DASHED LINE).
53. EXISTING GYPSUM BOARD/STEEL STUD FRAMED ASSEMBLY TO BE REMOVED COMPLETE
54. EXISTING FLOORING TO REMAIN INTACT. REMOVE RUBBER BASE AS REQUIRED TO ACCOMMODATE NEW CONSTRUCTION.
55. PORTION OF EXISTING LAY-IN CEILING ASSEMBLY TO BE REMOVED AS REQUIRED TO ACCOMMODATE NE W CONSTRUCTION.
56. EXISTING VENT COVER TO BE REMOVED PER MECHANICAL.
57. EXISTING FLOOR DRAIN TO BE REMOVED PER PLUMBING.
58. EXISTING RAISED FLOOR SYSTEM TO BE CAREFULLY REMOVED. OWNER SHALL HAVE THE RIGHT OF FIRST REFUSAL.
59. EXISTING WALL MOUNTED TOILET ACCESSORIES TO BE REMOVED COMPLETE, (I.E., MIRRORS, PAPER TOWEL DISPENSERS, WASTE BASKET, GRAB BARS, TOILET PAPER DISPENSERS, ETC.).
60. EXISTING FLOOR MOUNTED RADIATOR HEATER TO REMAIN.
61. EXISTING WALL MOUNTED MEDICAL EQUIPMENT TO BE REMOVED AND RETURNED TO OWNER.
62. MISCELLANEOUS WALL PANELS (INSET AND SURFACE MOUNTED), SWITCHES, ETC. TO BE REMOVED PER MEP DRAWINGS.
63. EXISTING FIRE EXTINGUISHER TO BE REMOVED FOR RELOCATION.
64. EXISTING REFRIGERATOR REMOVED BY OWNER.

GENERAL NOTES - DEMOLITION

1. REFERENCE GENERAL NOTES ON SHEET GI-020.
2. UNLESS NOTED OTHERWISE, ALL EXISTING WALLS ARE GYPSUM BOARD/METAL STUD FRAMED TO UNDERSIDE OF PRIMARY BUILDING FRAMING STRUCTURE TYPICAL (5" WALL).
3. UNLESS NOTED OTHERWISE, ALL EXISTING DOOR ASSEMBLIES ARE SOLID CORE WOOD DOORS/HOLLOW METAL FRAME TYPICAL (3'-0" X 7'-0").
4. UNLESS NOTED OTHERWISE ALL EXISTING LAY-IN CEILING ASSEMBLIES ARE 2' X 2' STANDARD GRID WITH FISSURED TILES AT 8'-0" A.F.F. TYPICAL.
5. UNLESS NOTED OTHERWISE, ALL EXISTING STEEL COLUMN FUR-OUTS ARE GYPSUM BOARD/METAL STUD FRAMED TYPICAL.
6. UNLESS NOTED OTHERWISE, ALL EXISTING CARPET (TILES OR ROLLS) IS GLUED DOWN.
7. PARTIAL OR ENTIRE DEMOLITION OF SOME EXISTING CEILING ASSEMBLIES THROUGH OUT ENTIRE BUILDING(S), ESPECIALLY IN CORRIDORS, WILL BE NECESSARY AND WILL REQUIRE RECONSTRUCTION TO MATCH EXISTING OR BETTER CONDITIONS. REFERENCE ALL DISCIPLINE DEMOLITION AND NEW CONSTRUCTION DRAWINGS.
8. VERIFY THAT EXISTING WALLS INDICATED TO BE FIRE RATED ARE FIRE RATED. VERIFY AND MAINTAIN FIRE RATING.
9. NOT ALL EXISTING CEILINGS INDICATED ON THESE DRAWINGS. VERIFY ON FIELD.

LEGEND - DEMOLITION

- 1 HR. FIRE-RATED WALL
- 2 HR. FIRE-RATED WALL
- 1/2 HR / 1 HR. SUBDIVIDING SMOKE BARRIER
- EXISTING WALL TO REMAIN
- EXISTING WALL TO BE REMOVED
- EXISTING DOOR/FRAME ASSEMBLY TO REMAIN
- EXISTING DOOR/FRAME ASSEMBLY TO BE REMOVED
- EXISTING WINDOW ASSEMBLY TO REMAIN
- EXISTING WINDOW ASSEMBLY TO BE REMOVED

Revisions:	Date:

CONSULTANT
HFS COMPANY
8718 Botts Lane
San Antonio, Texas 78217
www.hfscompany.com
Phone: (210) 816-4784
Fax: (210) 881-6808
jbianco@hfscompany.com

PROJECT MANAGEMENT
HFS COMPANY
8718 Botts Lane
San Antonio, Texas 78217
www.hfscompany.com
Phone: (210) 816-4784
Fax: (210) 881-6808
jbianco@hfscompany.com

REGISTERED ARCHITECT JOSEPH I. BIANCO STATE OF TEXAS 5/4/22

Construction and Facilities Management

VA U.S. Department of Veterans Affairs

Drawing Title: ENLARGED FLOOR PLAN - FIFTH FLOOR - DEMOLITION

Approved: Project Director

Phase: 100% CONSTRUCTION DOCUMENTS

FULLY SPRINKLERED

Project Title: CINCINNATI VAMC EHRM INFRASTRUCTURE UPGRADES

Location: 3200 VINE ST., CINCINNATI, OH

Issue Date	Checked	Drawn
4-MAY-2022	IAR, JFB	IAR

Project Number: 539-21-701

Building Number: 1

Drawing Number: AD-105-C.1.5

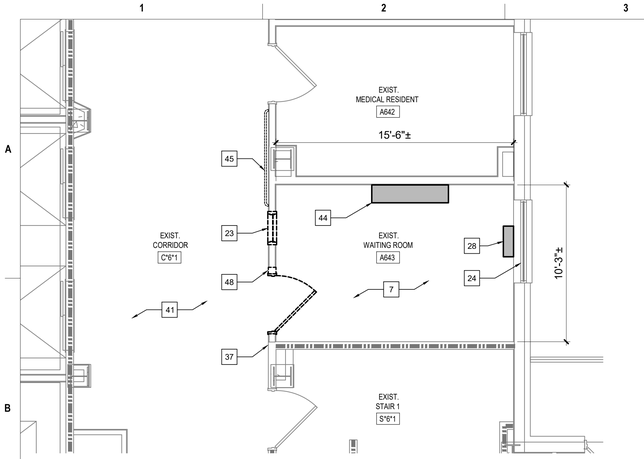

1 EXISTING WAITING ROOM A643 - ROOM DEMOLITION
SCALE: 1/4" = 1'-0"

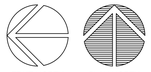

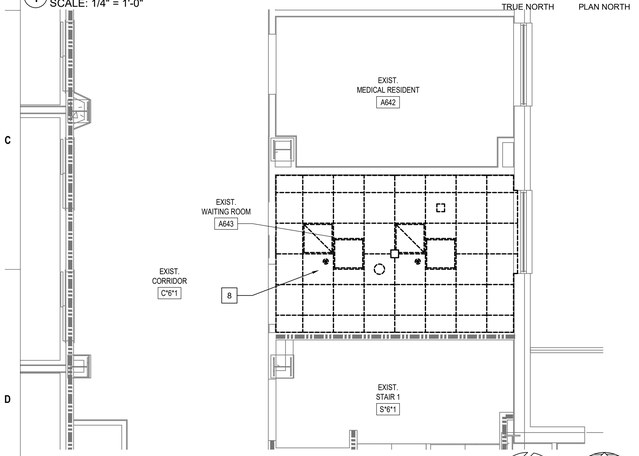

2 EXISTING WAITING ROOM A643 - CEILING DEMOLITION
SCALE: 1/4" = 1'-0"

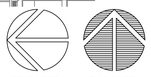

KEYED NOTES - DEMOLITION

1. EXISTING DOOR/FRAME ASSEMBLY TO REMAIN.
2. EXISTING CMU WALL TO UNDERSIDE OF CONCRETE STRUCTURE ABOVE.
3. EXISTING CMU WALL TO ABOVE CEILING WITH GYPSUM BOARD/METAL STUD FRAMED WALL IN PLENUM TO UNDERSIDE OF CONCRETE STRUCTURE ABOVE. REMOVE AS INDICATED.
4. EXISTING FLOORING AND BASE TO REMAIN.
5. EXISTING ABOVE DOOR FRAME WALL MOUNTED SHELF TO BE REMOVED.
6. EXISTING WALL MOUNTED PEG BOARD ASSEMBLY TO BE REMOVED.
7. EXISTING VCT FLOORING AND RUBBER BASE TO BE REMOVED COMPLETE UNLESS NOTED OTHERWISE.
8. EXISTING 2' X 2' LAY-IN CEILING ASSEMBLY TO BE REMOVED. REFERENCE MEP AND TECHNOLOGY DRAWINGS FOR WORK SCOPE OF EXISTING COMPONENTS IN CEILING ASSEMBLY.
9. NO CEILING IN THIS ROOM. REFERENCE MEP AND TECHNOLOGY DRAWINGS FOR WORK SCOPE OF EXISTING OVERHEAD COMPONENTS.
10. REFERENCE MEP AND TECHNOLOGY DRAWINGS FOR WORK SCOPE IN THIS ROOM THAT MAY REQUIRE MINOR DEMOLITION, PATCHING AND REPAIR OF EXISTING FLOOR, WALL OR MISCELLANEOUS ASSEMBLIES.
11. EXISTING GYPSUM BOARD FURRED TO ABOVE CEILING ON 4" CMU TO UNDERSIDE OF CONCRETE STRUCTURE ABOVE TO REMAIN.
12. EXISTING RUBBER FLOORING AND RUBBER BASE TO BE REMOVED, NEW TELECOM ROOM AREA ONLY.
13. EXISTING CARPET FLOORING AND RUBBER BASE TO BE REMOVED COMPLETE UNLESS NOTED OTHERWISE.
14. EXISTING COUNTER/CABINET TO BE REMOVED.
15. DEMOLITION TO BE LIMITED AS NEEDED TO ACCOMMODATE NEW TELECOM ROOM AREA.
16. EXISTING CABINET TO BE REMOVED FOR RE-INSTALLATION.
17. EXISTING TV MONITOR TO BE REMOVED FOR RE-INSTALLATION IF INDICATED.
18. EXISTING MARKER BOARD TO BE REMOVED FOR RE-INSTALLATION IF INDICATED.
19. EXISTING FUR-DOWNS ARE GYPSUM BOARD ON METAL STUD FRAMING.
20. EXISTING RESILIENT FLOORING AND RUBBER BASE TO BE REMOVED COMPLETE UNLESS NOTED OTHERWISE.
21. EXISTING WINDOW INTERIOR TRIM TO BE REMOVED.
22. EXISTING GYPSUM BOARD/METAL STUD FRAMED FUR-DOWN TO REMAIN AS INDICATED.
23. EXISTING HOLLOW METAL FRAME WINDOW TO BE REMOVED.
24. EXISTING EXTERIOR WINDOW TO REMAIN. REMOVE PORTION OF EXISTING INTERIOR WOOD SILL AS DETAILED.
25. EXISTING MOP SINK TO BE REMOVED.
26. EXISTING CARPET FLOORING AND WOOD BASE TO BE REMOVED. SALVAGE WOOD BASE FOR RE-INSTALLATION.
27. EXISTING WOOD CHAIR RAIL TO BE REMOVED AS REQUIRED AND SALVAGED FOR RE-INSTALLATION.
28. EXISTING FLOOR MOUNTED RADIATOR HEATER TO BE REMOVED PER MECHANICAL.
29. EXISTING EXHAUST VENT TO BE REMOVED.
30. EXISTING RESINOUS FLOOR AND BASE TO BE REMOVED ONLY IN NON- NEW TELECOM ROOM AREA.
31. EXISTING SINK ASSEMBLY TO BE REMOVED.
32. EXISTING ACCESS PANEL TO REMAIN.
33. EXISTING PLASTER ON CMU TO UNDERSIDE OF EXISTING STRUCTURE (4" OR 8" CMU PER WALL THICKNESS DEPICTED GRAPHICALLY). FIRE-RATED WALL; CONTRACTOR VERIFY.
34. EXISTING ATHLETIC FLOORING AND RUBBER BASE TO BE REMOVED. SALVAGE FLOORING FOR OWNER.
35. EXISTING FUR-DOWNS TO BE REMOVED.
36. EXISTING SEALED CONCRETE FLOOR.
37. EXISTING ROOM SIGNAGE TO BE REMOVED. REINSTALL IF INDICATED.
38. EXISTING ROOM SIGNAGE TO REMAIN.
39. EXISTING CARD READER TO REMAIN.
40. EXISTING CARD READER TO BE REMOVED. REINSTALL IF INDICATED.
41. EXISTING VCT FLOORING TO REMAIN.
42. EXISTING WALL MOUNTED MODULAR FURNITURE TO BE REMOVED BY OWNER.
43. PORTION OF EXISTING TERRAZZO BASE TO BE REMOVED AS REQUIRED TO ACCOMMODATE NEW CONSTRUCTION.
44. EXISTING FLOOR MOUNTED HVAC UNIT TO BE REMOVED PER MECHANICAL.
45. EXISTING WALL PROTECTION RAIL ASSEMBLY TO BE REMOVED.
46. EXISTING ABOVE BASE WALL PROTECTION ASSEMBLY TO BE REMOVED.
47. EXISTING WALL MOUNTED COAT RACK TO BE REMOVED.
48. PORTION OF EXISTING RUBBER BASE TO BE REMOVED AS REQUIRED TO ACCOMMODATE NEW.
49. EXISTING WALL MOUNTED STAINLESS STEEL WATER CLOSET ASSEMBLY TO BE REMOVED COMPLETE PER PLUMBING.
50. EXISTING THIN-SET CERAMIC FLOOR TILE AND BASE TO BE REMOVED COMPLETE.
51. EXISTING BUILT-IN SHOWER ASSEMBLY AND DRAIN TO TO BE REMOVED COMPLETE PER PLUMBING.
52. EXISTING 4'-0" HIGH CERAMIC TILE WAINSCOT AND SUBSTRATE TO BE REMOVED COMPLETE (INDICATED BY DASHED LINE).
53. EXISTING GYPSUM BOARD/STEEL STUD FRAMED ASSEMBLY TO BE REMOVED COMPLETE
54. EXISTING FLOORING TO REMAIN INTACT. REMOVE RUBBER BASE AS REQUIRED TO ACCOMMODATE NEW CONSTRUCTION.
55. PORTION OF EXISTING LAY-IN CEILING ASSEMBLY TO BE REMOVED AS REQUIRED TO ACCOMMODATE NE W CONSTRUCTION.
56. EXISTING VENT COVER TO BE REMOVED PER MECHANICAL.
57. EXISTING FLOOR DRAIN TO BE REMOVED PER PLUMBING.
58. EXISTING RAISED FLOOR SYSTEM TO BE CAREFULLY REMOVED. OWNER SHALL HAVE THE RIGHT OF FIRST REFUSAL.
59. EXISTING WALL MOUNTED TOILET ACCESSORIES TO BE REMOVED COMPLETE, (I.E., MIRRORS, PAPER TOWEL DISPENSERS, WASTE BASKET, GRAB BARS, TOILET PAPER DISPENSERS, ETC.).
60. EXISTING FLOOR MOUNTED RADIATOR HEATER TO REMAIN.
61. EXISTING WALL MOUNTED MEDICAL EQUIPMENT TO BE REMOVED AND RETURNED TO OWNER.
62. MISCELLANEOUS WALL PANELS (INSET AND SURFACE MOUNTED), SWITCHES, ETC. TO BE REMOVED PER MEP DRAWINGS.
63. EXISTING FIRE EXTINGUISHER TO BE REMOVED FOR RELOCATION.
64. EXISTING REFRIGERATOR REMOVED BY OWNER.

GENERAL NOTES - DEMOLITION

1. REFERENCE GENERAL NOTES ON SHEET GI-020.
2. UNLESS NOTED OTHERWISE, ALL EXISTING WALLS ARE GYPSUM BOARD/METAL STUD FRAMED TO UNDERSIDE OF PRIMARY BUILDING FRAMING STRUCTURE TYPICAL (5" WALL).
3. UNLESS NOTED OTHERWISE, ALL EXISTING DOOR ASSEMBLIES ARE SOLID CORE WOOD DOORS/HOLLOW METAL FRAME TYPICAL (3'-0" X 7'-0").
4. UNLESS NOTED OTHERWISE ALL EXISTING LAY-IN CEILING ASSEMBLIES ARE 2' X 2' STANDARD GRID WITH FISSURED TILES AT 8'-0" A.F.F. TYPICAL.
5. UNLESS NOTED OTHERWISE, ALL EXISTING STEEL COLUMN FUR-OUTS ARE GYPSUM BOARD/METAL STUD FRAMED TYPICAL.
6. UNLESS NOTED OTHERWISE, ALL EXISTING CARPET (TILES OR ROLLS) IS GLUED DOWN.
7. PARTIAL OR ENTIRE DEMOLITION OF SOME EXISTING CEILING ASSEMBLIES THROUGH OUT ENTIRE BUILDING(S), ESPECIALLY IN CORRIDORS, WILL BE NECESSARY AND WILL REQUIRE RECONSTRUCTION TO MATCH EXISTING OR BETTER CONDITIONS. REFERENCE ALL DISCIPLINE DEMOLITION AND NEW CONSTRUCTION DRAWINGS.
8. VERIFY THAT EXISTING WALLS INDICATED TO BE FIRE RATED ARE FIRE RATED. VERIFY AND MAINTAIN FIRE RATING.
9. NOT ALL EXISTING CEILINGS INDICATED ON THESE DRAWINGS. VERIFY ON FIELD.

LEGEND - DEMOLITION

- 1 HR. FIRE-RATED WALL
- 2 HR. FIRE-RATED WALL
- 1/2 HR / 1 HR. SUBDIVIDING SMOKE BARRIER
- EXISTING WALL TO REMAIN
- EXISTING WALL TO BE REMOVED
- EXISTING DOOR/FRAME ASSEMBLY TO REMAIN
- EXISTING DOOR/FRAME ASSEMBLY TO BE REMOVED
- EXISTING WINDOW ASSEMBLY TO REMAIN
- EXISTING WINDOW ASSEMBLY TO BE REMOVED

Revisions:	Date:

CONSULTANT

HFS COMPANY
8718 Botts Lane
San Antonio, Texas 78217
www.hfscompany.com
Phone: (210) 816-4784
Fax: (210) 881-6808
jbianco@hfscompany.com

PROJECT MANAGEMENT

HFS COMPANY
8718 Botts Lane
San Antonio, Texas 78217
www.hfscompany.com
Phone: (210) 816-4784
Fax: (210) 881-6808
jbianco@hfscompany.com

REGISTERED ARCHITECT JOSEPH A. BIANCO 21943 STATE OF TEXAS
5/4/22

Construction and Facilities Management

VA U.S. Department of Veterans Affairs

Drawing Title: ENLARGED FLOOR PLANS - 6TH FLOOR DEMOLITION

Approved: Project Director

Phase: 100% CONSTRUCTION DOCUMENTS

FULLY SPRINKLERED

Project Title: CINCINNATI VAMC EHRM INFRASTRUCTURE UPGRADES

Location: 3200 VINE ST., CINCINNATI, OH

Issue Date	Checked	Drawn
4-MAY-2022		IAR

Project Number: 539-21-701

Building Number: C1

Drawing Number: AD-106-C.1.6

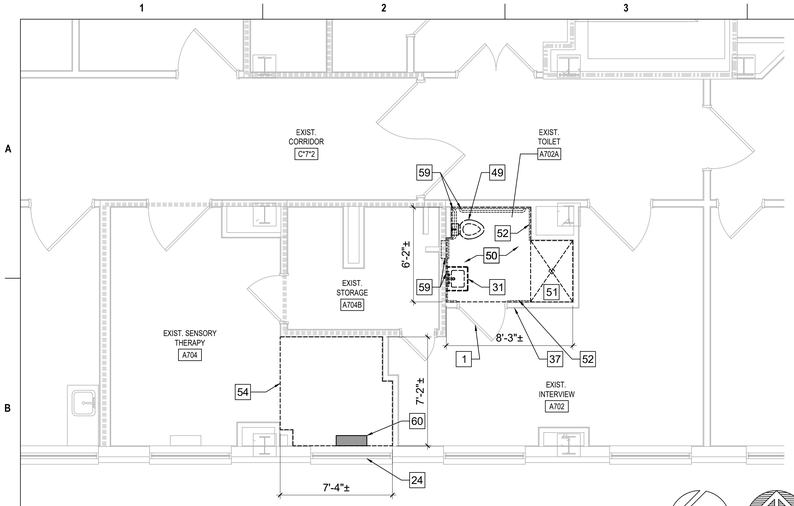

1 EXIST. TOILET A702A & EXIST. SENSORY THERAPY A704 - ROOM DEMOLITION
SCALE: 1/4" = 1'-0"

TRUE NORTH PLAN NORTH

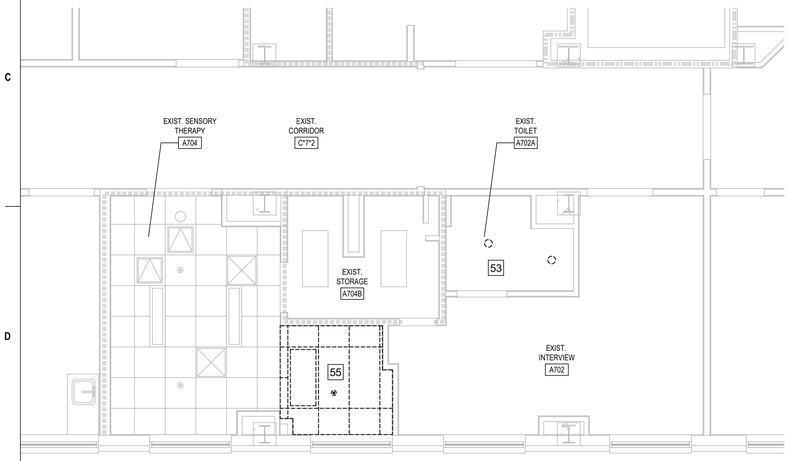

2 EXIST. TOILET A702A & EXIST. SENSORY THERAPY A704 - CEILING DEMOLITION
SCALE: 1/4" = 1'-0"

TRUE NORTH PLAN NORTH

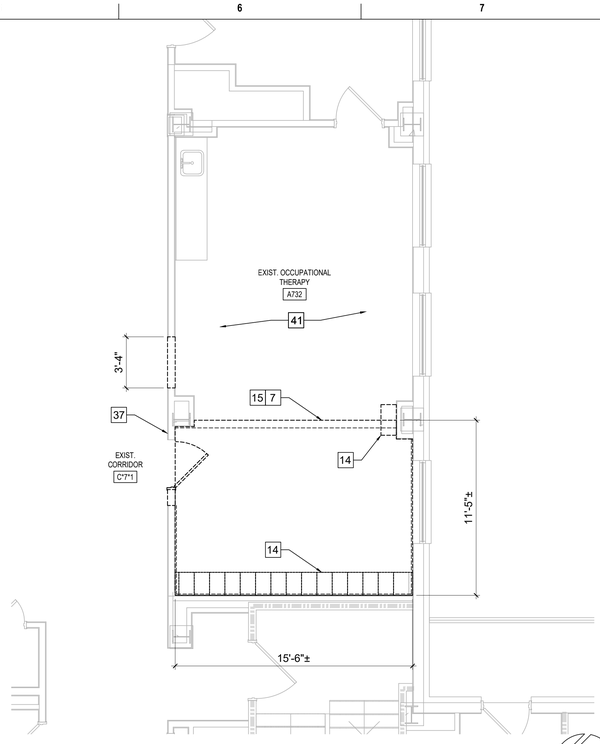

3 EXIST. OCCUPATIONAL THERAPY A732 - ROOM DEMOLITION
SCALE: 1/4" = 1'-0"

TRUE NORTH PLAN NORTH

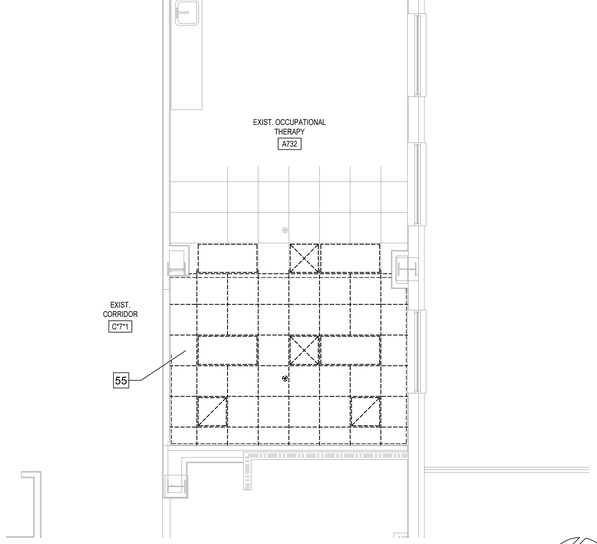

4 EXIST. OCCUPATIONAL THERAPY A732 - CEILING DEMOLITION
SCALE: 1/4" = 1'-0"

TRUE NORTH PLAN NORTH

KEYED NOTES - DEMOLITION

1. EXISTING DOOR/FRAME ASSEMBLY TO REMAIN.
2. EXISTING CMU WALL TO UNDERSIDE OF CONCRETE STRUCTURE ABOVE.
3. EXISTING CMU WALL TO ABOVE CEILING WITH GYPSUM BOARD/METAL STUD FRAMED WALL IN PLENUM TO UNDERSIDE OF CONCRETE STRUCTURE ABOVE. REMOVE AS INDICATED.
4. EXISTING FLOORING AND BASE TO REMAIN.
5. EXISTING ABOVE DOOR FRAME WALL MOUNTED SHELF TO BE REMOVED.
6. EXISTING WALL MOUNTED PEG BOARD ASSEMBLY TO BE REMOVED.
7. EXISTING VCT FLOORING AND RUBBER BASE TO BE REMOVED COMPLETE UNLESS NOTED OTHERWISE.
8. EXISTING 2' X 2' LAY-IN CEILING ASSEMBLY TO BE REMOVED. REFERENCE MEP AND TECHNOLOGY DRAWINGS FOR WORK SCOPE OF EXISTING COMPONENTS IN CEILING ASSEMBLY.
9. NO CEILING IN THIS ROOM. REFERENCE MEP AND TECHNOLOGY DRAWINGS FOR WORK SCOPE OF EXISTING OVERHEAD COMPONENTS.
10. REFERENCE MEP AND TECHNOLOGY DRAWINGS FOR WORK SCOPE IN THIS ROOM THAT MAY REQUIRE MINOR DEMOLITION, PATCHING AND REPAIR OF EXISTING FLOOR, WALL OR MISCELLANEOUS ASSEMBLIES.
11. EXISTING GYPSUM BOARD FURRED TO ABOVE CEILING ON 4" CMU TO UNDERSIDE OF CONCRETE STRUCTURE ABOVE TO REMAIN.
12. EXISTING RUBBER FLOORING AND RUBBER BASE TO BE REMOVED, NEW TELECOM ROOM AREA ONLY.
13. EXISTING CARPET FLOORING AND RUBBER BASE TO BE REMOVED COMPLETE UNLESS NOTED OTHERWISE.
14. EXISTING COUNTER/CABINET TO BE REMOVED.
15. DEMOLITION TO BE LIMITED AS NEEDED TO ACCOMMODATE NEW TELECOM ROOM AREA.
16. EXISTING CABINET TO BE REMOVED FOR RE-INSTALLATION.
17. EXISTING TV MONITOR TO BE REMOVED FOR RE-INSTALLATION IF INDICATED.
18. EXISTING MARKER BOARD TO BE REMOVED FOR RE-INSTALLATION IF INDICATED.
19. EXISTING FUR-DOWNS ARE GYPSUM BOARD ON METAL STUD FRAMING.
20. EXISTING RESILIENT FLOORING AND RUBBER BASE TO BE REMOVED COMPLETE UNLESS NOTED OTHERWISE.
21. EXISTING WINDOW INTERIOR TRIM TO BE REMOVED.
22. EXISTING GYPSUM BOARD/METAL STUD FRAMED FUR-DOWN TO REMAIN AS INDICATED.
23. EXISTING HOLLOW METAL FRAME WINDOW TO BE REMOVED.
24. EXISTING EXTERIOR WINDOW TO REMAIN. REMOVE PORTION OF EXISTING INTERIOR WOOD SILL AS DETAILED.
25. EXISTING MOP SINK TO BE REMOVED.
26. EXISTING CARPET FLOORING AND WOOD BASE TO BE REMOVED. SALVAGE WOOD BASE FOR RE-INSTALLATION.
27. EXISTING WOOD CHAIR RAIL TO BE REMOVED AS REQUIRED AND SALVAGED FOR RE-INSTALLATION.
28. EXISTING FLOOR MOUNTED RADIATOR HEATER TO BE REMOVED PER MECHANICAL.
29. EXISTING EXHAUST VENT TO BE REMOVED.
30. EXISTING RESINOUS FLOOR AND BASE TO BE REMOVED ONLY IN NON- NEW TELECOM ROOM AREA.
31. EXISTING SINK ASSEMBLY TO BE REMOVED.
32. EXISTING ACCESS PANEL TO REMAIN.
33. EXISTING PLASTER ON CMU TO UNDERSIDE OF EXISTING STRUCTURE (4" OR 8" CMU PER WALL THICKNESS DEPICTED GRAPHICALLY). FIRE-RATED WALL, CONTRACTOR VERIFY.
34. EXISTING ATHLETIC FLOORING AND RUBBER BASE TO BE REMOVED. SALVAGE FLOORING FOR OWNER.
35. EXISTING FUR-DOWNS TO BE REMOVED.
36. EXISTING SEALED CONCRETE FLOOR.
37. EXISTING ROOM SIGNAGE TO BE REMOVED. REINSTALL IF INDICATED.
38. EXISTING ROOM SIGNAGE TO REMAIN.
39. EXISTING CARD READER TO REMAIN.
40. EXISTING CARD READER TO BE REMOVED. REINSTALL IF INDICATED.
41. EXISTING VCT FLOORING TO REMAIN.
42. EXISTING WALL MOUNTED MODULAR FURNITURE TO BE REMOVED BY OWNER.
43. PORTION OF EXISTING TERRAZZO BASE TO BE REMOVED AS REQUIRED TO ACCOMMODATE NEW CONSTRUCTION.
44. EXISTING FLOOR MOUNTED HVAC UNIT TO BE REMOVED PER MECHANICAL.
45. EXISTING WALL PROTECTION RAIL ASSEMBLY TO BE REMOVED.
46. EXISTING ABOVE BASE WALL PROTECTION ASSEMBLY TO BE REMOVED.
47. EXISTING WALL MOUNTED COAT RACK TO BE REMOVED.
48. PORTION OF EXISTING RUBBER BASE TO BE REMOVED AS REQUIRED TO ACCOMMODATE NEW.
49. EXISTING WALL MOUNTED STAINLESS STEEL WATER CLOSET ASSEMBLY TO BE REMOVED COMPLETE PER PLUMBING.
50. EXISTING THIN-SET CERAMIC FLOOR TILE AND BASE TO BE REMOVED COMPLETE.
51. EXISTING BUILT-IN SHOWER ASSEMBLY AND DRAIN TO TO BE REMOVED COMPLETE PER PLUMBING.
52. EXISTING 4'-0" HIGH CERAMIC TILE WAINSCOT AND SUBSTRATE TO BE REMOVED COMPLETE (INDICATED BY DASHED LINE).
53. EXISTING GYPSUM BOARD/STEEL STUD FRAMED ASSEMBLY TO BE REMOVED COMPLETE
54. EXISTING FLOORING TO REMAIN INTACT. REMOVE RUBBER BASE AS REQUIRED TO ACCOMMODATE NEW CONSTRUCTION.
55. PORTION OF EXISTING LAY-IN CEILING ASSEMBLY TO BE REMOVED AS REQUIRED TO ACCOMMODATE NE W CONSTRUCTION.
56. EXISTING VENT COVER TO BE REMOVED PER MECHANICAL.
57. EXISTING FLOOR DRAIN TO BE REMOVED PER PLUMBING.
58. EXISTING RAISED FLOOR SYSTEM TO BE CAREFULLY REMOVED. OWNER SHALL HAVE THE RIGHT OF FIRST REFUSAL.
59. EXISTING WALL MOUNTED TOILET ACCESSORIES TO BE REMOVED COMPLETE, (I.E., MIRRORS, PAPER TOWEL DISPENSERS, WASTE BASKET, GRAB BARS, TOILET PAPER DISPENSERS, ETC.).
60. EXISTING FLOOR MOUNTED RADIATOR HEATER TO REMAIN.
61. EXISTING WALL MOUNTED MEDICAL EQUIPMENT TO BE REMOVED AND RETURNED TO OWNER.
62. MISCELLANEOUS WALL PANELS (INSET AND SURFACE MOUNTED), SWITCHES, ETC. TO BE REMOVED PER MEP DRAWINGS.
63. EXISTING FIRE EXTINGUISHER TO BE REMOVED FOR RELOCATION.
64. EXISTING REFRIGERATOR REMOVED BY OWNER.

GENERAL NOTES - DEMOLITION

1. REFERENCE GENERAL NOTES ON SHEET GI-020.
2. UNLESS NOTED OTHERWISE, ALL EXISTING WALLS ARE GYPSUM BOARD/METAL STUD FRAMED TO UNDERSIDE OF PRIMARY BUILDING FRAMING STRUCTURE TYPICAL (5" WALL).
3. UNLESS NOTED OTHERWISE, ALL EXISTING DOOR ASSEMBLIES ARE SOLID CORE WOOD DOORS/HOLLOW METAL FRAME TYPICAL (3'-0" X 7'-0").
4. UNLESS NOTED OTHERWISE ALL EXISTING LAY-IN CEILING ASSEMBLIES ARE 2' X 2' STANDARD GRID WITH FISSURED TILES AT 8'-0" A.F.F. TYPICAL.
5. UNLESS NOTED OTHERWISE, ALL EXISTING STEEL COLUMN FUR-OUTS ARE GYPSUM BOARD/METAL STUD FRAMED TYPICAL.
6. UNLESS NOTED OTHERWISE, ALL EXISTING CARPET (TILES OR ROLLS) IS GLUED DOWN.
7. PARTIAL OR ENTIRE DEMOLITION OF SOME EXISTING CEILING ASSEMBLIES THROUGH OUT ENTIRE BUILDING(S), ESPECIALLY IN CORRIDORS, WILL BE NECESSARY AND WILL REQUIRE RECONSTRUCTION TO MATCH EXISTING OR BETTER CONDITIONS. REFERENCE ALL DISCIPLINE DEMOLITION AND NEW CONSTRUCTION DRAWINGS.
8. VERIFY THAT EXISTING WALLS INDICATED TO BE FIRE RATED ARE FIRE RATED. VERIFY AND MAINTAIN FIRE RATING.
9. NOT ALL EXISTING CEILINGS INDICATED ON THESE DRAWINGS. VERIFY ON FIELD.

LEGEND - DEMOLITION

- 1 HR. FIRE-RATED WALL
- 2 HR. FIRE-RATED WALL
- 1/2 HR / 1 HR. SUBDIVIDING SMOKE BARRIER
- EXISTING WALL TO REMAIN
- EXISTING WALL TO BE REMOVED
- EXISTING DOOR/FRAME ASSEMBLY TO REMAIN
- EXISTING DOOR/FRAME ASSEMBLY TO BE REMOVED
- EXISTING WINDOW ASSEMBLY TO REMAIN
- EXISTING WINDOW ASSEMBLY TO BE REMOVED

Revisions:	Date:

CONSULTANT

HFS COMPANY
8718 Botts Lane
San Antonio, Texas 78217
www.hfscompany.com
Phone: (210) 816-4784
Fax: (210) 881-6808
jbianco@hfscompany.com

PROJECT MANAGEMENT

HFS COMPANY
8718 Botts Lane
San Antonio, Texas 78217
www.hfscompany.com
Phone: (210) 816-4784
Fax: (210) 881-6808
jbianco@hfscompany.com

REGISTERED ARCHITECT — JOSEPH A. BIANCO — 21743 — STATE OF TEXAS
5/4/22

Construction and Facilities Management

VA U.S. Department of Veterans Affairs

Drawing Title: ENLARGED FLOOR PLAN - 7th FLOOR - DEMOLITION

Approved: Project Director

Phase: 100% CONSTRUCTION DOCUMENTS

FULLY SPRINKLERED

Project Title: CINCINNATI VAMC EHRM INFRASTRUCTURE UPGRADES

Location: 3200 VINE ST., CINCINNATI, OH

Issue Date: 4-MAY-2022 | Checked: IAR, JFB | Drawn: IAR

Project Number: 539-21-701

Building Number: C1

Drawing Number: AD-107-C.1.7

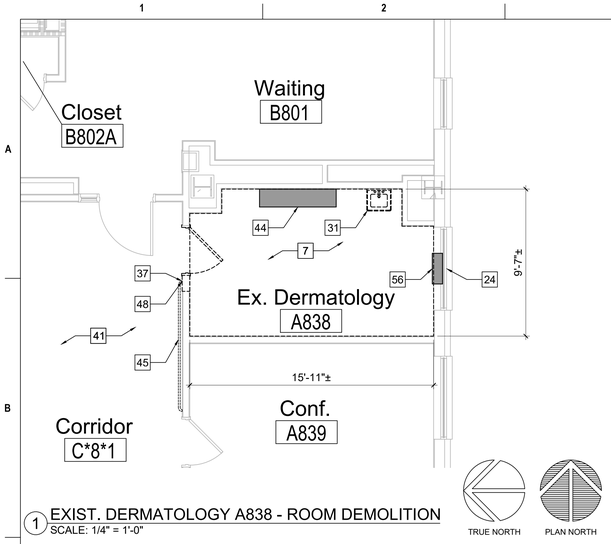

1 EXIST. DERMATOLOGY A838 - ROOM DEMOLITION
SCALE: 1/4" = 1'-0"

TRUE NORTH PLAN NORTH

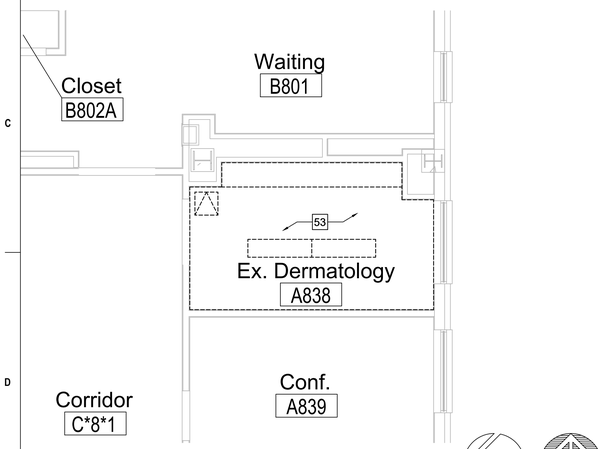

2 EXIST. DERMATOLOGY A838 - CEILING DEMOLITION
SCALE: 1/4" = 1'-0"

TRUE NORTH PLAN NORTH

KEYED NOTES - DEMOLITION

1. EXISTING DOOR/FRAME ASSEMBLY TO REMAIN.
2. EXISTING CMU WALL TO UNDERSIDE OF CONCRETE STRUCTURE ABOVE.
3. EXISTING CMU WALL TO ABOVE CEILING WITH GYPSUM BOARD/METAL STUD FRAMED WALL IN PLENUM TO UNDERSIDE OF CONCRETE STRUCTURE ABOVE. REMOVE AS INDICATED.
4. EXISTING FLOORING AND BASE TO REMAIN.
5. EXISTING ABOVE DOOR FRAME WALL MOUNTED SHELF TO BE REMOVED.
6. EXISTING WALL MOUNTED PEG BOARD ASSEMBLY TO BE REMOVED.
7. EXISTING VCT FLOORING AND RUBBER BASE TO BE REMOVED COMPLETE UNLESS NOTED OTHERWISE.
8. EXISTING 2' X 2' LAY-IN CEILING ASSEMBLY TO BE REMOVED. REFERENCE MEP AND TECHNOLOGY DRAWINGS FOR WORK SCOPE OF EXISTING COMPONENTS IN CEILING ASSEMBLY.
9. NO CEILING IN THIS ROOM. REFERENCE MEP AND TECHNOLOGY DRAWINGS FOR WORK SCOPE OF EXISTING OVERHEAD COMPONENTS.
10. REFERENCE MEP AND TECHNOLOGY DRAWINGS FOR WORK SCOPE IN THIS ROOM THAT MAY REQUIRE MINOR DEMOLITION, PATCHING AND REPAIR OF EXISTING FLOOR, WALL OR MISCELLANEOUS ASSEMBLIES.
11. EXISTING GYPSUM BOARD FURRED TO ABOVE CEILING ON 4" CMU TO UNDERSIDE OF CONCRETE STRUCTURE ABOVE TO REMAIN.
12. EXISTING RUBBER FLOORING AND RUBBER BASE TO BE REMOVED, NEW TELECOM ROOM AREA ONLY.
13. EXISTING CARPET FLOORING AND RUBBER BASE TO BE REMOVED COMPLETE UNLESS NOTED OTHERWISE.
14. EXISTING COUNTER/CABINET TO BE REMOVED.
15. DEMOLITION TO BE LIMITED AS NEEDED TO ACCOMMODATE NEW TELECOM ROOM AREA.
16. EXISTING CABINET TO BE REMOVED FOR RE-INSTALLATION.
17. EXISTING TV MONITOR TO BE REMOVED FOR RE-INSTALLATION IF INDICATED.
18. EXISTING MARKER BOARD TO BE REMOVED FOR RE-INSTALLATION IF INDICATED.
19. EXISTING FUR-DOWNS ARE GYPSUM BOARD ON METAL STUD FRAMING.
20. EXISTING RESILIENT FLOORING AND RUBBER BASE TO BE REMOVED COMPLETE UNLESS NOTED OTHERWISE.
21. EXISTING WINDOW INTERIOR TRIM TO BE REMOVED.
22. EXISTING GYPSUM BOARD/METAL STUD FRAMED FUR-DOWN TO REMAIN AS INDICATED.
23. EXISTING HOLLOW METAL FRAME WINDOW TO BE REMOVED.
24. EXISTING EXTERIOR WINDOW TO REMAIN. REMOVE PORTION OF EXISTING INTERIOR WOOD SILL AS DETAILED.
25. EXISTING MOP SINK TO BE REMOVED.
26. EXISTING CARPET FLOORING AND WOOD BASE TO BE REMOVED. SALVAGE WOOD BASE FOR RE-INSTALLATION.
27. EXISTING WOOD CHAIR RAIL TO BE REMOVED AS REQUIRED AND SALVAGED FOR RE-INSTALLATION.
28. EXISTING FLOOR MOUNTED RADIATOR HEATER TO BE REMOVED PER MECHANICAL.
29. EXISTING EXHAUST VENT TO BE REMOVED.
30. EXISTING RESINOUS FLOOR AND BASE TO BE REMOVED ONLY IN NON- NEW TELECOM ROOM AREA.
31. EXISTING SINK ASSEMBLY TO BE REMOVED.
32. EXISTING ACCESS PANEL TO REMAIN.
33. EXISTING PLASTER ON CMU TO UNDERSIDE OF EXISTING STRUCTURE (4" OR 8" CMU PER WALL THICKNESS DEPICTED GRAPHICALLY). FIRE-RATED WALL; CONTRACTOR VERIFY.
34. EXISTING ATHLETIC FLOORING AND RUBBER BASE TO BE REMOVED. SALVAGE FLOORING FOR OWNER.
35. EXISTING FUR-DOWNS TO BE REMOVED.
36. EXISTING SEALED CONCRETE FLOOR.
37. EXISTING ROOM SIGNAGE TO BE REMOVED. REINSTALL IF INDICATED.
38. EXISTING ROOM SIGNAGE TO REMAIN.
39. EXISTING CARD READER TO REMAIN.
40. EXISTING CARD READER TO BE REMOVED. REINSTALL IF INDICATED.
41. EXISTING VCT FLOORING TO REMAIN.
42. EXISTING WALL MOUNTED MODULAR FURNITURE TO BE REMOVED BY OWNER.
43. PORTION OF EXISTING TERRAZZO BASE TO BE REMOVED AS REQUIRED TO ACCOMMODATE NEW CONSTRUCTION.
44. EXISTING FLOOR MOUNTED HVAC UNIT TO BE REMOVED PER MECHANICAL.
45. EXISTING WALL PROTECTION RAIL ASSEMBLY TO BE REMOVED.
46. EXISTING ABOVE BASE WALL PROTECTION ASSEMBLY TO BE REMOVED.
47. EXISTING WALL MOUNTED COAT RACK TO BE REMOVED.
48. PORTION OF EXISTING RUBBER BASE TO BE REMOVED AS REQUIRED TO ACCOMMODATE NEW.
49. EXISTING WALL MOUNTED STAINLESS STEEL WATER CLOSET ASSEMBLY TO BE REMOVED COMPLETE PER PLUMBING.
50. EXISTING THIN-SET CERAMIC FLOOR TILE AND BASE TO BE REMOVED COMPLETE.
51. EXISTING BUILT-IN SHOWER ASSEMBLY AND DRAIN TO TO BE REMOVED COMPLETE PER PLUMBING.
52. EXISTING 4'-0" HIGH CERAMIC TILE WAINSCOT AND SUBSTRATE TO BE REMOVED COMPLETE (INDICATED BY DASHED LINE).
53. EXISTING GYPSUM BOARD/STEEL STUD FRAMED ASSEMBLY TO BE REMOVED COMPLETE
54. EXISTING FLOORING TO REMAIN INTACT. REMOVE RUBBER BASE AS REQUIRED TO ACCOMMODATE NEW CONSTRUCTION.
55. PORTION OF EXISTING LAY-IN CEILING ASSEMBLY TO BE REMOVED AS REQUIRED TO ACCOMMODATE NE W CONSTRUCTION.
56. EXISTING VENT COVER TO BE REMOVED PER MECHANICAL.
57. EXISTING FLOOR DRAIN TO BE REMOVED PER PLUMBING.
58. EXISTING RAISED FLOOR SYSTEM TO BE CAREFULLY REMOVED. OWNER SHALL HAVE THE RIGHT OF FIRST REFUSAL.
59. EXISTING WALL MOUNTED TOILET ACCESSORIES TO BE REMOVED COMPLETE, (I.E., MIRRORS, PAPER TOWEL DISPENSERS, WASTE BASKET, GRAB BARS, TOILET PAPER DISPENSERS, ETC.).
60. EXISTING FLOOR MOUNTED RADIATOR HEATER TO REMAIN.
61. EXISTING WALL MOUNTED MEDICAL EQUIPMENT TO BE REMOVED AND RETURNED TO OWNER.
62. MISCELLANEOUS WALL PANELS (INSET AND SURFACE MOUNTED), SWITCHES, ETC. TO BE REMOVED PER MEP DRAWINGS.
63. EXISTING FIRE EXTINGUISHER TO BE REMOVED FOR RELOCATION.
64. EXISTING REFRIGERATOR REMOVED BY OWNER.

GENERAL NOTES - DEMOLITION

1. REFERENCE GENERAL NOTES ON SHEET GI-020.
2. UNLESS NOTED OTHERWISE, ALL EXISTING WALLS ARE GYPSUM BOARD/METAL STUD FRAMED TO UNDERSIDE OF PRIMARY BUILDING FRAMING STRUCTURE TYPICAL (5" WALL).
3. UNLESS NOTED OTHERWISE, ALL EXISTING DOOR ASSEMBLIES ARE SOLID CORE WOOD DOORS/HOLLOW METAL FRAME TYPICAL (3'-0" X 7'-0").
4. UNLESS NOTED OTHERWISE ALL EXISTING LAY-IN CEILING ASSEMBLIES ARE 2' X 2' STANDARD GRID WITH FISSURED TILES AT 8'-0" A.F.F. TYPICAL.
5. UNLESS NOTED OTHERWISE, ALL EXISTING STEEL COLUMN FUR-OUTS ARE GYPSUM BOARD/METAL STUD FRAMED TYPICAL.
6. UNLESS NOTED OTHERWISE, ALL EXISTING CARPET (TILES OR ROLLS) IS GLUED DOWN.
7. PARTIAL OR ENTIRE DEMOLITION OF SOME EXISTING CEILING ASSEMBLIES THROUGH OUT ENTIRE BUILDING(S), ESPECIALLY IN CORRIDORS, WILL BE NECESSARY AND WILL REQUIRE RECONSTRUCTION TO MATCH EXISTING OR BETTER CONDITIONS. REFERENCE ALL DISCIPLINE DEMOLITION AND NEW CONSTRUCTION DRAWINGS.
8. VERIFY THAT EXISTING WALLS INDICATED TO BE FIRE RATED ARE FIRE RATED. VERIFY AND MAINTAIN FIRE RATING.
9. NOT ALL EXISTING CEILINGS INDICATED ON THESE DRAWINGS. VERIFY ON FIELD.

LEGEND - DEMOLITION

- 1 HR. FIRE-RATED WALL
- 2 HR. FIRE-RATED WALL
- 1/2 HR / 1 HR. SUBDIVIDING SMOKE BARRIER
- EXISTING WALL TO REMAIN
- EXISTING WALL TO BE REMOVED
- EXISTING DOOR/FRAME ASSEMBLY TO REMAIN
- EXISTING DOOR/FRAME ASSEMBLY TO BE REMOVED
- EXISTING WINDOW ASSEMBLY TO REMAIN
- EXISTING WINDOW ASSEMBLY TO BE REMOVED

Revisions:	Date:

CONSULTANT

HFS COMPANY
8718 Botts Lane
San Antonio, Texas 78217
www.hfscompany.com
Phone: (210) 816-4784
Fax: (210) 881-6808
jbianco@hfscompany.com

PROJECT MANAGEMENT

HFS COMPANY
8718 Botts Lane
San Antonio, Texas 78217
www.hfscompany.com
Phone: (210) 816-4784
Fax: (210) 881-6808
jbianco@hfscompany.com

REGISTERED ARCHITECT JOSEPH I. BIANCO C-17643 STATE OF TEXAS
5/4/22

Construction and Facilities Management

VA U.S. Department of Veterans Affairs

Drawing Title: ENLARGED FLOOR PLAN - EIGHTH FLOOR - DEMOLITION

Approved: Project Director

Phase: 100% CONSTRUCTION DOCUMENTS

FULLY SPRINKLERED

Project Title: CINCINNATI VAMC EHRM INFRASTRUCTURE UPGRADES

Location: 3200 VINE ST., CINCINNATI, OH

Issue Date	Checked	Drawn
4-MAY-2022	IAR, JFB	IAR

Project Number: 539-21-701

Building Number: 1

Drawing Number: AD-108-C.1.8

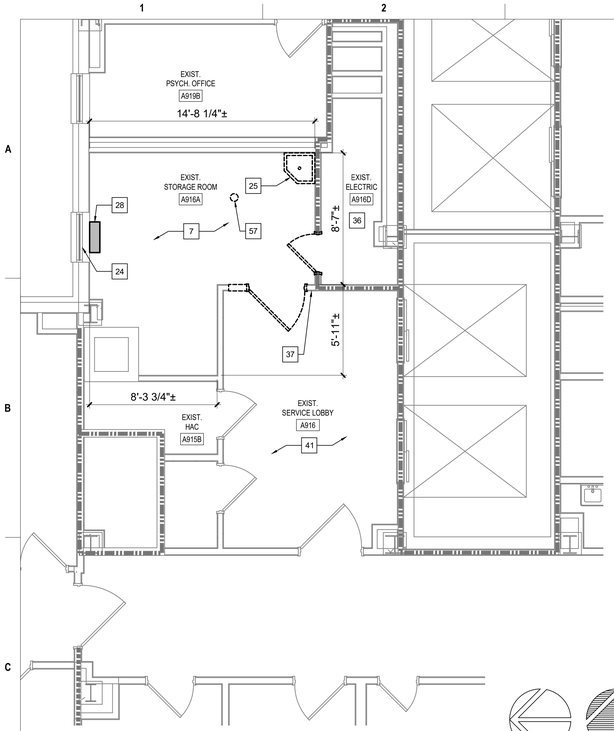

1 EXISTING STORAGE ROOM A916A - ROOM DEMOLITION
SCALE: 1/4" = 1'-0"

TRUE NORTH PLAN NORTH

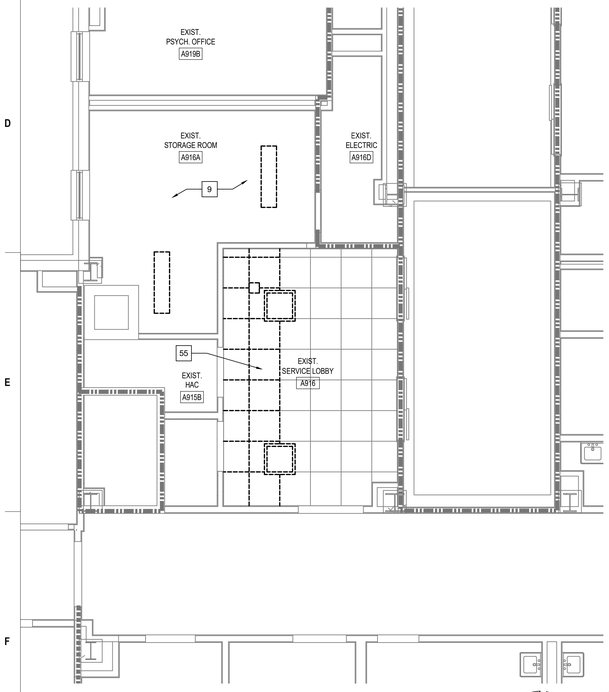

2 EXISTING STORAGE ROOM A916A - CEILING DEMOLITION
SCALE: 1/4" = 1'-0"

TRUE NORTH PLAN NORTH

KEYED NOTES - DEMOLITION

1. EXISTING DOOR/FRAME ASSEMBLY TO REMAIN.
2. EXISTING CMU WALL TO UNDERSIDE OF CONCRETE STRUCTURE ABOVE.
3. EXISTING CMU WALL TO ABOVE CEILING WITH GYPSUM BOARD/METAL STUD FRAMED WALL IN PLENUM TO UNDERSIDE OF CONCRETE STRUCTURE ABOVE. REMOVE AS INDICATED.
4. EXISTING FLOORING AND BASE TO REMAIN.
5. EXISTING ABOVE DOOR FRAME WALL MOUNTED SHELF TO BE REMOVED.
6. EXISTING WALL MOUNTED PEG BOARD ASSEMBLY TO BE REMOVED.
7. EXISTING VCT FLOORING AND RUBBER BASE TO BE REMOVED COMPLETE UNLESS NOTED OTHERWISE.
8. EXISTING 2' X 2' LAY-IN CEILING ASSEMBLY TO BE REMOVED. REFERENCE MEP AND TECHNOLOGY DRAWINGS FOR WORK SCOPE OF EXISTING COMPONENTS IN CEILING ASSEMBLY.
9. NO CEILING IN THIS ROOM. REFERENCE MEP AND TECHNOLOGY DRAWINGS FOR WORK SCOPE OF EXISTING OVERHEAD COMPONENTS.
10. REFERENCE MEP AND TECHNOLOGY DRAWINGS FOR WORK SCOPE IN THIS ROOM THAT MAY REQUIRE MINOR DEMOLITION, PATCHING AND REPAIR OF EXISTING FLOOR, WALL OR MISCELLANEOUS ASSEMBLIES.
11. EXISTING GYPSUM BOARD FURRED TO ABOVE CEILING ON 4" CMU TO UNDERSIDE OF CONCRETE STRUCTURE ABOVE TO REMAIN.
12. EXISTING RUBBER FLOORING AND RUBBER BASE TO BE REMOVED, NEW TELECOM ROOM AREA ONLY.
13. EXISTING CARPET FLOORING AND RUBBER BASE TO BE REMOVED COMPLETE UNLESS NOTED OTHERWISE.
14. EXISTING COUNTER/CABINET TO BE REMOVED.
15. DEMOLITION TO BE LIMITED AS NEEDED TO ACCOMMODATE NEW TELECOM ROOM AREA.
16. EXISTING CABINET TO BE REMOVED FOR RE-INSTALLATION.
17. EXISTING TV MONITOR TO BE REMOVED FOR RE-INSTALLATION IF INDICATED.
18. EXISTING MARKER BOARD TO BE REMOVED FOR RE-INSTALLATION IF INDICATED.
19. EXISTING FUR-DOWNS ARE GYPSUM BOARD ON METAL STUD FRAMING.
20. EXISTING RESILIENT FLOORING AND RUBBER BASE TO BE REMOVED COMPLETE UNLESS NOTED OTHERWISE.
21. EXISTING WINDOW INTERIOR TRIM TO BE REMOVED.
22. EXISTING GYPSUM BOARD/METAL STUD FRAMED FUR-DOWN TO REMAIN AS INDICATED.
23. EXISTING HOLLOW METAL FRAME WINDOW TO BE REMOVED.
24. EXISTING EXTERIOR WINDOW TO REMAIN. REMOVE PORTION OF EXISTING INTERIOR WOOD SILL AS DETAILED.
25. EXISTING MOP SINK TO BE REMOVED.
26. EXISTING CARPET FLOORING AND WOOD BASE TO BE REMOVED. SALVAGE WOOD BASE FOR RE-INSTALLATION.
27. EXISTING WOOD CHAIR RAIL TO BE REMOVED AS REQUIRED AND SALVAGED FOR RE-INSTALLATION.
28. EXISTING FLOOR MOUNTED RADIATOR HEATER TO BE REMOVED PER MECHANICAL.
29. EXISTING EXHAUST VENT TO BE REMOVED.
30. EXISTING RESINOUS FLOOR AND BASE TO BE REMOVED ONLY IN NON- NEW TELECOM ROOM AREA.
31. EXISTING SINK ASSEMBLY TO BE REMOVED.
32. EXISTING ACCESS PANEL TO REMAIN.
33. EXISTING PLASTER ON CMU TO UNDERSIDE OF EXISTING STRUCTURE (4" OR 8" CMU PER WALL THICKNESS DEPICTED GRAPHICALLY). FIRE-RATED WALL, CONTRACTOR VERIFY.
34. EXISTING ATHLETIC FLOORING AND RUBBER BASE TO BE REMOVED. SALVAGE FLOORING FOR OWNER.
35. EXISTING FUR-DOWNS TO BE REMOVED.
36. EXISTING SEALED CONCRETE FLOOR.
37. EXISTING ROOM SIGNAGE TO BE REMOVED. REINSTALL IF INDICATED.
38. EXISTING ROOM SIGNAGE TO REMAIN.
39. EXISTING CARD READER TO REMAIN.
40. EXISTING CARD READER TO BE REMOVED. REINSTALL IF INDICATED.
41. EXISTING VCT FLOORING TO REMAIN.
42. EXISTING WALL MOUNTED MODULAR FURNITURE TO BE REMOVED BY OWNER.
43. PORTION OF EXISTING TERRAZZO BASE TO BE REMOVED AS REQUIRED TO ACCOMMODATE NEW CONSTRUCTION.
44. EXISTING FLOOR MOUNTED HVAC UNIT TO BE REMOVED PER MECHANICAL.
45. EXISTING WALL PROTECTION RAIL ASSEMBLY TO BE REMOVED.
46. EXISTING ABOVE BASE WALL PROTECTION ASSEMBLY TO BE REMOVED.
47. EXISTING WALL MOUNTED COAT RACK TO BE REMOVED.
48. PORTION OF EXISTING RUBBER BASE TO BE REMOVED AS REQUIRED TO ACCOMMODATE NEW.
49. EXISTING WALL MOUNTED STAINLESS STEEL WATER CLOSET ASSEMBLY TO BE REMOVED COMPLETE PER PLUMBING.
50. EXISTING THIN-SET CERAMIC FLOOR TILE AND BASE TO BE REMOVED COMPLETE.
51. EXISTING BUILT-IN SHOWER ASSEMBLY AND DRAIN TO TO BE REMOVED COMPLETE PER PLUMBING.
52. EXISTING 4'-0" HIGH CERAMIC TILE WAINSCOT AND SUBSTRATE TO BE REMOVED COMPLETE (INDICATED BY DASHED LINE).
53. EXISTING GYPSUM BOARD/STEEL STUD FRAMED ASSEMBLY TO BE REMOVED COMPLETE
54. EXISTING FLOORING TO REMAIN INTACT. REMOVE RUBBER BASE AS REQUIRED TO ACCOMMODATE NEW CONSTRUCTION.
55. PORTION OF EXISTING LAY-IN CEILING ASSEMBLY TO BE REMOVED AS REQUIRED TO ACCOMMODATE NE W CONSTRUCTION.
56. EXISTING VENT COVER TO BE REMOVED PER MECHANICAL.
57. EXISTING FLOOR DRAIN TO BE REMOVED PER PLUMBING.
58. EXISTING RAISED FLOOR SYSTEM TO BE CAREFULLY REMOVED. OWNER SHALL HAVE THE RIGHT OF FIRST REFUSAL.
59. EXISTING WALL MOUNTED TOILET ACCESSORIES TO BE REMOVED COMPLETE, (I.E., MIRRORS, PAPER TOWEL DISPENSERS, WASTE BASKET, GRAB BARS, TOILET PAPER DISPENSERS, ETC.).
60. EXISTING FLOOR MOUNTED RADIATOR HEATER TO REMAIN.
61. EXISTING WALL MOUNTED MEDICAL EQUIPMENT TO BE REMOVED AND RETURNED TO OWNER.
62. MISCELLANEOUS WALL PANELS (INSET AND SURFACE MOUNTED), SWITCHES, ETC. TO BE REMOVED PER MEP DRAWINGS.
63. EXISTING FIRE EXTINGUISHER TO BE REMOVED FOR RELOCATION.
64. EXISTING REFRIGERATOR REMOVED BY OWNER.

GENERAL NOTES - DEMOLITION

1. REFERENCE GENERAL NOTES ON SHEET GI-020.
2. UNLESS NOTED OTHERWISE, ALL EXISTING WALLS ARE GYPSUM BOARD/METAL STUD FRAMED TO UNDERSIDE OF PRIMARY BUILDING FRAMING STRUCTURE TYPICAL (5" WALL).
3. UNLESS NOTED OTHERWISE, ALL EXISTING DOOR ASSEMBLIES ARE SOLID CORE WOOD DOORS/HOLLOW METAL FRAME TYPICAL (3'-0" X 7'-0").
4. UNLESS NOTED OTHERWISE ALL EXISTING LAY-IN CEILING ASSEMBLIES ARE 2' X 2' STANDARD GRID WITH FISSURED TILES AT 8'-0" A.F.F. TYPICAL.
5. UNLESS NOTED OTHERWISE, ALL EXISTING STEEL COLUMN FUR-OUTS ARE GYPSUM BOARD/METAL STUD FRAMED TYPICAL.
6. UNLESS NOTED OTHERWISE, ALL EXISTING CARPET (TILES OR ROLLS) IS GLUED DOWN.
7. PARTIAL OR ENTIRE DEMOLITION OF SOME EXISTING CEILING ASSEMBLIES THROUGH OUT ENTIRE BUILDING(S), ESPECIALLY IN CORRIDORS, WILL BE NECESSARY AND WILL REQUIRE RECONSTRUCTION TO MATCH EXISTING OR BETTER CONDITIONS. REFERENCE ALL DISCIPLINE DEMOLITION AND NEW CONSTRUCTION DRAWINGS.
8. VERIFY THAT EXISTING WALLS INDICATED TO BE FIRE RATED ARE FIRE RATED. VERIFY AND MAINTAIN FIRE RATING.
9. NOT ALL EXISTING CEILINGS INDICATED ON THESE DRAWINGS. VERIFY ON FIELD.

LEGEND - DEMOLITION

- 1 HR. FIRE-RATED WALL
- 2 HR. FIRE-RATED WALL
- 1/2 HR / 1 HR. SUBDIVIDING SMOKE BARRIER
- EXISTING WALL TO REMAIN
- EXISTING WALL TO BE REMOVED
- EXISTING DOOR/FRAME ASSEMBLY TO REMAIN
- EXISTING DOOR/FRAME ASSEMBLY TO BE REMOVED
- EXISTING WINDOW ASSEMBLY TO REMAIN
- EXISTING WINDOW ASSEMBLY TO BE REMOVED

Revisions:	Date:

CONSULTANT

HFS COMPANY
8718 Botts Lane
San Antonio, Texas 78217
www.hfscompany.com
Phone: (210) 816-4784
Fax: (210) 881-6808
jbianco@hfscompany.com

PROJECT MANAGEMENT

HFS COMPANY
8718 Botts Lane
San Antonio, Texas 78217
www.hfscompany.com
Phone: (210) 816-4784
Fax: (210) 881-6808
jbianco@hfscompany.com

REGISTERED ARCHITECT JOSEPH I. BIANCO 21945 STATE OF TEXAS
5/4/22

Construction and Facilities Management

VA U.S. Department of Veterans Affairs

Drawing Title: ENLARGED FLOOR PLANS - 9TH FLOOR DEMOLITION

Approved: Project Director

Phase: 100% CONSTRUCTION DOCUMENTS

FULLY SPRINKLERED

Project Title: CINCINNATI VAMC EHRM INFRASTRUCTURE UPGRADES

Location: 3200 VINE ST., CINCINNATI, OH

Issue Date	Checked	Drawn
4-MAY-2022		IAR

Project Number: 539-21-701

Building Number: C1

Drawing Number: AD-109-C.1.9

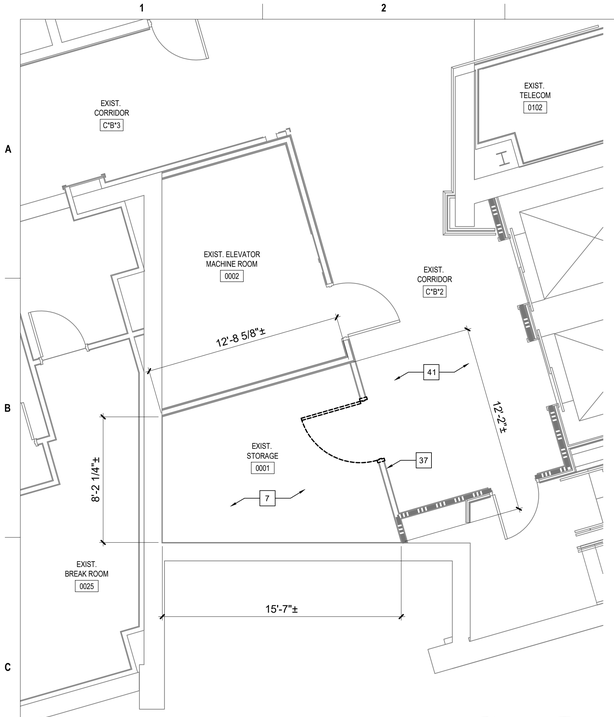

1 EXISTING STORAGE 0001 - ROOM DEMOLITION

SCALE: 1/4" = 1'-0"

TRUE NORTH PLAN NORTH

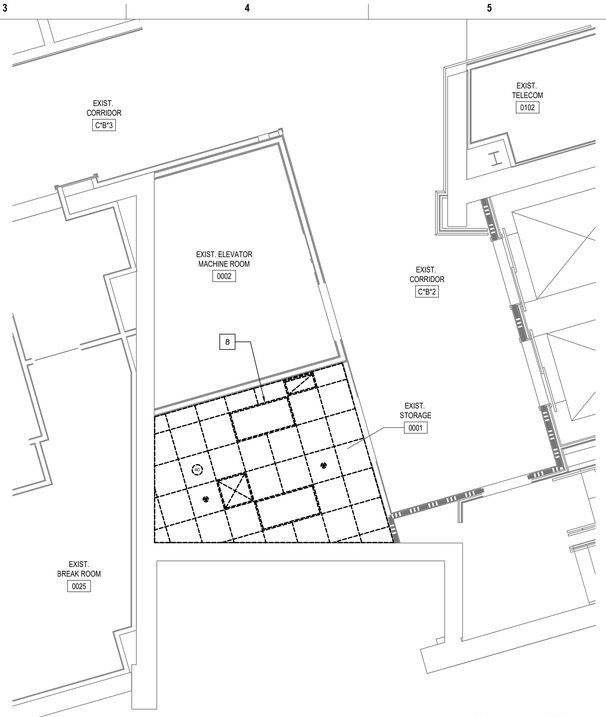

2 EXISTING STORAGE 0001 - CEILING DEMOLITION

SCALE: 1/4" = 1'-0"

TRUE NORTH PLAN NORTH

KEYED NOTES - DEMOLITION

1. EXISTING DOOR/FRAME ASSEMBLY TO REMAIN.
2. EXISTING CMU WALL TO UNDERSIDE OF CONCRETE STRUCTURE ABOVE.
3. EXISTING CMU WALL TO ABOVE CEILING WITH GYPSUM BOARD/METAL STUD FRAMED WALL IN PLENUM TO UNDERSIDE OF CONCRETE STRUCTURE ABOVE. REMOVE AS INDICATED.
4. EXISTING FLOORING AND BASE TO REMAIN.
5. EXISTING ABOVE DOOR FRAME WALL MOUNTED SHELF TO BE REMOVED.
6. EXISTING WALL MOUNTED PEG BOARD ASSEMBLY TO BE REMOVED.
7. EXISTING VCT FLOORING AND RUBBER BASE TO BE REMOVED COMPLETE UNLESS NOTED OTHERWISE.
8. EXISTING 2' X 2' LAY-IN CEILING ASSEMBLY TO BE REMOVED. REFERENCE MEP AND TECHNOLOGY DRAWINGS FOR WORK SCOPE OF EXISTING COMPONENTS IN CEILING ASSEMBLY.
9. NO CEILING IN THIS ROOM. REFERENCE MEP AND TECHNOLOGY DRAWINGS FOR WORK SCOPE OF EXISTING OVERHEAD COMPONENTS.
10. REFERENCE MEP AND TECHNOLOGY DRAWINGS FOR WORK SCOPE IN THIS ROOM THAT MAY REQUIRE MINOR DEMOLITION, PATCHING AND REPAIR OF EXISTING FLOOR, WALL OR MISCELLANEOUS ASSEMBLIES.
11. EXISTING GYPSUM BOARD FURRED TO ABOVE CEILING ON 4" CMU TO UNDERSIDE OF CONCRETE STRUCTURE ABOVE TO REMAIN.
12. EXISTING RUBBER FLOORING AND RUBBER BASE TO BE REMOVED, NEW TELECOM ROOM AREA ONLY.
13. EXISTING CARPET FLOORING AND RUBBER BASE TO BE REMOVED COMPLETE UNLESS NOTED OTHERWISE.
14. EXISTING COUNTER/CABINET TO BE REMOVED.
15. DEMOLITION TO BE LIMITED AS NEEDED TO ACCOMMODATE NEW TELECOM ROOM AREA.
16. EXISTING CABINET TO BE REMOVED FOR RE-INSTALLATION.
17. EXISTING TV MONITOR TO BE REMOVED FOR RE-INSTALLATION IF INDICATED.
18. EXISTING MARKER BOARD TO BE REMOVED FOR RE-INSTALLATION IF INDICATED.
19. EXISTING FUR-DOWNS ARE GYPSUM BOARD ON METAL STUD FRAMING.
20. EXISTING RESILIENT FLOORING AND RUBBER BASE TO BE REMOVED COMPLETE UNLESS NOTED OTHERWISE.
21. EXISTING WINDOW INTERIOR TRIM TO BE REMOVED.
22. EXISTING GYPSUM BOARD/METAL STUD FRAMED FUR-DOWN TO REMAIN AS INDICATED.
23. EXISTING HOLLOW METAL FRAME WINDOW TO BE REMOVED.
24. EXISTING EXTERIOR WINDOW TO REMAIN. REMOVE PORTION OF EXISTING INTERIOR WOOD SILL AS DETAILED.
25. EXISTING MOP SINK TO BE REMOVED.
26. EXISTING CARPET FLOORING AND WOOD BASE TO BE REMOVED. SALVAGE WOOD BASE FOR RE-INSTALLATION.
27. EXISTING WOOD CHAIR RAIL TO BE REMOVED AS REQUIRED AND SALVAGED FOR RE-INSTALLATION.
28. EXISTING FLOOR MOUNTED RADIATOR HEATER TO BE REMOVED PER MECHANICAL.
29. EXISTING EXHAUST VENT TO BE REMOVED.
30. EXISTING RESINOUS FLOOR AND BASE TO BE REMOVED ONLY IN NON- NEW TELECOM ROOM AREA.
31. EXISTING SINK ASSEMBLY TO BE REMOVED.
32. EXISTING ACCESS PANEL TO REMAIN.
33. EXISTING PLASTER ON CMU TO UNDERSIDE OF EXISTING STRUCTURE (4" OR 8" CMU PER WALL THICKNESS DEPICTED GRAPHICALLY). FIRE-RATED WALL, CONTRACTOR VERIFY.
34. EXISTING ATHLETIC FLOORING AND RUBBER BASE TO BE REMOVED. SALVAGE FLOORING FOR OWNER.
35. EXISTING FUR-DOWNS TO BE REMOVED.
36. EXISTING SEALED CONCRETE FLOOR.
37. EXISTING ROOM SIGNAGE TO BE REMOVED. REINSTALL IF INDICATED.
38. EXISTING ROOM SIGNAGE TO REMAIN.
39. EXISTING CARD READER TO REMAIN.
40. EXISTING CARD READER TO BE REMOVED. REINSTALL IF INDICATED.
41. EXISTING VCT FLOORING TO REMAIN.
42. EXISTING WALL MOUNTED MODULAR FURNITURE TO BE REMOVED BY OWNER.
43. PORTION OF EXISTING TERRAZZO BASE TO BE REMOVED AS REQUIRED TO ACCOMMODATE NEW CONSTRUCTION.
44. EXISTING FLOOR MOUNTED HVAC UNIT TO BE REMOVED PER MECHANICAL.
45. EXISTING WALL PROTECTION RAIL ASSEMBLY TO BE REMOVED.
46. EXISTING ABOVE BASE WALL PROTECTION ASSEMBLY TO BE REMOVED.
47. EXISTING WALL MOUNTED COAT RACK TO BE REMOVED.
48. PORTION OF EXISTING RUBBER BASE TO BE REMOVED AS REQUIRED TO ACCOMMODATE NEW.
49. EXISTING WALL MOUNTED STAINLESS STEEL WATER CLOSET ASSEMBLY TO BE REMOVED COMPLETE PER PLUMBING.
50. EXISTING THIN-SET CERAMIC FLOOR TILE AND BASE TO BE REMOVED COMPLETE.
51. EXISTING BUILT-IN SHOWER ASSEMBLY AND DRAIN TO TO BE REMOVED COMPLETE PER PLUMBING.
52. EXISTING 4'-0" HIGH CERAMIC TILE WAINSCOT AND SUBSTRATE TO BE REMOVED COMPLETE (INDICATED BY DASHED LINE).
53. EXISTING GYPSUM BOARD/STEEL STUD FRAMED ASSEMBLY TO BE REMOVED COMPLETE
54. EXISTING FLOORING TO REMAIN INTACT. REMOVE RUBBER BASE AS REQUIRED TO ACCOMMODATE NEW CONSTRUCTION.
55. PORTION OF EXISTING LAY-IN CEILING ASSEMBLY TO BE REMOVED AS REQUIRED TO ACCOMMODATE NE W CONSTRUCTION.
56. EXISTING VENT COVER TO BE REMOVED PER MECHANICAL.
57. EXISTING FLOOR DRAIN TO BE REMOVED PER PLUMBING.
58. EXISTING RAISED FLOOR SYSTEM TO BE CAREFULLY REMOVED. OWNER SHALL HAVE THE RIGHT OF FIRST REFUSAL.
59. EXISTING WALL MOUNTED TOILET ACCESSORIES TO BE REMOVED COMPLETE, (I.E., MIRRORS, PAPER TOWEL DISPENSERS, WASTE BASKET, GRAB BARS, TOILET PAPER DISPENSERS, ETC.).
60. EXISTING FLOOR MOUNTED RADIATOR HEATER TO REMAIN.
61. EXISTING WALL MOUNTED MEDICAL EQUIPMENT TO BE REMOVED AND RETURNED TO OWNER.
62. MISCELLANEOUS WALL PANELS (INSET AND SURFACE MOUNTED), SWITCHES, ETC. TO BE REMOVED PER MEP DRAWINGS.
63. EXISTING FIRE EXTINGUISHER TO BE REMOVED FOR RELOCATION.
64. EXISTING REFRIGERATOR REMOVED BY OWNER.

GENERAL NOTES - DEMOLITION

1. REFERENCE GENERAL NOTES ON SHEET GI-020.
2. UNLESS NOTED OTHERWISE, ALL EXISTING WALLS ARE GYPSUM BOARD/METAL STUD FRAMED TO UNDERSIDE OF PRIMARY BUILDING FRAMING STRUCTURE TYPICAL (5" WALL).
3. UNLESS NOTED OTHERWISE, ALL EXISTING DOOR ASSEMBLIES ARE SOLID CORE WOOD DOORS/HOLLOW METAL FRAME TYPICAL (3'-0" X 7'-0").
4. UNLESS NOTED OTHERWISE ALL EXISTING LAY-IN CEILING ASSEMBLIES ARE 2' X 2' STANDARD GRID WITH FISSURED TILES AT 8'-0" A.F.F. TYPICAL.
5. UNLESS NOTED OTHERWISE, ALL EXISTING STEEL COLUMN FUR-OUTS ARE GYPSUM BOARD/METAL STUD FRAMED TYPICAL.
6. UNLESS NOTED OTHERWISE, ALL EXISTING CARPET (TILES OR ROLLS) IS GLUED DOWN.
7. PARTIAL OR ENTIRE DEMOLITION OF SOME EXISTING CEILING ASSEMBLIES THROUGH OUT ENTIRE BUILDING(S), ESPECIALLY IN CORRIDORS, WILL BE NECESSARY AND WILL REQUIRE RECONSTRUCTION TO MATCH EXISTING OR BETTER CONDITIONS. REFERENCE ALL DISCIPLINE DEMOLITION AND NEW CONSTRUCTION DRAWINGS.
8. VERIFY THAT EXISTING WALLS INDICATED TO BE FIRE RATED ARE FIRE RATED. VERIFY AND MAINTAIN FIRE RATING.
9. NOT ALL EXISTING CEILINGS INDICATED ON THESE DRAWINGS. VERIFY ON FIELD.

LEGEND - DEMOLITION

- 1 HR. FIRE-RATED WALL
- 2 HR. FIRE-RATED WALL
- 1/2 HR / 1 HR. SUBDIVIDING SMOKE BARRIER
- EXISTING WALL TO REMAIN
- EXISTING WALL TO BE REMOVED
- EXISTING DOOR/FRAME ASSEMBLY TO REMAIN
- EXISTING DOOR/FRAME ASSEMBLY TO BE REMOVED
- EXISTING WINDOW ASSEMBLY TO REMAIN
- EXISTING WINDOW ASSEMBLY TO BE REMOVED

Revisions:	Date:

CONSULTANT

HFS COMPANY
8718 Botts Lane
San Antonio, Texas 78217
www.hfscompany.com
Phone: (210) 816-4784
Fax: (210) 881-6808
jbianco@hfscompany.com

PROJECT MANAGEMENT

HFS COMPANY
8718 Botts Lane
San Antonio, Texas 78217
www.hfscompany.com
Phone: (210) 816-4784
Fax: (210) 881-6808
jbianco@hfscompany.com

REGISTERED ARCHITECT JOSEPH M. BIANCO 21145 STATE OF TEXAS
5/4/22

Construction and Facilities Management

VA U.S. Department of Veterans Affairs

Drawing Title: ENLARGED FLOOR PLANS - BASEMENT FLOOR DEMOLITION

Approved: Project Director

Phase: 100% CONSTRUCTION DOCUMENTS

FULLY SPRINKLERED

Project Title: CINCINNATI VAMC EHRM INFRASTRUCTURE UPGRADES

Location: 3200 VINE ST., CINCINNATI, OH

Issue Date: 4-MAY-2022

Checked:

Drawn: IAR

Project Number: 539-21-701

Building Number: C2

Drawing Number: AD-140-C.2.B

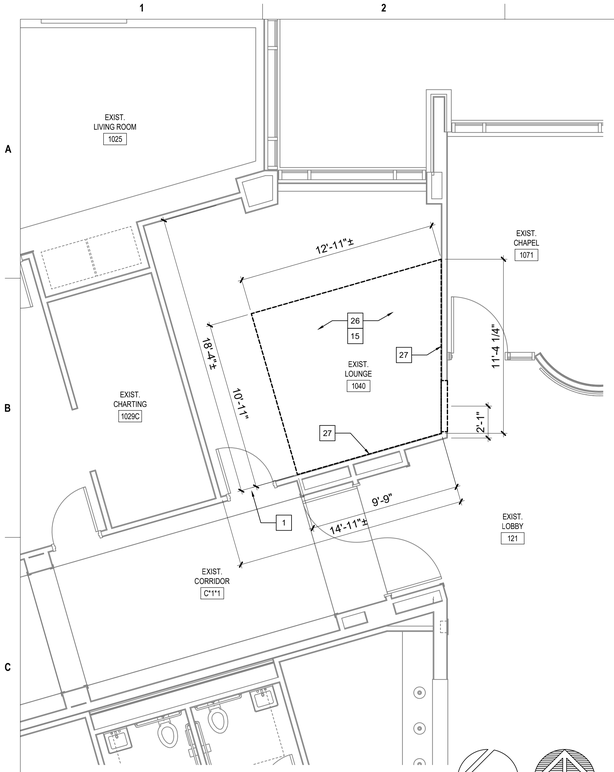

1 EXISTING LOUNGE 1040A - ROOM DEMOLITION
SCALE: 1/4" = 1'-0"

TRUE NORTH PLAN NORTH

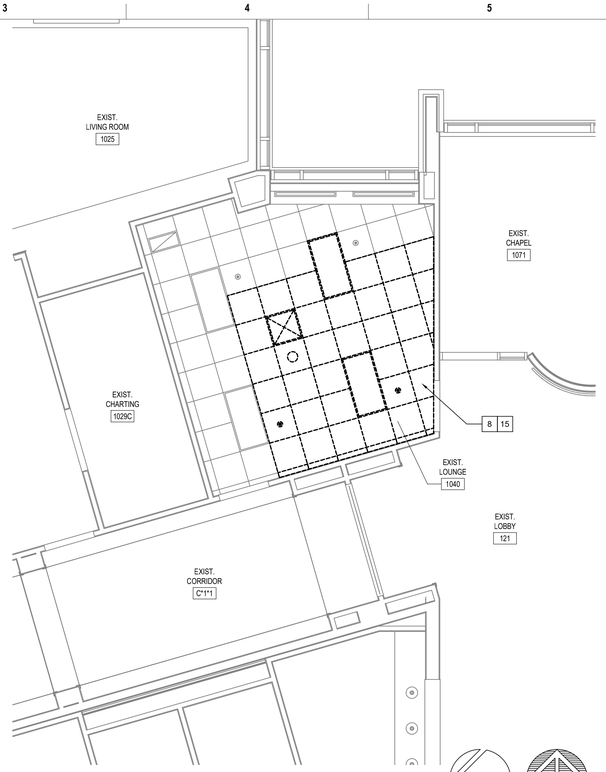

2 EXISTING LOUNGE 1040A - CEILING DEMOLITION
SCALE: 1/4" = 1'-0"

TRUE NORTH PLAN NORTH

KEYED NOTES - DEMOLITION

1. EXISTING DOOR/FRAME ASSEMBLY TO REMAIN.
2. EXISTING CMU WALL TO UNDERSIDE OF CONCRETE STRUCTURE ABOVE.
3. EXISTING CMU WALL TO ABOVE CEILING WITH GYPSUM BOARD/METAL STUD FRAMED WALL IN PLENUM TO UNDERSIDE OF CONCRETE STRUCTURE ABOVE. REMOVE AS INDICATED.
4. EXISTING FLOORING AND BASE TO REMAIN.
5. EXISTING ABOVE DOOR FRAME WALL MOUNTED SHELF TO BE REMOVED.
6. EXISTING WALL MOUNTED PEG BOARD ASSEMBLY TO BE REMOVED.
7. EXISTING VCT FLOORING AND RUBBER BASE TO BE REMOVED COMPLETE UNLESS NOTED OTHERWISE.
8. EXISTING 2' X 2' LAY-IN CEILING ASSEMBLY TO BE REMOVED. REFERENCE MEP AND TECHNOLOGY DRAWINGS FOR WORK SCOPE OF EXISTING COMPONENTS IN CEILING ASSEMBLY.
9. NO CEILING IN THIS ROOM. REFERENCE MEP AND TECHNOLOGY DRAWINGS FOR WORK SCOPE OF EXISTING OVERHEAD COMPONENTS.
10. REFERENCE MEP AND TECHNOLOGY DRAWINGS FOR WORK SCOPE IN THIS ROOM THAT MAY REQUIRE MINOR DEMOLITION, PATCHING AND REPAIR OF EXISTING FLOOR, WALL OR MISCELLANEOUS ASSEMBLIES.
11. EXISTING GYPSUM BOARD FURRED TO ABOVE CEILING ON 4" CMU TO UNDERSIDE OF CONCRETE STRUCTURE ABOVE TO REMAIN.
12. EXISTING RUBBER FLOORING AND RUBBER BASE TO BE REMOVED, NEW TELECOM ROOM AREA ONLY.
13. EXISTING CARPET FLOORING AND RUBBER BASE TO BE REMOVED COMPLETE UNLESS NOTED OTHERWISE.
14. EXISTING COUNTER/CABINET TO BE REMOVED.
15. DEMOLITION TO BE LIMITED AS NEEDED TO ACCOMMODATE NEW TELECOM ROOM AREA.
16. EXISTING CABINET TO BE REMOVED FOR RE-INSTALLATION.
17. EXISTING TV MONITOR TO BE REMOVED FOR RE-INSTALLATION IF INDICATED.
18. EXISTING MARKER BOARD TO BE REMOVED FOR RE-INSTALLATION IF INDICATED.
19. EXISTING FUR-DOWNS ARE GYPSUM BOARD ON METAL STUD FRAMING.
20. EXISTING RESILIENT FLOORING AND RUBBER BASE TO BE REMOVED COMPLETE UNLESS NOTED OTHERWISE.
21. EXISTING WINDOW INTERIOR TRIM TO BE REMOVED.
22. EXISTING GYPSUM BOARD/METAL STUD FRAMED FUR-DOWN TO REMAIN AS INDICATED.
23. EXISTING HOLLOW METAL FRAME WINDOW TO BE REMOVED.
24. EXISTING EXTERIOR WINDOW TO REMAIN. REMOVE PORTION OF EXISTING INTERIOR WOOD SILL AS DETAILED.
25. EXISTING MOP SINK TO BE REMOVED.
26. EXISTING CARPET FLOORING AND WOOD BASE TO BE REMOVED. SALVAGE WOOD BASE FOR RE-INSTALLATION.
27. EXISTING WOOD CHAIR RAIL TO BE REMOVED AS REQUIRED AND SALVAGED FOR RE-INSTALLATION.
28. EXISTING FLOOR MOUNTED RADIATOR HEATER TO BE REMOVED PER MECHANICAL.
29. EXISTING EXHAUST VENT TO BE REMOVED.
30. EXISTING RESINOUS FLOOR AND BASE TO BE REMOVED ONLY IN NON- NEW TELECOM ROOM AREA.
31. EXISTING SINK ASSEMBLY TO BE REMOVED.
32. EXISTING ACCESS PANEL TO REMAIN.
33. EXISTING PLASTER ON CMU TO UNDERSIDE OF EXISTING STRUCTURE (4" OR 8" CMU PER WALL THICKNESS DEPICTED GRAPHICALLY). FIRE-RATED WALL, CONTRACTOR VERIFY.
34. EXISTING ATHLETIC FLOORING AND RUBBER BASE TO BE REMOVED. SALVAGE FLOORING FOR OWNER.
35. EXISTING FUR-DOWNS TO BE REMOVED.
36. EXISTING SEALED CONCRETE FLOOR.
37. EXISTING ROOM SIGNAGE TO BE REMOVED. REINSTALL IF INDICATED.
38. EXISTING ROOM SIGNAGE TO REMAIN.
39. EXISTING CARD READER TO REMAIN.
40. EXISTING CARD READER TO BE REMOVED. REINSTALL IF INDICATED.
41. EXISTING VCT FLOORING TO REMAIN.
42. EXISTING WALL MOUNTED MODULAR FURNITURE TO BE REMOVED BY OWNER.
43. PORTION OF EXISTING TERRAZZO BASE TO BE REMOVED AS REQUIRED TO ACCOMMODATE NEW CONSTRUCTION.
44. EXISTING FLOOR MOUNTED HVAC UNIT TO BE REMOVED PER MECHANICAL.
45. EXISTING WALL PROTECTION RAIL ASSEMBLY TO BE REMOVED.
46. EXISTING ABOVE BASE WALL PROTECTION ASSEMBLY TO BE REMOVED.
47. EXISTING WALL MOUNTED COAT RACK TO BE REMOVED.
48. PORTION OF EXISTING RUBBER BASE TO BE REMOVED AS REQUIRED TO ACCOMMODATE NEW.
49. EXISTING WALL MOUNTED STAINLESS STEEL WATER CLOSET ASSEMBLY TO BE REMOVED COMPLETE PER PLUMBING.
50. EXISTING THIN-SET CERAMIC FLOOR TILE AND BASE TO BE REMOVED COMPLETE.
51. EXISTING BUILT-IN SHOWER ASSEMBLY AND DRAIN TO TO BE REMOVED COMPLETE PER PLUMBING.
52. EXISTING 4'-0" HIGH CERAMIC TILE WAINSCOT AND SUBSTRATE TO BE REMOVED COMPLETE (INDICATED BY DASHED LINE).
53. EXISTING GYPSUM BOARD/STEEL STUD FRAMED ASSEMBLY TO BE REMOVED COMPLETE
54. EXISTING FLOORING TO REMAIN INTACT. REMOVE RUBBER BASE AS REQUIRED TO ACCOMMODATE NEW CONSTRUCTION.
55. PORTION OF EXISTING LAY-IN CEILING ASSEMBLY TO BE REMOVED AS REQUIRED TO ACCOMMODATE NE W CONSTRUCTION.
56. EXISTING VENT COVER TO BE REMOVED PER MECHANICAL.
57. EXISTING FLOOR DRAIN TO BE REMOVED PER PLUMBING.
58. EXISTING RAISED FLOOR SYSTEM TO BE CAREFULLY REMOVED. OWNER SHALL HAVE THE RIGHT OF FIRST REFUSAL.
59. EXISTING WALL MOUNTED TOILET ACCESSORIES TO BE REMOVED COMPLETE, (I.E., MIRRORS, PAPER TOWEL DISPENSERS, WASTE BASKET, GRAB BARS, TOILET PAPER DISPENSERS, ETC.).
60. EXISTING FLOOR MOUNTED RADIATOR HEATER TO REMAIN.
61. EXISTING WALL MOUNTED MEDICAL EQUIPMENT TO BE REMOVED AND RETURNED TO OWNER.
62. MISCELLANEOUS WALL PANELS (INSET AND SURFACE MOUNTED), SWITCHES, ETC. TO BE REMOVED PER MEP DRAWINGS.
63. EXISTING FIRE EXTINGUISHER TO BE REMOVED FOR RELOCATION.
64. EXISTING REFRIGERATOR REMOVED BY OWNER.

GENERAL NOTES - DEMOLITION

1. REFERENCE GENERAL NOTES ON SHEET GI-020.
2. UNLESS NOTED OTHERWISE, ALL EXISTING WALLS ARE GYPSUM BOARD/METAL STUD FRAMED TO UNDERSIDE OF PRIMARY BUILDING FRAMING STRUCTURE TYPICAL (5" WALL).
3. UNLESS NOTED OTHERWISE, ALL EXISTING DOOR ASSEMBLIES ARE SOLID CORE WOOD DOORS/HOLLOW METAL FRAME TYPICAL (3'-0" X 7'-0").
4. UNLESS NOTED OTHERWISE ALL EXISTING LAY-IN CEILING ASSEMBLIES ARE 2' X 2' STANDARD GRID WITH FISSURED TILES AT 8'-0" A.F.F. TYPICAL.
5. UNLESS NOTED OTHERWISE, ALL EXISTING STEEL COLUMN FUR-OUTS ARE GYPSUM BOARD/METAL STUD FRAMED TYPICAL.
6. UNLESS NOTED OTHERWISE, ALL EXISTING CARPET (TILES OR ROLLS) IS GLUED DOWN.
7. PARTIAL OR ENTIRE DEMOLITION OF SOME EXISTING CEILING ASSEMBLIES THROUGH OUT ENTIRE BUILDING(S), ESPECIALLY IN CORRIDORS, WILL BE NECESSARY AND WILL REQUIRE RECONSTRUCTION TO MATCH EXISTING OR BETTER CONDITIONS. REFERENCE ALL DISCIPLINE DEMOLITION AND NEW CONSTRUCTION DRAWINGS.
8. VERIFY THAT EXISTING WALLS INDICATED TO BE FIRE RATED ARE FIRE RATED. VERIFY AND MAINTAIN FIRE RATING.
9. NOT ALL EXISTING CEILINGS INDICATED ON THESE DRAWINGS. VERIFY ON FIELD.

LEGEND - DEMOLITION

- 1 HR. FIRE-RATED WALL
- 2 HR. FIRE-RATED WALL
- 1/2 HR / 1 HR. SUBDIVIDING SMOKE BARRIER
- EXISTING WALL TO REMAIN
- EXISTING WALL TO BE REMOVED
- EXISTING DOOR/FRAME ASSEMBLY TO REMAIN
- EXISTING DOOR/FRAME ASSEMBLY TO BE REMOVED
- EXISTING WINDOW ASSEMBLY TO REMAIN
- EXISTING WINDOW ASSEMBLY TO BE REMOVED

Revisions:	Date:

CONSULTANT
HFS COMPANY
8718 Botts Lane
San Antonio, Texas 78217
www.hfscompany.com
Phone: (210) 816-4784
Fax: (210) 881-6808
jbianco@hfscompany.com

PROJECT MANAGEMENT
HFS COMPANY
8718 Botts Lane
San Antonio, Texas 78217
www.hfscompany.com
Phone: (210) 816-4784
Fax: (210) 881-6808
jbianco@hfscompany.com

REGISTERED ARCHITECT JOSEPH A. BIANCO 21943 STATE OF TEXAS
5/4/22

Construction and Facilities Management

VA U.S. Department of Veterans Affairs

Drawing Title: ENLARGED FLOOR PLANS - 1ST FLOOR DEMOLITION

Approved: Project Director

Phase: 100% CONSTRUCTION DOCUMENTS

FULLY SPRINKLERED

Project Title: CINCINNATI VAMC EHRM INFRASTRUCTURE UPGRADES

Location: 3200 VINE ST., CINCINNATI, OH

Issue Date	Checked	Drawn
4-MAY-2022		IAR

Project Number: 539-21-701

Building Number: C2

Drawing Number: AD-141-C.2.1

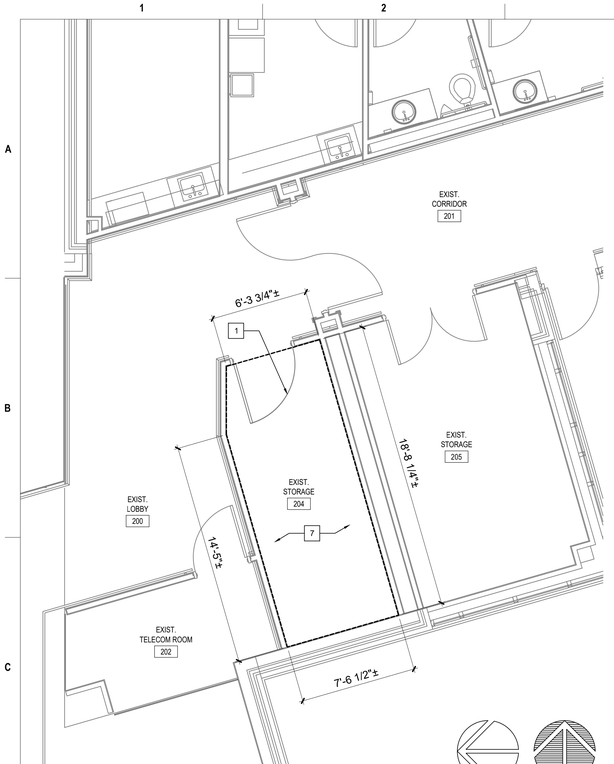

1 EXISTING STORAGE 204 - ROOM DEMOLITION
SCALE: 1/4 = 1'-0"

TRUE NORTH PLAN NORTH

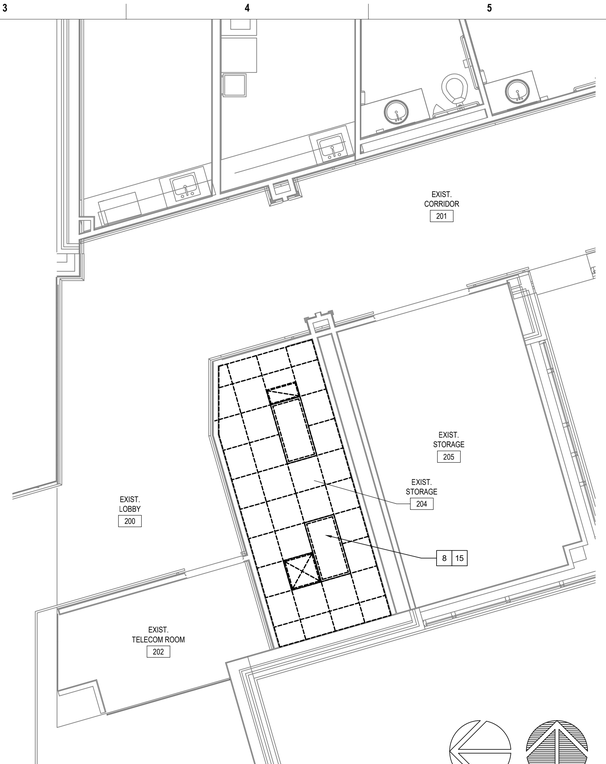

2 EXISTING STORAGE 204 - CEILING DEMOLITION
SCALE: 1/4 = 1'-0"

TRUE NORTH PLAN NORTH

KEYED NOTES - DEMOLITION

1. EXISTING DOOR/FRAME ASSEMBLY TO REMAIN.
2. EXISTING CMU WALL TO UNDERSIDE OF CONCRETE STRUCTURE ABOVE.
3. EXISTING CMU WALL TO ABOVE CEILING WITH GYPSUM BOARD/METAL STUD FRAMED WALL IN PLENUM TO UNDERSIDE OF CONCRETE STRUCTURE ABOVE. REMOVE AS INDICATED.
4. EXISTING FLOORING AND BASE TO REMAIN.
5. EXISTING ABOVE DOOR FRAME WALL MOUNTED SHELF TO BE REMOVED.
6. EXISTING WALL MOUNTED PEG BOARD ASSEMBLY TO BE REMOVED.
7. EXISTING VCT FLOORING AND RUBBER BASE TO BE REMOVED COMPLETE UNLESS NOTED OTHERWISE.
8. EXISTING 2' X 2' LAY-IN CEILING ASSEMBLY TO BE REMOVED. REFERENCE MEP AND TECHNOLOGY DRAWINGS FOR WORK SCOPE OF EXISTING COMPONENTS IN CEILING ASSEMBLY.
9. NO CEILING IN THIS ROOM. REFERENCE MEP AND TECHNOLOGY DRAWINGS FOR WORK SCOPE OF EXISTING OVERHEAD COMPONENTS.
10. REFERENCE MEP AND TECHNOLOGY DRAWINGS FOR WORK SCOPE IN THIS ROOM THAT MAY REQUIRE MINOR DEMOLITION, PATCHING AND REPAIR OF EXISTING FLOOR, WALL OR MISCELLANEOUS ASSEMBLIES.
11. EXISTING GYPSUM BOARD FURRED TO ABOVE CEILING ON 4" CMU TO UNDERSIDE OF CONCRETE STRUCTURE ABOVE TO REMAIN.
12. EXISTING RUBBER FLOORING AND RUBBER BASE TO BE REMOVED, NEW TELECOM ROOM AREA ONLY.
13. EXISTING CARPET FLOORING AND RUBBER BASE TO BE REMOVED COMPLETE UNLESS NOTED OTHERWISE.
14. EXISTING COUNTER/CABINET TO BE REMOVED.
15. DEMOLITION TO BE LIMITED AS NEEDED TO ACCOMMODATE NEW TELECOM ROOM AREA.
16. EXISTING CABINET TO BE REMOVED FOR RE-INSTALLATION.
17. EXISTING TV MONITOR TO BE REMOVED FOR RE-INSTALLATION IF INDICATED.
18. EXISTING MARKER BOARD TO BE REMOVED FOR RE-INSTALLATION IF INDICATED.
19. EXISTING FUR-DOWNS ARE GYPSUM BOARD ON METAL STUD FRAMING.
20. EXISTING RESILIENT FLOORING AND RUBBER BASE TO BE REMOVED COMPLETE UNLESS NOTED OTHERWISE.
21. EXISTING WINDOW INTERIOR TRIM TO BE REMOVED.
22. EXISTING GYPSUM BOARD/METAL STUD FRAMED FUR-DOWN TO REMAIN AS INDICATED.
23. EXISTING HOLLOW METAL FRAME WINDOW TO BE REMOVED.
24. EXISTING EXTERIOR WINDOW TO REMAIN. REMOVE PORTION OF EXISTING INTERIOR WOOD SILL AS DETAILED.
25. EXISTING MOP SINK TO BE REMOVED.
26. EXISTING CARPET FLOORING AND WOOD BASE TO BE REMOVED. SALVAGE WOOD BASE FOR RE-INSTALLATION.
27. EXISTING WOOD CHAIR RAIL TO BE REMOVED AS REQUIRED AND SALVAGED FOR RE-INSTALLATION.
28. EXISTING FLOOR MOUNTED RADIATOR HEATER TO BE REMOVED PER MECHANICAL.
29. EXISTING EXHAUST VENT TO BE REMOVED.
30. EXISTING RESINOUS FLOOR AND BASE TO BE REMOVED ONLY IN NON- NEW TELECOM ROOM AREA.
31. EXISTING SINK ASSEMBLY TO BE REMOVED.
32. EXISTING ACCESS PANEL TO REMAIN.
33. EXISTING PLASTER ON CMU TO UNDERSIDE OF EXISTING STRUCTURE (4" OR 8" CMU PER WALL THICKNESS DEPICTED GRAPHICALLY). FIRE-RATED WALL, CONTRACTOR VERIFY.
34. EXISTING ATHLETIC FLOORING AND RUBBER BASE TO BE REMOVED. SALVAGE FLOORING FOR OWNER.
35. EXISTING FUR-DOWNS TO BE REMOVED.
36. EXISTING SEALED CONCRETE FLOOR.
37. EXISTING ROOM SIGNAGE TO BE REMOVED. REINSTALL IF INDICATED.
38. EXISTING ROOM SIGNAGE TO REMAIN.
39. EXISTING CARD READER TO REMAIN.
40. EXISTING CARD READER TO BE REMOVED. REINSTALL IF INDICATED.
41. EXISTING VCT FLOORING TO REMAIN.
42. EXISTING WALL MOUNTED MODULAR FURNITURE TO BE REMOVED BY OWNER.
43. PORTION OF EXISTING TERRAZZO BASE TO BE REMOVED AS REQUIRED TO ACCOMMODATE NEW CONSTRUCTION.
44. EXISTING FLOOR MOUNTED HVAC UNIT TO BE REMOVED PER MECHANICAL.
45. EXISTING WALL PROTECTION RAIL ASSEMBLY TO BE REMOVED.
46. EXISTING ABOVE BASE WALL PROTECTION ASSEMBLY TO BE REMOVED.
47. EXISTING WALL MOUNTED COAT RACK TO BE REMOVED.
48. PORTION OF EXISTING RUBBER BASE TO BE REMOVED AS REQUIRED TO ACCOMMODATE NEW.
49. EXISTING WALL MOUNTED STAINLESS STEEL WATER CLOSET ASSEMBLY TO BE REMOVED COMPLETE PER PLUMBING.
50. EXISTING THIN-SET CERAMIC FLOOR TILE AND BASE TO BE REMOVED COMPLETE.
51. EXISTING BUILT-IN SHOWER ASSEMBLY AND DRAIN TO TO BE REMOVED COMPLETE PER PLUMBING.
52. EXISTING 4'-0" HIGH CERAMIC TILE WAINSCOT AND SUBSTRATE TO BE REMOVED COMPLETE (INDICATED BY DASHED LINE).
53. EXISTING GYPSUM BOARD/STEEL STUD FRAMED ASSEMBLY TO BE REMOVED COMPLETE
54. EXISTING FLOORING TO REMAIN INTACT. REMOVE RUBBER BASE AS REQUIRED TO ACCOMMODATE NEW CONSTRUCTION.
55. PORTION OF EXISTING LAY-IN CEILING ASSEMBLY TO BE REMOVED AS REQUIRED TO ACCOMMODATE NE W CONSTRUCTION.
56. EXISTING VENT COVER TO BE REMOVED PER MECHANICAL.
57. EXISTING FLOOR DRAIN TO BE REMOVED PER PLUMBING.
58. EXISTING RAISED FLOOR SYSTEM TO BE CAREFULLY REMOVED. OWNER SHALL HAVE THE RIGHT OF FIRST REFUSAL.
59. EXISTING WALL MOUNTED TOILET ACCESSORIES TO BE REMOVED COMPLETE, (I.E., MIRRORS, PAPER TOWEL DISPENSERS, WASTE BASKET, GRAB BARS, TOILET PAPER DISPENSERS, ETC.).
60. EXISTING FLOOR MOUNTED RADIATOR HEATER TO REMAIN.
61. EXISTING WALL MOUNTED MEDICAL EQUIPMENT TO BE REMOVED AND RETURNED TO OWNER.
62. MISCELLANEOUS WALL PANELS (INSET AND SURFACE MOUNTED), SWITCHES, ETC. TO BE REMOVED PER MEP DRAWINGS.
63. EXISTING FIRE EXTINGUISHER TO BE REMOVED FOR RELOCATION.
64. EXISTING REFRIGERATOR REMOVED BY OWNER.

GENERAL NOTES - DEMOLITION

1. REFERENCE GENERAL NOTES ON SHEET GI-020.
2. UNLESS NOTED OTHERWISE, ALL EXISTING WALLS ARE GYPSUM BOARD/METAL STUD FRAMED TO UNDERSIDE OF PRIMARY BUILDING FRAMING STRUCTURE TYPICAL (5" WALL).
3. UNLESS NOTED OTHERWISE, ALL EXISTING DOOR ASSEMBLIES ARE SOLID CORE WOOD DOORS/HOLLOW METAL FRAME TYPICAL (3'-0" X 7'-0").
4. UNLESS NOTED OTHERWISE ALL EXISTING LAY-IN CEILING ASSEMBLIES ARE 2' X 2' STANDARD GRID WITH FISSURED TILES AT 8'-0" A.F.F. TYPICAL.
5. UNLESS NOTED OTHERWISE, ALL EXISTING STEEL COLUMN FUR-OUTS ARE GYPSUM BOARD/METAL STUD FRAMED TYPICAL.
6. UNLESS NOTED OTHERWISE, ALL EXISTING CARPET (TILES OR ROLLS) IS GLUED DOWN.
7. PARTIAL OR ENTIRE DEMOLITION OF SOME EXISTING CEILING ASSEMBLIES THROUGH OUT ENTIRE BUILDING(S), ESPECIALLY IN CORRIDORS, WILL BE NECESSARY AND WILL REQUIRE RECONSTRUCTION TO MATCH EXISTING OR BETTER CONDITIONS. REFERENCE ALL DISCIPLINE DEMOLITION AND NEW CONSTRUCTION DRAWINGS.
8. VERIFY THAT EXISTING WALLS INDICATED TO BE FIRE RATED ARE FIRE RATED. VERIFY AND MAINTAIN FIRE RATING.
9. NOT ALL EXISTING CEILINGS INDICATED ON THESE DRAWINGS. VERIFY ON FIELD.

LEGEND - DEMOLITION

- 1 HR. FIRE-RATED WALL
- 2 HR. FIRE-RATED WALL
- 1/2 HR / 1 HR. SUBDIVIDING SMOKE BARRIER
- EXISTING WALL TO REMAIN
- EXISTING WALL TO BE REMOVED
- EXISTING DOOR/FRAME ASSEMBLY TO REMAIN
- EXISTING DOOR/FRAME ASSEMBLY TO BE REMOVED
- EXISTING WINDOW ASSEMBLY TO REMAIN
- EXISTING WINDOW ASSEMBLY TO BE REMOVED

Revisions:	Date:

CONSULTANT

HFS COMPANY
8718 Botts Lane
San Antonio, Texas 78217
www.hfscompany.com
Phone: (210) 816-4784
Fax: (210) 881-6808
jbianco@hfscompany.com

PROJECT MANAGEMENT

HFS COMPANY
8718 Botts Lane
San Antonio, Texas 78217
www.hfscompany.com
Phone: (210) 816-4784
Fax: (210) 881-6808
jbianco@hfscompany.com

REGISTERED ARCHITECT JOSEPH M. BIANCO 21145 STATE OF TEXAS
5/4/22

Construction and Facilities Management

VA U.S. Department of Veterans Affairs

Drawing Title: ENLARGED FLOOR PLANS - 2ND FLOOR DEMOLITION

Approved: Project Director

Phase: 100% CONSTRUCTION DOCUMENTS

FULLY SPRINKLERED

Project Title: CINCINNATI VAMC EHRM INFRASTRUCTURE UPGRADES

Location: 3200 VINE ST., CINCINNATI, OH

Issue Date: 4-MAY-2022

Checked:

Drawn: IAR

Project Number: 539-21-701

Building Number: C2

Drawing Number: AD-142-C.2.2

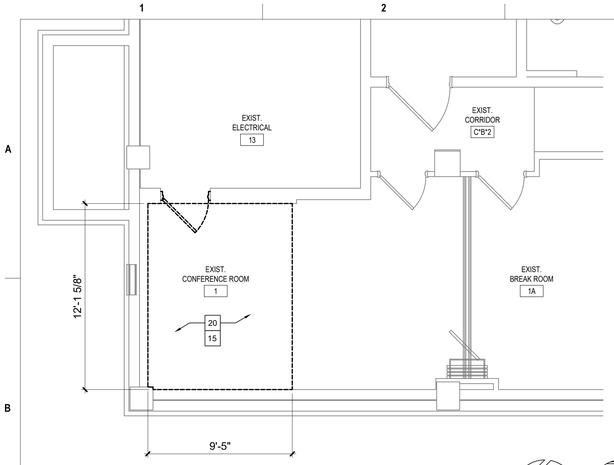

1 EXISTING CONFERENCE ROOM 1 - ROOM DEMOLITION
SCALE: 1/4" = 1'-0"

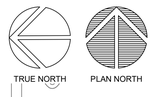

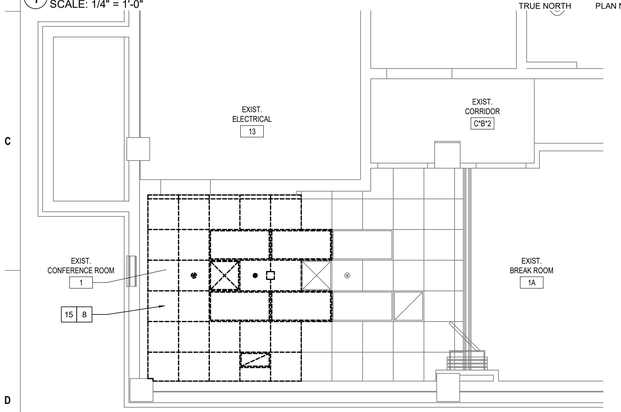

2 EXISTING CONFERENCE ROOM 1 - CEILING DEMOLITION
SCALE: 1/4" = 1'-0"

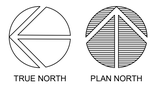

KEYED NOTES - DEMOLITION

1. EXISTING DOOR/FRAME ASSEMBLY TO REMAIN.
2. EXISTING CMU WALL TO UNDERSIDE OF CONCRETE STRUCTURE ABOVE.
3. EXISTING CMU WALL TO ABOVE CEILING WITH GYPSUM BOARD/METAL STUD FRAMED WALL IN PLENUM TO UNDERSIDE OF CONCRETE STRUCTURE ABOVE. REMOVE AS INDICATED.
4. EXISTING FLOORING AND BASE TO REMAIN.
5. EXISTING ABOVE DOOR FRAME WALL MOUNTED SHELF TO BE REMOVED.
6. EXISTING WALL MOUNTED PEG BOARD ASSEMBLY TO BE REMOVED.
7. EXISTING VCT FLOORING AND RUBBER BASE TO BE REMOVED COMPLETE UNLESS NOTED OTHERWISE.
8. EXISTING 2' X 2' LAY-IN CEILING ASSEMBLY TO BE REMOVED. REFERENCE MEP AND TECHNOLOGY DRAWINGS FOR WORK SCOPE OF EXISTING COMPONENTS IN CEILING ASSEMBLY.
9. NO CEILING IN THIS ROOM. REFERENCE MEP AND TECHNOLOGY DRAWINGS FOR WORK SCOPE OF EXISTING OVERHEAD COMPONENTS.
10. REFERENCE MEP AND TECHNOLOGY DRAWINGS FOR WORK SCOPE IN THIS ROOM THAT MAY REQUIRE MINOR DEMOLITION, PATCHING AND REPAIR OF EXISTING FLOOR, WALL OR MISCELLANEOUS ASSEMBLIES.
11. EXISTING GYPSUM BOARD FURRED TO ABOVE CEILING ON 4" CMU TO UNDERSIDE OF CONCRETE STRUCTURE ABOVE TO REMAIN.
12. EXISTING RUBBER FLOORING AND RUBBER BASE TO BE REMOVED, NEW TELECOM ROOM AREA ONLY.
13. EXISTING CARPET FLOORING AND RUBBER BASE TO BE REMOVED COMPLETE UNLESS NOTED OTHERWISE.
14. EXISTING COUNTER/CABINET TO BE REMOVED.
15. DEMOLITION TO BE LIMITED AS NEEDED TO ACCOMMODATE NEW TELECOM ROOM AREA.
16. EXISTING CABINET TO BE REMOVED FOR RE-INSTALLATION.
17. EXISTING TV MONITOR TO BE REMOVED FOR RE-INSTALLATION IF INDICATED.
18. EXISTING MARKER BOARD TO BE REMOVED FOR RE-INSTALLATION IF INDICATED.
19. EXISTING FUR-DOWNS ARE GYPSUM BOARD ON METAL STUD FRAMING.
20. EXISTING RESILIENT FLOORING AND RUBBER BASE TO BE REMOVED COMPLETE UNLESS NOTED OTHERWISE.
21. EXISTING WINDOW INTERIOR TRIM TO BE REMOVED.
22. EXISTING GYPSUM BOARD/METAL STUD FRAMED FUR-DOWN TO REMAIN AS INDICATED.
23. EXISTING HOLLOW METAL FRAME WINDOW TO BE REMOVED.
24. EXISTING EXTERIOR WINDOW TO REMAIN. REMOVE PORTION OF EXISTING INTERIOR WOOD SILL AS DETAILED.
25. EXISTING MOP SINK TO BE REMOVED.
26. EXISTING CARPET FLOORING AND WOOD BASE TO BE REMOVED. SALVAGE WOOD BASE FOR RE-INSTALLATION.
27. EXISTING WOOD CHAIR RAIL TO BE REMOVED AS REQUIRED AND SALVAGED FOR RE-INSTALLATION.
28. EXISTING FLOOR MOUNTED RADIATOR HEATER TO BE REMOVED PER MECHANICAL.
29. EXISTING EXHAUST VENT TO BE REMOVED.
30. EXISTING RESINOUS FLOOR AND BASE TO BE REMOVED ONLY IN NON- NEW TELECOM ROOM AREA.
31. EXISTING SINK ASSEMBLY TO BE REMOVED.
32. EXISTING ACCESS PANEL TO REMAIN.
33. EXISTING PLASTER ON CMU TO UNDERSIDE OF EXISTING STRUCTURE (4" OR 8" CMU PER WALL THICKNESS DEPICTED GRAPHICALLY). FIRE-RATED WALL, CONTRACTOR VERIFY.
34. EXISTING ATHLETIC FLOORING AND RUBBER BASE TO BE REMOVED. SALVAGE FLOORING FOR OWNER.
35. EXISTING FUR-DOWNS TO BE REMOVED.
36. EXISTING SEALED CONCRETE FLOOR.
37. EXISTING ROOM SIGNAGE TO BE REMOVED. REINSTALL IF INDICATED.
38. EXISTING ROOM SIGNAGE TO REMAIN.
39. EXISTING CARD READER TO REMAIN.
40. EXISTING CARD READER TO BE REMOVED. REINSTALL IF INDICATED.
41. EXISTING VCT FLOORING TO REMAIN.
42. EXISTING WALL MOUNTED MODULAR FURNITURE TO BE REMOVED BY OWNER.
43. PORTION OF EXISTING TERRAZZO BASE TO BE REMOVED AS REQUIRED TO ACCOMMODATE NEW CONSTRUCTION.
44. EXISTING FLOOR MOUNTED HVAC UNIT TO BE REMOVED PER MECHANICAL.
45. EXISTING WALL PROTECTION RAIL ASSEMBLY TO BE REMOVED.
46. EXISTING ABOVE BASE WALL PROTECTION ASSEMBLY TO BE REMOVED.
47. EXISTING WALL MOUNTED COAT RACK TO BE REMOVED.
48. PORTION OF EXISTING RUBBER BASE TO BE REMOVED AS REQUIRED TO ACCOMMODATE NEW.
49. EXISTING WALL MOUNTED STAINLESS STEEL WATER CLOSET ASSEMBLY TO BE REMOVED COMPLETE PER PLUMBING.
50. EXISTING THIN-SET CERAMIC FLOOR TILE AND BASE TO BE REMOVED COMPLETE.
51. EXISTING BUILT-IN SHOWER ASSEMBLY AND DRAIN TO TO BE REMOVED COMPLETE PER PLUMBING.
52. EXISTING 4'-0" HIGH CERAMIC TILE WAINSCOT AND SUBSTRATE TO BE REMOVED COMPLETE (INDICATED BY DASHED LINE).
53. EXISTING GYPSUM BOARD/STEEL STUD FRAMED ASSEMBLY TO BE REMOVED COMPLETE
54. EXISTING FLOORING TO REMAIN INTACT. REMOVE RUBBER BASE AS REQUIRED TO ACCOMMODATE NEW CONSTRUCTION.
55. PORTION OF EXISTING LAY-IN CEILING ASSEMBLY TO BE REMOVED AS REQUIRED TO ACCOMMODATE NE W CONSTRUCTION.
56. EXISTING VENT COVER TO BE REMOVED PER MECHANICAL.
57. EXISTING FLOOR DRAIN TO BE REMOVED PER PLUMBING.
58. EXISTING RAISED FLOOR SYSTEM TO BE CAREFULLY REMOVED. OWNER SHALL HAVE THE RIGHT OF FIRST REFUSAL.
59. EXISTING WALL MOUNTED TOILET ACCESSORIES TO BE REMOVED COMPLETE, (I.E., MIRRORS, PAPER TOWEL DISPENSERS, WASTE BASKET, GRAB BARS, TOILET PAPER DISPENSERS, ETC.).
60. EXISTING FLOOR MOUNTED RADIATOR HEATER TO REMAIN.
61. EXISTING WALL MOUNTED MEDICAL EQUIPMENT TO BE REMOVED AND RETURNED TO OWNER.
62. MISCELLANEOUS WALL PANELS (INSET AND SURFACE MOUNTED), SWITCHES, ETC. TO BE REMOVED PER MEP DRAWINGS.
63. EXISTING FIRE EXTINGUISHER TO BE REMOVED FOR RELOCATION.
64. EXISTING REFRIGERATOR REMOVED BY OWNER.

GENERAL NOTES - DEMOLITION

1. REFERENCE GENERAL NOTES ON SHEET GI-020.
2. UNLESS NOTED OTHERWISE, ALL EXISTING WALLS ARE GYPSUM BOARD/METAL STUD FRAMED TO UNDERSIDE OF PRIMARY BUILDING FRAMING STRUCTURE TYPICAL (5" WALL).
3. UNLESS NOTED OTHERWISE, ALL EXISTING DOOR ASSEMBLIES ARE SOLID CORE WOOD DOORS/HOLLOW METAL FRAME TYPICAL (3'-0" X 7'-0").
4. UNLESS NOTED OTHERWISE ALL EXISTING LAY-IN CEILING ASSEMBLIES ARE 2' X 2' STANDARD GRID WITH FISSURED TILES AT 8'-0" A.F.F. TYPICAL.
5. UNLESS NOTED OTHERWISE, ALL EXISTING STEEL COLUMN FUR-OUTS ARE GYPSUM BOARD/METAL STUD FRAMED TYPICAL.
6. UNLESS NOTED OTHERWISE, ALL EXISTING CARPET (TILES OR ROLLS) IS GLUED DOWN.
7. PARTIAL OR ENTIRE DEMOLITION OF SOME EXISTING CEILING ASSEMBLIES THROUGH OUT ENTIRE BUILDING(S), ESPECIALLY IN CORRIDORS, WILL BE NECESSARY AND WILL REQUIRE RECONSTRUCTION TO MATCH EXISTING OR BETTER CONDITIONS. REFERENCE ALL DISCIPLINE DEMOLITION AND NEW CONSTRUCTION DRAWINGS.
8. VERIFY THAT EXISTING WALLS INDICATED TO BE FIRE RATED ARE FIRE RATED. VERIFY AND MAINTAIN FIRE RATING.
9. NOT ALL EXISTING CEILINGS INDICATED ON THESE DRAWINGS. VERIFY ON FIELD.

LEGEND - DEMOLITION

- 1 HR. FIRE-RATED WALL
- 2 HR. FIRE-RATED WALL
- 1/2 HR / 1 HR. SUBDIVIDING SMOKE BARRIER
- EXISTING WALL TO REMAIN
- EXISTING WALL TO BE REMOVED
- EXISTING DOOR/FRAME ASSEMBLY TO REMAIN
- EXISTING DOOR/FRAME ASSEMBLY TO BE REMOVED
- EXISTING WINDOW ASSEMBLY TO REMAIN
- EXISTING WINDOW ASSEMBLY TO BE REMOVED

Revisions:	Date:

CONSULTANT

HFS COMPANY
8718 Botts Lane
San Antonio, Texas 78217
www.hfscompany.com
Phone: (210) 816-4784
Fax: (210) 881-6808
jbianco@hfscompany.com

PROJECT MANAGEMENT

HFS COMPANY
8718 Botts Lane
San Antonio, Texas 78217
www.hfscompany.com
Phone: (210) 816-4784
Fax: (210) 881-6808
jbianco@hfscompany.com

REGISTERED ARCHITECT — JOSEPH A. BIANCO — STATE OF TEXAS
5/4/22

Construction and Facilities Management

VA U.S. Department of Veterans Affairs

Drawing Title: ENLARGED FLOOR PLANS - BASEMENT FLOOR DEMOLITION

Approved: Project Director

Phase: 100% CONSTRUCTION DOCUMENTS

FULLY SPRINKLERED

Project Title: CINCINNATI VAMC EHRM INFRASTRUCTURE UPGRADES

Location: 3200 VINE ST., CINCINNATI, OH

Issue Date: 4-MAY-2022

Checked:

Drawn: IAR

Project Number: 539-21-701

Building Number: C3

Drawing Number: AD-150-C.3.B

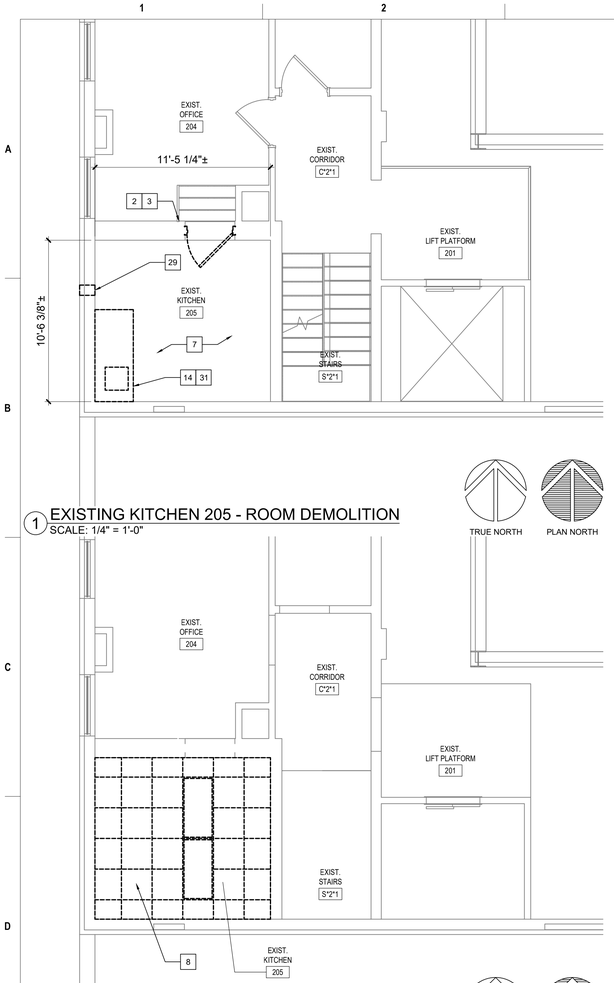

1 EXISTING KITCHEN 205 - ROOM DEMOLITION
SCALE: 1/4" = 1'-0"

2 EXISTING KITCHEN 205 - CEILING DEMOLITION
SCALE: 1/4" = 1'-0"

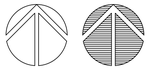

KEYED NOTES - DEMOLITION

1. EXISTING DOOR/FRAME ASSEMBLY TO REMAIN.
2. EXISTING CMU WALL TO UNDERSIDE OF CONCRETE STRUCTURE ABOVE.
3. EXISTING CMU WALL TO ABOVE CEILING WITH GYPSUM BOARD/METAL STUD FRAMED WALL IN PLENUM TO UNDERSIDE OF CONCRETE STRUCTURE ABOVE. REMOVE AS INDICATED.
4. EXISTING FLOORING AND BASE TO REMAIN.
5. EXISTING ABOVE DOOR FRAME WALL MOUNTED SHELF TO BE REMOVED.
6. EXISTING WALL MOUNTED PEG BOARD ASSEMBLY TO BE REMOVED.
7. EXISTING VCT FLOORING AND RUBBER BASE TO BE REMOVED COMPLETE UNLESS NOTED OTHERWISE.
8. EXISTING 2' X 2' LAY-IN CEILING ASSEMBLY TO BE REMOVED. REFERENCE MEP AND TECHNOLOGY DRAWINGS FOR WORK SCOPE OF EXISTING COMPONENTS IN CEILING ASSEMBLY.
9. NO CEILING IN THIS ROOM. REFERENCE MEP AND TECHNOLOGY DRAWINGS FOR WORK SCOPE OF EXISTING OVERHEAD COMPONENTS.
10. REFERENCE MEP AND TECHNOLOGY DRAWINGS FOR WORK SCOPE IN THIS ROOM THAT MAY REQUIRE MINOR DEMOLITION, PATCHING AND REPAIR OF EXISTING FLOOR, WALL OR MISCELLANEOUS ASSEMBLIES.
11. EXISTING GYPSUM BOARD FURRED TO ABOVE CEILING ON 4" CMU TO UNDERSIDE OF CONCRETE STRUCTURE ABOVE TO REMAIN.
12. EXISTING RUBBER FLOORING AND RUBBER BASE TO BE REMOVED, NEW TELECOM ROOM AREA ONLY.
13. EXISTING CARPET FLOORING AND RUBBER BASE TO BE REMOVED COMPLETE UNLESS NOTED OTHERWISE.
14. EXISTING COUNTER/CABINET TO BE REMOVED.
15. DEMOLITION TO BE LIMITED AS NEEDED TO ACCOMMODATE NEW TELECOM ROOM AREA.
16. EXISTING CABINET TO BE REMOVED FOR RE-INSTALLATION.
17. EXISTING TV MONITOR TO BE REMOVED FOR RE-INSTALLATION IF INDICATED.
18. EXISTING MARKER BOARD TO BE REMOVED FOR RE-INSTALLATION IF INDICATED.
19. EXISTING FUR-DOWNS ARE GYPSUM BOARD ON METAL STUD FRAMING.
20. EXISTING RESILIENT FLOORING AND RUBBER BASE TO BE REMOVED COMPLETE UNLESS NOTED OTHERWISE.
21. EXISTING WINDOW INTERIOR TRIM TO BE REMOVED.
22. EXISTING GYPSUM BOARD/METAL STUD FRAMED FUR-DOWN TO REMAIN AS INDICATED.
23. EXISTING HOLLOW METAL FRAME WINDOW TO BE REMOVED.
24. EXISTING EXTERIOR WINDOW TO REMAIN. REMOVE PORTION OF EXISTING INTERIOR WOOD SILL AS DETAILED.
25. EXISTING MOP SINK TO BE REMOVED.
26. EXISTING CARPET FLOORING AND WOOD BASE TO BE REMOVED. SALVAGE WOOD BASE FOR RE-INSTALLATION.
27. EXISTING WOOD CHAIR RAIL TO BE REMOVED AS REQUIRED AND SALVAGED FOR RE-INSTALLATION.
28. EXISTING FLOOR MOUNTED RADIATOR HEATER TO BE REMOVED PER MECHANICAL.
29. EXISTING EXHAUST VENT TO BE REMOVED.
30. EXISTING RESINOUS FLOOR AND BASE TO BE REMOVED ONLY IN NON- NEW TELECOM ROOM AREA.
31. EXISTING SINK ASSEMBLY TO BE REMOVED.
32. EXISTING ACCESS PANEL TO REMAIN.
33. EXISTING PLASTER ON CMU TO UNDERSIDE OF EXISTING STRUCTURE (4" OR 8" CMU PER WALL THICKNESS DEPICTED GRAPHICALLY). FIRE-RATED WALL, CONTRACTOR VERIFY.
34. EXISTING ATHLETIC FLOORING AND RUBBER BASE TO BE REMOVED. SALVAGE FLOORING FOR OWNER.
35. EXISTING FUR-DOWNS TO BE REMOVED.
36. EXISTING SEALED CONCRETE FLOOR.
37. EXISTING ROOM SIGNAGE TO BE REMOVED. REINSTALL IF INDICATED.
38. EXISTING ROOM SIGNAGE TO REMAIN.
39. EXISTING CARD READER TO REMAIN.
40. EXISTING CARD READER TO BE REMOVED. REINSTALL IF INDICATED.
41. EXISTING VCT FLOORING TO REMAIN.
42. EXISTING WALL MOUNTED MODULAR FURNITURE TO BE REMOVED BY OWNER.
43. PORTION OF EXISTING TERRAZZO BASE TO BE REMOVED AS REQUIRED TO ACCOMMODATE NEW CONSTRUCTION.
44. EXISTING FLOOR MOUNTED HVAC UNIT TO BE REMOVED PER MECHANICAL.
45. EXISTING WALL PROTECTION RAIL ASSEMBLY TO BE REMOVED.
46. EXISTING ABOVE BASE WALL PROTECTION ASSEMBLY TO BE REMOVED.
47. EXISTING WALL MOUNTED COAT RACK TO BE REMOVED.
48. PORTION OF EXISTING RUBBER BASE TO BE REMOVED AS REQUIRED TO ACCOMMODATE NEW.
49. EXISTING WALL MOUNTED STAINLESS STEEL WATER CLOSET ASSEMBLY TO BE REMOVED COMPLETE PER PLUMBING.
50. EXISTING THIN-SET CERAMIC FLOOR TILE AND BASE TO BE REMOVED COMPLETE.
51. EXISTING BUILT-IN SHOWER ASSEMBLY AND DRAIN TO TO BE REMOVED COMPLETE PER PLUMBING.
52. EXISTING 4'-0" HIGH CERAMIC TILE WAINSCOT AND SUBSTRATE TO BE REMOVED COMPLETE (INDICATED BY DASHED LINE).
53. EXISTING GYPSUM BOARD/STEEL STUD FRAMED ASSEMBLY TO BE REMOVED COMPLETE
54. EXISTING FLOORING TO REMAIN INTACT. REMOVE RUBBER BASE AS REQUIRED TO ACCOMMODATE NEW CONSTRUCTION.
55. PORTION OF EXISTING LAY-IN CEILING ASSEMBLY TO BE REMOVED AS REQUIRED TO ACCOMMODATE NE W CONSTRUCTION.
56. EXISTING VENT COVER TO BE REMOVED PER MECHANICAL.
57. EXISTING FLOOR DRAIN TO BE REMOVED PER PLUMBING.
58. EXISTING RAISED FLOOR SYSTEM TO BE CAREFULLY REMOVED. OWNER SHALL HAVE THE RIGHT OF FIRST REFUSAL.
59. EXISTING WALL MOUNTED TOILET ACCESSORIES TO BE REMOVED COMPLETE, (I.E., MIRRORS, PAPER TOWEL DISPENSERS, WASTE BASKET, GRAB BARS, TOILET PAPER DISPENSERS, ETC.).
60. EXISTING FLOOR MOUNTED RADIATOR HEATER TO REMAIN.
61. EXISTING WALL MOUNTED MEDICAL EQUIPMENT TO BE REMOVED AND RETURNED TO OWNER.
62. MISCELLANEOUS WALL PANELS (INSET AND SURFACE MOUNTED), SWITCHES, ETC. TO BE REMOVED PER MEP DRAWINGS.
63. EXISTING FIRE EXTINGUISHER TO BE REMOVED FOR RELOCATION.
64. EXISTING REFRIGERATOR REMOVED BY OWNER.

GENERAL NOTES - DEMOLITION

1. REFERENCE GENERAL NOTES ON SHEET GI-020.
2. UNLESS NOTED OTHERWISE, ALL EXISTING WALLS ARE GYPSUM BOARD/METAL STUD FRAMED TO UNDERSIDE OF PRIMARY BUILDING FRAMING STRUCTURE TYPICAL (5" WALL).
3. UNLESS NOTED OTHERWISE, ALL EXISTING DOOR ASSEMBLIES ARE SOLID CORE WOOD DOORS/HOLLOW METAL FRAME TYPICAL (3'-0" X 7'-0").
4. UNLESS NOTED OTHERWISE ALL EXISTING LAY-IN CEILING ASSEMBLIES ARE 2' X 2' STANDARD GRID WITH FISSURED TILES AT 8'-0" A.F.F. TYPICAL.
5. UNLESS NOTED OTHERWISE, ALL EXISTING STEEL COLUMN FUR-OUTS ARE GYPSUM BOARD/METAL STUD FRAMED TYPICAL.
6. UNLESS NOTED OTHERWISE, ALL EXISTING CARPET (TILES OR ROLLS) IS GLUED DOWN.
7. PARTIAL OR ENTIRE DEMOLITION OF SOME EXISTING CEILING ASSEMBLIES THROUGH OUT ENTIRE BUILDING(S), ESPECIALLY IN CORRIDORS, WILL BE NECESSARY AND WILL REQUIRE RECONSTRUCTION TO MATCH EXISTING OR BETTER CONDITIONS. REFERENCE ALL DISCIPLINE DEMOLITION AND NEW CONSTRUCTION DRAWINGS.
8. VERIFY THAT EXISTING WALLS INDICATED TO BE FIRE RATED ARE FIRE RATED. VERIFY AND MAINTAIN FIRE RATING.
9. NOT ALL EXISTING CEILINGS INDICATED ON THESE DRAWINGS. VERIFY ON FIELD.

LEGEND - DEMOLITION

- 1 HR. FIRE-RATED WALL
- 2 HR. FIRE-RATED WALL
- 1/2 HR / 1 HR. SUBDIVIDING SMOKE BARRIER
- EXISTING WALL TO REMAIN
- EXISTING WALL TO BE REMOVED
- EXISTING DOOR/FRAME ASSEMBLY TO REMAIN
- EXISTING DOOR/FRAME ASSEMBLY TO BE REMOVED
- EXISTING WINDOW ASSEMBLY TO REMAIN
- EXISTING WINDOW ASSEMBLY TO BE REMOVED

Revisions:	Date:

CONSULTANT

HFS COMPANY
8718 Botts Lane
San Antonio, Texas 78217
www.hfscompany.com
Phone: (210) 816-4784
Fax: (210) 881-6808
jbianco@hfscompany.com

PROJECT MANAGEMENT

HFS COMPANY
8718 Botts Lane
San Antonio, Texas 78217
www.hfscompany.com
Phone: (210) 816-4784
Fax: (210) 881-6808
jbianco@hfscompany.com

REGISTERED ARCHITECT — JOSEPH A. BIANCO — STATE OF TEXAS
5/4/22

Construction and Facilities Management

VA U.S. Department of Veterans Affairs

Drawing Title: ENLARGED FLOOR PLANS - 2ND FLOOR DEMOLITION	Phase: 100% CONSTRUCTION DOCUMENTS	Project Title: CINCINNATI VAMC EHRM INFRASTRUCTURE UPGRADES	Project Number: 539-21-701
Approved: Project Director	FULLY SPRINKLERED	Location: 3200 VINE ST., CINCINNATI, OH	Building Number: C8
		Issue Date: 4-MAY-2022 / Checked / Drawn: IAR	Drawing Number: AD-160-C.8.2

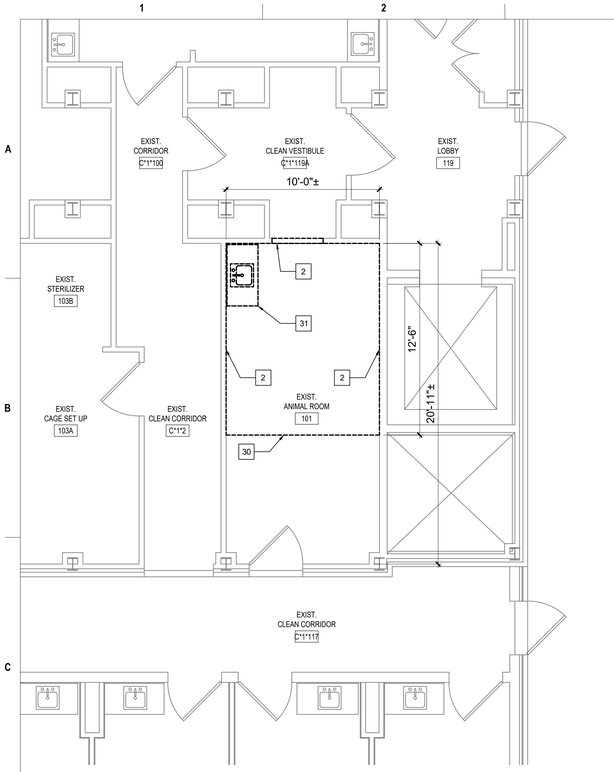

1 EXISTING ANIMAL ROOM 101 - ROOM DEMOLITION
SCALE: 1/4" = 1'-0"

TRUE NORTH PLAN NORTH

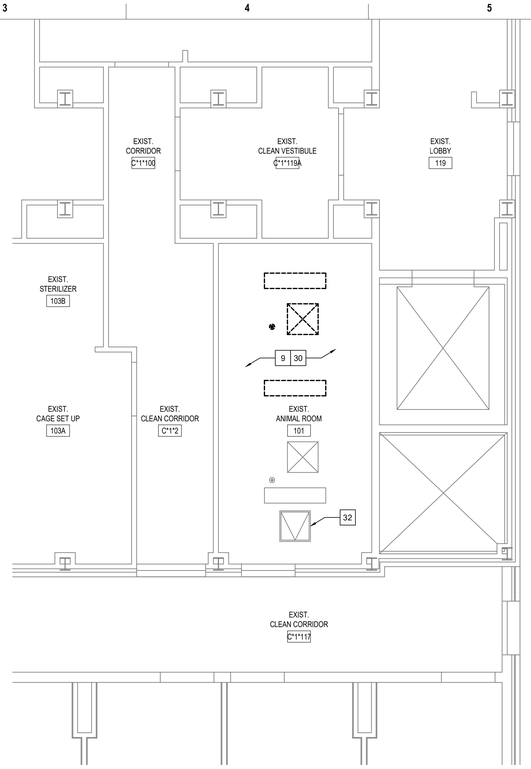

2 EXISTING ANIMAL ROOM 101 - CEILING DEMOLITION
SCALE: 1/4" = 1'-0"

TRUE NORTH PLAN NORTH

KEYED NOTES - DEMOLITION

1. EXISTING DOOR/FRAME ASSEMBLY TO REMAIN.
2. EXISTING CMU WALL TO UNDERSIDE OF CONCRETE STRUCTURE ABOVE.
3. EXISTING CMU WALL TO ABOVE CEILING WITH GYPSUM BOARD/METAL STUD FRAMED WALL IN PLENUM TO UNDERSIDE OF CONCRETE STRUCTURE ABOVE. REMOVE AS INDICATED.
4. EXISTING FLOORING AND BASE TO REMAIN.
5. EXISTING ABOVE DOOR FRAME WALL MOUNTED SHELF TO BE REMOVED.
6. EXISTING WALL MOUNTED PEG BOARD ASSEMBLY TO BE REMOVED.
7. EXISTING VCT FLOORING AND RUBBER BASE TO BE REMOVED COMPLETE UNLESS NOTED OTHERWISE.
8. EXISTING 2' X 2' LAY-IN CEILING ASSEMBLY TO BE REMOVED. REFERENCE MEP AND TECHNOLOGY DRAWINGS FOR WORK SCOPE OF EXISTING COMPONENTS IN CEILING ASSEMBLY.
9. NO CEILING IN THIS ROOM. REFERENCE MEP AND TECHNOLOGY DRAWINGS FOR WORK SCOPE OF EXISTING OVERHEAD COMPONENTS.
10. REFERENCE MEP AND TECHNOLOGY DRAWINGS FOR WORK SCOPE IN THIS ROOM THAT MAY REQUIRE MINOR DEMOLITION, PATCHING AND REPAIR OF EXISTING FLOOR, WALL OR MISCELLANEOUS ASSEMBLIES.
11. EXISTING GYPSUM BOARD FURRED TO ABOVE CEILING ON 4" CMU TO UNDERSIDE OF CONCRETE STRUCTURE ABOVE TO REMAIN.
12. EXISTING RUBBER FLOORING AND RUBBER BASE TO BE REMOVED, NEW TELECOM ROOM AREA ONLY.
13. EXISTING CARPET FLOORING AND RUBBER BASE TO BE REMOVED COMPLETE UNLESS NOTED OTHERWISE.
14. EXISTING COUNTER/CABINET TO BE REMOVED.
15. DEMOLITION TO BE LIMITED AS NEEDED TO ACCOMMODATE NEW TELECOM ROOM AREA.
16. EXISTING CABINET TO BE REMOVED FOR RE-INSTALLATION.
17. EXISTING TV MONITOR TO BE REMOVED FOR RE-INSTALLATION IF INDICATED.
18. EXISTING MARKER BOARD TO BE REMOVED FOR RE-INSTALLATION IF INDICATED.
19. EXISTING FUR-DOWNS ARE GYPSUM BOARD ON METAL STUD FRAMING.
20. EXISTING RESILIENT FLOORING AND RUBBER BASE TO BE REMOVED COMPLETE UNLESS NOTED OTHERWISE.
21. EXISTING WINDOW INTERIOR TRIM TO BE REMOVED.
22. EXISTING GYPSUM BOARD/METAL STUD FRAMED FUR-DOWN TO REMAIN AS INDICATED.
23. EXISTING HOLLOW METAL FRAME WINDOW TO BE REMOVED.
24. EXISTING EXTERIOR WINDOW TO REMAIN. REMOVE PORTION OF EXISTING INTERIOR WOOD SILL AS DETAILED.
25. EXISTING MOP SINK TO BE REMOVED.
26. EXISTING CARPET FLOORING AND WOOD BASE TO BE REMOVED. SALVAGE WOOD BASE FOR RE-INSTALLATION.
27. EXISTING WOOD CHAIR RAIL TO BE REMOVED AS REQUIRED AND SALVAGED FOR RE-INSTALLATION.
28. EXISTING FLOOR MOUNTED RADIATOR HEATER TO BE REMOVED PER MECHANICAL.
29. EXISTING EXHAUST VENT TO BE REMOVED.
30. EXISTING RESINOUS FLOOR AND BASE TO BE REMOVED ONLY IN NON- NEW TELECOM ROOM AREA.
31. EXISTING SINK ASSEMBLY TO BE REMOVED.
32. EXISTING ACCESS PANEL TO REMAIN.
33. EXISTING PLASTER ON CMU TO UNDERSIDE OF EXISTING STRUCTURE (4" OR 8" CMU PER WALL THICKNESS DEPICTED GRAPHICALLY). FIRE-RATED WALL, CONTRACTOR VERIFY.
34. EXISTING ATHLETIC FLOORING AND RUBBER BASE TO BE REMOVED. SALVAGE FLOORING FOR OWNER.
35. EXISTING FUR-DOWNS TO BE REMOVED.
36. EXISTING SEALED CONCRETE FLOOR.
37. EXISTING ROOM SIGNAGE TO BE REMOVED. REINSTALL IF INDICATED.
38. EXISTING ROOM SIGNAGE TO REMAIN.
39. EXISTING CARD READER TO REMAIN.
40. EXISTING CARD READER TO BE REMOVED. REINSTALL IF INDICATED.
41. EXISTING VCT FLOORING TO REMAIN.
42. EXISTING WALL MOUNTED MODULAR FURNITURE TO BE REMOVED BY OWNER.
43. PORTION OF EXISTING TERRAZZO BASE TO BE REMOVED AS REQUIRED TO ACCOMMODATE NEW CONSTRUCTION.
44. EXISTING FLOOR MOUNTED HVAC UNIT TO BE REMOVED PER MECHANICAL.
45. EXISTING WALL PROTECTION RAIL ASSEMBLY TO BE REMOVED.
46. EXISTING ABOVE BASE WALL PROTECTION ASSEMBLY TO BE REMOVED.
47. EXISTING WALL MOUNTED COAT RACK TO BE REMOVED.
48. PORTION OF EXISTING RUBBER BASE TO BE REMOVED AS REQUIRED TO ACCOMMODATE NEW.
49. EXISTING WALL MOUNTED STAINLESS STEEL WATER CLOSET ASSEMBLY TO BE REMOVED COMPLETE PER PLUMBING.
50. EXISTING THIN-SET CERAMIC FLOOR TILE AND BASE TO BE REMOVED COMPLETE.
51. EXISTING BUILT-IN SHOWER ASSEMBLY AND DRAIN TO TO BE REMOVED COMPLETE PER PLUMBING.
52. EXISTING 4'-0" HIGH CERAMIC TILE WAINSCOT AND SUBSTRATE TO BE REMOVED COMPLETE (INDICATED BY DASHED LINE).
53. EXISTING GYPSUM BOARD/STEEL STUD FRAMED ASSEMBLY TO BE REMOVED COMPLETE
54. EXISTING FLOORING TO REMAIN INTACT. REMOVE RUBBER BASE AS REQUIRED TO ACCOMMODATE NEW CONSTRUCTION.
55. PORTION OF EXISTING LAY-IN CEILING ASSEMBLY TO BE REMOVED AS REQUIRED TO ACCOMMODATE NE W CONSTRUCTION.
56. EXISTING VENT COVER TO BE REMOVED PER MECHANICAL.
57. EXISTING FLOOR DRAIN TO BE REMOVED PER PLUMBING.
58. EXISTING RAISED FLOOR SYSTEM TO BE CAREFULLY REMOVED. OWNER SHALL HAVE THE RIGHT OF FIRST REFUSAL.
59. EXISTING WALL MOUNTED TOILET ACCESSORIES TO BE REMOVED COMPLETE, (I.E., MIRRORS, PAPER TOWEL DISPENSERS, WASTE BASKET, GRAB BARS, TOILET PAPER DISPENSERS, ETC.).
60. EXISTING FLOOR MOUNTED RADIATOR HEATER TO REMAIN.
61. EXISTING WALL MOUNTED MEDICAL EQUIPMENT TO BE REMOVED AND RETURNED TO OWNER.
62. MISCELLANEOUS WALL PANELS (INSET AND SURFACE MOUNTED), SWITCHES, ETC. TO BE REMOVED PER MEP DRAWINGS.
63. EXISTING FIRE EXTINGUISHER TO BE REMOVED FOR RELOCATION.
64. EXISTING REFRIGERATOR REMOVED BY OWNER.

GENERAL NOTES - DEMOLITION

1. REFERENCE GENERAL NOTES ON SHEET GI-020.
2. UNLESS NOTED OTHERWISE, ALL EXISTING WALLS ARE GYPSUM BOARD/METAL STUD FRAMED TO UNDERSIDE OF PRIMARY BUILDING FRAMING STRUCTURE TYPICAL (5" WALL).
3. UNLESS NOTED OTHERWISE, ALL EXISTING DOOR ASSEMBLIES ARE SOLID CORE WOOD DOORS/HOLLOW METAL FRAME TYPICAL (3'-0" X 7'-0").
4. UNLESS NOTED OTHERWISE ALL EXISTING LAY-IN CEILING ASSEMBLIES ARE 2' X 2' STANDARD GRID WITH FISSURED TILES AT 8'-0" A.F.F. TYPICAL.
5. UNLESS NOTED OTHERWISE, ALL EXISTING STEEL COLUMN FUR-OUTS ARE GYPSUM BOARD/METAL STUD FRAMED TYPICAL.
6. UNLESS NOTED OTHERWISE, ALL EXISTING CARPET (TILES OR ROLLS) IS GLUED DOWN.
7. PARTIAL OR ENTIRE DEMOLITION OF SOME EXISTING CEILING ASSEMBLIES THROUGH OUT ENTIRE BUILDING(S), ESPECIALLY IN CORRIDORS, WILL BE NECESSARY AND WILL REQUIRE RECONSTRUCTION TO MATCH EXISTING OR BETTER CONDITIONS. REFERENCE ALL DISCIPLINE DEMOLITION AND NEW CONSTRUCTION DRAWINGS.
8. VERIFY THAT EXISTING WALLS INDICATED TO BE FIRE RATED ARE FIRE RATED. VERIFY AND MAINTAIN FIRE RATING.
9. NOT ALL EXISTING CEILINGS INDICATED ON THESE DRAWINGS. VERIFY ON FIELD.

LEGEND - DEMOLITION

- 1 HR. FIRE-RATED WALL
- 2 HR. FIRE-RATED WALL
- 1/2 HR / 1 HR. SUBDIVIDING SMOKE BARRIER
- EXISTING WALL TO REMAIN
- EXISTING WALL TO BE REMOVED
- EXISTING DOOR/FRAME ASSEMBLY TO REMAIN
- EXISTING DOOR/FRAME ASSEMBLY TO BE REMOVED
- EXISTING WINDOW ASSEMBLY TO REMAIN
- EXISTING WINDOW ASSEMBLY TO BE REMOVED

Revisions:	Date:

CONSULTANT
HFS COMPANY
8718 Botts Lane
San Antonio, Texas 78217
www.hfscompany.com
Phone: (210) 816-4784
Fax: (210) 881-6808
jbianco@hfscompany.com

PROJECT MANAGEMENT
HFS COMPANY
8718 Botts Lane
San Antonio, Texas 78217
www.hfscompany.com
Phone: (210) 816-4784
Fax: (210) 881-6808
jbianco@hfscompany.com

REGISTERED ARCHITECT JOSEPH A. BIANCO 21943 STATE OF TEXAS
5/4/22

Construction and Facilities Management

VA U.S. Department of Veterans Affairs

Drawing Title: ENLARGED FLOOR PLANS - 1ST FLOOR DEMOLITION

Approved: Project Director

Phase: 100% CONSTRUCTION DOCUMENTS

FULLY SPRINKLERED

Project Title: CINCINNATI VAMC EHRM INFRASTRUCTURE UPGRADES

Location: 3200 VINE ST., CINCINNATI, OH

Issue Date	Checked	Drawn
4-MAY-2022		IAR

Project Number: 539-21-701

Building Number: C15

Drawing Number: AD-180-C.15.1

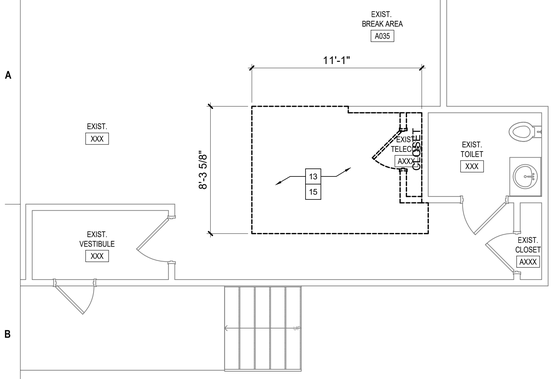

1 EXISTING XXX - ROOM DEMOLITION
SCALE: 1/4" = 1'-0"

TRUE NORTH PLAN NORTH

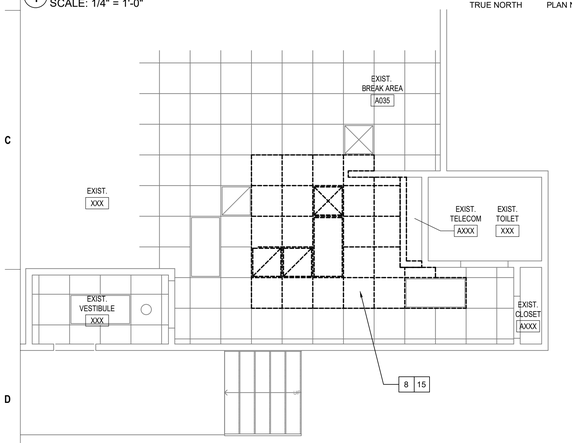

2 EXISTING XXX - CEILING DEMOLITION
SCALE: 1/4" = 1'-0"

TRUE NORTH PLAN NORTH

KEYED NOTES - DEMOLITION

1. EXISTING DOOR/FRAME ASSEMBLY TO REMAIN.
2. EXISTING CMU WALL TO UNDERSIDE OF CONCRETE STRUCTURE ABOVE.
3. EXISTING CMU WALL TO ABOVE CEILING WITH GYPSUM BOARD/METAL STUD FRAMED WALL IN PLENUM TO UNDERSIDE OF CONCRETE STRUCTURE ABOVE. REMOVE AS INDICATED.
4. EXISTING FLOORING AND BASE TO REMAIN.
5. EXISTING ABOVE DOOR FRAME WALL MOUNTED SHELF TO BE REMOVED.
6. EXISTING WALL MOUNTED PEG BOARD ASSEMBLY TO BE REMOVED.
7. EXISTING VCT FLOORING AND RUBBER BASE TO BE REMOVED COMPLETE UNLESS NOTED OTHERWISE.
8. EXISTING 2' X 2' LAY-IN CEILING ASSEMBLY TO BE REMOVED. REFERENCE MEP AND TECHNOLOGY DRAWINGS FOR WORK SCOPE OF EXISTING COMPONENTS IN CEILING ASSEMBLY.
9. NO CEILING IN THIS ROOM. REFERENCE MEP AND TECHNOLOGY DRAWINGS FOR WORK SCOPE OF EXISTING OVERHEAD COMPONENTS.
10. REFERENCE MEP AND TECHNOLOGY DRAWINGS FOR WORK SCOPE IN THIS ROOM THAT MAY REQUIRE MINOR DEMOLITION, PATCHING AND REPAIR OF EXISTING FLOOR, WALL OR MISCELLANEOUS ASSEMBLIES.
11. EXISTING GYPSUM BOARD FURRED TO ABOVE CEILING ON 4" CMU TO UNDERSIDE OF CONCRETE STRUCTURE ABOVE TO REMAIN.
12. EXISTING RUBBER FLOORING AND RUBBER BASE TO BE REMOVED, NEW TELECOM ROOM AREA ONLY.
13. EXISTING CARPET FLOORING AND RUBBER BASE TO BE REMOVED COMPLETE UNLESS NOTED OTHERWISE.
14. EXISTING COUNTER/CABINET TO BE REMOVED.
15. DEMOLITION TO BE LIMITED AS NEEDED TO ACCOMMODATE NEW TELECOM ROOM AREA.
16. EXISTING CABINET TO BE REMOVED FOR RE-INSTALLATION.
17. EXISTING TV MONITOR TO BE REMOVED FOR RE-INSTALLATION IF INDICATED.
18. EXISTING MARKER BOARD TO BE REMOVED FOR RE-INSTALLATION IF INDICATED.
19. EXISTING FUR-DOWNS ARE GYPSUM BOARD ON METAL STUD FRAMING.
20. EXISTING RESILIENT FLOORING AND RUBBER BASE TO BE REMOVED COMPLETE UNLESS NOTED OTHERWISE.
21. EXISTING WINDOW INTERIOR TRIM TO BE REMOVED.
22. EXISTING GYPSUM BOARD/METAL STUD FRAMED FUR-DOWN TO REMAIN AS INDICATED.
23. EXISTING HOLLOW METAL FRAME WINDOW TO BE REMOVED.
24. EXISTING EXTERIOR WINDOW TO REMAIN. REMOVE PORTION OF EXISTING INTERIOR WOOD SILL AS DETAILED.
25. EXISTING MOP SINK TO BE REMOVED.
26. EXISTING CARPET FLOORING AND WOOD BASE TO BE REMOVED. SALVAGE WOOD BASE FOR RE-INSTALLATION.
27. EXISTING WOOD CHAIR RAIL TO BE REMOVED AS REQUIRED AND SALVAGED FOR RE-INSTALLATION.
28. EXISTING FLOOR MOUNTED RADIATOR HEATER TO BE REMOVED PER MECHANICAL.
29. EXISTING EXHAUST VENT TO BE REMOVED.
30. EXISTING RESINOUS FLOOR AND BASE TO BE REMOVED ONLY IN NON- NEW TELECOM ROOM AREA.
31. EXISTING SINK ASSEMBLY TO BE REMOVED.
32. EXISTING ACCESS PANEL TO REMAIN.
33. EXISTING PLASTER ON CMU TO UNDERSIDE OF EXISTING STRUCTURE (4" OR 8" CMU PER WALL THICKNESS DEPICTED GRAPHICALLY). FIRE-RATED WALL, CONTRACTOR VERIFY.
34. EXISTING ATHLETIC FLOORING AND RUBBER BASE TO BE REMOVED. SALVAGE FLOORING FOR OWNER.
35. EXISTING FUR-DOWNS TO BE REMOVED.
36. EXISTING SEALED CONCRETE FLOOR.
37. EXISTING ROOM SIGNAGE TO BE REMOVED. REINSTALL IF INDICATED.
38. EXISTING ROOM SIGNAGE TO REMAIN.
39. EXISTING CARD READER TO REMAIN.
40. EXISTING CARD READER TO BE REMOVED. REINSTALL IF INDICATED.
41. EXISTING VCT FLOORING TO REMAIN.
42. EXISTING WALL MOUNTED MODULAR FURNITURE TO BE REMOVED BY OWNER.
43. PORTION OF EXISTING TERRAZZO BASE TO BE REMOVED AS REQUIRED TO ACCOMMODATE NEW CONSTRUCTION.
44. EXISTING FLOOR MOUNTED HVAC UNIT TO BE REMOVED PER MECHANICAL.
45. EXISTING WALL PROTECTION RAIL ASSEMBLY TO BE REMOVED.
46. EXISTING ABOVE BASE WALL PROTECTION ASSEMBLY TO BE REMOVED.
47. EXISTING WALL MOUNTED COAT RACK TO BE REMOVED.
48. PORTION OF EXISTING RUBBER BASE TO BE REMOVED AS REQUIRED TO ACCOMMODATE NEW.
49. EXISTING WALL MOUNTED STAINLESS STEEL WATER CLOSET ASSEMBLY TO BE REMOVED COMPLETE PER PLUMBING.
50. EXISTING THIN-SET CERAMIC FLOOR TILE AND BASE TO BE REMOVED COMPLETE.
51. EXISTING BUILT-IN SHOWER ASSEMBLY AND DRAIN TO TO BE REMOVED COMPLETE PER PLUMBING.
52. EXISTING 4'-0" HIGH CERAMIC TILE WAINSCOT AND SUBSTRATE TO BE REMOVED COMPLETE (INDICATED BY DASHED LINE).
53. EXISTING GYPSUM BOARD/STEEL STUD FRAMED ASSEMBLY TO BE REMOVED COMPLETE
54. EXISTING FLOORING TO REMAIN INTACT. REMOVE RUBBER BASE AS REQUIRED TO ACCOMMODATE NEW CONSTRUCTION.
55. PORTION OF EXISTING LAY-IN CEILING ASSEMBLY TO BE REMOVED AS REQUIRED TO ACCOMMODATE NE W CONSTRUCTION.
56. EXISTING VENT COVER TO BE REMOVED PER MECHANICAL.
57. EXISTING FLOOR DRAIN TO BE REMOVED PER PLUMBING.
58. EXISTING RAISED FLOOR SYSTEM TO BE CAREFULLY REMOVED. OWNER SHALL HAVE THE RIGHT OF FIRST REFUSAL.
59. EXISTING WALL MOUNTED TOILET ACCESSORIES TO BE REMOVED COMPLETE, (I.E., MIRRORS, PAPER TOWEL DISPENSERS, WASTE BASKET, GRAB BARS, TOILET PAPER DISPENSERS, ETC.).
60. EXISTING FLOOR MOUNTED RADIATOR HEATER TO REMAIN.
61. EXISTING WALL MOUNTED MEDICAL EQUIPMENT TO BE REMOVED AND RETURNED TO OWNER.
62. MISCELLANEOUS WALL PANELS (INSET AND SURFACE MOUNTED), SWITCHES, ETC. TO BE REMOVED PER MEP DRAWINGS.
63. EXISTING FIRE EXTINGUISHER TO BE REMOVED FOR RELOCATION.
64. EXISTING REFRIGERATOR REMOVED BY OWNER.

GENERAL NOTES - DEMOLITION

1. REFERENCE GENERAL NOTES ON SHEET GI-020.
2. UNLESS NOTED OTHERWISE, ALL EXISTING WALLS ARE GYPSUM BOARD/METAL STUD FRAMED TO UNDERSIDE OF PRIMARY BUILDING FRAMING STRUCTURE TYPICAL (5" WALL).
3. UNLESS NOTED OTHERWISE, ALL EXISTING DOOR ASSEMBLIES ARE SOLID CORE WOOD DOORS/HOLLOW METAL FRAME TYPICAL (3'-0" X 7'-0").
4. UNLESS NOTED OTHERWISE ALL EXISTING LAY-IN CEILING ASSEMBLIES ARE 2' X 2' STANDARD GRID WITH FISSURED TILES AT 8'-0" A.F.F. TYPICAL.
5. UNLESS NOTED OTHERWISE, ALL EXISTING STEEL COLUMN FUR-OUTS ARE GYPSUM BOARD/METAL STUD FRAMED TYPICAL.
6. UNLESS NOTED OTHERWISE, ALL EXISTING CARPET (TILES OR ROLLS) IS GLUED DOWN.
7. PARTIAL OR ENTIRE DEMOLITION OF SOME EXISTING CEILING ASSEMBLIES THROUGH OUT ENTIRE BUILDING(S), ESPECIALLY IN CORRIDORS, WILL BE NECESSARY AND WILL REQUIRE RECONSTRUCTION TO MATCH EXISTING OR BETTER CONDITIONS. REFERENCE ALL DISCIPLINE DEMOLITION AND NEW CONSTRUCTION DRAWINGS.
8. VERIFY THAT EXISTING WALLS INDICATED TO BE FIRE RATED ARE FIRE RATED. VERIFY AND MAINTAIN FIRE RATING.
9. NOT ALL EXISTING CEILINGS INDICATED ON THESE DRAWINGS. VERIFY ON FIELD.

LEGEND - DEMOLITION

- 1 HR. FIRE-RATED WALL
- 2 HR. FIRE-RATED WALL
- 1/2 HR / 1 HR. SUBDIVIDING SMOKE BARRIER
- EXISTING WALL TO REMAIN
- EXISTING WALL TO BE REMOVED
- EXISTING DOOR/FRAME ASSEMBLY TO REMAIN
- EXISTING DOOR/FRAME ASSEMBLY TO BE REMOVED
- EXISTING WINDOW ASSEMBLY TO REMAIN
- EXISTING WINDOW ASSEMBLY TO BE REMOVED

Revisions:	Date:

CONSULTANT
HFS COMPANY
8718 Botts Lane
San Antonio, Texas 78217
www.hfscompany.com
Phone: (210) 816-4784
Fax: (210) 881-6808
jbianco@hfscompany.com

PROJECT MANAGEMENT
HFS COMPANY
8718 Botts Lane
San Antonio, Texas 78217
www.hfscompany.com
Phone: (210) 816-4784
Fax: (210) 881-6808
jbianco@hfscompany.com

REGISTERED ARCHITECT JOSEPH A. BIANCO 21943 STATE OF TEXAS
5/4/22

Construction and Facilities Management

VA U.S. Department of Veterans Affairs

Drawing Title: ENLARGED FLOOR PLANS - 1ST FLOOR DEMOLITION

Approved: Project Director

Phase: 100% CONSTRUCTION DOCUMENTS

FULLY SPRINKLERED

Project Title: CINCINNATI VAMC EHRM INFRASTRUCTURE UPGRADES

Location: 3200 VINE ST., CINCINNATI, OH

Issue Date: 4-MAY-2022

Checked:

Drawn: IAR

Project Number: 539-21-701

Building Number: C TB

Drawing Number: AD-190-C.TB.1

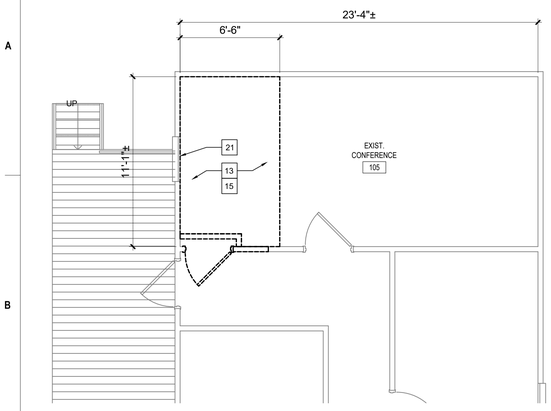

1 EXISTING CONFERENCE 105 - ROOM DEMOLITION
SCALE: 1/4" = 1'-0"

TRUE NORTH PLAN NORTH

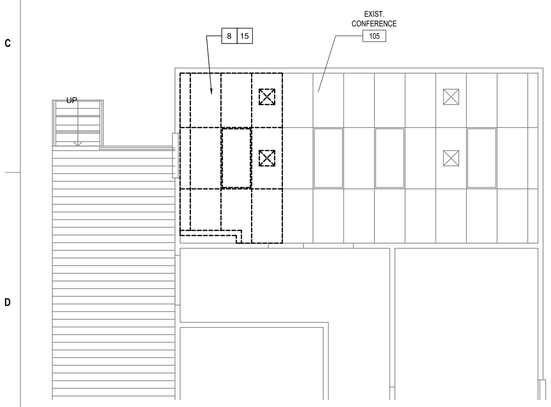

2 EXISTING CONFERENCE 105 - CEILING DEMOLITION
SCALE: 1/4" = 1'-0"

TRUE NORTH PLAN NORTH

KEYED NOTES - DEMOLITION

1. EXISTING DOOR/FRAME ASSEMBLY TO REMAIN.
2. EXISTING CMU WALL TO UNDERSIDE OF CONCRETE STRUCTURE ABOVE.
3. EXISTING CMU WALL TO ABOVE CEILING WITH GYPSUM BOARD/METAL STUD FRAMED WALL IN PLENUM TO UNDERSIDE OF CONCRETE STRUCTURE ABOVE. REMOVE AS INDICATED.
4. EXISTING FLOORING AND BASE TO REMAIN.
5. EXISTING ABOVE DOOR FRAME WALL MOUNTED SHELF TO BE REMOVED.
6. EXISTING WALL MOUNTED PEG BOARD ASSEMBLY TO BE REMOVED.
7. EXISTING VCT FLOORING AND RUBBER BASE TO BE REMOVED COMPLETE UNLESS NOTED OTHERWISE.
8. EXISTING 2' X 2' LAY-IN CEILING ASSEMBLY TO BE REMOVED. REFERENCE MEP AND TECHNOLOGY DRAWINGS FOR WORK SCOPE OF EXISTING COMPONENTS IN CEILING ASSEMBLY.
9. NO CEILING IN THIS ROOM. REFERENCE MEP AND TECHNOLOGY DRAWINGS FOR WORK SCOPE OF EXISTING OVERHEAD COMPONENTS.
10. REFERENCE MEP AND TECHNOLOGY DRAWINGS FOR WORK SCOPE IN THIS ROOM THAT MAY REQUIRE MINOR DEMOLITION, PATCHING AND REPAIR OF EXISTING FLOOR, WALL OR MISCELLANEOUS ASSEMBLIES.
11. EXISTING GYPSUM BOARD FURRED TO ABOVE CEILING ON 4" CMU TO UNDERSIDE OF CONCRETE STRUCTURE ABOVE TO REMAIN.
12. EXISTING RUBBER FLOORING AND RUBBER BASE TO BE REMOVED, NEW TELECOM ROOM AREA ONLY.
13. EXISTING CARPET FLOORING AND RUBBER BASE TO BE REMOVED COMPLETE UNLESS NOTED OTHERWISE.
14. EXISTING COUNTER/CABINET TO BE REMOVED.
15. DEMOLITION TO BE LIMITED AS NEEDED TO ACCOMMODATE NEW TELECOM ROOM AREA.
16. EXISTING CABINET TO BE REMOVED FOR RE-INSTALLATION.
17. EXISTING TV MONITOR TO BE REMOVED FOR RE-INSTALLATION IF INDICATED.
18. EXISTING MARKER BOARD TO BE REMOVED FOR RE-INSTALLATION IF INDICATED.
19. EXISTING FUR-DOWNS ARE GYPSUM BOARD ON METAL STUD FRAMING.
20. EXISTING RESILIENT FLOORING AND RUBBER BASE TO BE REMOVED COMPLETE UNLESS NOTED OTHERWISE.
21. EXISTING WINDOW INTERIOR TRIM TO BE REMOVED.
22. EXISTING GYPSUM BOARD/METAL STUD FRAMED FUR-DOWN TO REMAIN AS INDICATED.
23. EXISTING HOLLOW METAL FRAME WINDOW TO BE REMOVED.
24. EXISTING EXTERIOR WINDOW TO REMAIN. REMOVE PORTION OF EXISTING INTERIOR WOOD SILL AS DETAILED.
25. EXISTING MOP SINK TO BE REMOVED.
26. EXISTING CARPET FLOORING AND WOOD BASE TO BE REMOVED. SALVAGE WOOD BASE FOR RE-INSTALLATION.
27. EXISTING WOOD CHAIR RAIL TO BE REMOVED AS REQUIRED AND SALVAGED FOR RE-INSTALLATION.
28. EXISTING FLOOR MOUNTED RADIATOR HEATER TO BE REMOVED PER MECHANICAL.
29. EXISTING EXHAUST VENT TO BE REMOVED.
30. EXISTING RESINOUS FLOOR AND BASE TO BE REMOVED ONLY IN NON- NEW TELECOM ROOM AREA.
31. EXISTING SINK ASSEMBLY TO BE REMOVED.
32. EXISTING ACCESS PANEL TO REMAIN.
33. EXISTING PLASTER ON CMU TO UNDERSIDE OF EXISTING STRUCTURE (4" OR 8" CMU PER WALL THICKNESS DEPICTED GRAPHICALLY). FIRE-RATED WALL, CONTRACTOR VERIFY.
34. EXISTING ATHLETIC FLOORING AND RUBBER BASE TO BE REMOVED. SALVAGE FLOORING FOR OWNER.
35. EXISTING FUR-DOWNS TO BE REMOVED.
36. EXISTING SEALED CONCRETE FLOOR.
37. EXISTING ROOM SIGNAGE TO BE REMOVED. REINSTALL IF INDICATED.
38. EXISTING ROOM SIGNAGE TO REMAIN.
39. EXISTING CARD READER TO REMAIN.
40. EXISTING CARD READER TO BE REMOVED. REINSTALL IF INDICATED.
41. EXISTING VCT FLOORING TO REMAIN.
42. EXISTING WALL MOUNTED MODULAR FURNITURE TO BE REMOVED BY OWNER.
43. PORTION OF EXISTING TERRAZZO BASE TO BE REMOVED AS REQUIRED TO ACCOMMODATE NEW CONSTRUCTION.
44. EXISTING FLOOR MOUNTED HVAC UNIT TO BE REMOVED PER MECHANICAL.
45. EXISTING WALL PROTECTION RAIL ASSEMBLY TO BE REMOVED.
46. EXISTING ABOVE BASE WALL PROTECTION ASSEMBLY TO BE REMOVED.
47. EXISTING WALL MOUNTED COAT RACK TO BE REMOVED.
48. PORTION OF EXISTING RUBBER BASE TO BE REMOVED AS REQUIRED TO ACCOMMODATE NEW.
49. EXISTING WALL MOUNTED STAINLESS STEEL WATER CLOSET ASSEMBLY TO BE REMOVED COMPLETE PER PLUMBING.
50. EXISTING THIN-SET CERAMIC FLOOR TILE AND BASE TO BE REMOVED COMPLETE.
51. EXISTING BUILT-IN SHOWER ASSEMBLY AND DRAIN TO TO BE REMOVED COMPLETE PER PLUMBING.
52. EXISTING 4'-0" HIGH CERAMIC TILE WAINSCOT AND SUBSTRATE TO BE REMOVED COMPLETE (INDICATED BY DASHED LINE).
53. EXISTING GYPSUM BOARD/STEEL STUD FRAMED ASSEMBLY TO BE REMOVED COMPLETE
54. EXISTING FLOORING TO REMAIN INTACT. REMOVE RUBBER BASE AS REQUIRED TO ACCOMMODATE NEW CONSTRUCTION.
55. PORTION OF EXISTING LAY-IN CEILING ASSEMBLY TO BE REMOVED AS REQUIRED TO ACCOMMODATE NE W CONSTRUCTION.
56. EXISTING VENT COVER TO BE REMOVED PER MECHANICAL.
57. EXISTING FLOOR DRAIN TO BE REMOVED PER PLUMBING.
58. EXISTING RAISED FLOOR SYSTEM TO BE CAREFULLY REMOVED. OWNER SHALL HAVE THE RIGHT OF FIRST REFUSAL.
59. EXISTING WALL MOUNTED TOILET ACCESSORIES TO BE REMOVED COMPLETE, (I.E., MIRRORS, PAPER TOWEL DISPENSERS, WASTE BASKET, GRAB BARS, TOILET PAPER DISPENSERS, ETC.).
60. EXISTING FLOOR MOUNTED RADIATOR HEATER TO REMAIN.
61. EXISTING WALL MOUNTED MEDICAL EQUIPMENT TO BE REMOVED AND RETURNED TO OWNER.
62. MISCELLANEOUS WALL PANELS (INSET AND SURFACE MOUNTED), SWITCHES, ETC. TO BE REMOVED PER MEP DRAWINGS.
63. EXISTING FIRE EXTINGUISHER TO BE REMOVED FOR RELOCATION.
64. EXISTING REFRIGERATOR REMOVED BY OWNER.

GENERAL NOTES - DEMOLITION

1. REFERENCE GENERAL NOTES ON SHEET GI-020.
2. UNLESS NOTED OTHERWISE, ALL EXISTING WALLS ARE GYPSUM BOARD/METAL STUD FRAMED TO UNDERSIDE OF PRIMARY BUILDING FRAMING STRUCTURE TYPICAL (5" WALL).
3. UNLESS NOTED OTHERWISE, ALL EXISTING DOOR ASSEMBLIES ARE SOLID CORE WOOD DOORS/HOLLOW METAL FRAME TYPICAL (3'-0" X 7'-0").
4. UNLESS NOTED OTHERWISE ALL EXISTING LAY-IN CEILING ASSEMBLIES ARE 2' X 2' STANDARD GRID WITH FISSURED TILES AT 8'-0" A.F.F. TYPICAL.
5. UNLESS NOTED OTHERWISE, ALL EXISTING STEEL COLUMN FUR-OUTS ARE GYPSUM BOARD/METAL STUD FRAMED TYPICAL.
6. UNLESS NOTED OTHERWISE, ALL EXISTING CARPET (TILES OR ROLLS) IS GLUED DOWN.
7. PARTIAL OR ENTIRE DEMOLITION OF SOME EXISTING CEILING ASSEMBLIES THROUGH OUT ENTIRE BUILDING(S), ESPECIALLY IN CORRIDORS, WILL BE NECESSARY AND WILL REQUIRE RECONSTRUCTION TO MATCH EXISTING OR BETTER CONDITIONS. REFERENCE ALL DISCIPLINE DEMOLITION AND NEW CONSTRUCTION DRAWINGS.
8. VERIFY THAT EXISTING WALLS INDICATED TO BE FIRE RATED ARE FIRE RATED. VERIFY AND MAINTAIN FIRE RATING.
9. NOT ALL EXISTING CEILINGS INDICATED ON THESE DRAWINGS. VERIFY ON FIELD.

LEGEND - DEMOLITION

- 1 HR. FIRE-RATED WALL
- 2 HR. FIRE-RATED WALL
- 1/2 HR / 1 HR. SUBDIVIDING SMOKE BARRIER
- EXISTING WALL TO REMAIN
- EXISTING WALL TO BE REMOVED
- EXISTING DOOR/FRAME ASSEMBLY TO REMAIN
- EXISTING DOOR/FRAME ASSEMBLY TO BE REMOVED
- EXISTING WINDOW ASSEMBLY TO REMAIN
- EXISTING WINDOW ASSEMBLY TO BE REMOVED

Revisions:	Date:

CONSULTANT

HFS COMPANY
8718 Botts Lane
San Antonio, Texas 78217
www.hfscompany.com
Phone: (210) 816-4784
Fax: (210) 881-6808
jbianco@hfscompany.com

PROJECT MANAGEMENT

HFS COMPANY
8718 Botts Lane
San Antonio, Texas 78217
www.hfscompany.com
Phone: (210) 816-4784
Fax: (210) 881-6808
jbianco@hfscompany.com

JOSEPH A. BIANCO 11743 REGISTERED ARCHITECT STATE OF TEXAS
5/4/22

Construction and Facilities Management

VA U.S. Department of Veterans Affairs

Drawing Title: ENLARGED FLOOR PLANS - 1ST FLOOR DEMOLITION

Approved: Project Director

Phase: 100% CONSTRUCTION DOCUMENTS

FULLY SPRINKLERED

Project Title: CINCINNATI VAMC EHRM INFRASTRUCTURE UPGRADES

Location: 3200 VINE ST., CINCINNATI, OH

Issue Date: 4-MAY-2022

Checked:

Drawn: IAR

Project Number: 539-21-701

Building Number: C TE

Drawing Number: AD-200-C.TE.1

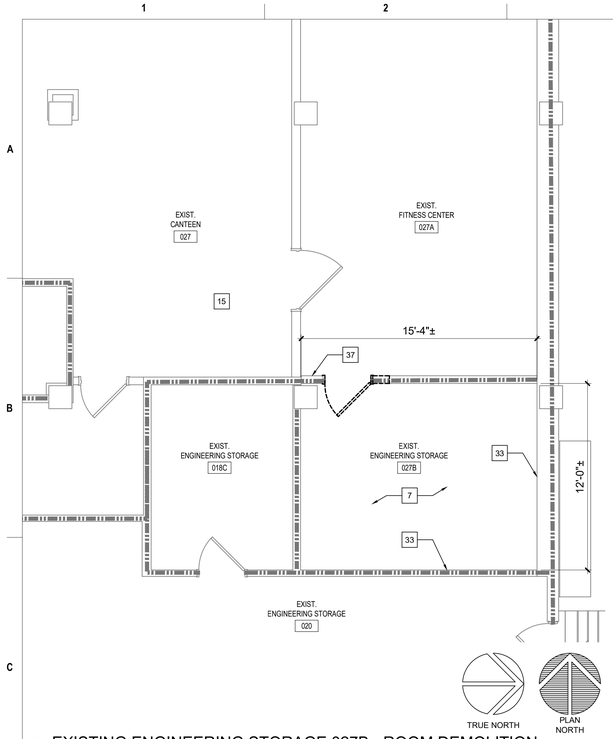

1 EXISTING ENGINEERING STORAGE 027B - ROOM DEMOLITION
SCALE: 1/4" = 1'-0"

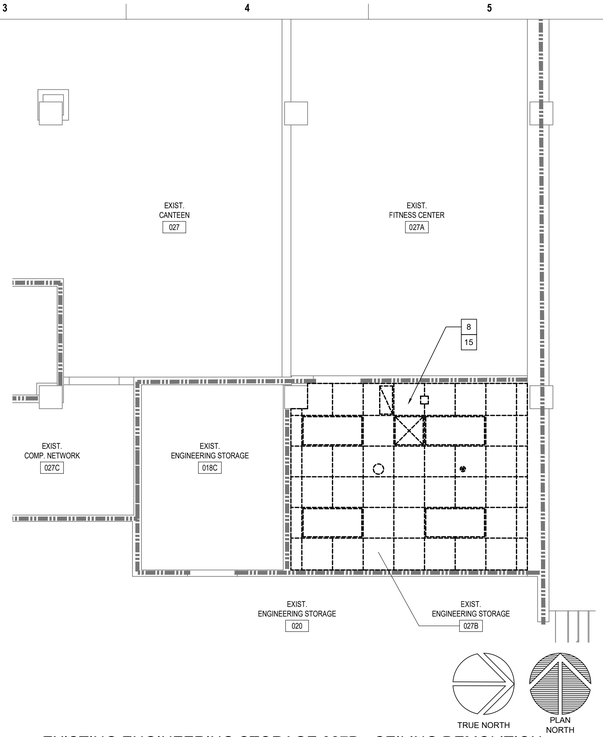

2 EXISTING ENGINEERING STORAGE 027B - CEILING DEMOLITION
SCALE: 1/4" = 1'-0"

KEYED NOTES - DEMOLITION

1. EXISTING DOOR/FRAME ASSEMBLY TO REMAIN.
2. EXISTING CMU WALL TO UNDERSIDE OF CONCRETE STRUCTURE ABOVE.
3. EXISTING CMU WALL TO ABOVE CEILING WITH GYPSUM BOARD/METAL STUD FRAMED WALL IN PLENUM TO UNDERSIDE OF CONCRETE STRUCTURE ABOVE. REMOVE AS INDICATED.
4. EXISTING FLOORING AND BASE TO REMAIN.
5. EXISTING ABOVE DOOR FRAME WALL MOUNTED SHELF TO BE REMOVED.
6. EXISTING WALL MOUNTED PEG BOARD ASSEMBLY TO BE REMOVED.
7. EXISTING VCT FLOORING AND RUBBER BASE TO BE REMOVED COMPLETE UNLESS NOTED OTHERWISE.
8. EXISTING 2' X 2' LAY-IN CEILING ASSEMBLY TO BE REMOVED. REFERENCE MEP AND TECHNOLOGY DRAWINGS FOR WORK SCOPE OF EXISTING COMPONENTS IN CEILING ASSEMBLY.
9. NO CEILING IN THIS ROOM. REFERENCE MEP AND TECHNOLOGY DRAWINGS FOR WORK SCOPE OF EXISTING OVERHEAD COMPONENTS.
10. REFERENCE MEP AND TECHNOLOGY DRAWINGS FOR WORK SCOPE IN THIS ROOM THAT MAY REQUIRE MINOR DEMOLITION, PATCHING AND REPAIR OF EXISTING FLOOR, WALL OR MISCELLANEOUS ASSEMBLIES.
11. EXISTING GYPSUM BOARD FURRED TO ABOVE CEILING ON 4" CMU TO UNDERSIDE OF CONCRETE STRUCTURE ABOVE TO REMAIN.
12. EXISTING RUBBER FLOORING AND RUBBER BASE TO BE REMOVED, NEW TELECOM ROOM AREA ONLY.
13. EXISTING CARPET FLOORING AND RUBBER BASE TO BE REMOVED COMPLETE UNLESS NOTED OTHERWISE.
14. EXISTING COUNTER/CABINET TO BE REMOVED.
15. DEMOLITION TO BE LIMITED AS NEEDED TO ACCOMMODATE NEW TELECOM ROOM AREA.
16. EXISTING CABINET TO BE REMOVED FOR RE-INSTALLATION.
17. EXISTING TV MONITOR TO BE REMOVED FOR RE-INSTALLATION IF INDICATED.
18. EXISTING MARKER BOARD TO BE REMOVED FOR RE-INSTALLATION IF INDICATED.
19. EXISTING FUR-DOWNS ARE GYPSUM BOARD ON METAL STUD FRAMING.
20. EXISTING RESILIENT FLOORING AND RUBBER BASE TO BE REMOVED COMPLETE UNLESS NOTED OTHERWISE.
21. EXISTING WINDOW INTERIOR TRIM TO BE REMOVED.
22. EXISTING GYPSUM BOARD/METAL STUD FRAMED FUR-DOWN TO REMAIN AS INDICATED.
23. EXISTING HOLLOW METAL FRAME WINDOW TO BE REMOVED.
24. EXISTING EXTERIOR WINDOW TO REMAIN. REMOVE PORTION OF EXISTING INTERIOR WOOD SILL AS DETAILED.
25. EXISTING MOP SINK TO BE REMOVED.
26. EXISTING CARPET FLOORING AND WOOD BASE TO BE REMOVED. SALVAGE WOOD BASE FOR RE-INSTALLATION.
27. EXISTING WOOD CHAIR RAIL TO BE REMOVED AS REQUIRED AND SALVAGED FOR RE-INSTALLATION.
28. EXISTING FLOOR MOUNTED RADIATOR HEATER TO BE REMOVED PER MECHANICAL.
29. EXISTING EXHAUST VENT TO BE REMOVED.
30. EXISTING RESINOUS FLOOR AND BASE TO BE REMOVED ONLY IN NON- NEW TELECOM ROOM AREA.
31. EXISTING SINK ASSEMBLY TO BE REMOVED.
32. EXISTING ACCESS PANEL TO REMAIN.
33. EXISTING PLASTER ON CMU TO UNDERSIDE OF EXISTING STRUCTURE (4" OR 8" CMU PER WALL THICKNESS DEPICTED GRAPHICALLY). FIRE-RATED WALL, CONTRACTOR VERIFY.
34. EXISTING ATHLETIC FLOORING AND RUBBER BASE TO BE REMOVED. SALVAGE FLOORING FOR OWNER.
35. EXISTING FUR-DOWNS TO BE REMOVED.
36. EXISTING SEALED CONCRETE FLOOR.
37. EXISTING ROOM SIGNAGE TO BE REMOVED. REINSTALL IF INDICATED.
38. EXISTING ROOM SIGNAGE TO REMAIN.
39. EXISTING CARD READER TO REMAIN.
40. EXISTING CARD READER TO BE REMOVED. REINSTALL IF INDICATED.
41. EXISTING VCT FLOORING TO REMAIN.
42. EXISTING WALL MOUNTED MODULAR FURNITURE TO BE REMOVED BY OWNER.
43. PORTION OF EXISTING TERRAZZO BASE TO BE REMOVED AS REQUIRED TO ACCOMMODATE NEW CONSTRUCTION.
44. EXISTING FLOOR MOUNTED HVAC UNIT TO BE REMOVED PER MECHANICAL.
45. EXISTING WALL PROTECTION RAIL ASSEMBLY TO BE REMOVED.
46. EXISTING ABOVE BASE WALL PROTECTION ASSEMBLY TO BE REMOVED.
47. EXISTING WALL MOUNTED COAT RACK TO BE REMOVED.
48. PORTION OF EXISTING RUBBER BASE TO BE REMOVED AS REQUIRED TO ACCOMMODATE NEW.
49. EXISTING WALL MOUNTED STAINLESS STEEL WATER CLOSET ASSEMBLY TO BE REMOVED COMPLETE PER PLUMBING.
50. EXISTING THIN-SET CERAMIC FLOOR TILE AND BASE TO BE REMOVED COMPLETE.
51. EXISTING BUILT-IN SHOWER ASSEMBLY AND DRAIN TO TO BE REMOVED COMPLETE PER PLUMBING.
52. EXISTING 4'-0" HIGH CERAMIC TILE WAINSCOT AND SUBSTRATE TO BE REMOVED COMPLETE (INDICATED BY DASHED LINE).
53. EXISTING GYPSUM BOARD/STEEL STUD FRAMED ASSEMBLY TO BE REMOVED COMPLETE
54. EXISTING FLOORING TO REMAIN INTACT. REMOVE RUBBER BASE AS REQUIRED TO ACCOMMODATE NEW CONSTRUCTION.
55. PORTION OF EXISTING LAY-IN CEILING ASSEMBLY TO BE REMOVED AS REQUIRED TO ACCOMMODATE NE W CONSTRUCTION.
56. EXISTING VENT COVER TO BE REMOVED PER MECHANICAL.
57. EXISTING FLOOR DRAIN TO BE REMOVED PER PLUMBING.
58. EXISTING RAISED FLOOR SYSTEM TO BE CAREFULLY REMOVED. OWNER SHALL HAVE THE RIGHT OF FIRST REFUSAL.
59. EXISTING WALL MOUNTED TOILET ACCESSORIES TO BE REMOVED COMPLETE, (I.E., MIRRORS, PAPER TOWEL DISPENSERS, WASTE BASKET, GRAB BARS, TOILET PAPER DISPENSERS, ETC.).
60. EXISTING FLOOR MOUNTED RADIATOR HEATER TO REMAIN.
61. EXISTING WALL MOUNTED MEDICAL EQUIPMENT TO BE REMOVED AND RETURNED TO OWNER.
62. MISCELLANEOUS WALL PANELS (INSET AND SURFACE MOUNTED), SWITCHES, ETC. TO BE REMOVED PER MEP DRAWINGS.
63. EXISTING FIRE EXTINGUISHER TO BE REMOVED FOR RELOCATION.
64. EXISTING REFRIGERATOR REMOVED BY OWNER.

GENERAL NOTES - DEMOLITION

1. REFERENCE GENERAL NOTES ON SHEET GI-020.
2. UNLESS NOTED OTHERWISE, ALL EXISTING WALLS ARE GYPSUM BOARD/METAL STUD FRAMED TO UNDERSIDE OF PRIMARY BUILDING FRAMING STRUCTURE TYPICAL (5" WALL).
3. UNLESS NOTED OTHERWISE, ALL EXISTING DOOR ASSEMBLIES ARE SOLID CORE WOOD DOORS/HOLLOW METAL FRAME TYPICAL (3'-0" X 7'-0").
4. UNLESS NOTED OTHERWISE ALL EXISTING LAY-IN CEILING ASSEMBLIES ARE 2' X 2' STANDARD GRID WITH FISSURED TILES AT 8'-0" A.F.F. TYPICAL.
5. UNLESS NOTED OTHERWISE, ALL EXISTING STEEL COLUMN FUR-OUTS ARE GYPSUM BOARD/METAL STUD FRAMED TYPICAL.
6. UNLESS NOTED OTHERWISE, ALL EXISTING CARPET (TILES OR ROLLS) IS GLUED DOWN.
7. PARTIAL OR ENTIRE DEMOLITION OF SOME EXISTING CEILING ASSEMBLIES THROUGH OUT ENTIRE BUILDING(S), ESPECIALLY IN CORRIDORS, WILL BE NECESSARY AND WILL REQUIRE RECONSTRUCTION TO MATCH EXISTING OR BETTER CONDITIONS. REFERENCE ALL DISCIPLINE DEMOLITION AND NEW CONSTRUCTION DRAWINGS.
8. VERIFY THAT EXISTING WALLS INDICATED TO BE FIRE RATED ARE FIRE RATED. VERIFY AND MAINTAIN FIRE RATING.
9. NOT ALL EXISTING CEILINGS INDICATED ON THESE DRAWINGS. VERIFY ON FIELD.

LEGEND - DEMOLITION

- 1 HR. FIRE-RATED WALL
- 2 HR. FIRE-RATED WALL
- 1/2 HR / 1 HR. SUBDIVIDING SMOKE BARRIER
- EXISTING WALL TO REMAIN
- EXISTING WALL TO BE REMOVED
- EXISTING DOOR/FRAME ASSEMBLY TO REMAIN
- EXISTING DOOR/FRAME ASSEMBLY TO BE REMOVED
- EXISTING WINDOW ASSEMBLY TO REMAIN
- EXISTING WINDOW ASSEMBLY TO BE REMOVED

Revisions:	Date:

CONSULTANT

HFS COMPANY
8718 Botts Lane
San Antonio, Texas 78217
www.hfscompany.com
Phone: (210) 816-4784
Fax: (210) 881-6808
jbianco@hfscompany.com

PROJECT MANAGEMENT

HFS COMPANY
8718 Botts Lane
San Antonio, Texas 78217
www.hfscompany.com
Phone: (210) 816-4784
Fax: (210) 881-6808
jbianco@hfscompany.com

REGISTERED ARCHITECT — JOSEPH M. BIANCO — 11845 — STATE OF TEXAS
5/4/22

Construction and Facilities Management

VA U.S. Department of Veterans Affairs

Drawing Title: ENLARGED FLOOR PLANS - BASEMENT FLOOR DEMOLITION

Approved: Project Director

Phase: 100% CONSTRUCTION DOCUMENTS

FULLY SPRINKLERED

Project Title: CINCINNATI VAMC EHRM INFRASTRUCTURE UPGRADES

Location: 3200 VINE ST., CINCINNATI, OH

Issue Date	Checked	Drawn
4-MAY-2022		IAR

Project Number: 539-21-701

Building Number: FT64

Drawing Number: AD-210-FT.64.B

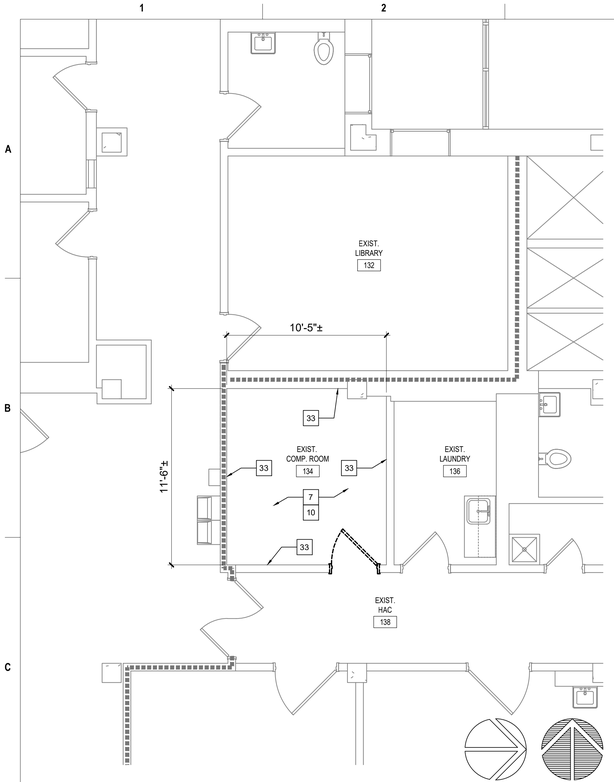

1 EXISTING COMPUTER ROOM 134 - ROOM DEMOLITION
SCALE: 1/4" = 1'-0"

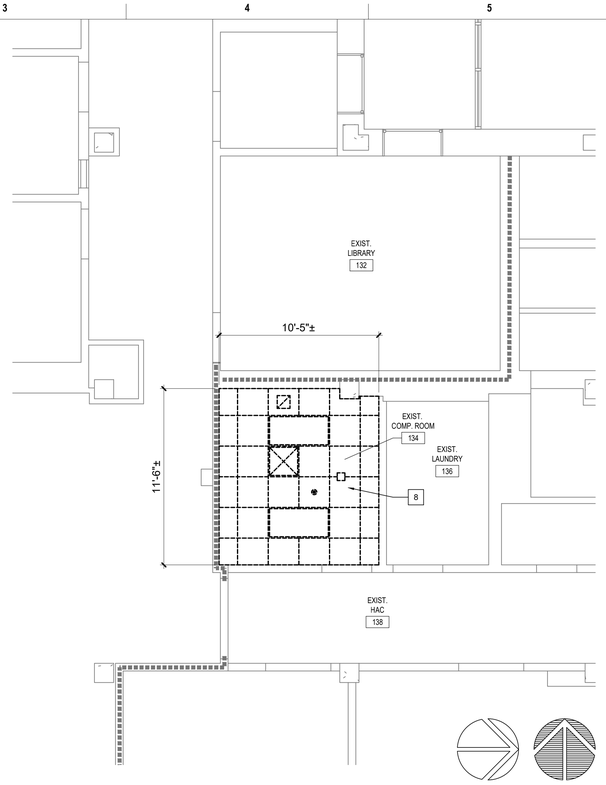

2 EXISTING COMPUTER ROOM 134 - CEILING DEMOLITION
SCALE: 1/4" = 1'-0"

KEYED NOTES - DEMOLITION

1. EXISTING DOOR/FRAME ASSEMBLY TO REMAIN.
2. EXISTING CMU WALL TO UNDERSIDE OF CONCRETE STRUCTURE ABOVE.
3. EXISTING CMU WALL TO ABOVE CEILING WITH GYPSUM BOARD/METAL STUD FRAMED WALL IN PLENUM TO UNDERSIDE OF CONCRETE STRUCTURE ABOVE. REMOVE AS INDICATED.
4. EXISTING FLOORING AND BASE TO REMAIN.
5. EXISTING ABOVE DOOR FRAME WALL MOUNTED SHELF TO BE REMOVED.
6. EXISTING WALL MOUNTED PEG BOARD ASSEMBLY TO BE REMOVED.
7. EXISTING VCT FLOORING AND RUBBER BASE TO BE REMOVED COMPLETE UNLESS NOTED OTHERWISE.
8. EXISTING 2' X 2' LAY-IN CEILING ASSEMBLY TO BE REMOVED. REFERENCE MEP AND TECHNOLOGY DRAWINGS FOR WORK SCOPE OF EXISTING COMPONENTS IN CEILING ASSEMBLY.
9. NO CEILING IN THIS ROOM. REFERENCE MEP AND TECHNOLOGY DRAWINGS FOR WORK SCOPE OF EXISTING OVERHEAD COMPONENTS.
10. REFERENCE MEP AND TECHNOLOGY DRAWINGS FOR WORK SCOPE IN THIS ROOM THAT MAY REQUIRE MINOR DEMOLITION, PATCHING AND REPAIR OF EXISTING FLOOR, WALL OR MISCELLANEOUS ASSEMBLIES.
11. EXISTING GYPSUM BOARD FURRED TO ABOVE CEILING ON 4" CMU TO UNDERSIDE OF CONCRETE STRUCTURE ABOVE TO REMAIN.
12. EXISTING RUBBER FLOORING AND RUBBER BASE TO BE REMOVED, NEW TELECOM ROOM AREA ONLY.
13. EXISTING CARPET FLOORING AND RUBBER BASE TO BE REMOVED COMPLETE UNLESS NOTED OTHERWISE.
14. EXISTING COUNTER/CABINET TO BE REMOVED.
15. DEMOLITION TO BE LIMITED AS NEEDED TO ACCOMMODATE NEW TELECOM ROOM AREA.
16. EXISTING CABINET TO BE REMOVED FOR RE-INSTALLATION.
17. EXISTING TV MONITOR TO BE REMOVED FOR RE-INSTALLATION IF INDICATED.
18. EXISTING MARKER BOARD TO BE REMOVED FOR RE-INSTALLATION IF INDICATED.
19. EXISTING FUR-DOWNS ARE GYPSUM BOARD ON METAL STUD FRAMING.
20. EXISTING RESILIENT FLOORING AND RUBBER BASE TO BE REMOVED COMPLETE UNLESS NOTED OTHERWISE.
21. EXISTING WINDOW INTERIOR TRIM TO BE REMOVED.
22. EXISTING GYPSUM BOARD/METAL STUD FRAMED FUR-DOWN TO REMAIN AS INDICATED.
23. EXISTING HOLLOW METAL FRAME WINDOW TO BE REMOVED.
24. EXISTING EXTERIOR WINDOW TO REMAIN. REMOVE PORTION OF EXISTING INTERIOR WOOD SILL AS DETAILED.
25. EXISTING MOP SINK TO BE REMOVED.
26. EXISTING CARPET FLOORING AND WOOD BASE TO BE REMOVED. SALVAGE WOOD BASE FOR RE-INSTALLATION.
27. EXISTING WOOD CHAIR RAIL TO BE REMOVED AS REQUIRED AND SALVAGED FOR RE-INSTALLATION.
28. EXISTING FLOOR MOUNTED RADIATOR HEATER TO BE REMOVED PER MECHANICAL.
29. EXISTING EXHAUST VENT TO BE REMOVED.
30. EXISTING RESINOUS FLOOR AND BASE TO BE REMOVED ONLY IN NON- NEW TELECOM ROOM AREA.
31. EXISTING SINK ASSEMBLY TO BE REMOVED.
32. EXISTING ACCESS PANEL TO REMAIN.
33. EXISTING PLASTER ON CMU TO UNDERSIDE OF EXISTING STRUCTURE (4" OR 8" CMU PER WALL THICKNESS DEPICTED GRAPHICALLY). FIRE-RATED WALL, CONTRACTOR VERIFY.
34. EXISTING ATHLETIC FLOORING AND RUBBER BASE TO BE REMOVED. SALVAGE FLOORING FOR OWNER.
35. EXISTING FUR-DOWNS TO BE REMOVED.
36. EXISTING SEALED CONCRETE FLOOR.
37. EXISTING ROOM SIGNAGE TO BE REMOVED. REINSTALL IF INDICATED.
38. EXISTING ROOM SIGNAGE TO REMAIN.
39. EXISTING CARD READER TO REMAIN.
40. EXISTING CARD READER TO BE REMOVED. REINSTALL IF INDICATED.
41. EXISTING VCT FLOORING TO REMAIN.
42. EXISTING WALL MOUNTED MODULAR FURNITURE TO BE REMOVED BY OWNER.
43. PORTION OF EXISTING TERRAZZO BASE TO BE REMOVED AS REQUIRED TO ACCOMMODATE NEW CONSTRUCTION.
44. EXISTING FLOOR MOUNTED HVAC UNIT TO BE REMOVED PER MECHANICAL.
45. EXISTING WALL PROTECTION RAIL ASSEMBLY TO BE REMOVED.
46. EXISTING ABOVE BASE WALL PROTECTION ASSEMBLY TO BE REMOVED.
47. EXISTING WALL MOUNTED COAT RACK TO BE REMOVED.
48. PORTION OF EXISTING RUBBER BASE TO BE REMOVED AS REQUIRED TO ACCOMMODATE NEW.
49. EXISTING WALL MOUNTED STAINLESS STEEL WATER CLOSET ASSEMBLY TO BE REMOVED COMPLETE PER PLUMBING.
50. EXISTING THIN-SET CERAMIC FLOOR TILE AND BASE TO BE REMOVED COMPLETE.
51. EXISTING BUILT-IN SHOWER ASSEMBLY AND DRAIN TO TO BE REMOVED COMPLETE PER PLUMBING.
52. EXISTING 4'-0" HIGH CERAMIC TILE WAINSCOT AND SUBSTRATE TO BE REMOVED COMPLETE (INDICATED BY DASHED LINE).
53. EXISTING GYPSUM BOARD/STEEL STUD FRAMED ASSEMBLY TO BE REMOVED COMPLETE
54. EXISTING FLOORING TO REMAIN INTACT. REMOVE RUBBER BASE AS REQUIRED TO ACCOMMODATE NEW CONSTRUCTION.
55. PORTION OF EXISTING LAY-IN CEILING ASSEMBLY TO BE REMOVED AS REQUIRED TO ACCOMMODATE NE W CONSTRUCTION.
56. EXISTING VENT COVER TO BE REMOVED PER MECHANICAL.
57. EXISTING FLOOR DRAIN TO BE REMOVED PER PLUMBING.
58. EXISTING RAISED FLOOR SYSTEM TO BE CAREFULLY REMOVED. OWNER SHALL HAVE THE RIGHT OF FIRST REFUSAL.
59. EXISTING WALL MOUNTED TOILET ACCESSORIES TO BE REMOVED COMPLETE, (I.E., MIRRORS, PAPER TOWEL DISPENSERS, WASTE BASKET, GRAB BARS, TOILET PAPER DISPENSERS, ETC.).
60. EXISTING FLOOR MOUNTED RADIATOR HEATER TO REMAIN.
61. EXISTING WALL MOUNTED MEDICAL EQUIPMENT TO BE REMOVED AND RETURNED TO OWNER.
62. MISCELLANEOUS WALL PANELS (INSET AND SURFACE MOUNTED), SWITCHES, ETC. TO BE REMOVED PER MEP DRAWINGS.
63. EXISTING FIRE EXTINGUISHER TO BE REMOVED FOR RELOCATION.
64. EXISTING REFRIGERATOR REMOVED BY OWNER.

GENERAL NOTES - DEMOLITION

1. REFERENCE GENERAL NOTES ON SHEET GI-020.
2. UNLESS NOTED OTHERWISE, ALL EXISTING WALLS ARE GYPSUM BOARD/METAL STUD FRAMED TO UNDERSIDE OF PRIMARY BUILDING FRAMING STRUCTURE TYPICAL (5" WALL).
3. UNLESS NOTED OTHERWISE, ALL EXISTING DOOR ASSEMBLIES ARE SOLID CORE WOOD DOORS/HOLLOW METAL FRAME TYPICAL (3'-0" X 7'-0").
4. UNLESS NOTED OTHERWISE ALL EXISTING LAY-IN CEILING ASSEMBLIES ARE 2' X 2' STANDARD GRID WITH FISSURED TILES AT 8'-0" A.F.F. TYPICAL.
5. UNLESS NOTED OTHERWISE, ALL EXISTING STEEL COLUMN FUR-OUTS ARE GYPSUM BOARD/METAL STUD FRAMED TYPICAL.
6. UNLESS NOTED OTHERWISE, ALL EXISTING CARPET (TILES OR ROLLS) IS GLUED DOWN.
7. PARTIAL OR ENTIRE DEMOLITION OF SOME EXISTING CEILING ASSEMBLIES THROUGH OUT ENTIRE BUILDING(S), ESPECIALLY IN CORRIDORS, WILL BE NECESSARY AND WILL REQUIRE RECONSTRUCTION TO MATCH EXISTING OR BETTER CONDITIONS. REFERENCE ALL DISCIPLINE DEMOLITION AND NEW CONSTRUCTION DRAWINGS.
8. VERIFY THAT EXISTING WALLS INDICATED TO BE FIRE RATED ARE FIRE RATED. VERIFY AND MAINTAIN FIRE RATING.
9. NOT ALL EXISTING CEILINGS INDICATED ON THESE DRAWINGS. VERIFY ON FIELD.

LEGEND - DEMOLITION

- 1 HR. FIRE-RATED WALL
- 2 HR. FIRE-RATED WALL
- 1/2 HR / 1 HR. SUBDIVIDING SMOKE BARRIER
- EXISTING WALL TO REMAIN
- EXISTING WALL TO BE REMOVED
- EXISTING DOOR/FRAME ASSEMBLY TO REMAIN
- EXISTING DOOR/FRAME ASSEMBLY TO BE REMOVED
- EXISTING WINDOW ASSEMBLY TO REMAIN
- EXISTING WINDOW ASSEMBLY TO BE REMOVED

Revisions:	Date:

CONSULTANT
HFS COMPANY
8718 Botts Lane
San Antonio, Texas 78217
www.hfscompany.com
Phone: (210) 816-4784
Fax: (210) 881-6808
jbianco@hfscompany.com

PROJECT MANAGEMENT
HFS COMPANY
8718 Botts Lane
San Antonio, Texas 78217
www.hfscompany.com
Phone: (210) 816-4784
Fax: (210) 881-6808
jbianco@hfscompany.com

REGISTERED ARCHITECT — JOSEPH A. BIANCO — 21943 — STATE OF TEXAS
5/4/22

Construction and Facilities Management

VA U.S. Department of Veterans Affairs

Drawing Title: ENLARGED FLOOR PLANS - 1ST FLOOR DEMOLITION

Approved: Project Director

Phase: 100% CONSTRUCTION DOCUMENTS

FULLY SPRINKLERED

Project Title: CINCINNATI VAMC EHRM INFRASTRUCTURE UPGRADES

Location: 3200 VINE ST., CINCINNATI, OH

Issue Date	Checked	Drawn
4-MAY-2022		IAR

Project Number: 539-21-701

Building Number: FT64

Drawing Number: AD-211-FT.64.1

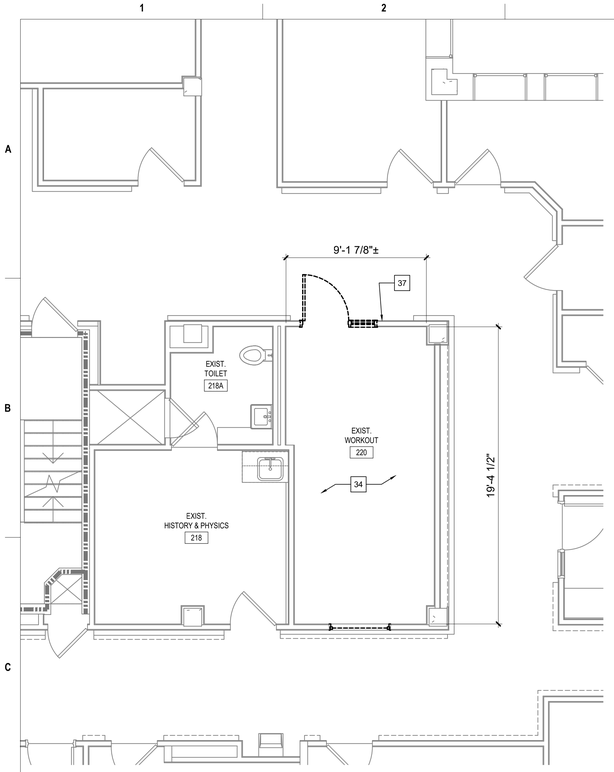

1 EXISTING WORKOUT 220 - ROOM DEMOLITION
SCALE: 1/4" = 1'-0"

TRUE NORTH PLAN NORTH

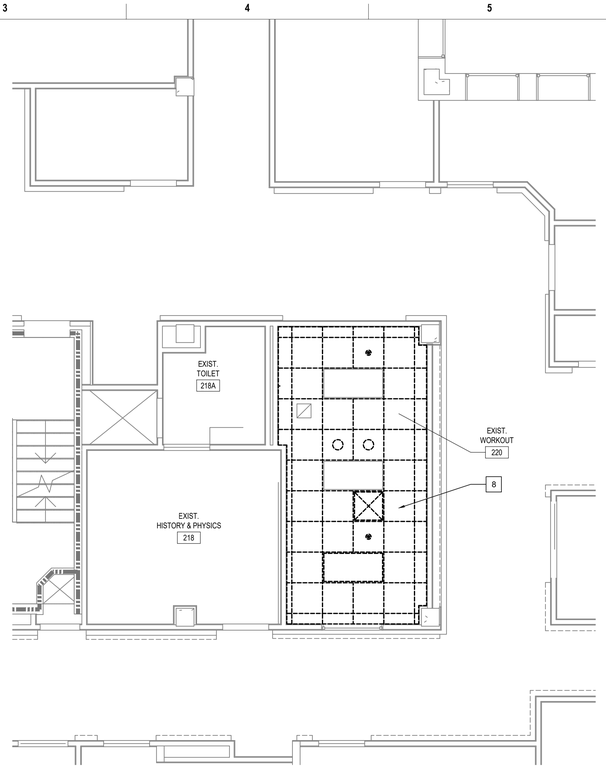

2 EXISTING WORKOUT 220 - CEILING DEMOLITION
SCALE: 1/4" = 1'-0"

TRUE NORTH PLAN NORTH

KEYED NOTES - DEMOLITION

1. EXISTING DOOR/FRAME ASSEMBLY TO REMAIN.
2. EXISTING CMU WALL TO UNDERSIDE OF CONCRETE STRUCTURE ABOVE.
3. EXISTING CMU WALL TO ABOVE CEILING WITH GYPSUM BOARD/METAL STUD FRAMED WALL IN PLENUM TO UNDERSIDE OF CONCRETE STRUCTURE ABOVE. REMOVE AS INDICATED.
4. EXISTING FLOORING AND BASE TO REMAIN.
5. EXISTING ABOVE DOOR FRAME WALL MOUNTED SHELF TO BE REMOVED.
6. EXISTING WALL MOUNTED PEG BOARD ASSEMBLY TO BE REMOVED.
7. EXISTING VCT FLOORING AND RUBBER BASE TO BE REMOVED COMPLETE UNLESS NOTED OTHERWISE.
8. EXISTING 2' X 2' LAY-IN CEILING ASSEMBLY TO BE REMOVED. REFERENCE MEP AND TECHNOLOGY DRAWINGS FOR WORK SCOPE OF EXISTING COMPONENTS IN CEILING ASSEMBLY.
9. NO CEILING IN THIS ROOM. REFERENCE MEP AND TECHNOLOGY DRAWINGS FOR WORK SCOPE OF EXISTING OVERHEAD COMPONENTS.
10. REFERENCE MEP AND TECHNOLOGY DRAWINGS FOR WORK SCOPE IN THIS ROOM THAT MAY REQUIRE MINOR DEMOLITION, PATCHING AND REPAIR OF EXISTING FLOOR, WALL OR MISCELLANEOUS ASSEMBLIES.
11. EXISTING GYPSUM BOARD FURRED TO ABOVE CEILING ON 4" CMU TO UNDERSIDE OF CONCRETE STRUCTURE ABOVE TO REMAIN.
12. EXISTING RUBBER FLOORING AND RUBBER BASE TO BE REMOVED, NEW TELECOM ROOM AREA ONLY.
13. EXISTING CARPET FLOORING AND RUBBER BASE TO BE REMOVED COMPLETE UNLESS NOTED OTHERWISE.
14. EXISTING COUNTER/CABINET TO BE REMOVED.
15. DEMOLITION TO BE LIMITED AS NEEDED TO ACCOMMODATE NEW TELECOM ROOM AREA.
16. EXISTING CABINET TO BE REMOVED FOR RE-INSTALLATION.
17. EXISTING TV MONITOR TO BE REMOVED FOR RE-INSTALLATION IF INDICATED.
18. EXISTING MARKER BOARD TO BE REMOVED FOR RE-INSTALLATION IF INDICATED.
19. EXISTING FUR-DOWNS ARE GYPSUM BOARD ON METAL STUD FRAMING.
20. EXISTING RESILIENT FLOORING AND RUBBER BASE TO BE REMOVED COMPLETE UNLESS NOTED OTHERWISE.
21. EXISTING WINDOW INTERIOR TRIM TO BE REMOVED.
22. EXISTING GYPSUM BOARD/METAL STUD FRAMED FUR-DOWN TO REMAIN AS INDICATED.
23. EXISTING HOLLOW METAL FRAME WINDOW TO BE REMOVED.
24. EXISTING EXTERIOR WINDOW TO REMAIN. REMOVE PORTION OF EXISTING INTERIOR WOOD SILL AS DETAILED.
25. EXISTING MOP SINK TO BE REMOVED.
26. EXISTING CARPET FLOORING AND WOOD BASE TO BE REMOVED. SALVAGE WOOD BASE FOR RE-INSTALLATION.
27. EXISTING WOOD CHAIR RAIL TO BE REMOVED AS REQUIRED AND SALVAGED FOR RE-INSTALLATION.
28. EXISTING FLOOR MOUNTED RADIATOR HEATER TO BE REMOVED PER MECHANICAL.
29. EXISTING EXHAUST VENT TO BE REMOVED.
30. EXISTING RESINOUS FLOOR AND BASE TO BE REMOVED ONLY IN NON- NEW TELECOM ROOM AREA.
31. EXISTING SINK ASSEMBLY TO BE REMOVED.
32. EXISTING ACCESS PANEL TO REMAIN.
33. EXISTING PLASTER ON CMU TO UNDERSIDE OF EXISTING STRUCTURE (4" OR 8" CMU PER WALL THICKNESS DEPICTED GRAPHICALLY). FIRE-RATED WALL, CONTRACTOR VERIFY.
34. EXISTING ATHLETIC FLOORING AND RUBBER BASE TO BE REMOVED. SALVAGE FLOORING FOR OWNER.
35. EXISTING FUR-DOWNS TO BE REMOVED.
36. EXISTING SEALED CONCRETE FLOOR.
37. EXISTING ROOM SIGNAGE TO BE REMOVED. REINSTALL IF INDICATED.
38. EXISTING ROOM SIGNAGE TO REMAIN.
39. EXISTING CARD READER TO REMAIN.
40. EXISTING CARD READER TO BE REMOVED. REINSTALL IF INDICATED.
41. EXISTING VCT FLOORING TO REMAIN.
42. EXISTING WALL MOUNTED MODULAR FURNITURE TO BE REMOVED BY OWNER.
43. PORTION OF EXISTING TERRAZZO BASE TO BE REMOVED AS REQUIRED TO ACCOMMODATE NEW CONSTRUCTION.
44. EXISTING FLOOR MOUNTED HVAC UNIT TO BE REMOVED PER MECHANICAL.
45. EXISTING WALL PROTECTION RAIL ASSEMBLY TO BE REMOVED.
46. EXISTING ABOVE BASE WALL PROTECTION ASSEMBLY TO BE REMOVED.
47. EXISTING WALL MOUNTED COAT RACK TO BE REMOVED.
48. PORTION OF EXISTING RUBBER BASE TO BE REMOVED AS REQUIRED TO ACCOMMODATE NEW.
49. EXISTING WALL MOUNTED STAINLESS STEEL WATER CLOSET ASSEMBLY TO BE REMOVED COMPLETE PER PLUMBING.
50. EXISTING THIN-SET CERAMIC FLOOR TILE AND BASE TO BE REMOVED COMPLETE.
51. EXISTING BUILT-IN SHOWER ASSEMBLY AND DRAIN TO TO BE REMOVED COMPLETE PER PLUMBING.
52. EXISTING 4'-0" HIGH CERAMIC TILE WAINSCOT AND SUBSTRATE TO BE REMOVED COMPLETE (INDICATED BY DASHED LINE).
53. EXISTING GYPSUM BOARD/STEEL STUD FRAMED ASSEMBLY TO BE REMOVED COMPLETE
54. EXISTING FLOORING TO REMAIN INTACT. REMOVE RUBBER BASE AS REQUIRED TO ACCOMMODATE NEW CONSTRUCTION.
55. PORTION OF EXISTING LAY-IN CEILING ASSEMBLY TO BE REMOVED AS REQUIRED TO ACCOMMODATE NE W CONSTRUCTION.
56. EXISTING VENT COVER TO BE REMOVED PER MECHANICAL.
57. EXISTING FLOOR DRAIN TO BE REMOVED PER PLUMBING.
58. EXISTING RAISED FLOOR SYSTEM TO BE CAREFULLY REMOVED. OWNER SHALL HAVE THE RIGHT OF FIRST REFUSAL.
59. EXISTING WALL MOUNTED TOILET ACCESSORIES TO BE REMOVED COMPLETE, (I.E., MIRRORS, PAPER TOWEL DISPENSERS, WASTE BASKET, GRAB BARS, TOILET PAPER DISPENSERS, ETC.).
60. EXISTING FLOOR MOUNTED RADIATOR HEATER TO REMAIN.
61. EXISTING WALL MOUNTED MEDICAL EQUIPMENT TO BE REMOVED AND RETURNED TO OWNER.
62. MISCELLANEOUS WALL PANELS (INSET AND SURFACE MOUNTED), SWITCHES, ETC. TO BE REMOVED PER MEP DRAWINGS.
63. EXISTING FIRE EXTINGUISHER TO BE REMOVED FOR RELOCATION.
64. EXISTING REFRIGERATOR REMOVED BY OWNER.

GENERAL NOTES - DEMOLITION

1. REFERENCE GENERAL NOTES ON SHEET GI-020.
2. UNLESS NOTED OTHERWISE, ALL EXISTING WALLS ARE GYPSUM BOARD/METAL STUD FRAMED TO UNDERSIDE OF PRIMARY BUILDING FRAMING STRUCTURE TYPICAL (5" WALL).
3. UNLESS NOTED OTHERWISE, ALL EXISTING DOOR ASSEMBLIES ARE SOLID CORE WOOD DOORS/HOLLOW METAL FRAME TYPICAL (3'-0" X 7'-0").
4. UNLESS NOTED OTHERWISE ALL EXISTING LAY-IN CEILING ASSEMBLIES ARE 2' X 2' STANDARD GRID WITH FISSURED TILES AT 8'-0" A.F.F. TYPICAL.
5. UNLESS NOTED OTHERWISE, ALL EXISTING STEEL COLUMN FUR-OUTS ARE GYPSUM BOARD/METAL STUD FRAMED TYPICAL.
6. UNLESS NOTED OTHERWISE, ALL EXISTING CARPET (TILES OR ROLLS) IS GLUED DOWN.
7. PARTIAL OR ENTIRE DEMOLITION OF SOME EXISTING CEILING ASSEMBLIES THROUGH OUT ENTIRE BUILDING(S), ESPECIALLY IN CORRIDORS, WILL BE NECESSARY AND WILL REQUIRE RECONSTRUCTION TO MATCH EXISTING OR BETTER CONDITIONS. REFERENCE ALL DISCIPLINE DEMOLITION AND NEW CONSTRUCTION DRAWINGS.
8. VERIFY THAT EXISTING WALLS INDICATED TO BE FIRE RATED ARE FIRE RATED. VERIFY AND MAINTAIN FIRE RATING.
9. NOT ALL EXISTING CEILINGS INDICATED ON THESE DRAWINGS. VERIFY ON FIELD.

LEGEND - DEMOLITION

- 1 HR. FIRE-RATED WALL
- 2 HR. FIRE-RATED WALL
- 1/2 HR / 1 HR. SUBDIVIDING SMOKE BARRIER
- EXISTING WALL TO REMAIN
- EXISTING WALL TO BE REMOVED
- EXISTING DOOR/FRAME ASSEMBLY TO REMAIN
- EXISTING DOOR/FRAME ASSEMBLY TO BE REMOVED
- EXISTING WINDOW ASSEMBLY TO REMAIN
- EXISTING WINDOW ASSEMBLY TO BE REMOVED

Revisions:	Date:

CONSULTANT

HFS COMPANY
8718 Botts Lane
San Antonio, Texas 78217
www.hfscompany.com
Phone: (210) 816-4784
Fax: (210) 881-6808
jbianco@hfscompany.com

PROJECT MANAGEMENT

HFS COMPANY
8718 Botts Lane
San Antonio, Texas 78217
www.hfscompany.com
Phone: (210) 816-4784
Fax: (210) 881-6808
jbianco@hfscompany.com

REGISTERED ARCHITECT JOSEPH A. BIANCO 21843 STATE OF TEXAS
5/4/22

Construction and Facilities Management

VA U.S. Department of Veterans Affairs

Drawing Title: ENLARGED FLOOR PLANS - 2ND FLOOR DEMOLITION

Approved: Project Director

Phase: 100% CONSTRUCTION DOCUMENTS

FULLY SPRINKLERED

Project Title: CINCINNATI VAMC EHRM INFRASTRUCTURE UPGRADES

Location: 3200 VINE ST., CINCINNATI, OH

Issue Date: 4-MAY-2022

Checked:

Drawn: IAR

Project Number: 539-21-701

Building Number: FT64

Drawing Number: AD-212-FT.64.2

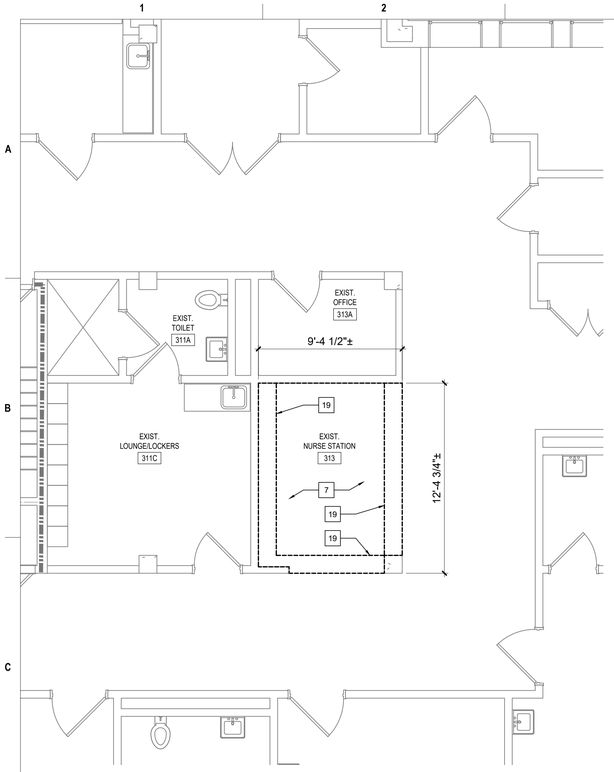

1 EXISTING NURSE STATION 313 - ROOM DEMOLITION
SCALE: 1/4" = 1'-0"

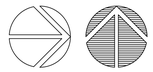

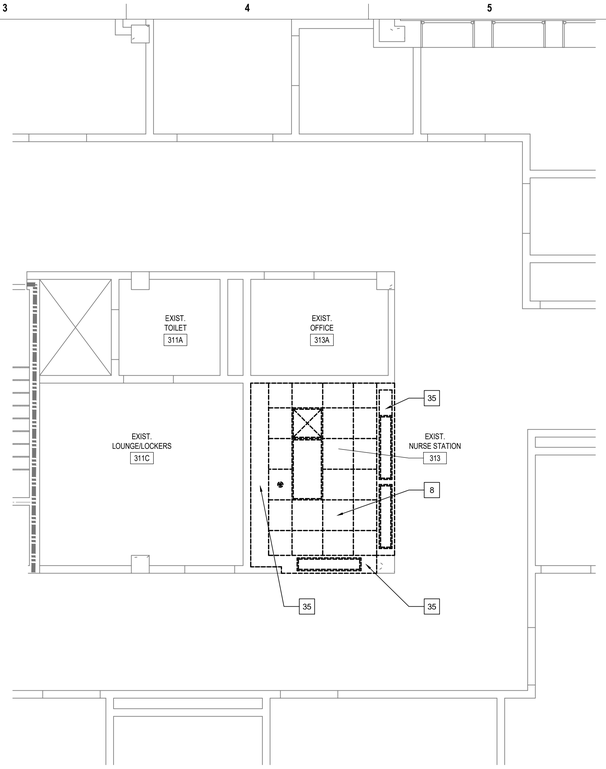

2 EXISTING NURSE STATION 313 - CEILING DEMOLITION
SCALE: 1/4" = 1'-0"

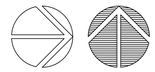

KEYED NOTES - DEMOLITION

1. EXISTING DOOR/FRAME ASSEMBLY TO REMAIN.
2. EXISTING CMU WALL TO UNDERSIDE OF CONCRETE STRUCTURE ABOVE.
3. EXISTING CMU WALL TO ABOVE CEILING WITH GYPSUM BOARD/METAL STUD FRAMED WALL IN PLENUM TO UNDERSIDE OF CONCRETE STRUCTURE ABOVE. REMOVE AS INDICATED.
4. EXISTING FLOORING AND BASE TO REMAIN.
5. EXISTING ABOVE DOOR FRAME WALL MOUNTED SHELF TO BE REMOVED.
6. EXISTING WALL MOUNTED PEG BOARD ASSEMBLY TO BE REMOVED.
7. EXISTING VCT FLOORING AND RUBBER BASE TO BE REMOVED COMPLETE UNLESS NOTED OTHERWISE.
8. EXISTING 2' X 2' LAY-IN CEILING ASSEMBLY TO BE REMOVED. REFERENCE MEP AND TECHNOLOGY DRAWINGS FOR WORK SCOPE OF EXISTING COMPONENTS IN CEILING ASSEMBLY.
9. NO CEILING IN THIS ROOM. REFERENCE MEP AND TECHNOLOGY DRAWINGS FOR WORK SCOPE OF EXISTING OVERHEAD COMPONENTS.
10. REFERENCE MEP AND TECHNOLOGY DRAWINGS FOR WORK SCOPE IN THIS ROOM THAT MAY REQUIRE MINOR DEMOLITION, PATCHING AND REPAIR OF EXISTING FLOOR, WALL OR MISCELLANEOUS ASSEMBLIES.
11. EXISTING GYPSUM BOARD FURRED TO ABOVE CEILING ON 4" CMU TO UNDERSIDE OF CONCRETE STRUCTURE ABOVE TO REMAIN.
12. EXISTING RUBBER FLOORING AND RUBBER BASE TO BE REMOVED, NEW TELECOM ROOM AREA ONLY.
13. EXISTING CARPET FLOORING AND RUBBER BASE TO BE REMOVED COMPLETE UNLESS NOTED OTHERWISE.
14. EXISTING COUNTER/CABINET TO BE REMOVED.
15. DEMOLITION TO BE LIMITED AS NEEDED TO ACCOMMODATE NEW TELECOM ROOM AREA.
16. EXISTING CABINET TO BE REMOVED FOR RE-INSTALLATION.
17. EXISTING TV MONITOR TO BE REMOVED FOR RE-INSTALLATION IF INDICATED.
18. EXISTING MARKER BOARD TO BE REMOVED FOR RE-INSTALLATION IF INDICATED.
19. EXISTING FUR-DOWNS ARE GYPSUM BOARD ON METAL STUD FRAMING.
20. EXISTING RESILIENT FLOORING AND RUBBER BASE TO BE REMOVED COMPLETE UNLESS NOTED OTHERWISE.
21. EXISTING WINDOW INTERIOR TRIM TO BE REMOVED.
22. EXISTING GYPSUM BOARD/METAL STUD FRAMED FUR-DOWN TO REMAIN AS INDICATED.
23. EXISTING HOLLOW METAL FRAME WINDOW TO BE REMOVED.
24. EXISTING EXTERIOR WINDOW TO REMAIN. REMOVE PORTION OF EXISTING INTERIOR WOOD SILL AS DETAILED.
25. EXISTING MOP SINK TO BE REMOVED.
26. EXISTING CARPET FLOORING AND WOOD BASE TO BE REMOVED. SALVAGE WOOD BASE FOR RE-INSTALLATION.
27. EXISTING WOOD CHAIR RAIL TO BE REMOVED AS REQUIRED AND SALVAGED FOR RE-INSTALLATION.
28. EXISTING FLOOR MOUNTED RADIATOR HEATER TO BE REMOVED PER MECHANICAL.
29. EXISTING EXHAUST VENT TO BE REMOVED.
30. EXISTING RESINOUS FLOOR AND BASE TO BE REMOVED ONLY IN NON- NEW TELECOM ROOM AREA.
31. EXISTING SINK ASSEMBLY TO BE REMOVED.
32. EXISTING ACCESS PANEL TO REMAIN.
33. EXISTING PLASTER ON CMU TO UNDERSIDE OF EXISTING STRUCTURE (4" OR 8" CMU PER WALL THICKNESS DEPICTED GRAPHICALLY). FIRE-RATED WALL, CONTRACTOR VERIFY.
34. EXISTING ATHLETIC FLOORING AND RUBBER BASE TO BE REMOVED. SALVAGE FLOORING FOR OWNER.
35. EXISTING FUR-DOWNS TO BE REMOVED.
36. EXISTING SEALED CONCRETE FLOOR.
37. EXISTING ROOM SIGNAGE TO BE REMOVED. REINSTALL IF INDICATED.
38. EXISTING ROOM SIGNAGE TO REMAIN.
39. EXISTING CARD READER TO REMAIN.
40. EXISTING CARD READER TO BE REMOVED. REINSTALL IF INDICATED.
41. EXISTING VCT FLOORING TO REMAIN.
42. EXISTING WALL MOUNTED MODULAR FURNITURE TO BE REMOVED BY OWNER.
43. PORTION OF EXISTING TERRAZZO BASE TO BE REMOVED AS REQUIRED TO ACCOMMODATE NEW CONSTRUCTION.
44. EXISTING FLOOR MOUNTED HVAC UNIT TO BE REMOVED PER MECHANICAL.
45. EXISTING WALL PROTECTION RAIL ASSEMBLY TO BE REMOVED.
46. EXISTING ABOVE BASE WALL PROTECTION ASSEMBLY TO BE REMOVED.
47. EXISTING WALL MOUNTED COAT RACK TO BE REMOVED.
48. PORTION OF EXISTING RUBBER BASE TO BE REMOVED AS REQUIRED TO ACCOMMODATE NEW.
49. EXISTING WALL MOUNTED STAINLESS STEEL WATER CLOSET ASSEMBLY TO BE REMOVED COMPLETE PER PLUMBING.
50. EXISTING THIN-SET CERAMIC FLOOR TILE AND BASE TO BE REMOVED COMPLETE.
51. EXISTING BUILT-IN SHOWER ASSEMBLY AND DRAIN TO TO BE REMOVED COMPLETE PER PLUMBING.
52. EXISTING 4'-0" HIGH CERAMIC TILE WAINSCOT AND SUBSTRATE TO BE REMOVED COMPLETE (INDICATED BY DASHED LINE).
53. EXISTING GYPSUM BOARD/STEEL STUD FRAMED ASSEMBLY TO BE REMOVED COMPLETE
54. EXISTING FLOORING TO REMAIN INTACT. REMOVE RUBBER BASE AS REQUIRED TO ACCOMMODATE NEW CONSTRUCTION.
55. PORTION OF EXISTING LAY-IN CEILING ASSEMBLY TO BE REMOVED AS REQUIRED TO ACCOMMODATE NE W CONSTRUCTION.
56. EXISTING VENT COVER TO BE REMOVED PER MECHANICAL.
57. EXISTING FLOOR DRAIN TO BE REMOVED PER PLUMBING.
58. EXISTING RAISED FLOOR SYSTEM TO BE CAREFULLY REMOVED. OWNER SHALL HAVE THE RIGHT OF FIRST REFUSAL.
59. EXISTING WALL MOUNTED TOILET ACCESSORIES TO BE REMOVED COMPLETE, (I.E., MIRRORS, PAPER TOWEL DISPENSERS, WASTE BASKET, GRAB BARS, TOILET PAPER DISPENSERS, ETC.).
60. EXISTING FLOOR MOUNTED RADIATOR HEATER TO REMAIN.
61. EXISTING WALL MOUNTED MEDICAL EQUIPMENT TO BE REMOVED AND RETURNED TO OWNER.
62. MISCELLANEOUS WALL PANELS (INSET AND SURFACE MOUNTED), SWITCHES, ETC. TO BE REMOVED PER MEP DRAWINGS.
63. EXISTING FIRE EXTINGUISHER TO BE REMOVED FOR RELOCATION.
64. EXISTING REFRIGERATOR REMOVED BY OWNER.

GENERAL NOTES - DEMOLITION

1. REFERENCE GENERAL NOTES ON SHEET GI-020.
2. UNLESS NOTED OTHERWISE, ALL EXISTING WALLS ARE GYPSUM BOARD/METAL STUD FRAMED TO UNDERSIDE OF PRIMARY BUILDING FRAMING STRUCTURE TYPICAL (5" WALL).
3. UNLESS NOTED OTHERWISE, ALL EXISTING DOOR ASSEMBLIES ARE SOLID CORE WOOD DOORS/HOLLOW METAL FRAME TYPICAL (3'-0" X 7'-0").
4. UNLESS NOTED OTHERWISE ALL EXISTING LAY-IN CEILING ASSEMBLIES ARE 2' X 2' STANDARD GRID WITH FISSURED TILES AT 8'-0" A.F.F. TYPICAL.
5. UNLESS NOTED OTHERWISE, ALL EXISTING STEEL COLUMN FUR-OUTS ARE GYPSUM BOARD/METAL STUD FRAMED TYPICAL.
6. UNLESS NOTED OTHERWISE, ALL EXISTING CARPET (TILES OR ROLLS) IS GLUED DOWN.
7. PARTIAL OR ENTIRE DEMOLITION OF SOME EXISTING CEILING ASSEMBLIES THROUGH OUT ENTIRE BUILDING(S), ESPECIALLY IN CORRIDORS, WILL BE NECESSARY AND WILL REQUIRE RECONSTRUCTION TO MATCH EXISTING OR BETTER CONDITIONS. REFERENCE ALL DISCIPLINE DEMOLITION AND NEW CONSTRUCTION DRAWINGS.
8. VERIFY THAT EXISTING WALLS INDICATED TO BE FIRE RATED ARE FIRE RATED. VERIFY AND MAINTAIN FIRE RATING.
9. NOT ALL EXISTING CEILINGS INDICATED ON THESE DRAWINGS. VERIFY ON FIELD.

LEGEND - DEMOLITION

- 1 HR. FIRE-RATED WALL
- 2 HR. FIRE-RATED WALL
- 1/2 HR / 1 HR. SUBDIVIDING SMOKE BARRIER
- EXISTING WALL TO REMAIN
- EXISTING WALL TO BE REMOVED
- EXISTING DOOR/FRAME ASSEMBLY TO REMAIN
- EXISTING DOOR/FRAME ASSEMBLY TO BE REMOVED
- EXISTING WINDOW ASSEMBLY TO REMAIN
- EXISTING WINDOW ASSEMBLY TO BE REMOVED

Revisions:	Date:

CONSULTANT

HFS COMPANY
8718 Botts Lane
San Antonio, Texas 78217
www.hfscompany.com
Phone: (210) 816-4784
Fax: (210) 881-6808
jbianco@hfscompany.com

PROJECT MANAGEMENT

HFS COMPANY
8718 Botts Lane
San Antonio, Texas 78217
www.hfscompany.com
Phone: (210) 816-4784
Fax: (210) 881-6808
jbianco@hfscompany.com

REGISTERED ARCHITECT — JOSEPH A. BIANCO — 21943 — STATE OF TEXAS
5/4/22

Construction and Facilities Management

VA U.S. Department of Veterans Affairs

Drawing Title: ENLARGED FLOOR PLANS - 3RD FLOOR DEMOLITION

Approved: Project Director

Phase: 100% CONSTRUCTION DOCUMENTS

FULLY SPRINKLERED

Project Title: CINCINNATI VAMC EHRM INFRASTRUCTURE UPGRADES

Location: 3200 VINE ST., CINCINNATI, OH

Issue Date	Checked	Drawn
4-MAY-2022		IAR

Project Number: 539-21-701

Building Number: FT64

Drawing Number: AD-213-FT.64.3

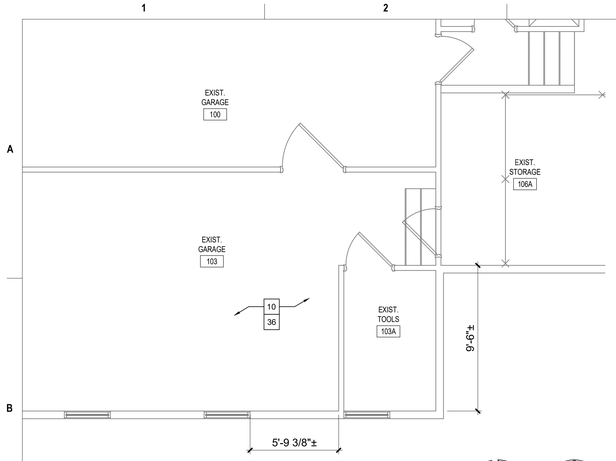

1 EXISTING GARAGE 103 - ROOM DEMOLITION
SCALE: 1/4" = 1'-0"

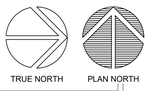

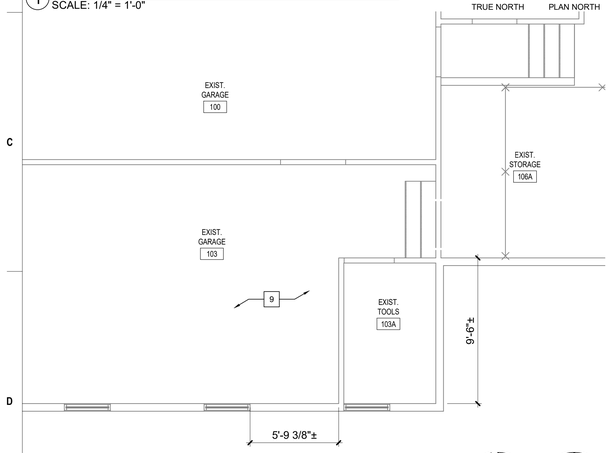

2 EXISTING GARAGE 103 - CEILING DEMOLITION
SCALE: 1/4" = 1'-0"

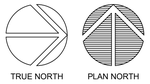

KEYED NOTES - DEMOLITION

1. EXISTING DOOR/FRAME ASSEMBLY TO REMAIN.
2. EXISTING CMU WALL TO UNDERSIDE OF CONCRETE STRUCTURE ABOVE.
3. EXISTING CMU WALL TO ABOVE CEILING WITH GYPSUM BOARD/METAL STUD FRAMED WALL IN PLENUM TO UNDERSIDE OF CONCRETE STRUCTURE ABOVE. REMOVE AS INDICATED.
4. EXISTING FLOORING AND BASE TO REMAIN.
5. EXISTING ABOVE DOOR FRAME WALL MOUNTED SHELF TO BE REMOVED.
6. EXISTING WALL MOUNTED PEG BOARD ASSEMBLY TO BE REMOVED.
7. EXISTING VCT FLOORING AND RUBBER BASE TO BE REMOVED COMPLETE UNLESS NOTED OTHERWISE.
8. EXISTING 2' X 2' LAY-IN CEILING ASSEMBLY TO BE REMOVED. REFERENCE MEP AND TECHNOLOGY DRAWINGS FOR WORK SCOPE OF EXISTING COMPONENTS IN CEILING ASSEMBLY.
9. NO CEILING IN THIS ROOM. REFERENCE MEP AND TECHNOLOGY DRAWINGS FOR WORK SCOPE OF EXISTING OVERHEAD COMPONENTS.
10. REFERENCE MEP AND TECHNOLOGY DRAWINGS FOR WORK SCOPE IN THIS ROOM THAT MAY REQUIRE MINOR DEMOLITION, PATCHING AND REPAIR OF EXISTING FLOOR, WALL OR MISCELLANEOUS ASSEMBLIES.
11. EXISTING GYPSUM BOARD FURRED TO ABOVE CEILING ON 4" CMU TO UNDERSIDE OF CONCRETE STRUCTURE ABOVE TO REMAIN.
12. EXISTING RUBBER FLOORING AND RUBBER BASE TO BE REMOVED, NEW TELECOM ROOM AREA ONLY.
13. EXISTING CARPET FLOORING AND RUBBER BASE TO BE REMOVED COMPLETE UNLESS NOTED OTHERWISE.
14. EXISTING COUNTER/CABINET TO BE REMOVED.
15. DEMOLITION TO BE LIMITED AS NEEDED TO ACCOMMODATE NEW TELECOM ROOM AREA.
16. EXISTING CABINET TO BE REMOVED FOR RE-INSTALLATION.
17. EXISTING TV MONITOR TO BE REMOVED FOR RE-INSTALLATION IF INDICATED.
18. EXISTING MARKER BOARD TO BE REMOVED FOR RE-INSTALLATION IF INDICATED.
19. EXISTING FUR-DOWNS ARE GYPSUM BOARD ON METAL STUD FRAMING.
20. EXISTING RESILIENT FLOORING AND RUBBER BASE TO BE REMOVED COMPLETE UNLESS NOTED OTHERWISE.
21. EXISTING WINDOW INTERIOR TRIM TO BE REMOVED.
22. EXISTING GYPSUM BOARD/METAL STUD FRAMED FUR-DOWN TO REMAIN AS INDICATED.
23. EXISTING HOLLOW METAL FRAME WINDOW TO BE REMOVED.
24. EXISTING EXTERIOR WINDOW TO REMAIN. REMOVE PORTION OF EXISTING INTERIOR WOOD SILL AS DETAILED.
25. EXISTING MOP SINK TO BE REMOVED.
26. EXISTING CARPET FLOORING AND WOOD BASE TO BE REMOVED. SALVAGE WOOD BASE FOR RE-INSTALLATION.
27. EXISTING WOOD CHAIR RAIL TO BE REMOVED AS REQUIRED AND SALVAGED FOR RE-INSTALLATION.
28. EXISTING FLOOR MOUNTED RADIATOR HEATER TO BE REMOVED PER MECHANICAL.
29. EXISTING EXHAUST VENT TO BE REMOVED.
30. EXISTING RESINOUS FLOOR AND BASE TO BE REMOVED ONLY IN NON- NEW TELECOM ROOM AREA.
31. EXISTING SINK ASSEMBLY TO BE REMOVED.
32. EXISTING ACCESS PANEL TO REMAIN.
33. EXISTING PLASTER ON CMU TO UNDERSIDE OF EXISTING STRUCTURE (4" OR 8" CMU PER WALL THICKNESS DEPICTED GRAPHICALLY). FIRE-RATED WALL, CONTRACTOR VERIFY.
34. EXISTING ATHLETIC FLOORING AND RUBBER BASE TO BE REMOVED. SALVAGE FLOORING FOR OWNER.
35. EXISTING FUR-DOWNS TO BE REMOVED.
36. EXISTING SEALED CONCRETE FLOOR.
37. EXISTING ROOM SIGNAGE TO BE REMOVED. REINSTALL IF INDICATED.
38. EXISTING ROOM SIGNAGE TO REMAIN.
39. EXISTING CARD READER TO REMAIN.
40. EXISTING CARD READER TO BE REMOVED. REINSTALL IF INDICATED.
41. EXISTING VCT FLOORING TO REMAIN.
42. EXISTING WALL MOUNTED MODULAR FURNITURE TO BE REMOVED BY OWNER.
43. PORTION OF EXISTING TERRAZZO BASE TO BE REMOVED AS REQUIRED TO ACCOMMODATE NEW CONSTRUCTION.
44. EXISTING FLOOR MOUNTED HVAC UNIT TO BE REMOVED PER MECHANICAL.
45. EXISTING WALL PROTECTION RAIL ASSEMBLY TO BE REMOVED.
46. EXISTING ABOVE BASE WALL PROTECTION ASSEMBLY TO BE REMOVED.
47. EXISTING WALL MOUNTED COAT RACK TO BE REMOVED.
48. PORTION OF EXISTING RUBBER BASE TO BE REMOVED AS REQUIRED TO ACCOMMODATE NEW.
49. EXISTING WALL MOUNTED STAINLESS STEEL WATER CLOSET ASSEMBLY TO BE REMOVED COMPLETE PER PLUMBING.
50. EXISTING THIN-SET CERAMIC FLOOR TILE AND BASE TO BE REMOVED COMPLETE.
51. EXISTING BUILT-IN SHOWER ASSEMBLY AND DRAIN TO TO BE REMOVED COMPLETE PER PLUMBING.
52. EXISTING 4'-0" HIGH CERAMIC TILE WAINSCOT AND SUBSTRATE TO BE REMOVED COMPLETE (INDICATED BY DASHED LINE).
53. EXISTING GYPSUM BOARD/STEEL STUD FRAMED ASSEMBLY TO BE REMOVED COMPLETE
54. EXISTING FLOORING TO REMAIN INTACT. REMOVE RUBBER BASE AS REQUIRED TO ACCOMMODATE NEW CONSTRUCTION.
55. PORTION OF EXISTING LAY-IN CEILING ASSEMBLY TO BE REMOVED AS REQUIRED TO ACCOMMODATE NE W CONSTRUCTION.
56. EXISTING VENT COVER TO BE REMOVED PER MECHANICAL.
57. EXISTING FLOOR DRAIN TO BE REMOVED PER PLUMBING.
58. EXISTING RAISED FLOOR SYSTEM TO BE CAREFULLY REMOVED. OWNER SHALL HAVE THE RIGHT OF FIRST REFUSAL.
59. EXISTING WALL MOUNTED TOILET ACCESSORIES TO BE REMOVED COMPLETE, (I.E., MIRRORS, PAPER TOWEL DISPENSERS, WASTE BASKET, GRAB BARS, TOILET PAPER DISPENSERS, ETC.).
60. EXISTING FLOOR MOUNTED RADIATOR HEATER TO REMAIN.
61. EXISTING WALL MOUNTED MEDICAL EQUIPMENT TO BE REMOVED AND RETURNED TO OWNER.
62. MISCELLANEOUS WALL PANELS (INSET AND SURFACE MOUNTED), SWITCHES, ETC. TO BE REMOVED PER MEP DRAWINGS.
63. EXISTING FIRE EXTINGUISHER TO BE REMOVED FOR RELOCATION.
64. EXISTING REFRIGERATOR REMOVED BY OWNER.

GENERAL NOTES - DEMOLITION

1. REFERENCE GENERAL NOTES ON SHEET GI-020.
2. UNLESS NOTED OTHERWISE, ALL EXISTING WALLS ARE GYPSUM BOARD/METAL STUD FRAMED TO UNDERSIDE OF PRIMARY BUILDING FRAMING STRUCTURE TYPICAL (5" WALL).
3. UNLESS NOTED OTHERWISE, ALL EXISTING DOOR ASSEMBLIES ARE SOLID CORE WOOD DOORS/HOLLOW METAL FRAME TYPICAL (3'-0" X 7'-0").
4. UNLESS NOTED OTHERWISE ALL EXISTING LAY-IN CEILING ASSEMBLIES ARE 2' X 2' STANDARD GRID WITH FISSURED TILES AT 8'-0" A.F.F. TYPICAL.
5. UNLESS NOTED OTHERWISE, ALL EXISTING STEEL COLUMN FUR-OUTS ARE GYPSUM BOARD/METAL STUD FRAMED TYPICAL.
6. UNLESS NOTED OTHERWISE, ALL EXISTING CARPET (TILES OR ROLLS) IS GLUED DOWN.
7. PARTIAL OR ENTIRE DEMOLITION OF SOME EXISTING CEILING ASSEMBLIES THROUGH OUT ENTIRE BUILDING(S), ESPECIALLY IN CORRIDORS, WILL BE NECESSARY AND WILL REQUIRE RECONSTRUCTION TO MATCH EXISTING OR BETTER CONDITIONS. REFERENCE ALL DISCIPLINE DEMOLITION AND NEW CONSTRUCTION DRAWINGS.
8. VERIFY THAT EXISTING WALLS INDICATED TO BE FIRE RATED ARE FIRE RATED. VERIFY AND MAINTAIN FIRE RATING.
9. NOT ALL EXISTING CEILINGS INDICATED ON THESE DRAWINGS. VERIFY ON FIELD.

LEGEND - DEMOLITION

- 1 HR. FIRE-RATED WALL
- 2 HR. FIRE-RATED WALL
- 1/2 HR / 1 HR. SUBDIVIDING SMOKE BARRIER
- EXISTING WALL TO REMAIN
- EXISTING WALL TO BE REMOVED
- EXISTING DOOR/FRAME ASSEMBLY TO REMAIN
- EXISTING DOOR/FRAME ASSEMBLY TO BE REMOVED
- EXISTING WINDOW ASSEMBLY TO REMAIN
- EXISTING WINDOW ASSEMBLY TO BE REMOVED

Revisions:	Date:

CONSULTANT
HFS COMPANY
8718 Botts Lane
San Antonio, Texas 78217
www.hfscompany.com
Phone: (210) 816-4784
Fax: (210) 881-6808
jbianco@hfscompany.com

PROJECT MANAGEMENT
HFS COMPANY
8718 Botts Lane
San Antonio, Texas 78217
www.hfscompany.com
Phone: (210) 816-4784
Fax: (210) 881-6808
jbianco@hfscompany.com

REGISTERED ARCHITECT JOSEPH F. BIANCO 21742 STATE OF TEXAS
5/4/22

Construction and Facilities Management

VA U.S. Department of Veterans Affairs

Drawing Title	ENLARGED FLOOR PLANS - 1ST FLOOR DEMOLITION
Phase	100% CONSTRUCTION DOCUMENTS
Project Title	CINCINNATI VAMC EHRM INFRASTRUCTURE UPGRADES
Project Number	539-21-701
Building Number	FT117
Approved: Project Director	
	FULLY SPRINKLERED
Location	3200 VINE ST., CINCINNATI, OH
Drawing Number	AD-220-FT.117.1
Issue Date	4-MAY-2022
Checked	
Drawn	IAR

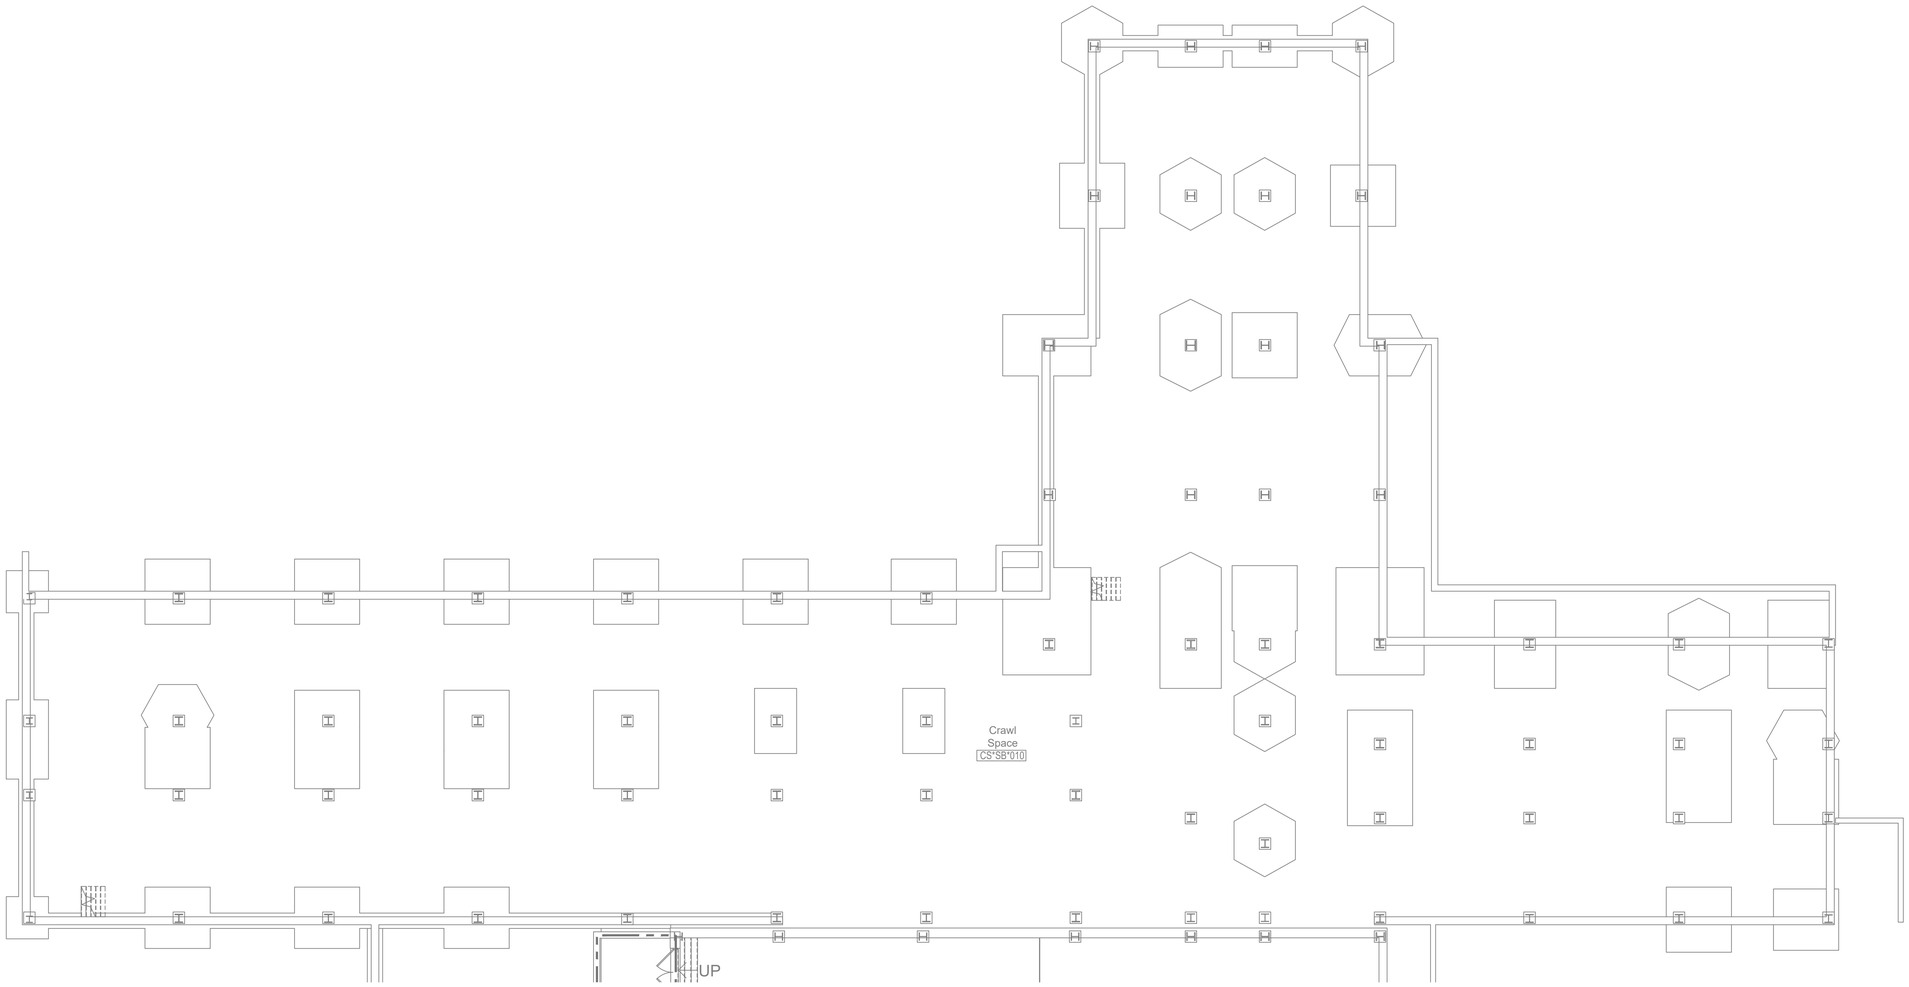

GENERAL NOTES

1. CONTRACTOR TO COORDINATE WALK-THRU FOR INFECTION CONTROL WITH VA STAFF PRIOR TO COMMENCEMENT OF WORK.
2. REMOVAL OF ACM BY ABATEMENT CONTRACTOR PROVIDE BY GENERAL CONTRACTOR UNDER THIS CONTRACT. REFERENCE ABATEMENT CONSULTANT DRAWINGS AND SPECIFICATIONS FOR FULL ACM SCOPE.
3. BUILDING AREA SEPARATIONS NOT COMPLETELY SHOWN ON THESE DRAWINGS. CONTRACTOR TO VERIFY EXTENTS AND RATING OF EXISTING AREA SEPARATION WALLS.

LEGEND

- 1 HR. FIRE-RATED WALL
- 2 HR. FIRE-RATED WALL
- 1/2 HR / 1 HR. SUBDIVIDING SMOKE BARRIER
- ACM AREAS

KEY PLAN

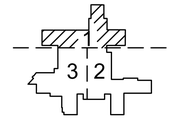

TRUE NORTH

PLAN NORTH

1 FLOOR PLAN - PARTIAL - BULIDING 1 - SUB-BASEMENT - AREA 1
SCALE: 1/8" = 1'-0"

Revisions:	Date:

CONSULTANT

HFS COMPANY
8718 Botts Lane
San Antonio, Texas 78217
www.hfscompany.com
Phone: (210) 816-4784
Fax: (210) 881-6808
jbianco@hfscompany.com

PROJECT MANAGEMENT

HFS COMPANY
8718 Botts Lane
San Antonio, Texas 78217
www.hfscompany.com
Phone: (210) 816-4784
Fax: (210) 881-6808
jbianco@hfscompany.com

REGISTERED ARCHITECT — JOSEPH A. BIANCO — 21643 — STATE OF TEXAS
5/4/22

Construction and Facilities Management

VA U.S. Department of Veterans Affairs

Drawing Title: Overall Floor Plan Reference Sub-Bsmt - Area 1	Phase: 100% CONSTRUCTION DOCUMENTS
Approved: Project Director	FULLY SPRINKLERED

Project Title: CINCINNATI VAMC EHRM INFRASTRUCTURE UPGRADES	Project Number: 539-21-701
	Building Number: 1
Location: 3200 VINE ST., CINCINNATI, OH	Drawing Number: AS-100-C.1.SB
Issue Date: 4-MAY-2022	Checked:
Drawn: VV	

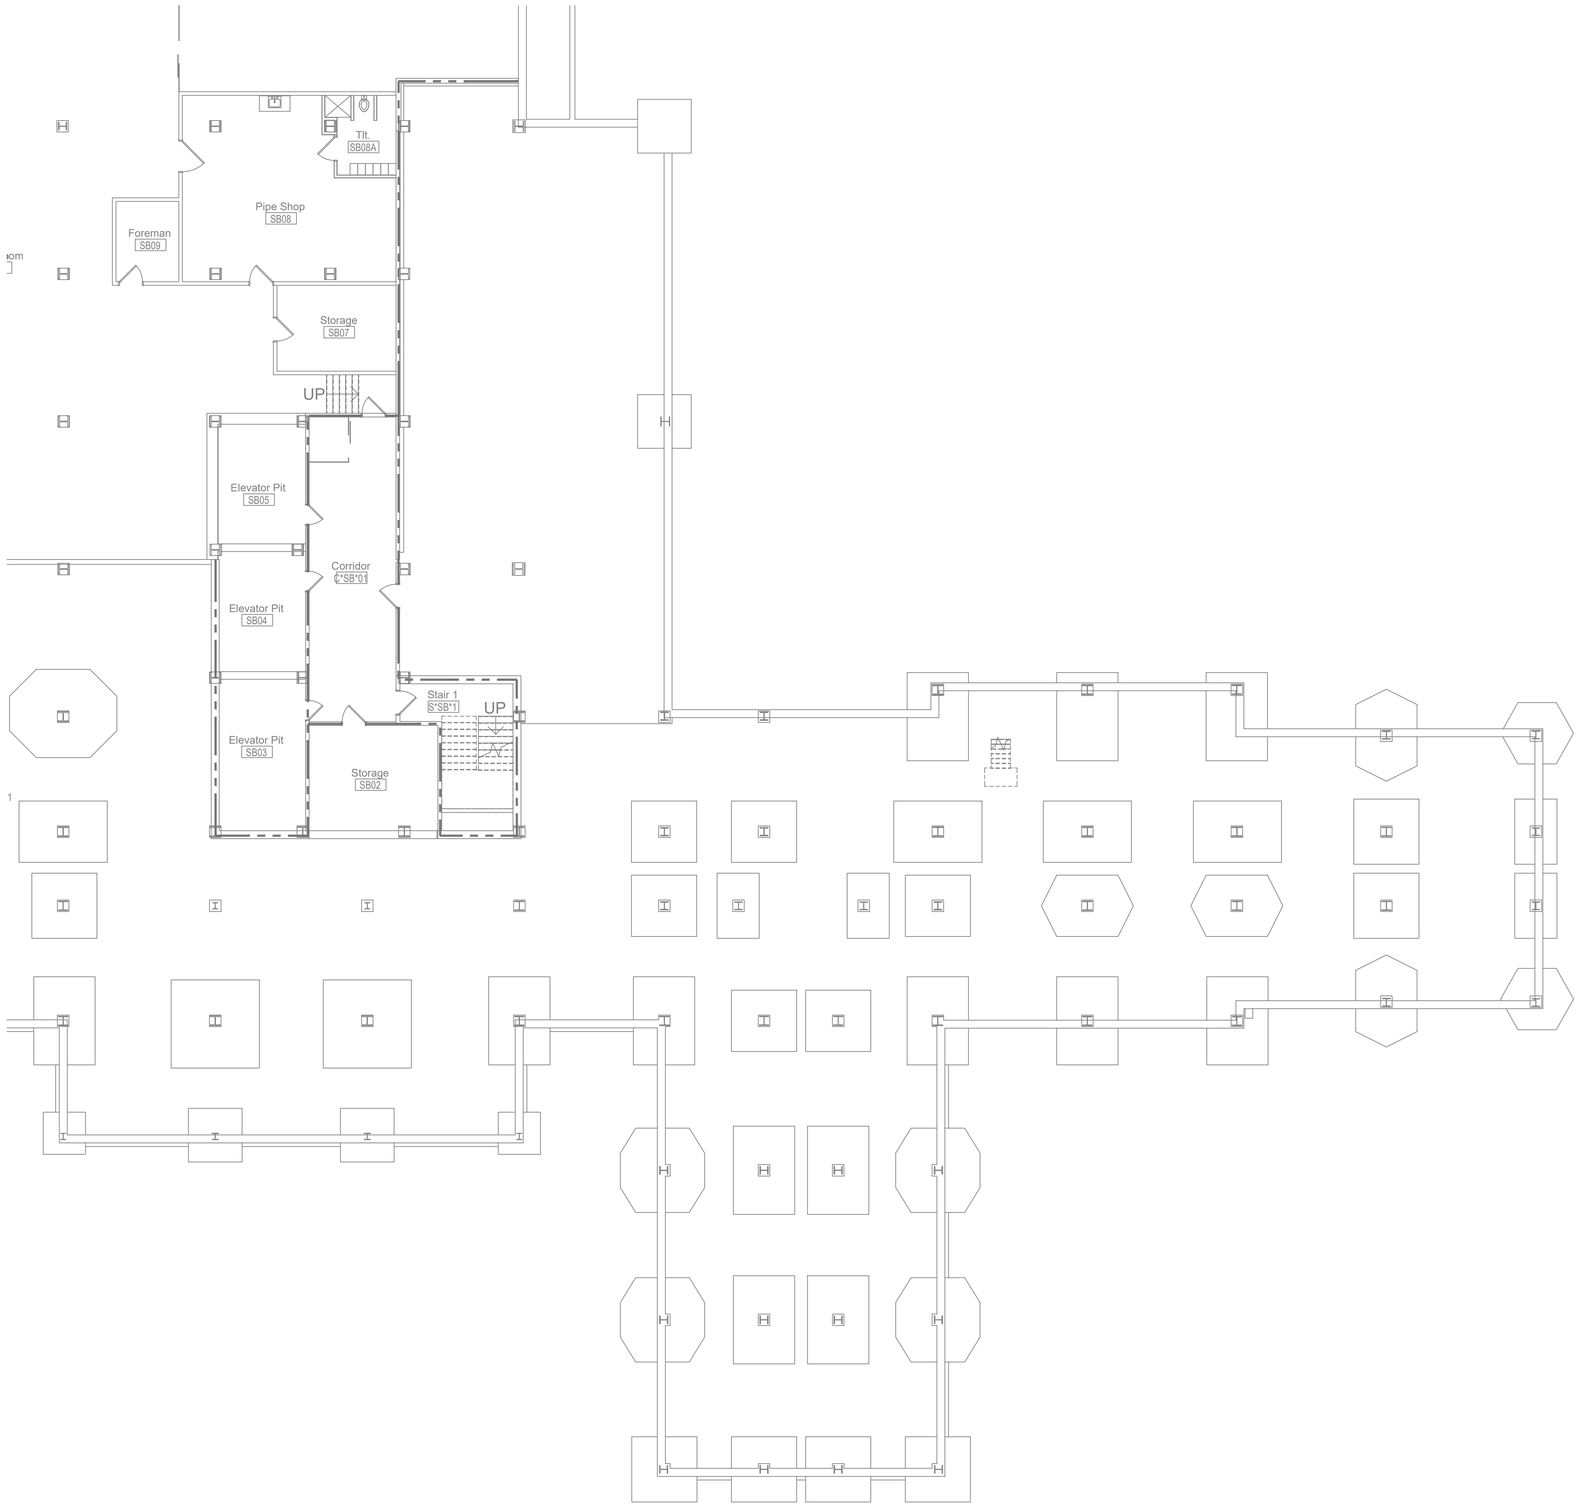

1 FLOOR PLAN - PARTIAL - BUILDING 1 - SUB-BASEMENT - AREA 2
SCALE: 1/8" = 1'-0"

GENERAL NOTES

1. CONTRACTOR TO COORDINATE WALK-THRU FOR INFECTION CONTROL WITH VA STAFF PRIOR TO COMMENCEMENT OF WORK.
2. REMOVAL OF ACM BY ABATEMENT CONTRACTOR PROVIDE BY GENERAL CONTRACTOR UNDER THIS CONTRACT. REFERENCE ABATEMENT CONSULTANT DRAWINGS AND SPECIFICATIONS FOR FULL ACM SCOPE.
3. BUILDING AREA SEPARATIONS NOT COMPLETELY SHOWN ON THESE DRAWINGS. CONTRACTOR TO VERIFY EXTENTS AND RATING OF EXISTING AREA SEPARATION WALLS.

LEGEND

- 1 HR. FIRE-RATED WALL
- 2 HR. FIRE-RATED WALL
- 1/2 HR / 1 HR. SUBDIVIDING SMOKE BARRIER
- ACM AREAS

KEY PLAN

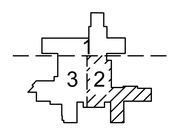

TRUE NORTH PLAN NORTH

Revisions:	Date:

CONSULTANT
HFS COMPANY
8718 Botts Lane
San Antonio, Texas 78217
www.hfscompany.com
Phone: (210) 816-4784
Fax: (210) 881-6808
jbianco@hfscompany.com

PROJECT MANAGEMENT
HFS COMPANY
8718 Botts Lane
San Antonio, Texas 78217
www.hfscompany.com
Phone: (210) 816-4784
Fax: (210) 881-6808
jbianco@hfscompany.com

REGISTERED ARCHITECT JOSEPH A. MARCO 21747 STATE OF TEXAS
5/4/22

Construction and Facilities Management

VA U.S. Department of Veterans Affairs

Drawing Title	Overall Floor Plan Reference - Sub-Bsmt - Area 2
Approved: Project Director	
Phase	100% CONSTRUCTION DOCUMENTS
	FULLY SPRINKLERED
Project Title	CINCINNATI VAMC EHRM INFRASTRUCTURE UPGRADES
Location	3200 VINE ST., CINCINNATI, OH
Issue Date	4-MAY-2022
Checked	
Drawn	VV
Project Number	539-21-701
Building Number	1
Drawing Number	AS-101-C.1.SB

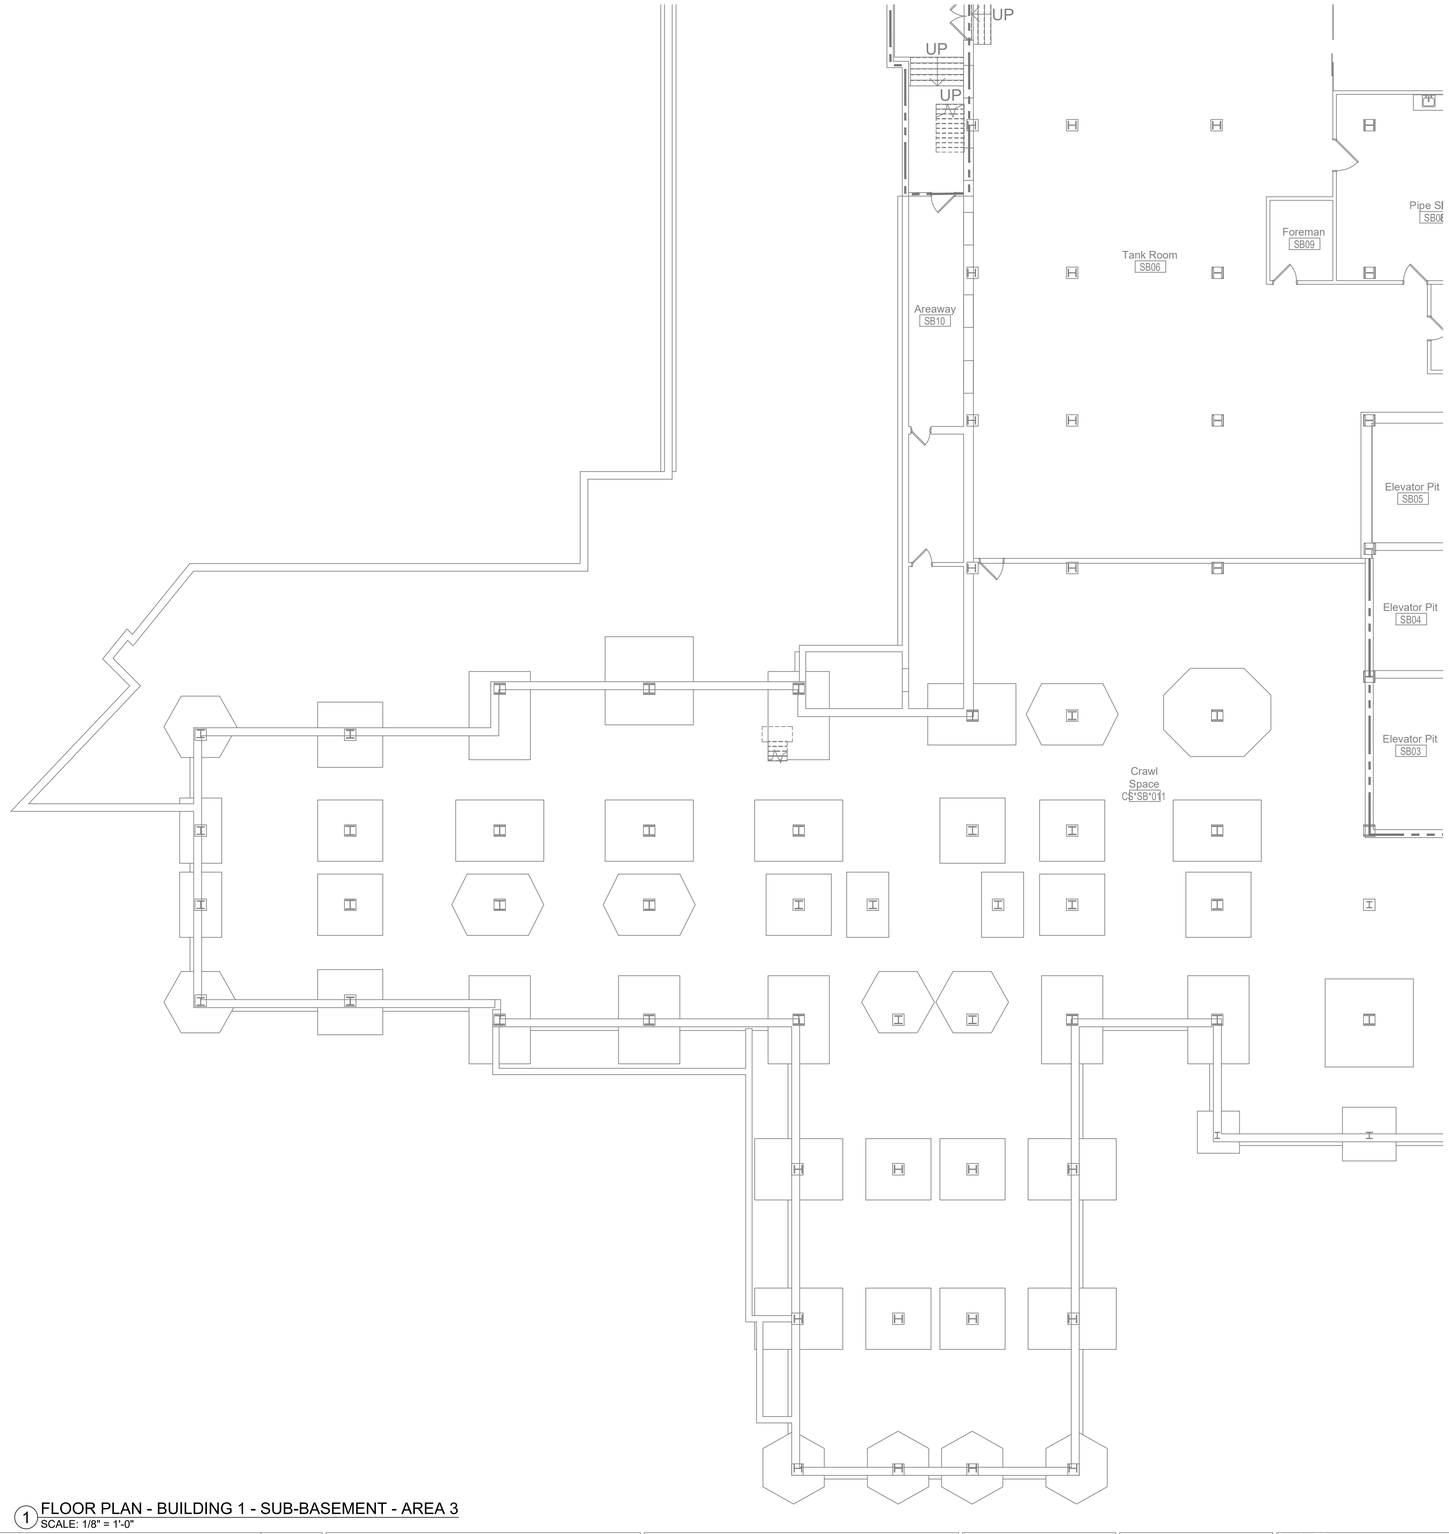

1 FLOOR PLAN - BUILDING 1 - SUB-BASEMENT - AREA 3
SCALE: 1/8" = 1'-0"

GENERAL NOTES

1. CONTRACTOR TO COORDINATE WALK-THRU FOR INFECTION CONTROL WITH VA STAFF PRIOR TO COMMENCEMENT OF WORK.
2. REMOVAL OF ACM BY ABATEMENT CONTRACTOR PROVIDE BY GENERAL CONTRACTOR UNDER THIS CONTRACT. REFERENCE ABATEMENT CONSULTANT DRAWINGS AND SPECIFICATIONS FOR FULL ACM SCOPE.
3. BUILDING AREA SEPARATIONS NOT COMPLETELY SHOWN ON THESE DRAWINGS. CONTRACTOR TO VERIFY EXTENTS AND RATING OF EXISTING AREA SEPARATION WALLS.

LEGEND

- 1 HR. FIRE-RATED WALL
- 2 HR. FIRE-RATED WALL
- 1/2 HR / 1 HR. SUBDIVIDING SMOKE BARRIER
- ACM AREAS

KEY PLAN

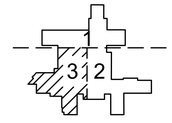

TRUE NORTH PLAN NORTH

Revisions:	Date:

CONSULTANT

HFS COMPANY
8718 Botts Lane
San Antonio, Texas 78217
www.hfscompany.com
Phone: (210) 816-4784
Fax: (210) 881-6808
jbianco@hfscompany.com

PROJECT MANAGEMENT

HFS COMPANY
8718 Botts Lane
San Antonio, Texas 78217
www.hfscompany.com
Phone: (210) 816-4784
Fax: (210) 881-6808
jbianco@hfscompany.com

REGISTERED ARCHITECT JOSEPH BIANCO STATE OF TEXAS
5/4/22

Construction and Facilities Management

VA U.S. Department of Veterans Affairs

Drawing Title: Overall Floor Plan Reference Sub-Bsmt - Area 3	Phase: 100% CONSTRUCTION DOCUMENTS	Project Title: CINCINNATI VAMC EHRM INFRASTRUCTURE UPGRADES	Project Number: 539-21-701
Approved: Project Director			Building Number: 1
	FULLY SPRINKLERED	Location: 3200 VINE ST., CINCINNATI, OH	Drawing Number: AS-102-C.1.SB
		Issue Date: 4-MAY-2022 / Checked / Drawn: VV	

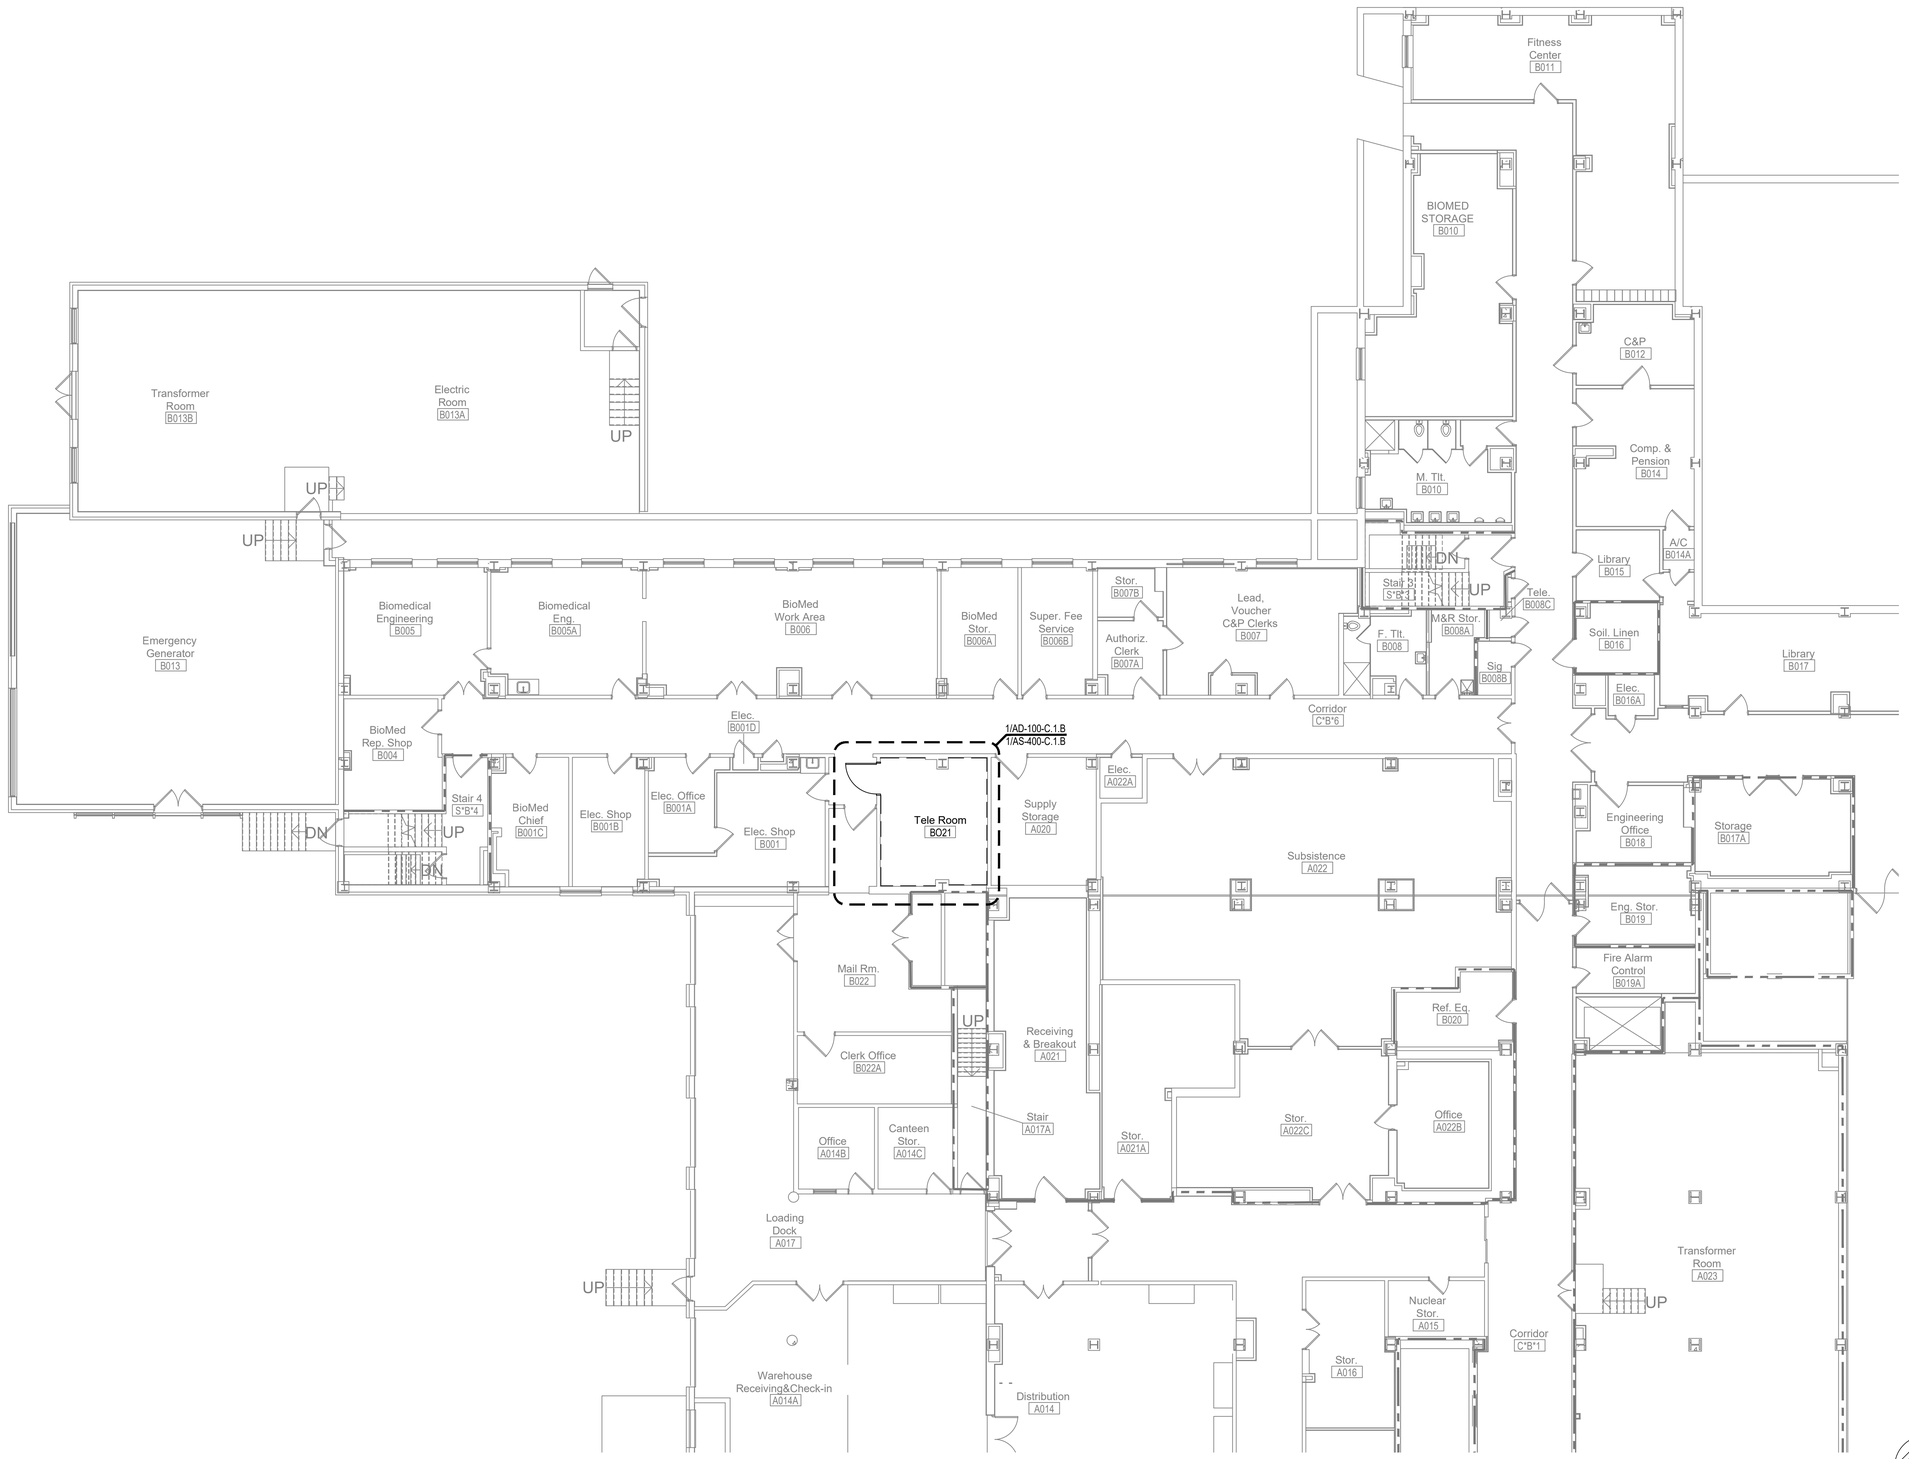

GENERAL NOTES

1. CONTRACTOR TO COORDINATE WALK-THRU FOR INFECTION CONTROL WITH VA STAFF PRIOR TO COMMENCEMENT OF WORK.
2. REMOVAL OF ACM BY ABATEMENT CONTRACTOR PROVIDE BY GENERAL CONTRACTOR UNDER THIS CONTRACT. REFERENCE ABATEMENT CONSULTANT DRAWINGS AND SPECIFICATIONS FOR FULL ACM SCOPE.
3. BUILDING AREA SEPARATIONS NOT COMPLETELY SHOWN ON THESE DRAWINGS. CONTRACTOR TO VERIFY EXTENTS AND RATING OF EXISTING AREA SEPARATION WALLS.

LEGEND

- 1 HR. FIRE-RATED WALL
- 2 HR. FIRE-RATED WALL
- 1/2 HR / 1 HR. SUBDIVIDING SMOKE BARRIER
- ACM AREAS

KEY PLAN

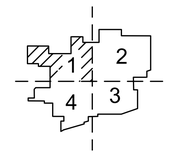

TRUE NORTH

PLAN NORTH

1 FLOOR PLAN - PARTIAL - BASEMENT - AREA 1
SCALE: 1/8" = 1'-0"

Revisions:	Date:

CONSULTANT
HFS COMPANY
8718 Botts Lane
San Antonio, Texas 78217
www.hfscompany.com
Phone: (210) 816-4784
Fax: (210) 881-6808
jbianco@hfscompany.com

PROJECT MANAGEMENT
HFS COMPANY
8718 Botts Lane
San Antonio, Texas 78217
www.hfscompany.com
Phone: (210) 816-4784
Fax: (210) 881-6808
jbianco@hfscompany.com

REGISTERED ARCHITECT — JOHN BIANCO — 21742 — STATE OF TEXAS
5/4/22

Construction and Facilities Management

VA U.S. Department of Veterans Affairs

Drawing Title: Overall Floor Plan Reference Basement- Area 1	Phase: 100% CONSTRUCTION DOCUMENTS
Approved: Project Director	FULLY SPRINKLERED

Project Title: CINCINNATI VAMC EHRM INFRASTRUCTURE UPGRADES	Project Number: 539-21-701
	Building Number: 1
Location: 3200 VINE ST., CINCINNATI, OH	Drawing Number: AS-103-C.1.B
Issue Date: 4-MAY-2022 / Checked / Drawn: VV	

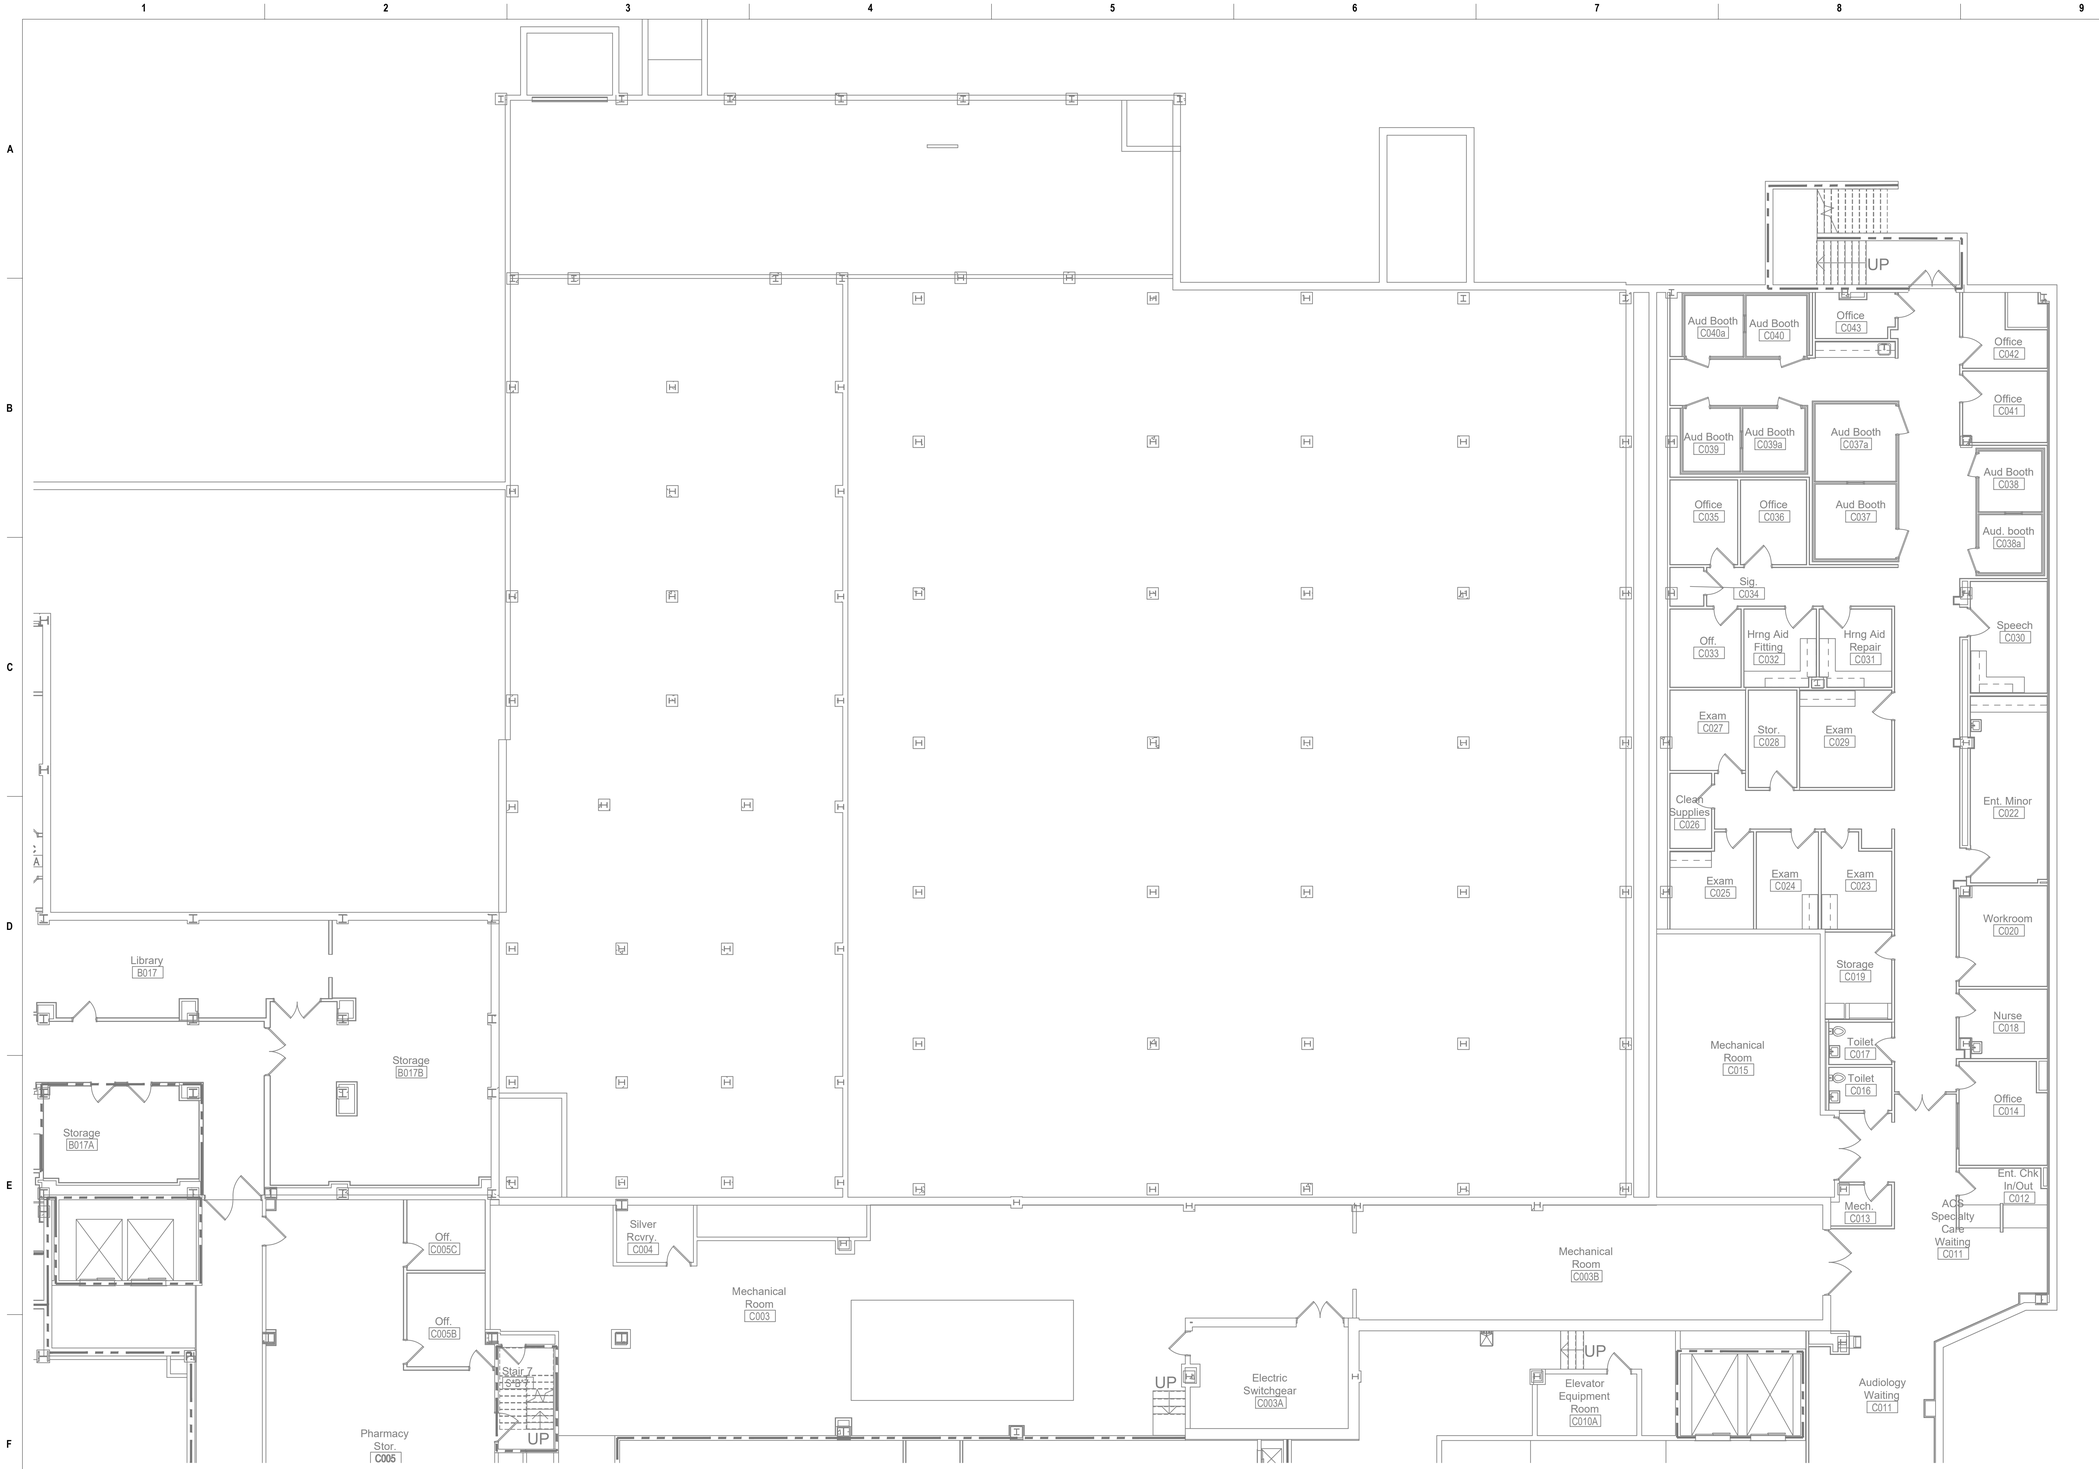

GENERAL NOTES

1. CONTRACTOR TO COORDINATE WALK-THRU FOR INFECTION CONTROL WITH VA STAFF PRIOR TO COMMENCEMENT OF WORK.
2. REMOVAL OF ACM BY ABATEMENT CONTRACTOR PROVIDE BY GENERAL CONTRACTOR UNDER THIS CONTRACT. REFERENCE ABATEMENT CONSULTANT DRAWINGS AND SPECIFICATIONS FOR FULL ACM SCOPE.
3. BUILDING AREA SEPARATIONS NOT COMPLETELY SHOWN ON THESE DRAWINGS. CONTRACTOR TO VERIFY EXTENTS AND RATING OF EXISTING AREA SEPARATION WALLS.

LEGEND

- 1 HR. FIRE-RATED WALL
- 2 HR. FIRE-RATED WALL
- 1/2 HR / 1 HR. SUBDIVIDING SMOKE BARRIER
- ACM AREAS

KEY PLAN

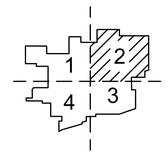

TRUE NORTH

PLAN NORTH

1 FLOOR PLAN - PARTIAL - BUILDING 1 - BASEMENT - AREA 2
SCALE: X" = 1'-0"

Revisions:	Date:

CONSULTANT
HFS COMPANY
8718 Botts Lane
San Antonio, Texas 78217
www.hfscompany.com
Phone: (210) 816-4784
Fax: (210) 881-6808
jbianco@hfscompany.com

PROJECT MANAGEMENT
HFS COMPANY
8718 Botts Lane
San Antonio, Texas 78217
www.hfscompany.com
Phone: (210) 816-4784
Fax: (210) 881-6808
jbianco@hfscompany.com

REGISTERED ARCHITECT JOSEPH V. BIANCO 21743 STATE OF TEXAS
5/4/22

Construction and Facilities Management

VA U.S. Department of Veterans Affairs

Drawing Title: Overall Floor Plan Reference Basement- Area 2	Phase: 100% CONSTRUCTION DOCUMENTS
Approved: Project Director	FULLY SPRINKLERED

Project Title: CINCINNATI VAMC EHRM INFRASTRUCTURE UPGRADES	Project Number: 539-21-701
	Building Number: 1
Location: 3200 VINE ST., CINCINNATI, OH	Drawing Number: AS-104-C.1.B
Issue Date: 4-MAY-2022 / Checked / Drawn: VV	

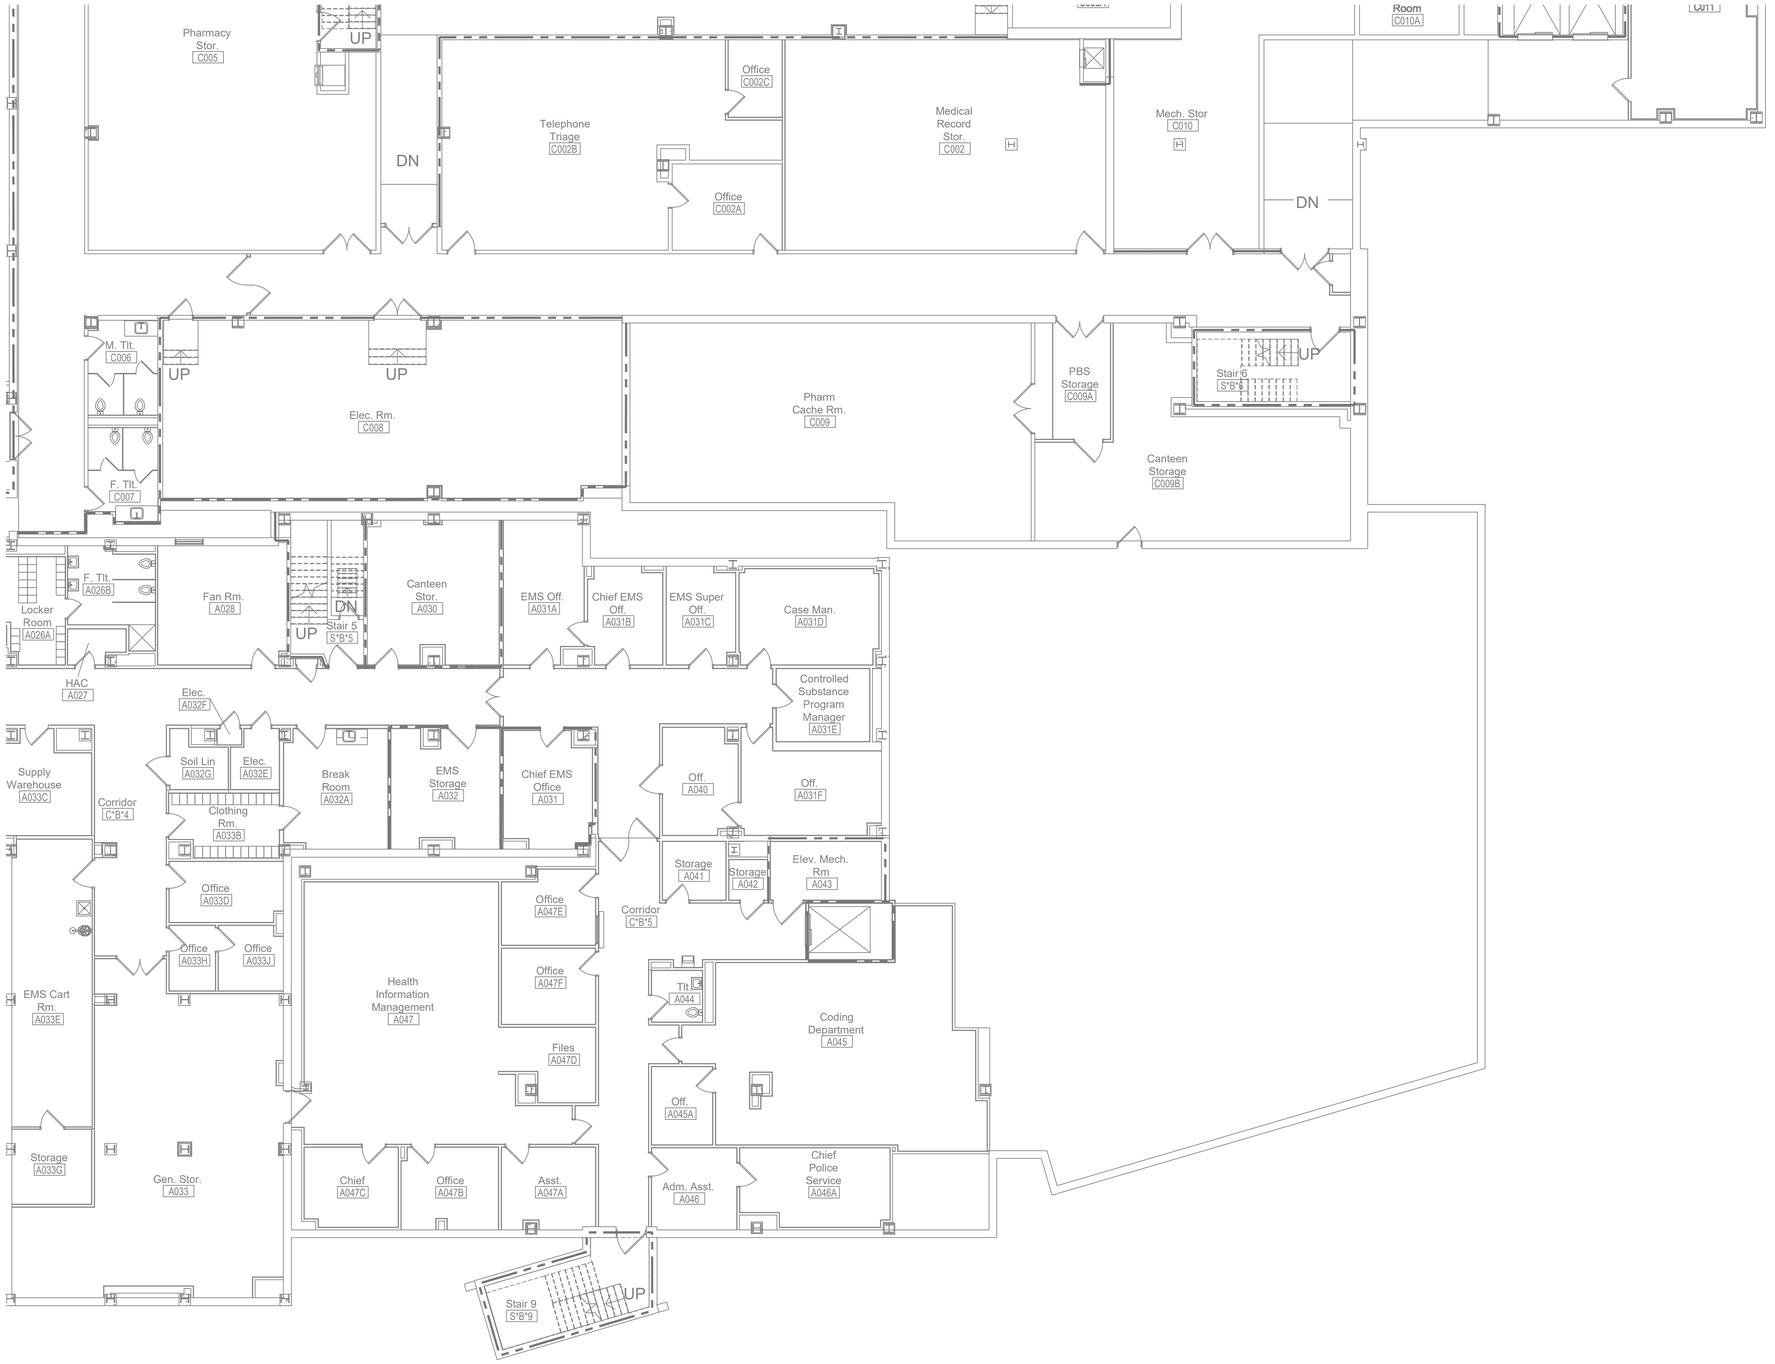

1 FLOOR PLAN - PARTIAL - BUILDING 1 - BASEMENT - AREA 3
SCALE: X" = 1'-0"

GENERAL NOTES

1. CONTRACTOR TO COORDINATE WALK-THRU FOR INFECTION CONTROL WITH VA STAFF PRIOR TO COMMENCEMENT OF WORK.
2. REMOVAL OF ACM BY ABATEMENT CONTRACTOR PROVIDE BY GENERAL CONTRACTOR UNDER THIS CONTRACT. REFERENCE ABATEMENT CONSULTANT DRAWINGS AND SPECIFICATIONS FOR FULL ACM SCOPE.
3. BUILDING AREA SEPARATIONS NOT COMPLETELY SHOWN ON THESE DRAWINGS. CONTRACTOR TO VERIFY EXTENTS AND RATING OF EXISTING AREA SEPARATION WALLS.

LEGEND

- 1 HR. FIRE-RATED WALL
- 2 HR. FIRE-RATED WALL
- 1/2 HR / 1 HR. SUBDIVIDING SMOKE BARRIER
- ACM AREAS

KEY PLAN

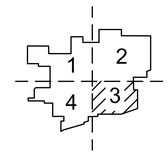

TRUE NORTH PLAN NORTH

Revisions:	Date:

CONSULTANT

HFS COMPANY
8718 Botts Lane
San Antonio, Texas 78217
www.hfscompany.com
Phone: (210) 816-4784
Fax: (210) 881-6808
jbianco@hfscompany.com

PROJECT MANAGEMENT

HFS COMPANY
8718 Botts Lane
San Antonio, Texas 78217
www.hfscompany.com
Phone: (210) 816-4784
Fax: (210) 881-6808
jbianco@hfscompany.com

REGISTERED ARCHITECT JOSEPH A. BIANCO STATE OF TEXAS
5/4/22

Construction and Facilities Management

VA U.S. Department of Veterans Affairs

Drawing Title: Overall Floor Plan Reference Basement- Area 3	Phase: 100% CONSTRUCTION DOCUMENTS
Approved: Project Director	FULLY SPRINKLERED

Project Title: CINCINNATI VAMC EHRM INFRASTRUCTURE UPGRADES	Project Number: 539-21-701
	Building Number: 1
Location: 3200 VINE ST., CINCINNATI, OH	Drawing Number: AS-105-C.1.B
Issue Date: 4-MAY-2022 / Checked / Drawn: VV	

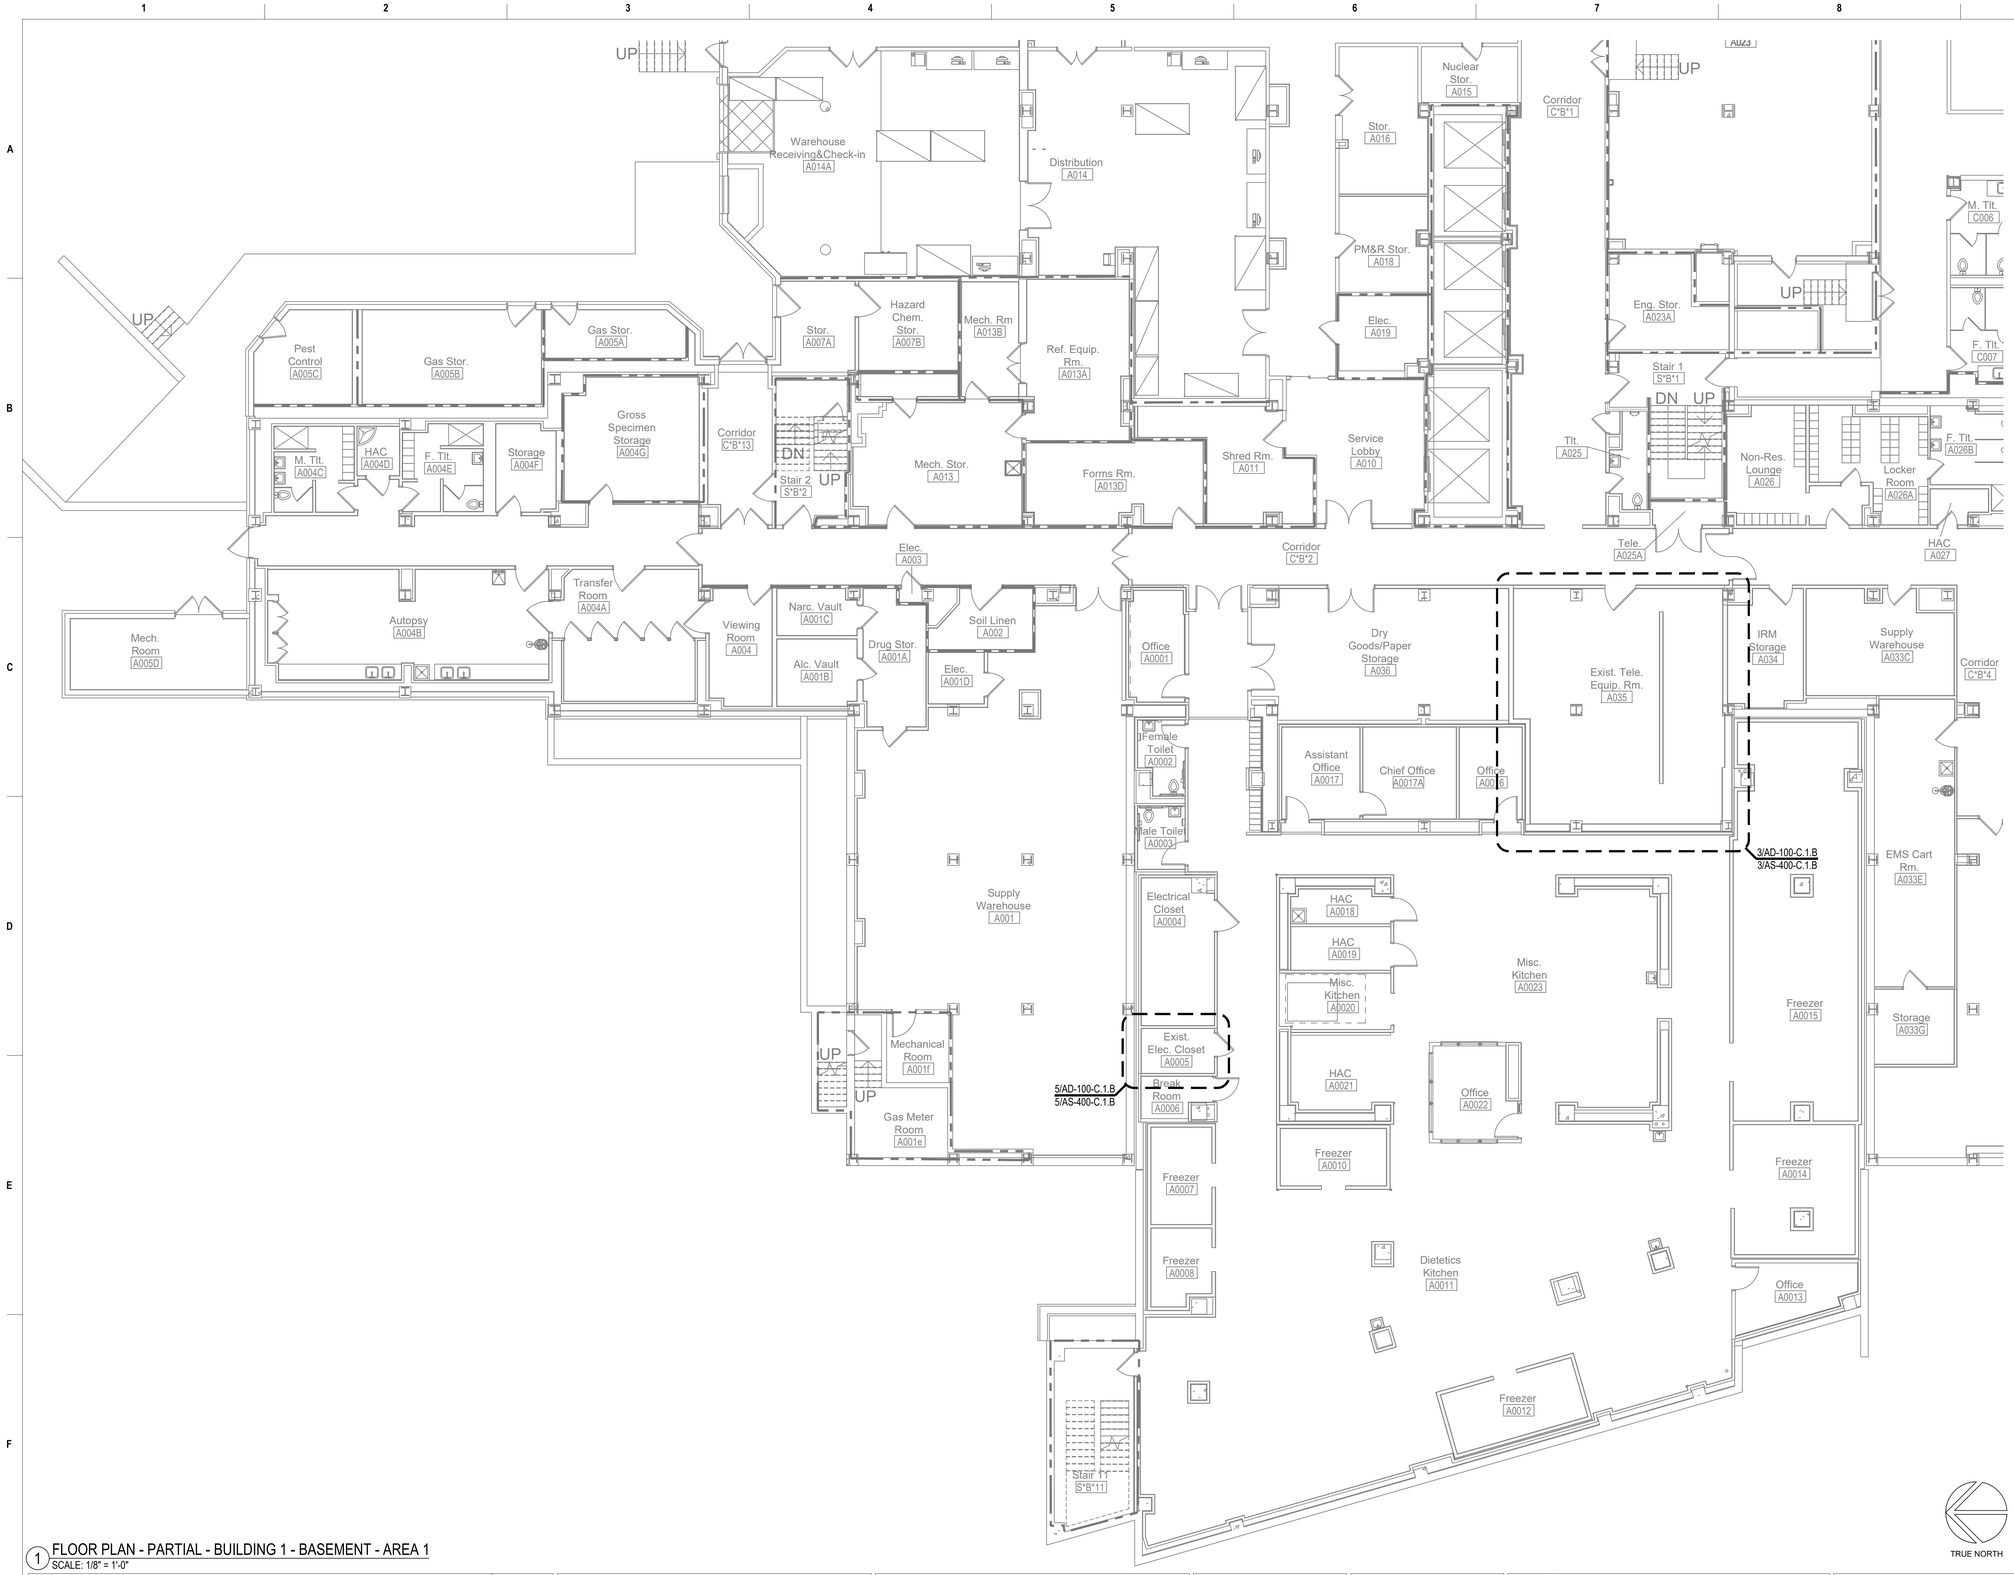

1 FLOOR PLAN - PARTIAL - BUILDING 1 - BASEMENT - AREA 1
SCALE: 1/8" = 1'-0"

TRUE NORTH

PLAN NORTH

GENERAL NOTES

1. CONTRACTOR TO COORDINATE WALK-THRU FOR INFECTION CONTROL WITH VA STAFF PRIOR TO COMMENCEMENT OF WORK.
2. REMOVAL OF ACM BY ABATEMENT CONTRACTOR PROVIDE BY GENERAL CONTRACTOR UNDER THIS CONTRACT. REFERENCE ABATEMENT CONSULTANT DRAWINGS AND SPECIFICATIONS FOR FULL ACM SCOPE.
3. BUILDING AREA SEPARATIONS NOT COMPLETELY SHOWN ON THESE DRAWINGS. CONTRACTOR TO VERIFY EXTENTS AND RATING OF EXISTING AREA SEPARATION WALLS.

LEGEND

- 1 HR. FIRE-RATED WALL
- 2 HR. FIRE-RATED WALL
- 1/2 HR / 1 HR. SUBDIVIDING SMOKE BARRIER
- ACM AREAS

KEY PLAN

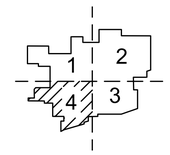

Revisions:	Date:

CONSULTANT
HFS COMPANY
8718 Botts Lane
San Antonio, Texas 78217
www.hfscompany.com
Phone: (210) 816-4784
Fax: (210) 881-6808
jbianco@hfscompany.com

PROJECT MANAGEMENT
HFS COMPANY
8718 Botts Lane
San Antonio, Texas 78217
www.hfscompany.com
Phone: (210) 816-4784
Fax: (210) 881-6808
jbianco@hfscompany.com

REGISTERED ARCHITECT JOSEPH V. BIANCO 21742 STATE OF TEXAS
5/4/22

Construction and Facilities Management

VA U.S. Department of Veterans Affairs

Drawing Title: Overall Floor Plan Reference Basement- Area 4	Phase: 100% CONSTRUCTION DOCUMENTS
Approved: Project Director	FULLY SPRINKLERED

Project Title	CINCINNATI VAMC EHRM INFRASTRUCTURE UPGRADES
Location	3200 VINE ST., CINCINNATI, OH
Issue Date	4-MAY-2022
Checked	
Drawn	VV
Project Number	539-21-701
Building Number	1
Drawing Number	AS-106-C.1.B

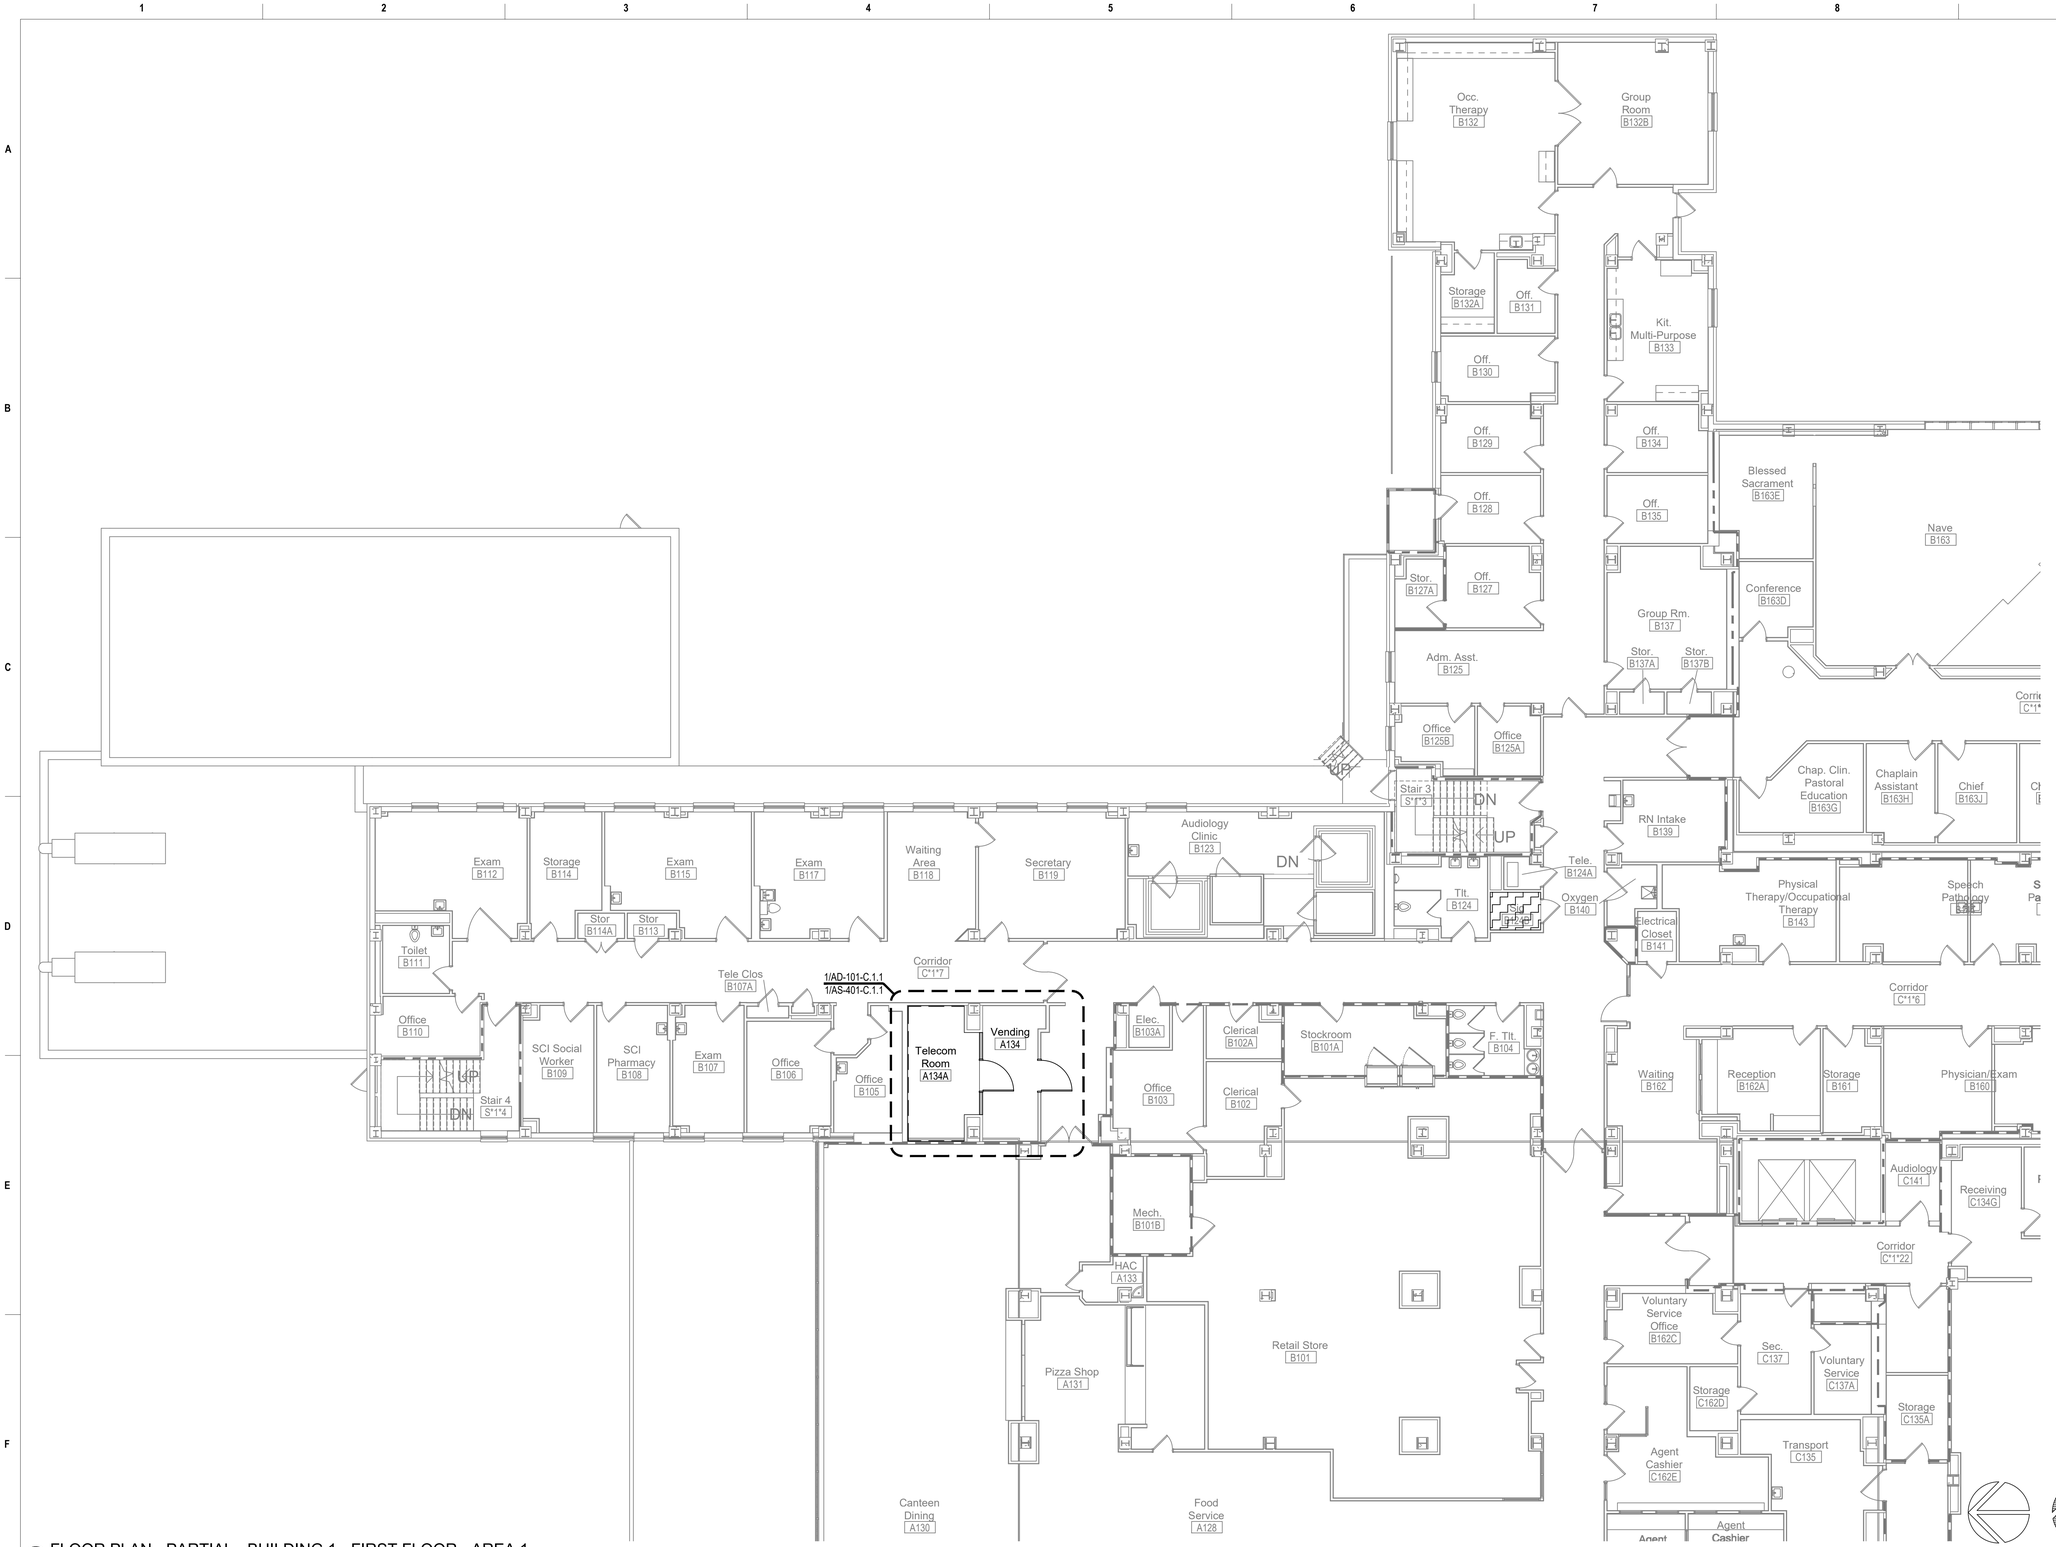

1 FLOOR PLAN - PARTIAL - BUILDING 1 - FIRST FLOOR - AREA 1
SCALE: 1/8" = 1'-0"

GENERAL NOTES

1. CONTRACTOR TO COORDINATE WALK-THRU FOR INFECTION CONTROL WITH VA STAFF PRIOR TO COMMENCEMENT OF WORK.
2. REMOVAL OF ACM BY ABATEMENT CONTRACTOR PROVIDE BY GENERAL CONTRACTOR UNDER THIS CONTRACT. REFERENCE ABATEMENT CONSULTANT DRAWINGS AND SPECIFICATIONS FOR FULL ACM SCOPE.
3. BUILDING AREA SEPARATIONS NOT COMPLETELY SHOWN ON THESE DRAWINGS. CONTRACTOR TO VERIFY EXTENTS AND RATING OF EXISTING AREA SEPARATION WALLS.

LEGEND

- 1 HR. FIRE-RATED WALL
- 2 HR. FIRE-RATED WALL
- 1/2 HR / 1 HR. SUBDIVIDING SMOKE BARRIER
- ACM AREAS

KEY PLAN

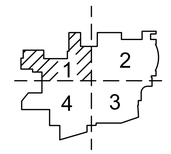

TRUE NORTH

PLAN NORTH

Revisions:	Date:

CONSULTANT
HFS COMPANY
8718 Botts Lane
San Antonio, Texas 78217
www.hfscompany.com
Phone: (210) 816-4784
Fax: (210) 881-6808
jbianco@hfscompany.com

PROJECT MANAGEMENT
HFS COMPANY
8718 Botts Lane
San Antonio, Texas 78217
www.hfscompany.com
Phone: (210) 816-4784
Fax: (210) 881-6808
jbianco@hfscompany.com

REGISTERED ARCHITECT JOSHUA A. BIANCO STATE OF TEXAS
5/4/22

Construction and Facilities Management

VA U.S. Department of Veterans Affairs

Drawing Title	Overall Floor Plan Reference First Floor- Area 1
Approved: Project Director	
Phase	100% CONSTRUCTION DOCUMENTS
	FULLY SPRINKLERED
Project Title	CINCINNATI VAMC EHRM INFRASTRUCTURE UPGRADES
Location	3200 VINE ST., CINCINNATI, OH
Issue Date	4-MAY-2022
Checked	
Drawn	VV
Project Number	539-21-701
Building Number	1
Drawing Number	AS-107-C.1.1

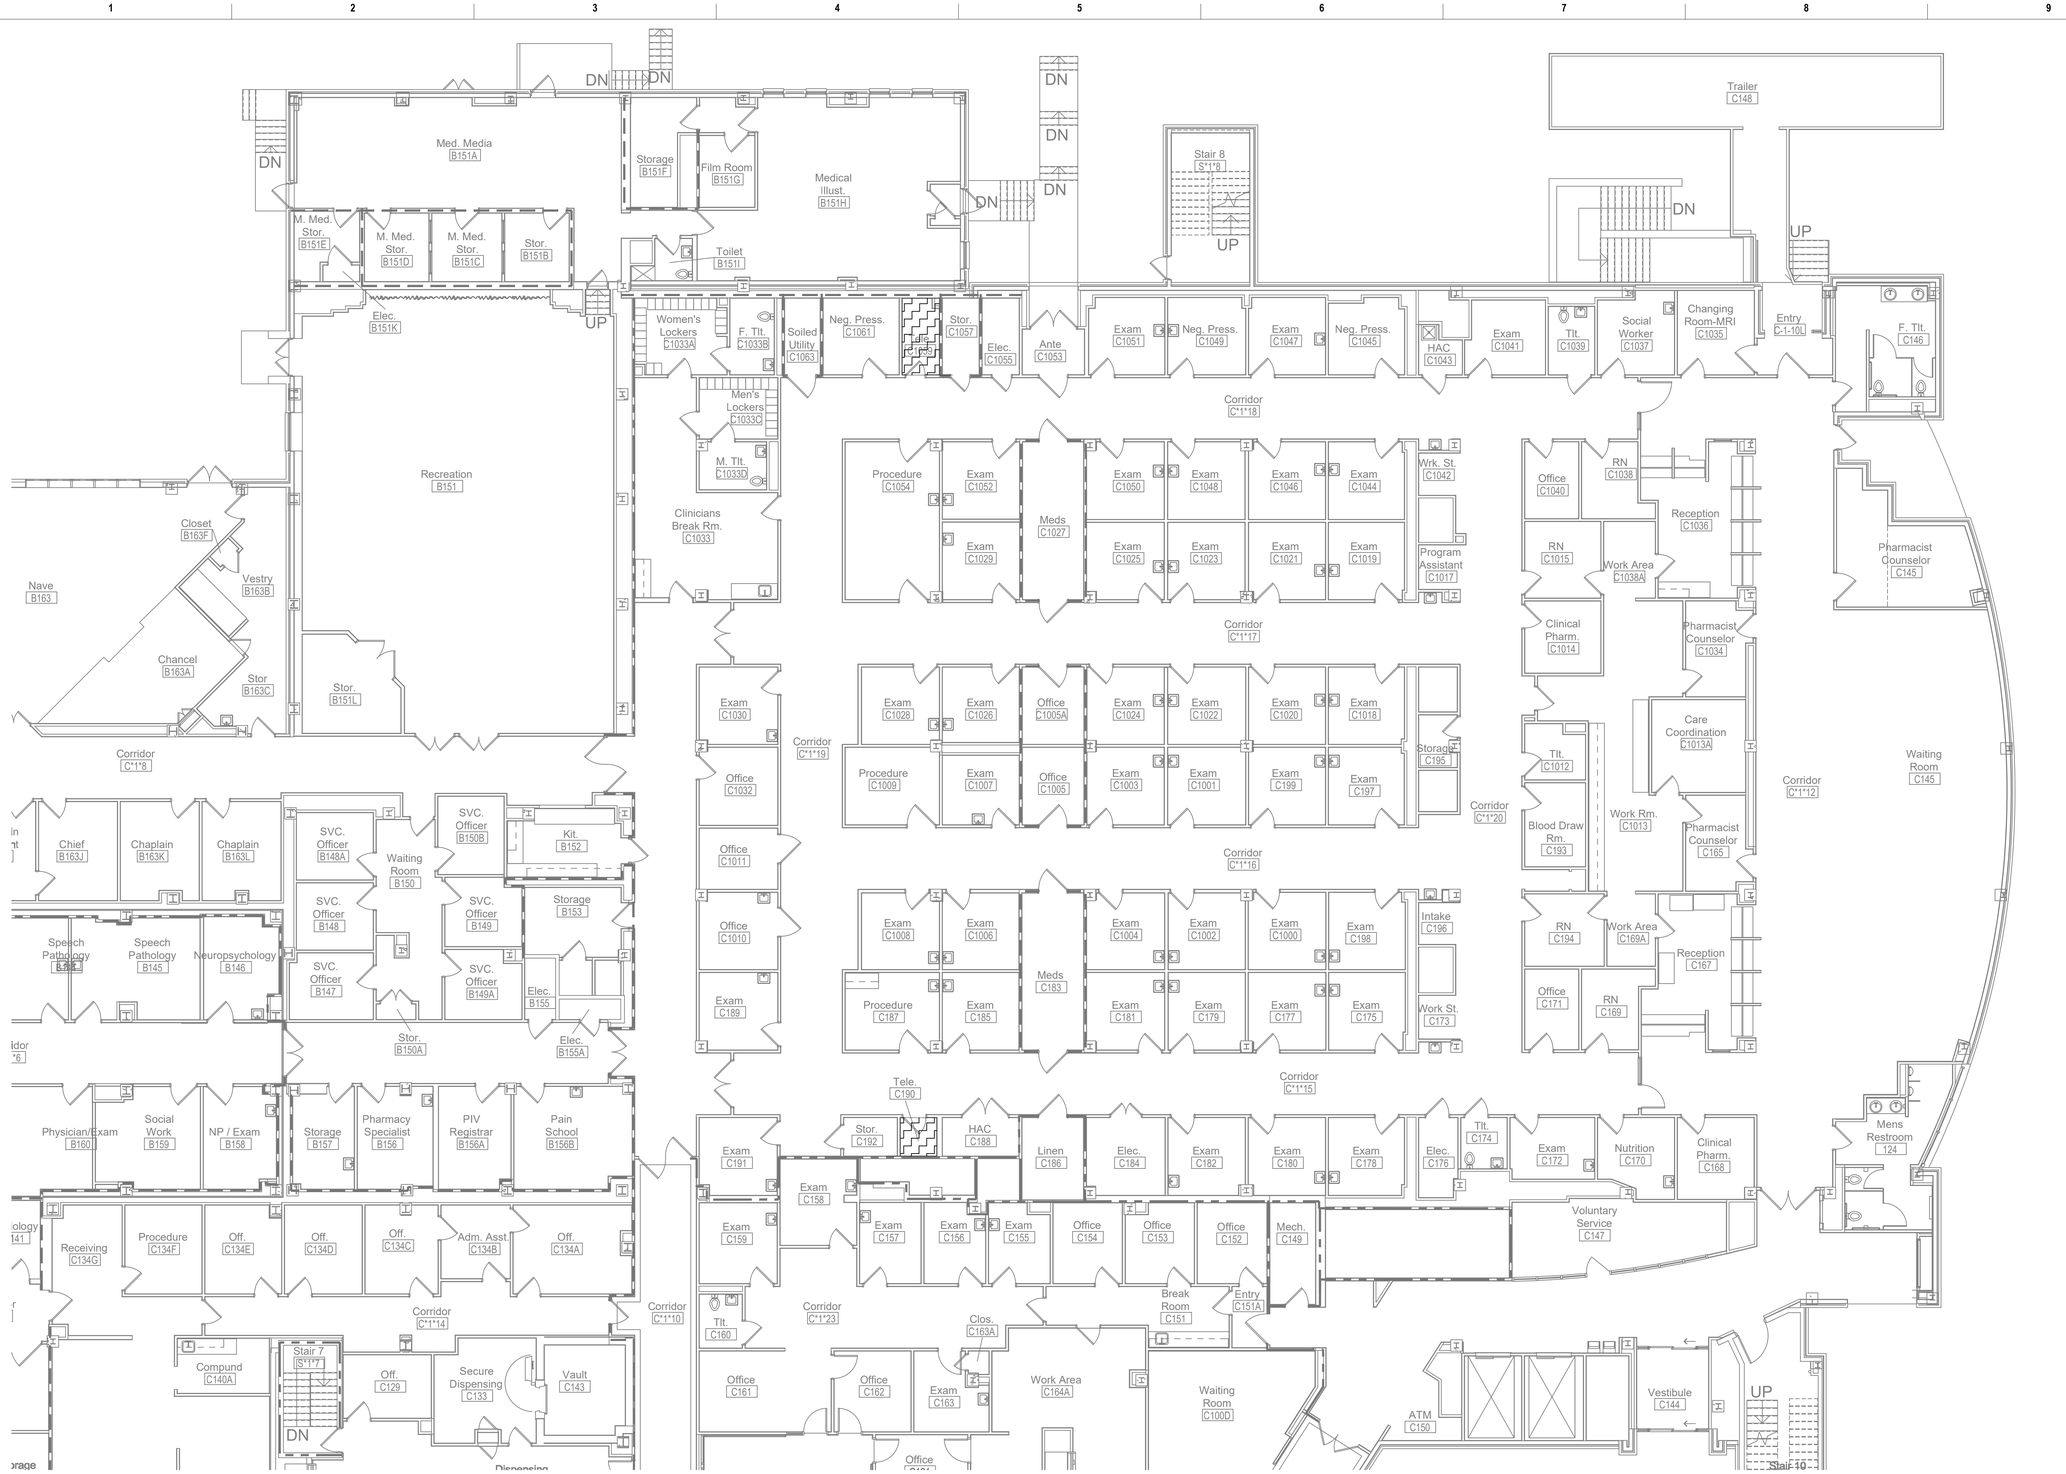

1 FLOOR PLAN - PARTIAL - BUILDING 1 - FIRST FLOOR - AREA 2

SCALE: 1/8" = 1'-0"

TRUE NORTH

PLAN NORTH

GENERAL NOTES

1. CONTRACTOR TO COORDINATE WALK-THRU FOR INFECTION CONTROL WITH VA STAFF PRIOR TO COMMENCEMENT OF WORK.
2. REMOVAL OF ACM BY ABATEMENT CONTRACTOR PROVIDE BY GENERAL CONTRACTOR UNDER THIS CONTRACT. REFERENCE ABATEMENT CONSULTANT DRAWINGS AND SPECIFICATIONS FOR FULL ACM SCOPE.
3. BUILDING AREA SEPARATIONS NOT COMPLETELY SHOWN ON THESE DRAWINGS. CONTRACTOR TO VERIFY EXTENTS AND RATING OF EXISTING AREA SEPARATION WALLS.

LEGEND

- 1 HR. FIRE-RATED WALL
- 2 HR. FIRE-RATED WALL
- 1/2 HR / 1 HR. SUBDIVIDING SMOKE BARRIER
- ACM AREAS

KEY PLAN

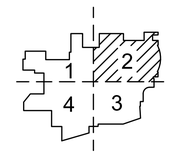

Revisions:	Date:

CONSULTANT

HFS COMPANY
8718 Botts Lane
San Antonio, Texas 78217
www.hfscompany.com
Phone: (210) 816-4784
Fax: (210) 881-6808
jbianco@hfscompany.com

PROJECT MANAGEMENT

HFS COMPANY
8718 Botts Lane
San Antonio, Texas 78217
www.hfscompany.com
Phone: (210) 816-4784
Fax: (210) 881-6808
jbianco@hfscompany.com

REGISTERED ARCHITECT JOSEPH A. BIANCO 17643 STATE OF TEXAS

5/4/22

Construction and Facilities Management

VA U.S. Department of Veterans Affairs

Drawing Title: Overall Floor Plan -Reference First Floor - Area 2	Phase: 100% CONSTRUCTION DOCUMENTS	Project Title: CINCINNATI VAMC EHRM INFRASTRUCTURE UPGRADES	Project Number: 539-21-701
Approved: Project Director			Building Number: 1
	FULLY SPRINKLERED	Location: 3200 VINE ST., CINCINNATI, OH	Drawing Number: AS-108-C.1.1
		Issue Date: 4-MAY-2022 / Checked / Drawn: VV	

1 FLOOR PLAN - PARTIAL - BUILIDING 1 - FIRST FLOOR - AREA 3

SCALE: 1/8"" = 1'-0"

GENERAL NOTES

1. CONTRACTOR TO COORDINATE WALK-THRU FOR INFECTION CONTROL WITH VA STAFF PRIOR TO COMMENCEMENT OF WORK.
2. REMOVAL OF ACM BY ABATEMENT CONTRACTOR PROVIDE BY GENERAL CONTRACTOR UNDER THIS CONTRACT. REFERENCE ABATEMENT CONSULTANT DRAWINGS AND SPECIFICATIONS FOR FULL ACM SCOPE.
3. BUILDING AREA SEPARATIONS NOT COMPLETELY SHOWN ON THESE DRAWINGS. CONTRACTOR TO VERIFY EXTENTS AND RATING OF EXISTING AREA SEPARATION WALLS.

LEGEND

- 1 HR. FIRE-RATED WALL
- 2 HR. FIRE-RATED WALL
- 1/2 HR / 1 HR. SUBDIVIDING SMOKE BARRIER
- ACM AREAS

KEY PLAN

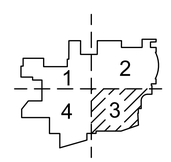

TRUE NORTH PLAN NORTH

Revisions:	Date:

CONSULTANT
HFS COMPANY
8718 Botts Lane
San Antonio, Texas 78217
www.hfscompany.com
Phone: (210) 816-4784
Fax: (210) 881-6808
jbianco@hfscompany.com

PROJECT MANAGEMENT
HFS COMPANY
8718 Botts Lane
San Antonio, Texas 78217
www.hfscompany.com
Phone: (210) 816-4784
Fax: (210) 881-6808
jbianco@hfscompany.com

REGISTERED ARCHITECT Joseph A. Bianco STATE OF TEXAS 5/4/22

Construction and Facilities Management

VA U.S. Department of Veterans Affairs

Drawing Title	Overall Floor Plan Reference First Floor- Area 3
Approved: Project Director	
Phase	100% CONSTRUCTION DOCUMENTS
	FULLY SPRINKLERED
Project Title	CINCINNATI VAMC EHRM INFRASTRUCTURE UPGRADES
Location	3200 VINE ST., CINCINNATI, OH
Issue Date	4-MAY-2022
Checked	
Drawn	VV
Project Number	539-21-701
Building Number	1
Drawing Number	AS-109-C.1.1

GENERAL NOTES

1. CONTRACTOR TO COORDINATE WALK-THRU FOR INFECTION CONTROL WITH VA STAFF PRIOR TO COMMENCEMENT OF WORK.
2. REMOVAL OF ACM BY ABATEMENT CONTRACTOR PROVIDE BY GENERAL CONTRACTOR UNDER THIS CONTRACT. REFERENCE ABATEMENT CONSULTANT DRAWINGS AND SPECIFICATIONS FOR FULL ACM SCOPE.
3. BUILDING AREA SEPARATIONS NOT COMPLETELY SHOWN ON THESE DRAWINGS. CONTRACTOR TO VERIFY EXTENTS AND RATING OF EXISTING AREA SEPARATION WALLS.

LEGEND

- 1 HR. FIRE-RATED WALL
- 2 HR. FIRE-RATED WALL
- 1/2 HR / 1 HR. SUBDIVIDING SMOKE BARRIER
- ACM AREAS

KEY PLAN

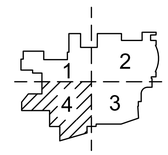

TRUE NORTH PLAN NORTH

1 FLOOR PLAN - PARTIAL - BUILDING 1 - FIRST FLOOR - AREA 4
SCALE: 1/8" = 1'-0"

Revisions:	Date:

CONSULTANT
HFS COMPANY
8718 Botts Lane
San Antonio, Texas 78217
www.hfscompany.com
Phone: (210) 816-4784
Fax: (210) 881-6808
jbianco@hfscompany.com

PROJECT MANAGEMENT
HFS COMPANY
8718 Botts Lane
San Antonio, Texas 78217
www.hfscompany.com
Phone: (210) 816-4784
Fax: (210) 881-6808
jbianco@hfscompany.com

REGISTERED ARCHITECT JOSEPH M. BIANCO 21742 STATE OF TEXAS
5/4/22

Construction and Facilities Management
VA U.S. Department of Veterans Affairs

Drawing Title: Overall Floor Plan Reference First Floor- Area 4	Phase: 100% CONSTRUCTION DOCUMENTS	Project Title: CINCINNATI VAMC EHRM INFRASTRUCTURE UPGRADES	Project Number: 539-21-701
Approved: Project Director	FULLY SPRINKLERED	Location: 3200 VINE ST., CINCINNATI, OH	Building Number: 1
		Issue Date: 4-MAY-2022 / Checked / Drawn: VV	Drawing Number: AS-110-C.1.1

GENERAL NOTES

1. CONTRACTOR TO COORDINATE WALK-THRU FOR INFECTION CONTROL WITH VA STAFF PRIOR TO COMMENCEMENT OF WORK.
2. REMOVAL OF ACM BY ABATEMENT CONTRACTOR PROVIDE BY GENERAL CONTRACTOR UNDER THIS CONTRACT. REFERENCE ABATEMENT CONSULTANT DRAWINGS AND SPECIFICATIONS FOR FULL ACM SCOPE.
3. BUILDING AREA SEPARATIONS NOT COMPLETELY SHOWN ON THESE DRAWINGS. CONTRACTOR TO VERIFY EXTENTS AND RATING OF EXISTING AREA SEPARATION WALLS.

LEGEND

- 1 HR. FIRE-RATED WALL
- 2 HR. FIRE-RATED WALL
- 1/2 HR / 1 HR. SUBDIVIDING SMOKE BARRIER
- ACM AREAS

KEY PLAN

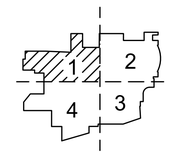

1 FLOOR PLAN - PARTIAL - BUILDING 1 - SECOND FLOOR - AREA 1
SCALE: 1/8" = 1'-0"

Revisions:	Date:

CONSULTANT
HFS COMPANY
8718 Botts Lane
San Antonio, Texas 78217
www.hfscompany.com
Phone: (210) 816-4784
Fax: (210) 881-6808
jbianco@hfscompany.com

PROJECT MANAGEMENT
HFS COMPANY
8718 Botts Lane
San Antonio, Texas 78217
www.hfscompany.com
Phone: (210) 816-4784
Fax: (210) 881-6808
jbianco@hfscompany.com

REGISTERED ARCHITECT JOSEPH BIANCO 21944 STATE OF TEXAS
5/4/22

Construction and Facilities Management

VA U.S. Department of Veterans Affairs

Drawing Title	Overall Floor Plan Reference Second Floor- Area 1
Approved: Project Director	
Phase	100% CONSTRUCTION DOCUMENTS
	FULLY SPRINKLERED
Project Title	CINCINNATI VAMC EHRM INFRASTRUCTURE UPGRADES
Location	3200 VINE ST., CINCINNATI, OH
Issue Date	4-MAY-2022
Checked	
Drawn	VV
Project Number	539-21-701
Building Number	1
Drawing Number	AS-111-C.1.2

GENERAL NOTES

1. CONTRACTOR TO COORDINATE WALK-THRU FOR INFECTION CONTROL WITH VA STAFF PRIOR TO COMMENCEMENT OF WORK.
2. REMOVAL OF ACM BY ABATEMENT CONTRACTOR PROVIDE BY GENERAL CONTRACTOR UNDER THIS CONTRACT. REFERENCE ABATEMENT CONSULTANT DRAWINGS AND SPECIFICATIONS FOR FULL ACM SCOPE.
3. BUILDING AREA SEPARATIONS NOT COMPLETELY SHOWN ON THESE DRAWINGS. CONTRACTOR TO VERIFY EXTENTS AND RATING OF EXISTING AREA SEPARATION WALLS.

LEGEND

- 1 HR. FIRE-RATED WALL
- 2 HR. FIRE-RATED WALL
- 1/2 HR / 1 HR. SUBDIVIDING SMOKE BARRIER
- ACM AREAS

KEY PLAN

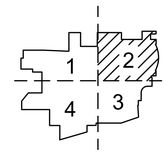

TRUE NORTH

PLAN NORTH

1 FLOOR PLAN - PARTIAL - BUILDING 1 - SECOND FLOOR - AREA 2
SCALE: 1/8" = 1'-0"

Revisions:	Date:

CONSULTANT
HFS COMPANY
8718 Botts Lane
San Antonio, Texas 78217
www.hfscompany.com
Phone: (210) 816-4784
Fax: (210) 881-6808
jbianco@hfscompany.com

PROJECT MANAGEMENT
HFS COMPANY
8718 Botts Lane
San Antonio, Texas 78217
www.hfscompany.com
Phone: (210) 816-4784
Fax: (210) 881-6808
jbianco@hfscompany.com

REGISTERED ARCHITECT JOSEPH A. BIANCO 21743 STATE OF TEXAS
5/4/22

Construction and Facilities Management

VA U.S. Department of Veterans Affairs

Drawing Title: Overall Floor Plan Reference Second Floor - Area 2	Phase: 100% CONSTRUCTION DOCUMENTS
Approved: Project Director	FULLY SPRINKLERED

Project Title: CINCINNATI VAMC EHRM INFRASTRUCTURE UPGRADES	Project Number: 539-21-701
	Building Number: 1
Location: 3200 VINE ST., CINCINNATI, OH	Drawing Number: AS-112-C.1.2
Issue Date: 4-MAY-2022 / Checked / Drawn: VV	

GENERAL NOTES

1. CONTRACTOR TO COORDINATE WALK-THRU FOR INFECTION CONTROL WITH VA STAFF PRIOR TO COMMENCEMENT OF WORK.
2. REMOVAL OF ACM BY ABATEMENT CONTRACTOR PROVIDE BY GENERAL CONTRACTOR UNDER THIS CONTRACT. REFERENCE ABATEMENT CONSULTANT DRAWINGS AND SPECIFICATIONS FOR FULL ACM SCOPE.
3. BUILDING AREA SEPARATIONS NOT COMPLETELY SHOWN ON THESE DRAWINGS. CONTRACTOR TO VERIFY EXTENTS AND RATING OF EXISTING AREA SEPARATION WALLS.

LEGEND

- 1 HR. FIRE-RATED WALL
- 2 HR. FIRE-RATED WALL
- 1/2 HR / 1 HR. SUBDIVIDING SMOKE BARRIER
- ACM AREAS

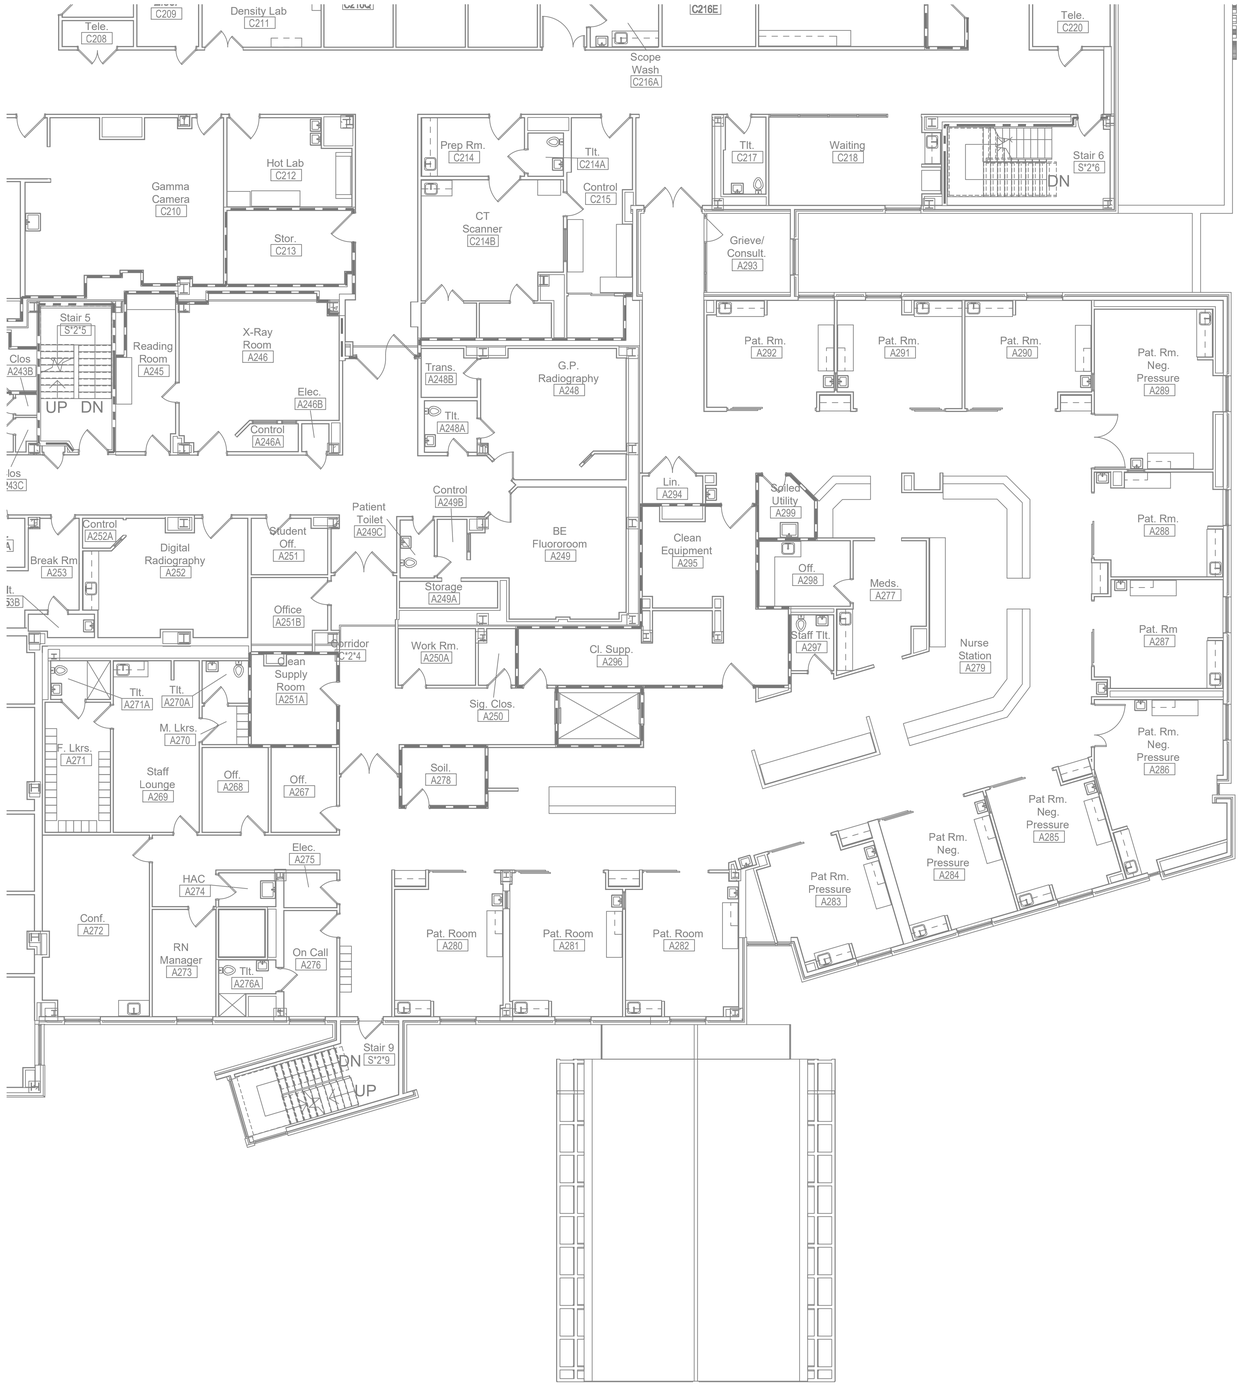

1 FLOOR PLAN - PARTIAL - BUILDING 1 - SECOND FLOOR - AREA 3
SCALE: 1/8" = 1'-0"

KEY PLAN

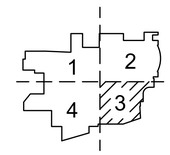

TRUE NORTH PLAN NORTH

Revisions:	Date:

CONSULTANT
HFS COMPANY
8718 Botts Lane
San Antonio, Texas 78217
www.hfscompany.com
Phone: (210) 816-4784
Fax: (210) 881-6808
jbianco@hfscompany.com

PROJECT MANAGEMENT
HFS COMPANY
8718 Botts Lane
San Antonio, Texas 78217
www.hfscompany.com
Phone: (210) 816-4784
Fax: (210) 881-6808
jbianco@hfscompany.com

REGISTERED ARCHITECT JOSEPH A. BIANCO 21942 STATE OF TEXAS
5/4/22

Construction and Facilities Management

VA U.S. Department of Veterans Affairs

Drawing Title: Overall Floor Plan Reference Second Floor - Area 3	Phase: 100% CONSTRUCTION DOCUMENTS
Approved: Project Director	FULLY SPRINKLERED

Project Title: CINCINNATI VAMC EHRM INFRASTRUCTURE UPGRADES	Project Number: 539-21-701
	Building Number: 1
Location: 3200 VINE ST., CINCINNATI, OH	Drawing Number: AS-113-C.1.2
Issue Date: 4-MAY-2022 / Checked / Drawn: VV	

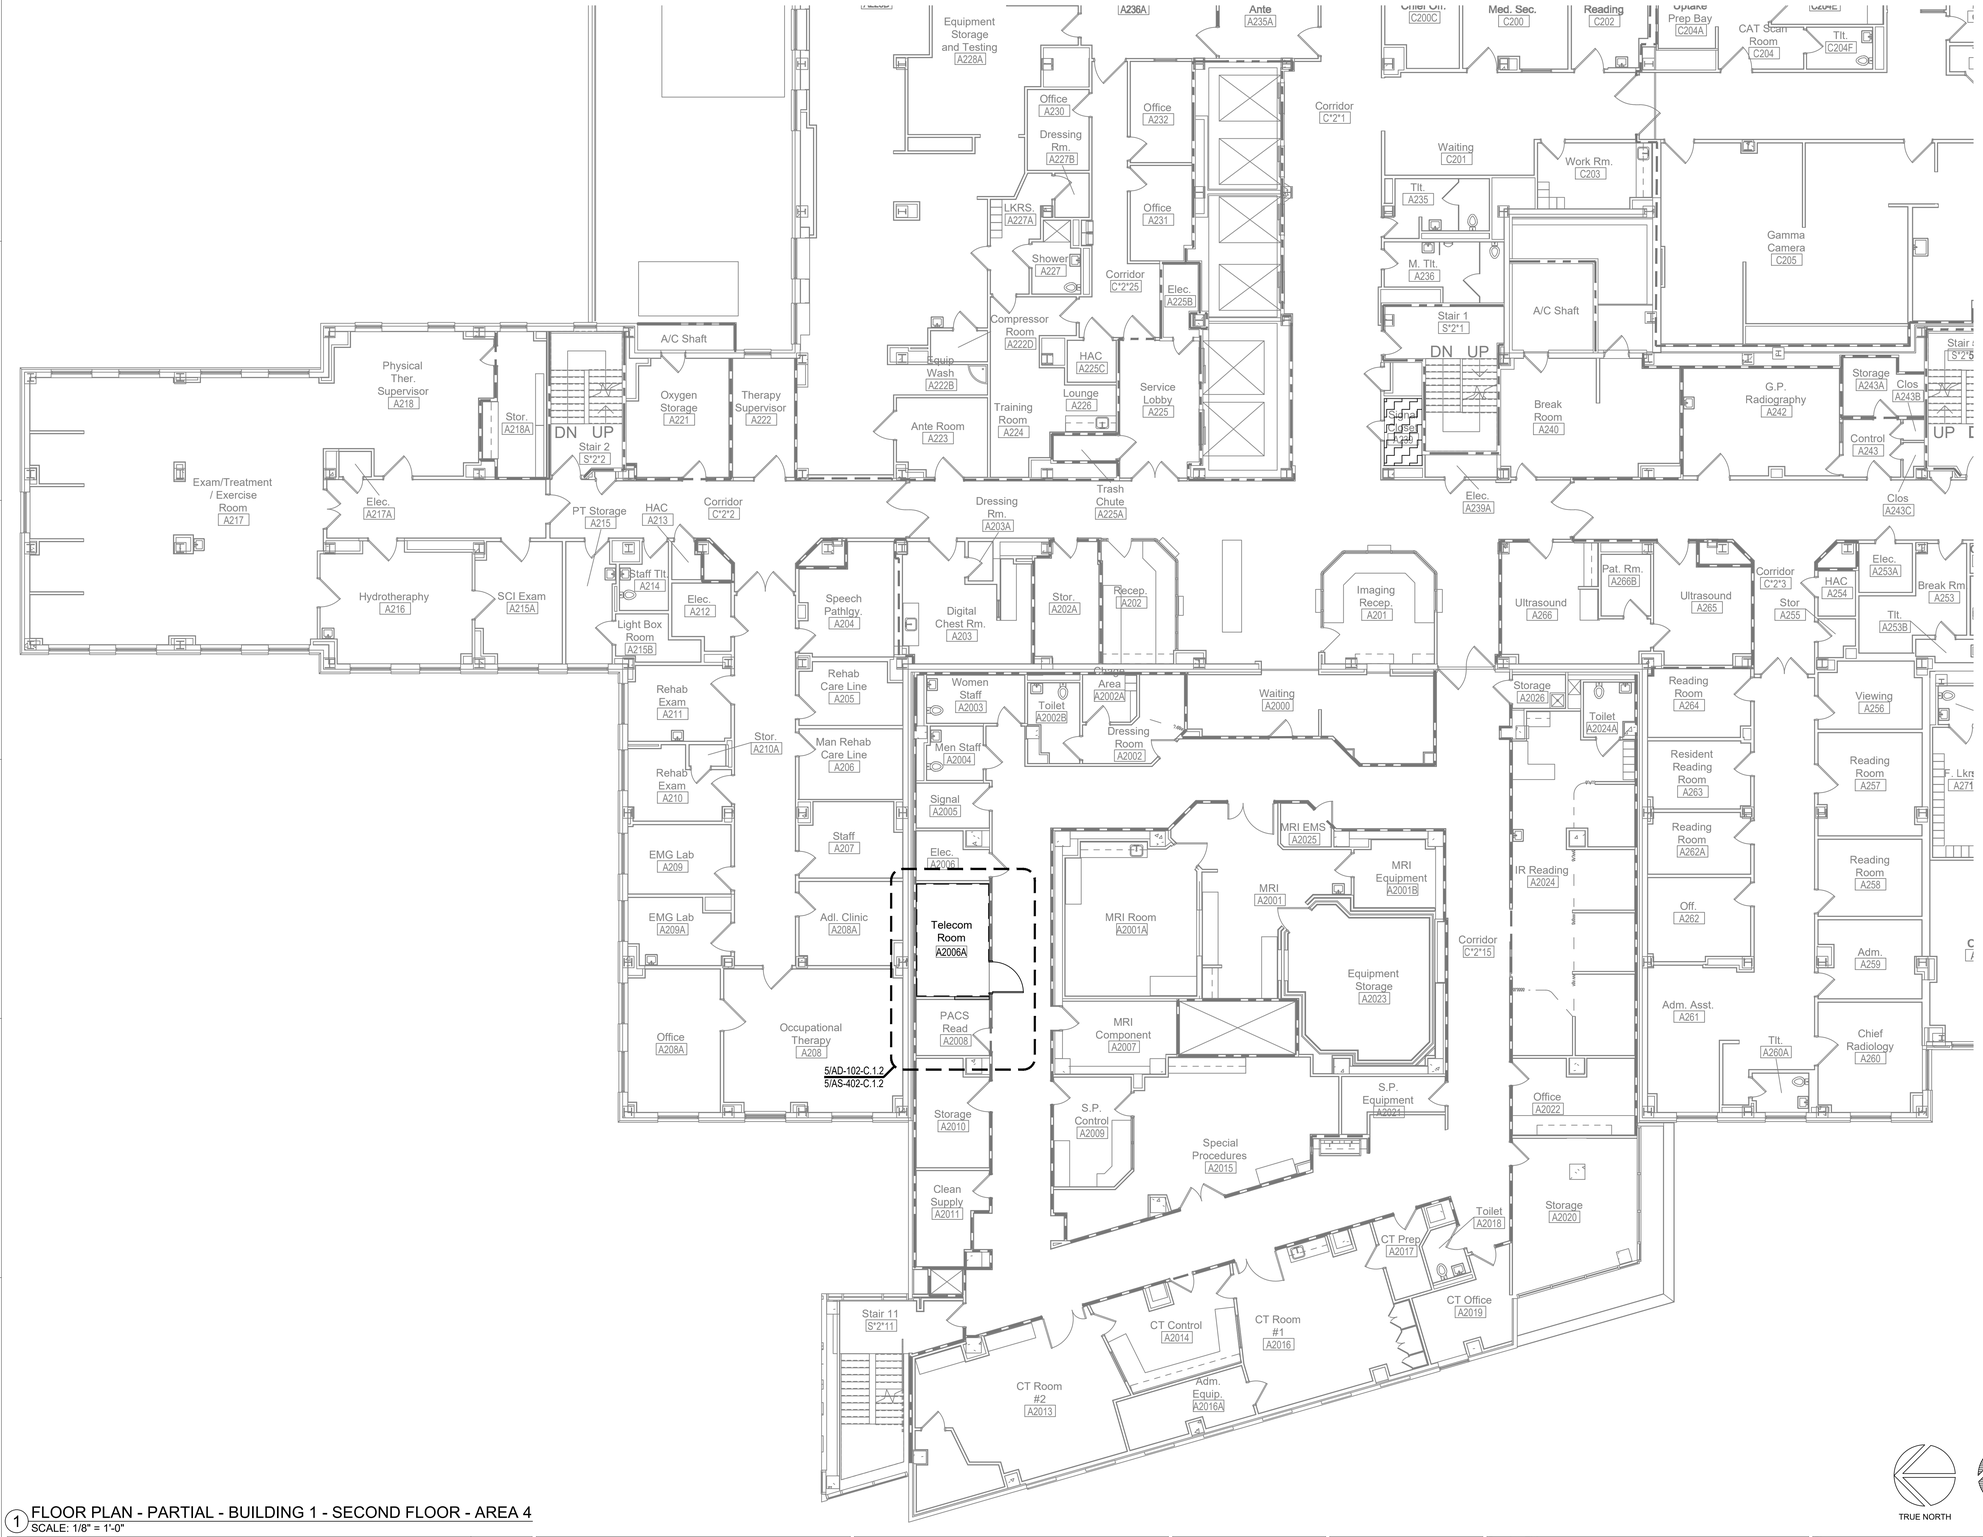

1 FLOOR PLAN - PARTIAL - BUILDING 1 - SECOND FLOOR - AREA 4
SCALE: 1/8" = 1'-0"

GENERAL NOTES

1. CONTRACTOR TO COORDINATE WALK-THRU FOR INFECTION CONTROL WITH VA STAFF PRIOR TO COMMENCEMENT OF WORK.
2. REMOVAL OF ACM BY ABATEMENT CONTRACTOR PROVIDE BY GENERAL CONTRACTOR UNDER THIS CONTRACT. REFERENCE ABATEMENT CONSULTANT DRAWINGS AND SPECIFICATIONS FOR FULL ACM SCOPE.
3. BUILDING AREA SEPARATIONS NOT COMPLETELY SHOWN ON THESE DRAWINGS. CONTRACTOR TO VERIFY EXTENTS AND RATING OF EXISTING AREA SEPARATION WALLS.

LEGEND

- 1 HR. FIRE-RATED WALL
- 2 HR. FIRE-RATED WALL
- 1/2 HR / 1 HR. SUBDIVIDING SMOKE BARRIER
- ACM AREAS

KEY PLAN

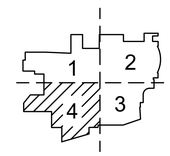

TRUE NORTH PLAN NORTH

Revisions:	Date:

CONSULTANT
HFS COMPANY
8718 Botts Lane
San Antonio, Texas 78217
www.hfscompany.com
Phone: (210) 816-4784
Fax: (210) 881-6808
jbianco@hfscompany.com

PROJECT MANAGEMENT
HFS COMPANY
8718 Botts Lane
San Antonio, Texas 78217
www.hfscompany.com
Phone: (210) 816-4784
Fax: (210) 881-6808
jbianco@hfscompany.com

REGISTERED ARCHITECT JOSEPH I. BIANCO 21942 STATE OF TEXAS
5/4/22

Construction and Facilities Management

VA U.S. Department of Veterans Affairs

Drawing Title: Overall Floor Plan Reference Second Floor - Area 4	Phase: 100% CONSTRUCTION DOCUMENTS
Approved: Project Director	FULLY SPRINKLERED

Project Title	CINCINNATI VAMC EHRM INFRASTRUCTURE UPGRADES
Location	3200 VINE ST., CINCINNATI, OH
Issue Date	4-MAY-2022
Checked	
Drawn	VV
Project Number	539-21-701
Building Number	1
Drawing Number	AS-114-C.1.2