Figure #8- B 41 Room 355 Future Layout

Legend		
Mark	Description	Qty.
A	6'-0" x 6'-0" Cubicle (U-shaped)	39
B	6'-0" x 6'-0" Cubicle (L-shaped)	96
C	4'-0" x 2'-0" Kiosk	11
F	Modular Office Walls	3
G	Lateral File Cabinet	12
H	2 Person Call/Meeting Office	1
J/ J2	Couch/ Sectional	2
L	Lockers (2-High)	14
N	Pull-up Side Table	4
P	Training Table with Casters	6
Q	Lounge Chair	4
S	Side Table	4
T	Bench	4

See Attached Furniture Details For More Information.

Seat Summary
Room 355 - 127 Existing Seats
Room 355 - 146 Seats In New Layout
19 Net Seats Added

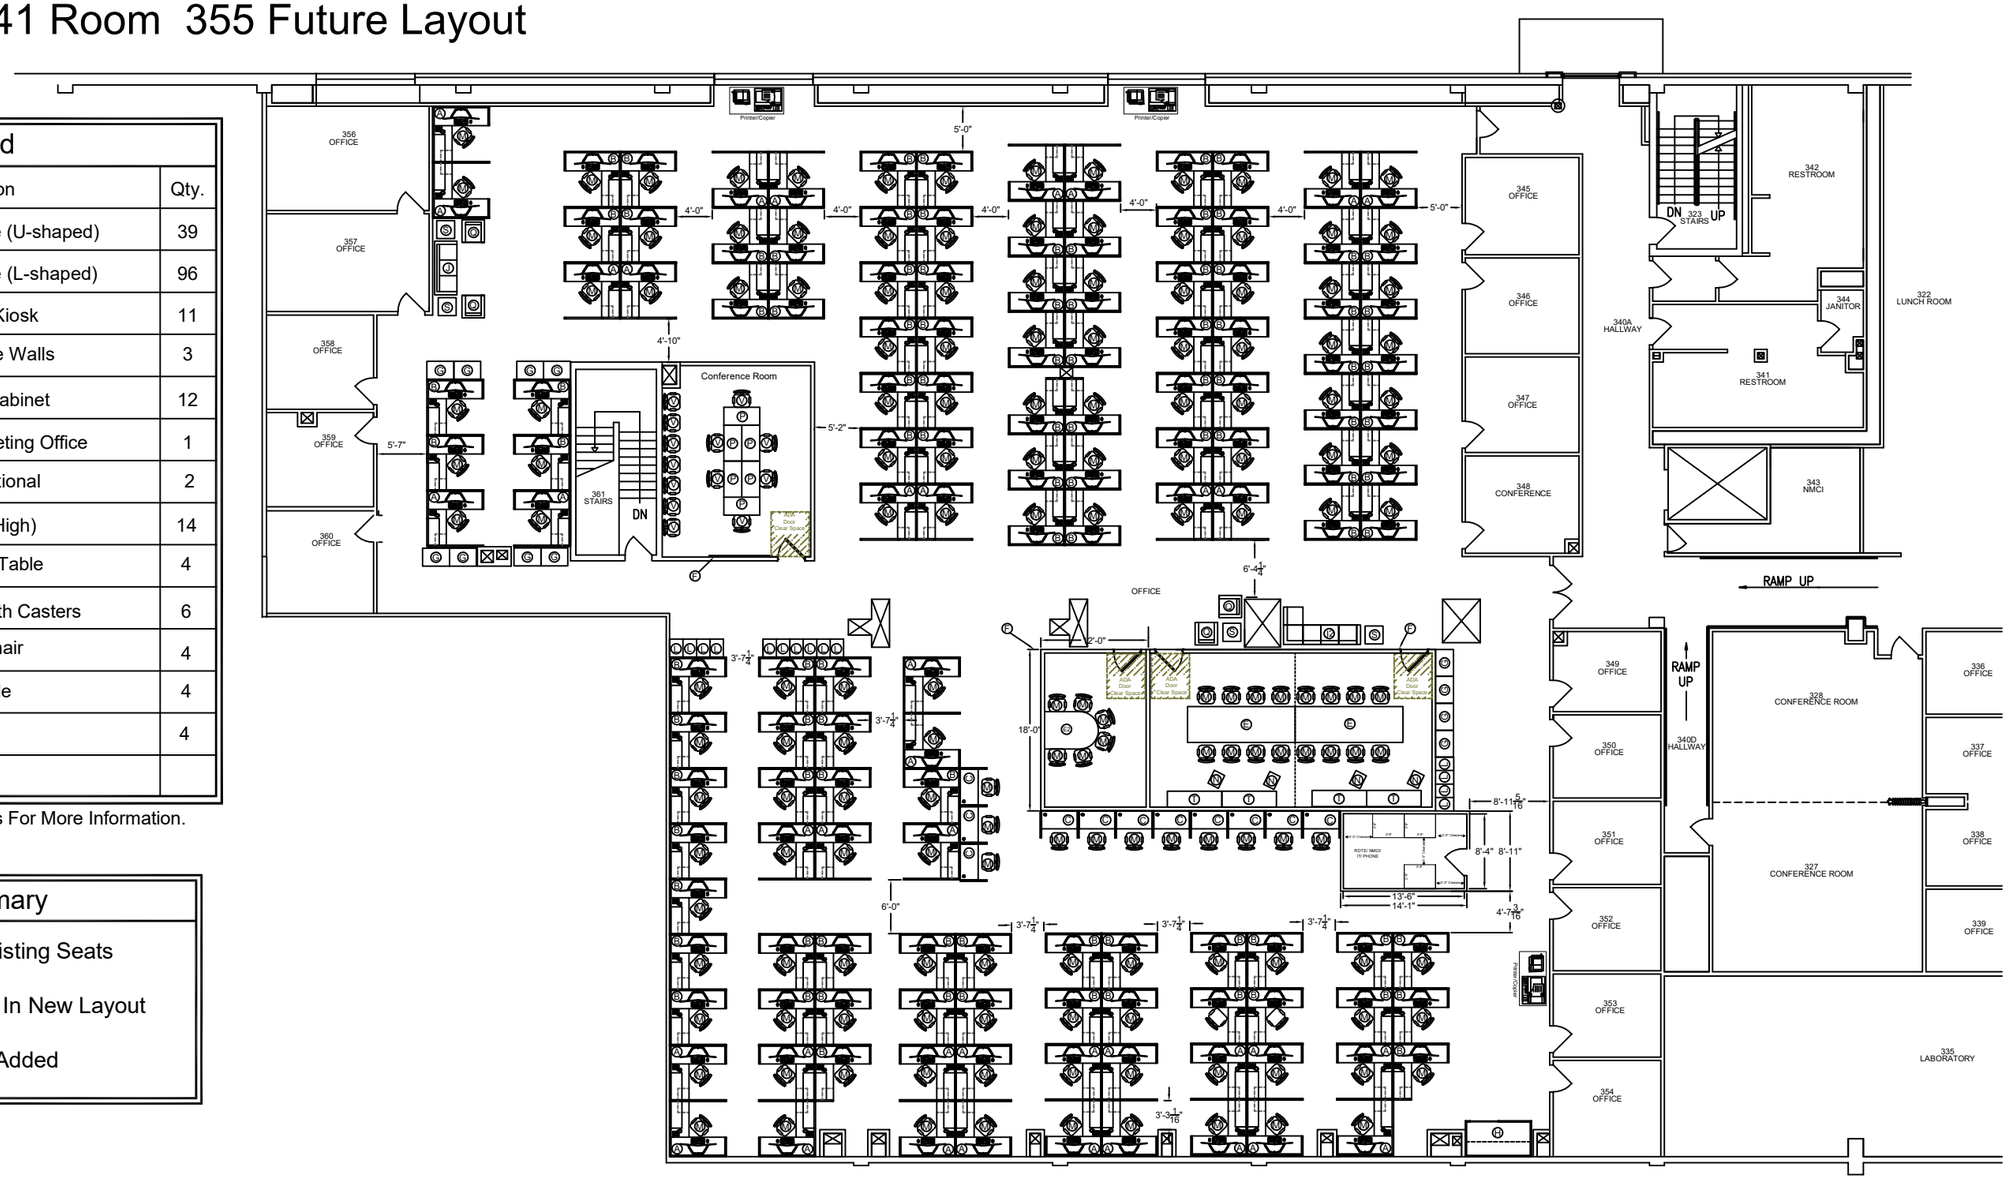

DISTRIBUTION STATEMENT D: Distribution authorized to the Department of Defense and U.S. DoD contractors

Sizes Are For Reference Only, Exact Sizes Will Be Established When Furniture Manufacture Is Determined.

North

0 5' 10' 20' 30'

GRAPHIC SCALE

Project:

BUILDING NO. 41
ROOM 355
OPTION C

NAVSEA WARFARE CENTERS CRANE

FACILITIES BRANCH (1021)
SPACE MANAGEMENT

Scale:	Not To Scale	No.	Revision	Date	Sheet:
Drawn By:	K. Tinkle	1	Layout	1/31	41-3C
Date:	1/24/2022				
Notes:	SHAR 14000				