NOTES

1. FIELD VERIFY MEASUREMENTS
2. ENSURE NOTHING CONTACTS RETORT WHEN MOVING ON MONORAIL.
3. SKETCH IS A CONCEPT, AND UNDERSTOOD CRANE DESIGN MAY RESULT IN OTHER DIMENSIONS.
4. WO: XQ41147 ASSOCIATES WITH JIB CRANE 93.
   WO: XQ41148 ASSOCIATES WITH JIB CRANE 119.

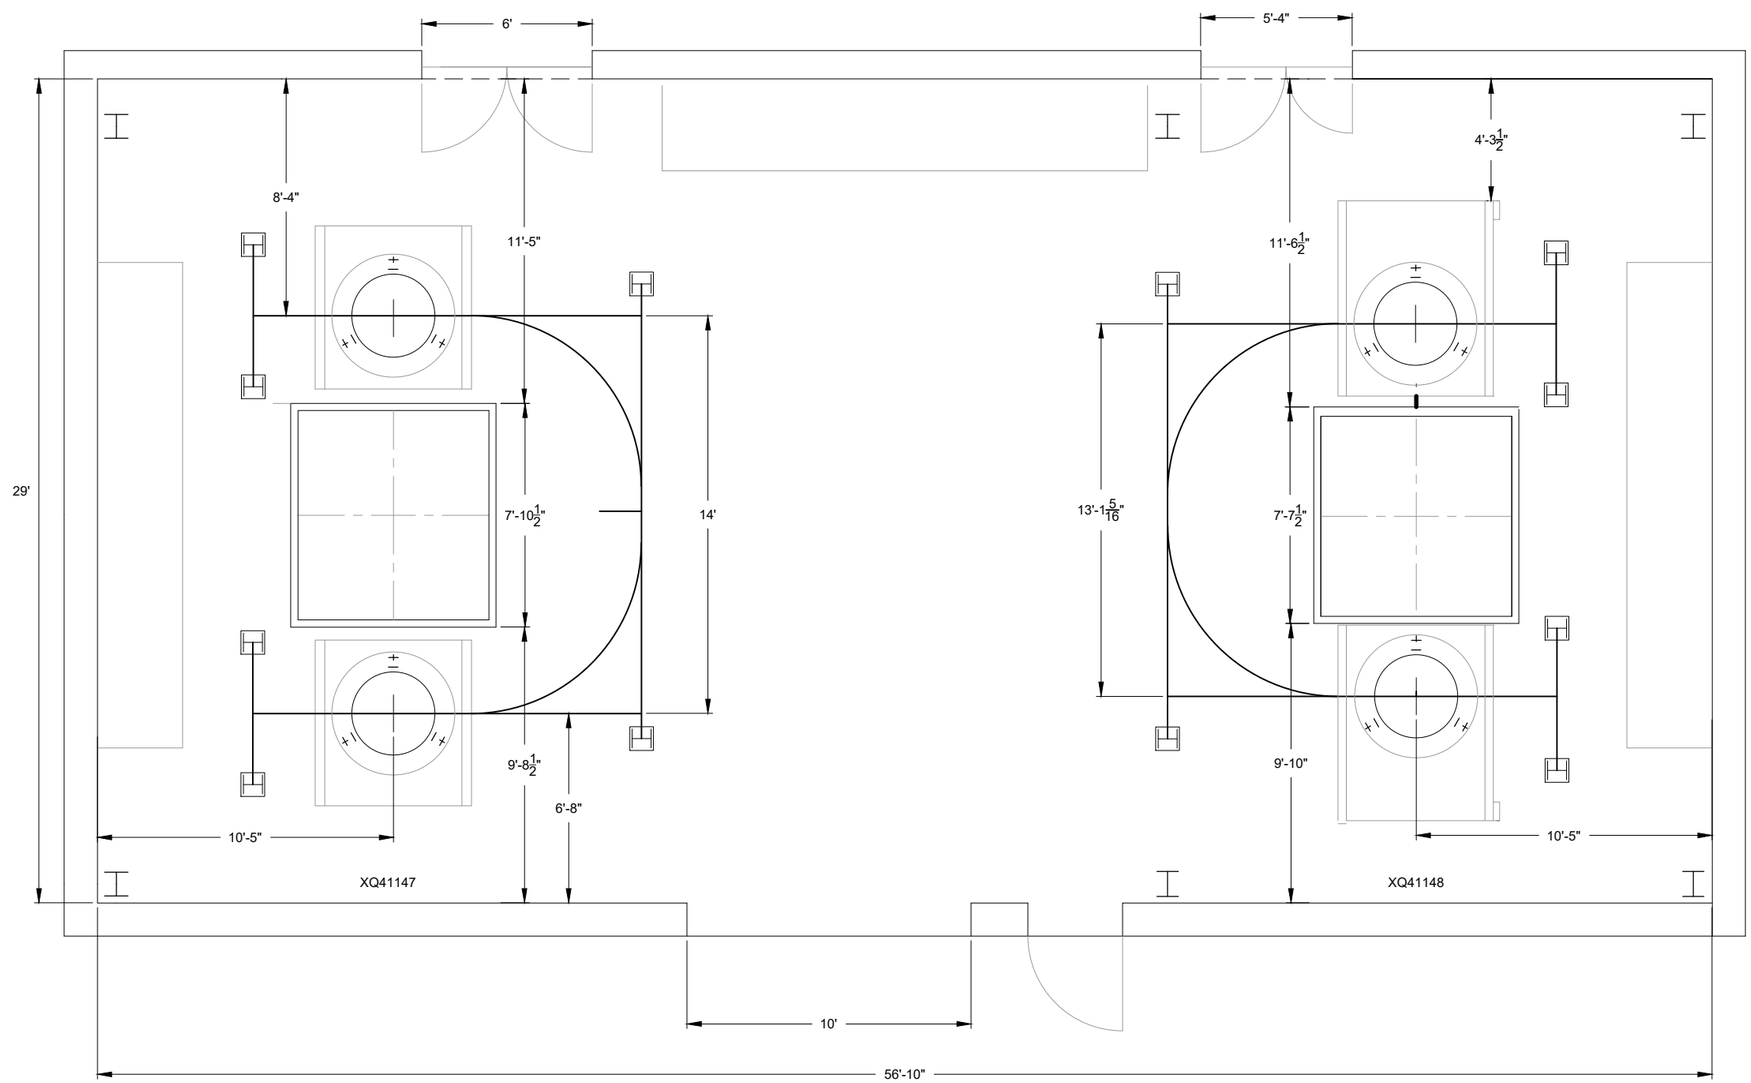

H2 FURNACE MONORAILS LAYOUT PLAN

SCALE: 3/8" = 1' - 0"

N

3/8" = 1'-0" 0 1' 5'

REV	DESCRIPTION	DATE	APPR
	REVISION HISTORY		

FLEET READINESS CENTER EAST

NOT FOR CONSTRUCTION

09 MAY 2022

DESIGNER	K WETHERINGT
DRAWN	K WETHERINGT
CHECKED	F LAST
REVIEWED	F LAST
APPROVED	

FLEET READINESS CENTER EAST
U.S. MARINE CORPS AIR STATION, CHERRY POINT, NC

PROJECT TITLE
H2 FURNACE MONORAILS

DIVISION DWG NO.
SKETCH

BUILDING 4225

SHOP: 93201

SIZE	CAGE CODE
D	96916

SCALE: AS NOTED

WO: SEE NOTE 4

SHEET 1 OF 2

2-2019