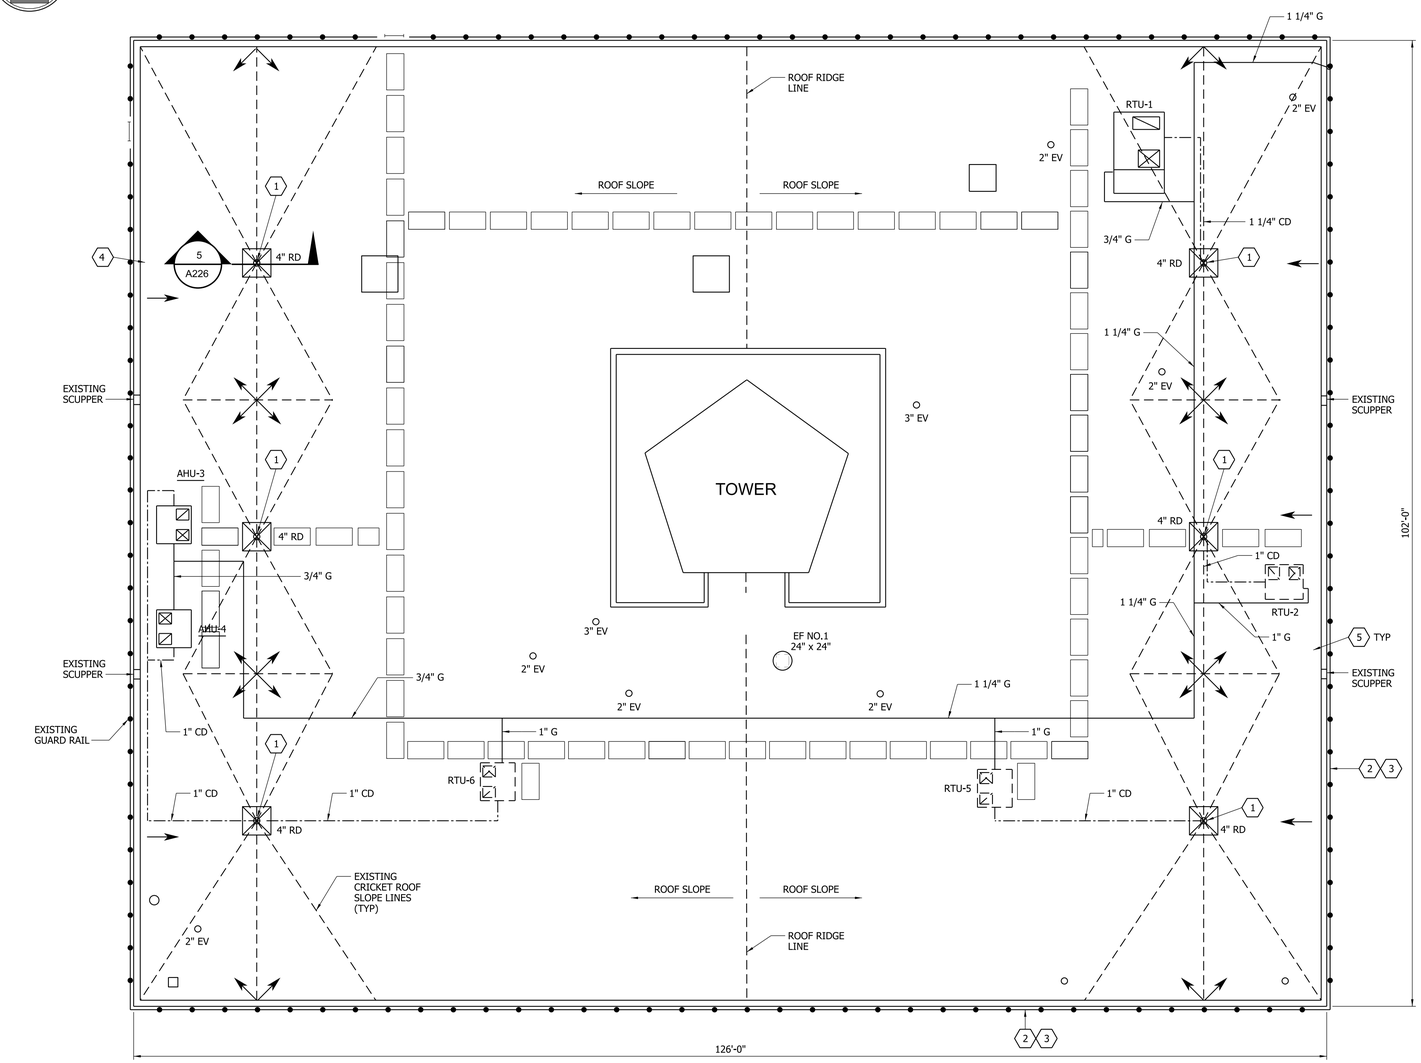

1 A221 ROOF PLAN
SCALE: 1/8" = 1'-0"

KEY NOTES:

1. EXISTING ROOF DRAINS ARE LEAKING. PROVIDE A RESEALING SOLUTION WITH SIKA PRODUCTS. CONSULT WITH MANUFACTURER'S WARRANTEE PRIOR TO WORK. REPLACE SIKA SARNADRAIN SYSTEM WITH NEW DRAIN BOWL AND COMPRESSION RING, 6 LOCATIONS.
2. EXISTING GUARDRAIL HARDWARE CORRODING. REPLACE EXISTING ZINC HARDWARE WITH STAINLESS STEEL HARDWARE FROM LEADING EDGE.
3. REPAINT EXISTING GUARD RAIL, IN ACCORDANCE WITH LEADING EDGE RECOMMENDATIONS, AROUND BASE BUILDING ROOF.
4. REPLACE EXISTING CLOSED CONDUIT WITH AN OPEN CONDUIT TO ALLOW PROTECTION FOR EXISTING ELECTRIC WIRING. FACILITY TECH TO INSTALL WIRING.
5. REPLACE WARNING TAPE AROUND EXISTING SCUPPER OPENINGS.

8' 0 8' 16'
SCALE: 1/8" = 1'-0"

REV	APPROVED DATE	DESCRIPTION	JCN	REDLINE DATE	APVD

DEPARTMENT OF TRANSPORTATION
FEDERAL AVIATION ADMINISTRATION
ATO - TECHNICAL OPERATIONS — CENTRAL SERVICE AREA

ATCT
BASE BUILDING ROOF PLAN

LUBBOCK — PRESTON SMITH INTERNATIONAL AIRPORT — TX

REVIEWED BY	SUBMITTED BY: JELANI K JONES — Digitally signed by JELANI K JONES Date: 2023.01.18 09:27:13 -06'00'	APPROVED BY: KEVIN MILES — Digitally signed by KEVIN MILES Date: 2023.01.18 09:37:53 -06'00'	
	PROJECT ENGINEER	MGR: ENGINEERING - FORT WORTH	
DESIGNED: JJ	ISSUED BY: ENGINEERING SERVICES TERMINAL	DATE: 01/06/2023	JCN: 1402705
DRAWN: RKM		DRAWING NO: LBB-D-ATCT-A221	REV
CHECKED			

ISSUED FOR: FOR PLANNING

EDMS: lbb-d-atct-a221.dgn

lbb-d-atct-a221.dgn
01/17/2023 7:26:15 PM
Plotted by: SRVC-C4EG-EDMS-COORD

THIS DRAWING PRODUCED ON ASW REGION MICROSTATION SYSTEM