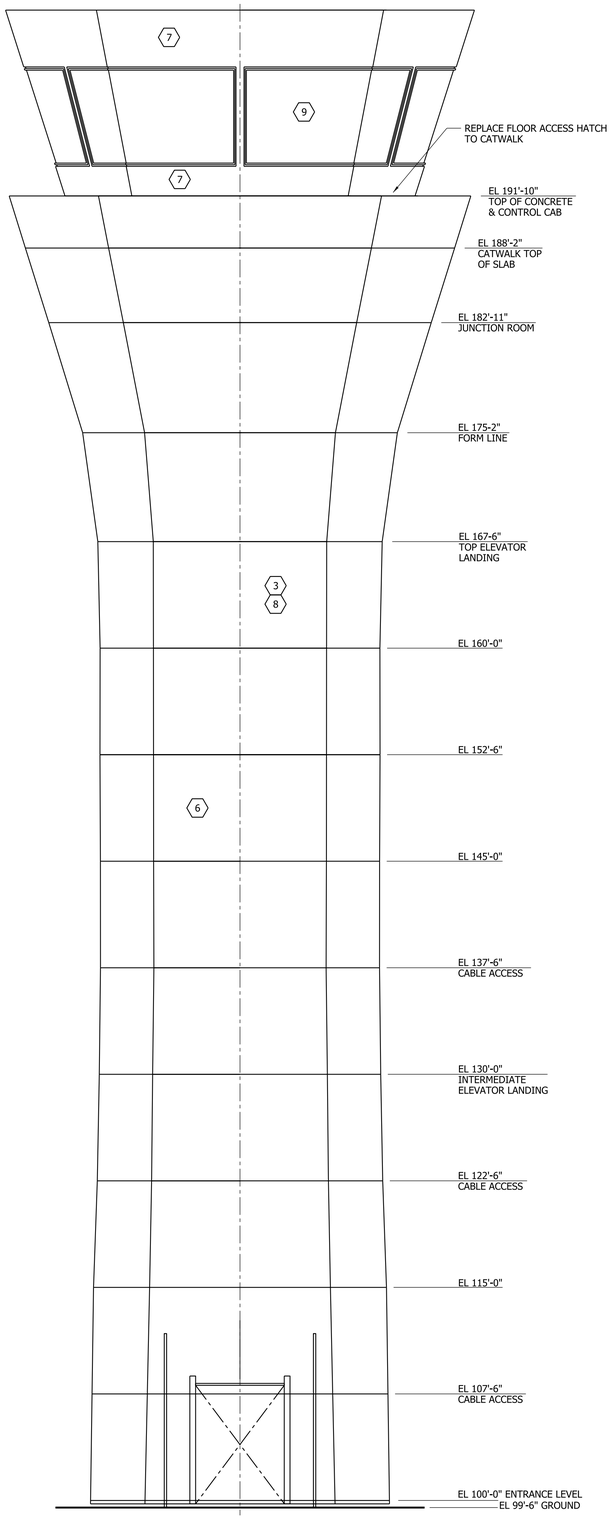

TOWER ELEVATION

NOT TO SCALE

CONSTRUCTION KEYED NOTES:

1. (X) DESIGNATES CONSTRUCTION NOTES. REFER TO SHEET A223 FOR INFORMATION.
2. (X) ARE CALLOUTS OF TYPICAL EXAMPLE LOCATIONS ON DRAWING. THE CONTRACTOR'S WORK SHALL INCLUDE ALL LOCATIONS AS DESCRIBED IN THE CONSTRUCTION NOTES.

REV	APPROVED DATE	DESCRIPTION	JCN	REDLINE DATE	APVD

DEPARTMENT OF TRANSPORTATION
FEDERAL AVIATION ADMINISTRATION
ATO - TECHNICAL OPERATIONS — CENTRAL SERVICE AREA

ATCT

TOWER ELEVATION

LUBBOCK — PRESTON SMITH INTERNATIONAL AIRPORT — TX

REVIEWED BY

SUBMITTED BY: JELANI K JONES — Digitally signed by JELANI K JONES Date: 2023.01.18 09:28:17 -06'00'

APPROVED BY: KEVIN MILES — Digitally signed by KEVIN MILES Date: 2023.01.18 09:38:28 -06'00'

PROJECT ENGINEER

MGR: ENGINEERING - FORT WORTH

DESIGNED: JJ

DRAWN: NC

CHECKED

ISSUED BY: ENGINEERING SERVICES TERMINAL

DATE: 01/06/2023

JCN: 1402705

DRAWING NO: LBB-D-ATCT-A224

REV

ISSUED FOR: CONSTRUCTION

Plotted by: SRVC-CAEG-EDMS-COORD

file=dgn-GZ4.dgn 01/17/2023 7:27:21 PM

EDM: lbb-d-atct-a224.dgn

THIS DRAWING PRODUCED ON ASW REGION MICROSTATION SYSTEM