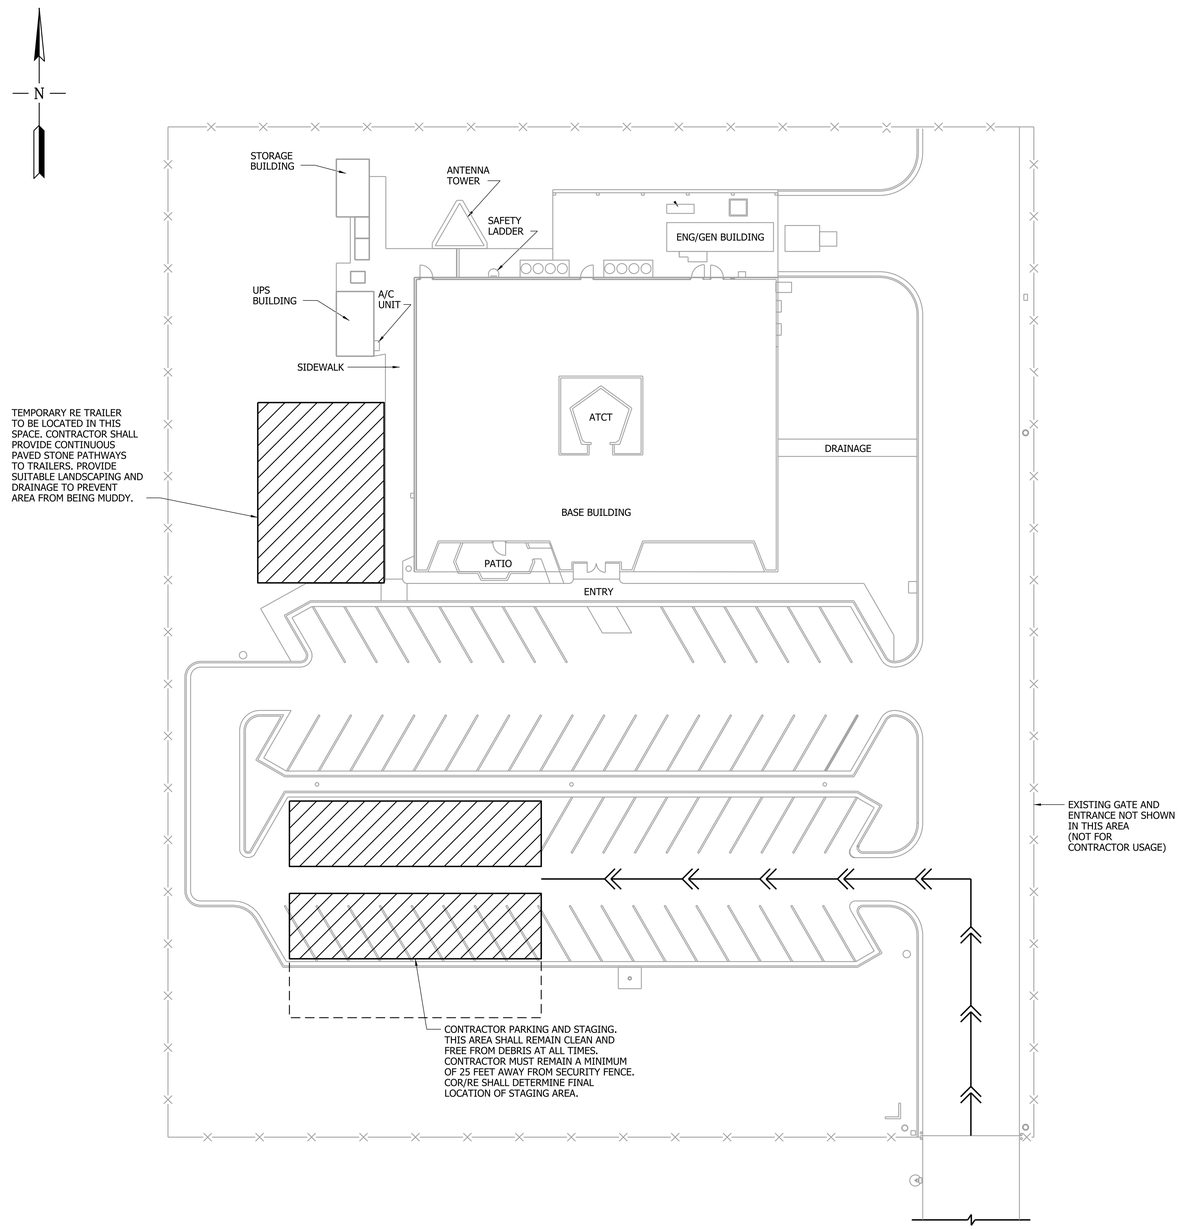

SITE PLAN

SCALE: 1" = 20'-0"

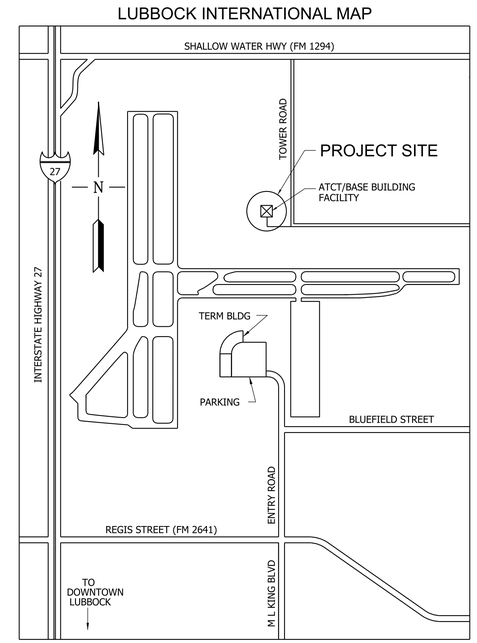

VICINITY MAP

NOT TO SCALE

LEGEND

CONSTRUCTION SITE/CONSTRUCTION STAGING

CONTRACTOR ACCESS ROUTE

20' 0 20' 40'

SCALE: 1" = 20'

REV	APPROVED DATE	DESCRIPTION	JCN	REDLINE DATE	APVD

DEPARTMENT OF TRANSPORTATION
FEDERAL AVIATION ADMINISTRATION
ATO - TECHNICAL OPERATIONS — CENTRAL SERVICE AREA

ATCT

SITE AND CONSTRUCTION STAGING PLAN

LUBBOCK — PRESTON SMITH INTERNATIONAL AIRPORT — TX

REVIEWED BY	SUBMITTED BY	APPROVED BY
	JELANI K JONES — Digitally signed by JELANI K JONES Date: 2023.01.18 09:24:18 -06'00'	KEVIN MILES — Digitally signed by KEVIN MILES Date: 2023.01.18 09:37:33 -06'00'
	PROJECT ENGINEER	MGR: ENGINEERING - FORT WORTH

DESIGNED	JJ	ISSUED BY	DATE 01/06/2023	JCN 1402705
DRAWN	CC	ENGINEERING SERVICES TERMINAL	DRAWING NO LBB-D-ATCT-G022	REV
CHECKED				

ISSUED FOR: FOR PLANNING

lbbcfacfc-g022.dgn 01/17/2023 7:26:56 PM Plotted by: SRVC-CAEG-EDMS-COORD

EDM: lbbcfacfc-g022.dgn

THIS DRAWING PRODUCED ON ASW REGION MICROSTATION SYSTEM