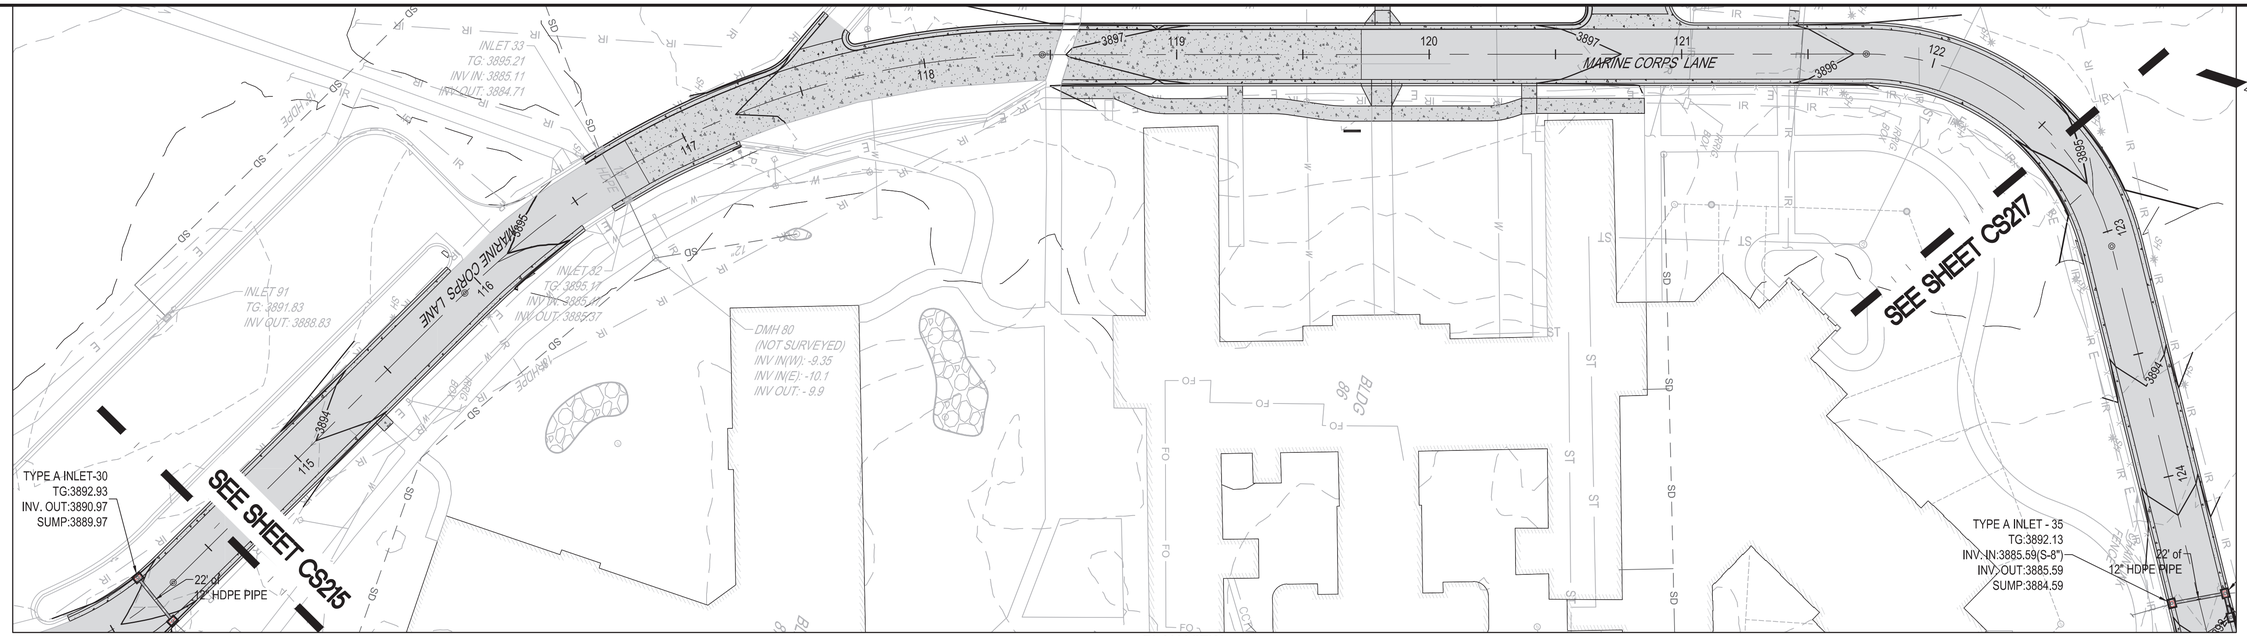

PLAN VIEW
SCALE: 1"=30'

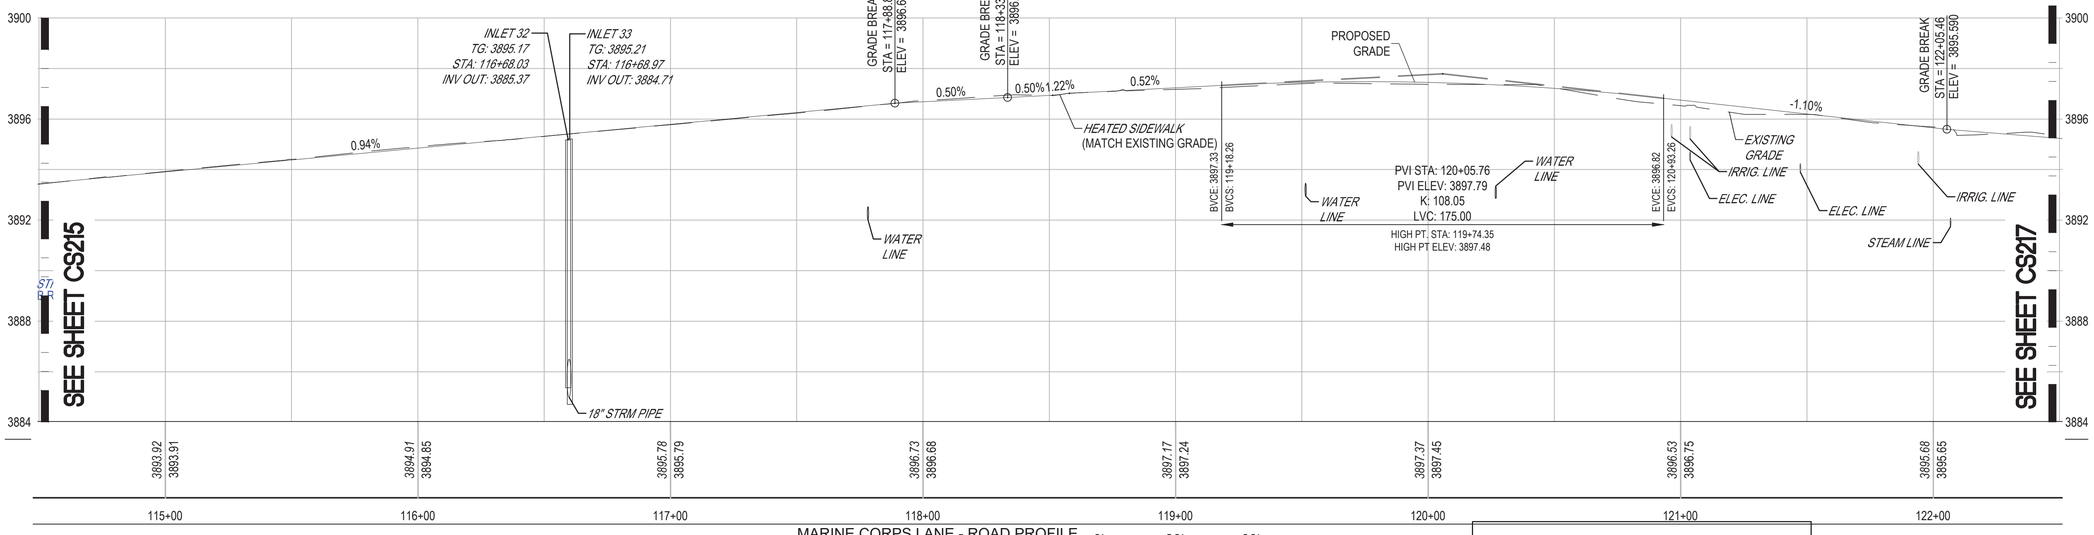

MARINE CORPS LANE - ROAD PROFILE
HORIZONTAL SCALE: 1"=30'
VERTICAL SCALE: 1"=3'

0' 30' 60'
SCALE: 1"=30'

0' 3' 6'
SCALE: 1"=3'

UTILITIES SHOWN ARE APPROXIMATE
CONTRACTOR SHALL CONFIRM
LOCATION AND DEPTH IN FIELD

Wyoming 811
CALL 811 OR 1-800-849-2476
SITE SERIAL: 2019290075

0' 30' 60'
SCALE: 1"=30'

ONE INCH = TWO-HUNDRED FIFTY FEET
0' 250' 500' 750'

ONE INCH = TWO-HUNDRED FEET
0' 200' 400' 600'

ONE INCH = ONE-HUNDRED FEET
0' 100' 200' 300'

ONE INCH = THIRTY FEET
0' 30' 60' 90'

Revisions:	Date
–	–
–	–
–	–
–	–

CONSULTANTS:

ARCHITECT/ENGINEERS:

acela
architects + engineers

acela architects + engineers, pc
2633 Moravian Ave.
Allentown, PA 18103
office: 610.365.4023
website: www.acela-ae.com
email: info@acela-ae.com

Professional Engineer
CHRISTOPHER W. GEARY
WYOMING

Christopher W. Geary PE# 17277

Drawing Title: Road Profile Plan 'H'
–
–

Approved: Project Director
–
–
SHERIDAN VAHCS PLANNING AND ENGINEERING

Project Title: Resurface Roads And Parking Lots
–
–

Location: Sheridan VA Medical Center Sheridan, WY

Date: 6/14/2020
Checked: Geary
Drawn: Peters

Project Number: 666-17-104
Building Number: –
Drawing Number: CS216
Dwg. 120 of 195

Office of Construction and Facilities Management
Department of Veterans Affairs