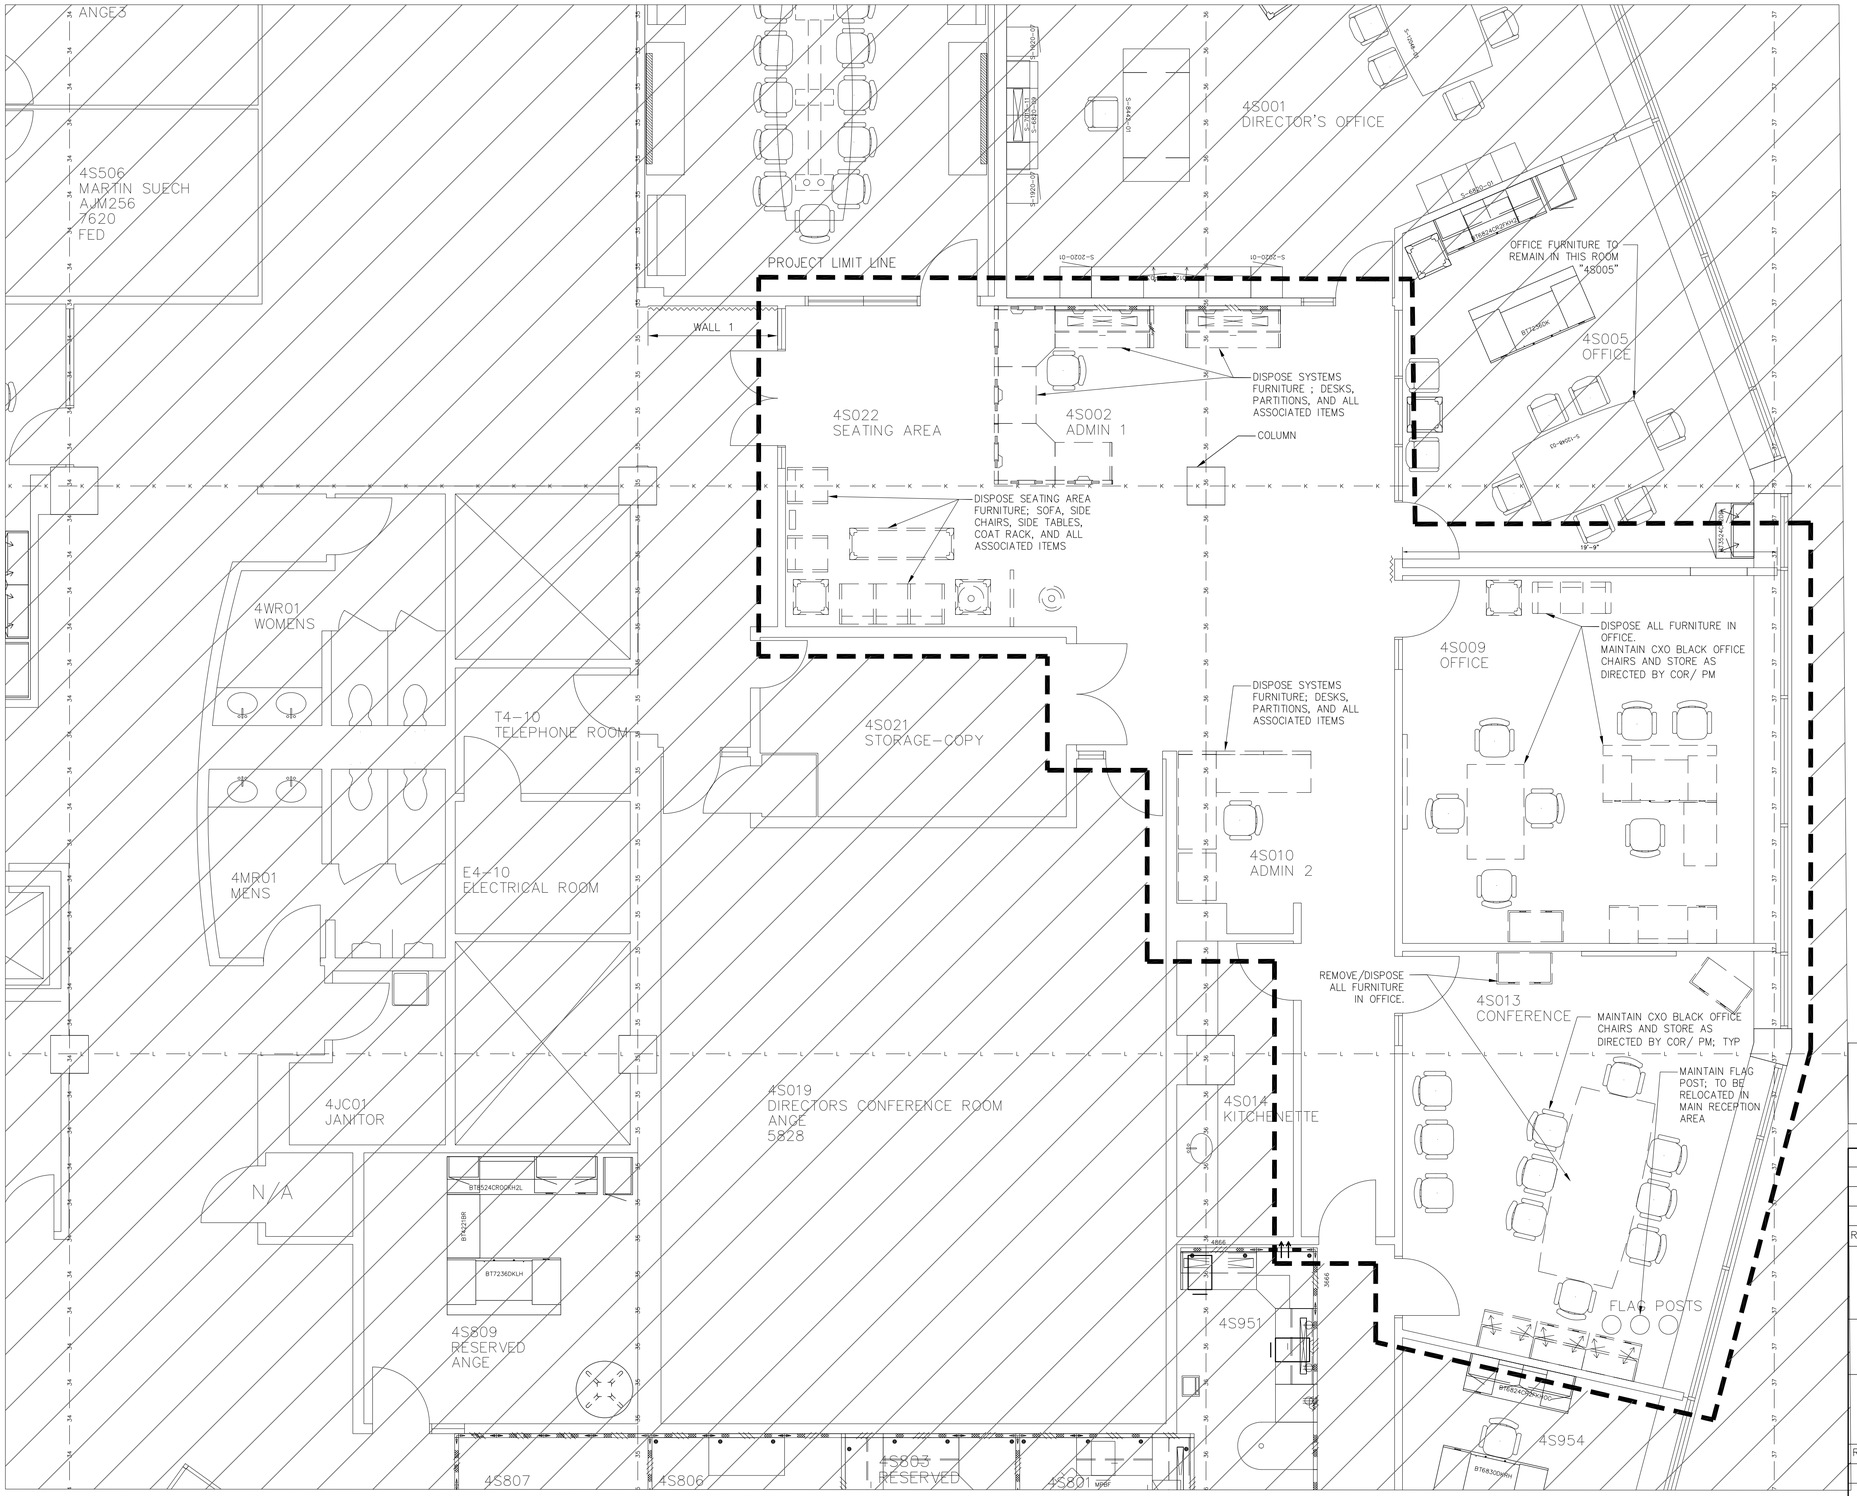

1 A001 EXISTING FLOORPLAN
SCALE: 1/4" = 1'-0"

GENERAL NOTES:

1. CONTRACTOR IS TO FIELD VERIFY ALL EXISTING DIMENSIONS PRIOR TO THE START OF CONSTRUCTION AND REPORT ANY INACCURACIES.
2. ALL WORK SHALL COMPLY WITH AMERICANS WITH DISABILITIES ACT (ADAAG).
3. ALL WORK SHALL CONFORM WITH THE NEW JERSEY STATE UNIFORM CONSTRUCTION CODE, INCLUDING THE INTERNATIONAL BUILDING CODE (IBC), AS AMENDED BY THE STATE OF JERSEY.
4. CONTRACTOR TO KEEP WORK SITE CLEAN OF DEBRIS AND TRASH AT ALL TIMES DURING AND AFTER FINAL CONSTRUCTION.
5. CONTRACTOR/ INSTALLERS ARE TO VALIDATE ALL PARTS ARE PROVIDED PRIOR TO ASSEMBLY.
6. CONTRACTOR TO REMOVE ALL FURNITURE IN THE MAIN RECEPTION/ SEATING AREA, RECEPTION AREA, AND TWO OFFICES AS NOTED ON THE DRAWINGS.
7. CONTRACTOR TO MAINTAIN ALL CHAIRS AND RELOCATED PER THE COR/PM.
8. THERE WILL BE NO WORK ON THE CARPETS, WALLS; AND CEILING TILES.

LEGEND

ELEVATION TAG

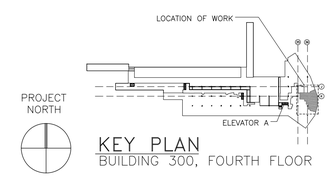

KEY PLAN
BUILDING 300, FOURTH FLOOR

FOR OFFICIAL USE ONLY

REV	DATE	DESCRIPTION	CHECK	APRV'D

UNITED STATES DEPARTMENT OF TRANSPORTATION
FEDERAL AVIATION ADMINISTRATION
WILLIAM J. HUGHES TECHNICAL CENTER
ATLANTIC CITY INT'L AIRPORT, N.J. 08405

300

DIRECTOR'S SUITE RENOVATION

FOURTH FLOOR PLAN
DEMOLITION PLAN – FURNITURE

REVIEWED BY	SUBMITTED BY	DATE	APPROVED BY	DATE

APPROVAL (FINISHES)	DESIGN:	ISSUED BY: FACILITY SERVICES & ENGINEERING DIVISION	DATE: 10.31.22 JCN:
	DRAWN: DIEP J		DRAWING NO. 91423–A700
	CHECK:		SHEET # 1 OF 2