STANDARD STABILIZATION NOTE

FOLLOWING INITIAL SOIL DISTURBANCE OR REDISTURBANCE, PERMANENT OR TEMPORARY STABILIZATION SHALL BE COMPLETED WITHIN THREE (3) CALENDAR DAYS AS TO THE SURFACE OF ALL PERIMETER CONTROLS, DIKES, SWALES, DITCHES, PERIMETER SLOPES, AND ALL SLOPES STEEPER THAN 3 HORIZONTAL TO 1 VERTICAL (3:1); AND SEVEN (7) DAYS AS TO ALL OTHER DISTURBED OR GRADED AREAS ON THE PROJECT SITE NOT UNDER ACTIVE GRADING.

NOTE TO CONTRACTOR

1. ALL EROSION AND SEDIMENT CONTROL REGULATIONS SHALL BE STRICTLY ENFORCED FOR THE DURATION OF THIS PROJECT.
2. NO DISTURBED AREAS SHALL BE LEFT UNSTABILIZED OVERNIGHT UNLESS RUNOFF IS DIRECTED TO A STAND ALONE MDE APPROVED SEDIMENT CONTROL DEVICE.
3. SAME DAY STABILIZATION – THE WORK IN AREAS DESIGNATED AS "SAME DAY STABILIZATION" SHALL BE STABILIZED IMMEDIATELY. NO MORE AREA SHALL BE DISTURBED THAN CAN BE STABILIZED BY THE END OF THE WORKDAY. DISTURBED AREAS THAT DO NOT DRAIN TO A SEDIMENT CONTROL DEVICE SHALL BE STABILIZED BY THE END OF THE WORKDAY. NO DISTURBED AREA SHALL BE LEFT UNSTABILIZED OVERNIGHT UNLESS THE RUNOFF IS DIRECTED TO AN MDE APPROVED SEDIMENT CONTROL DEVICE.

MDE NUMBER #21-SF-0064

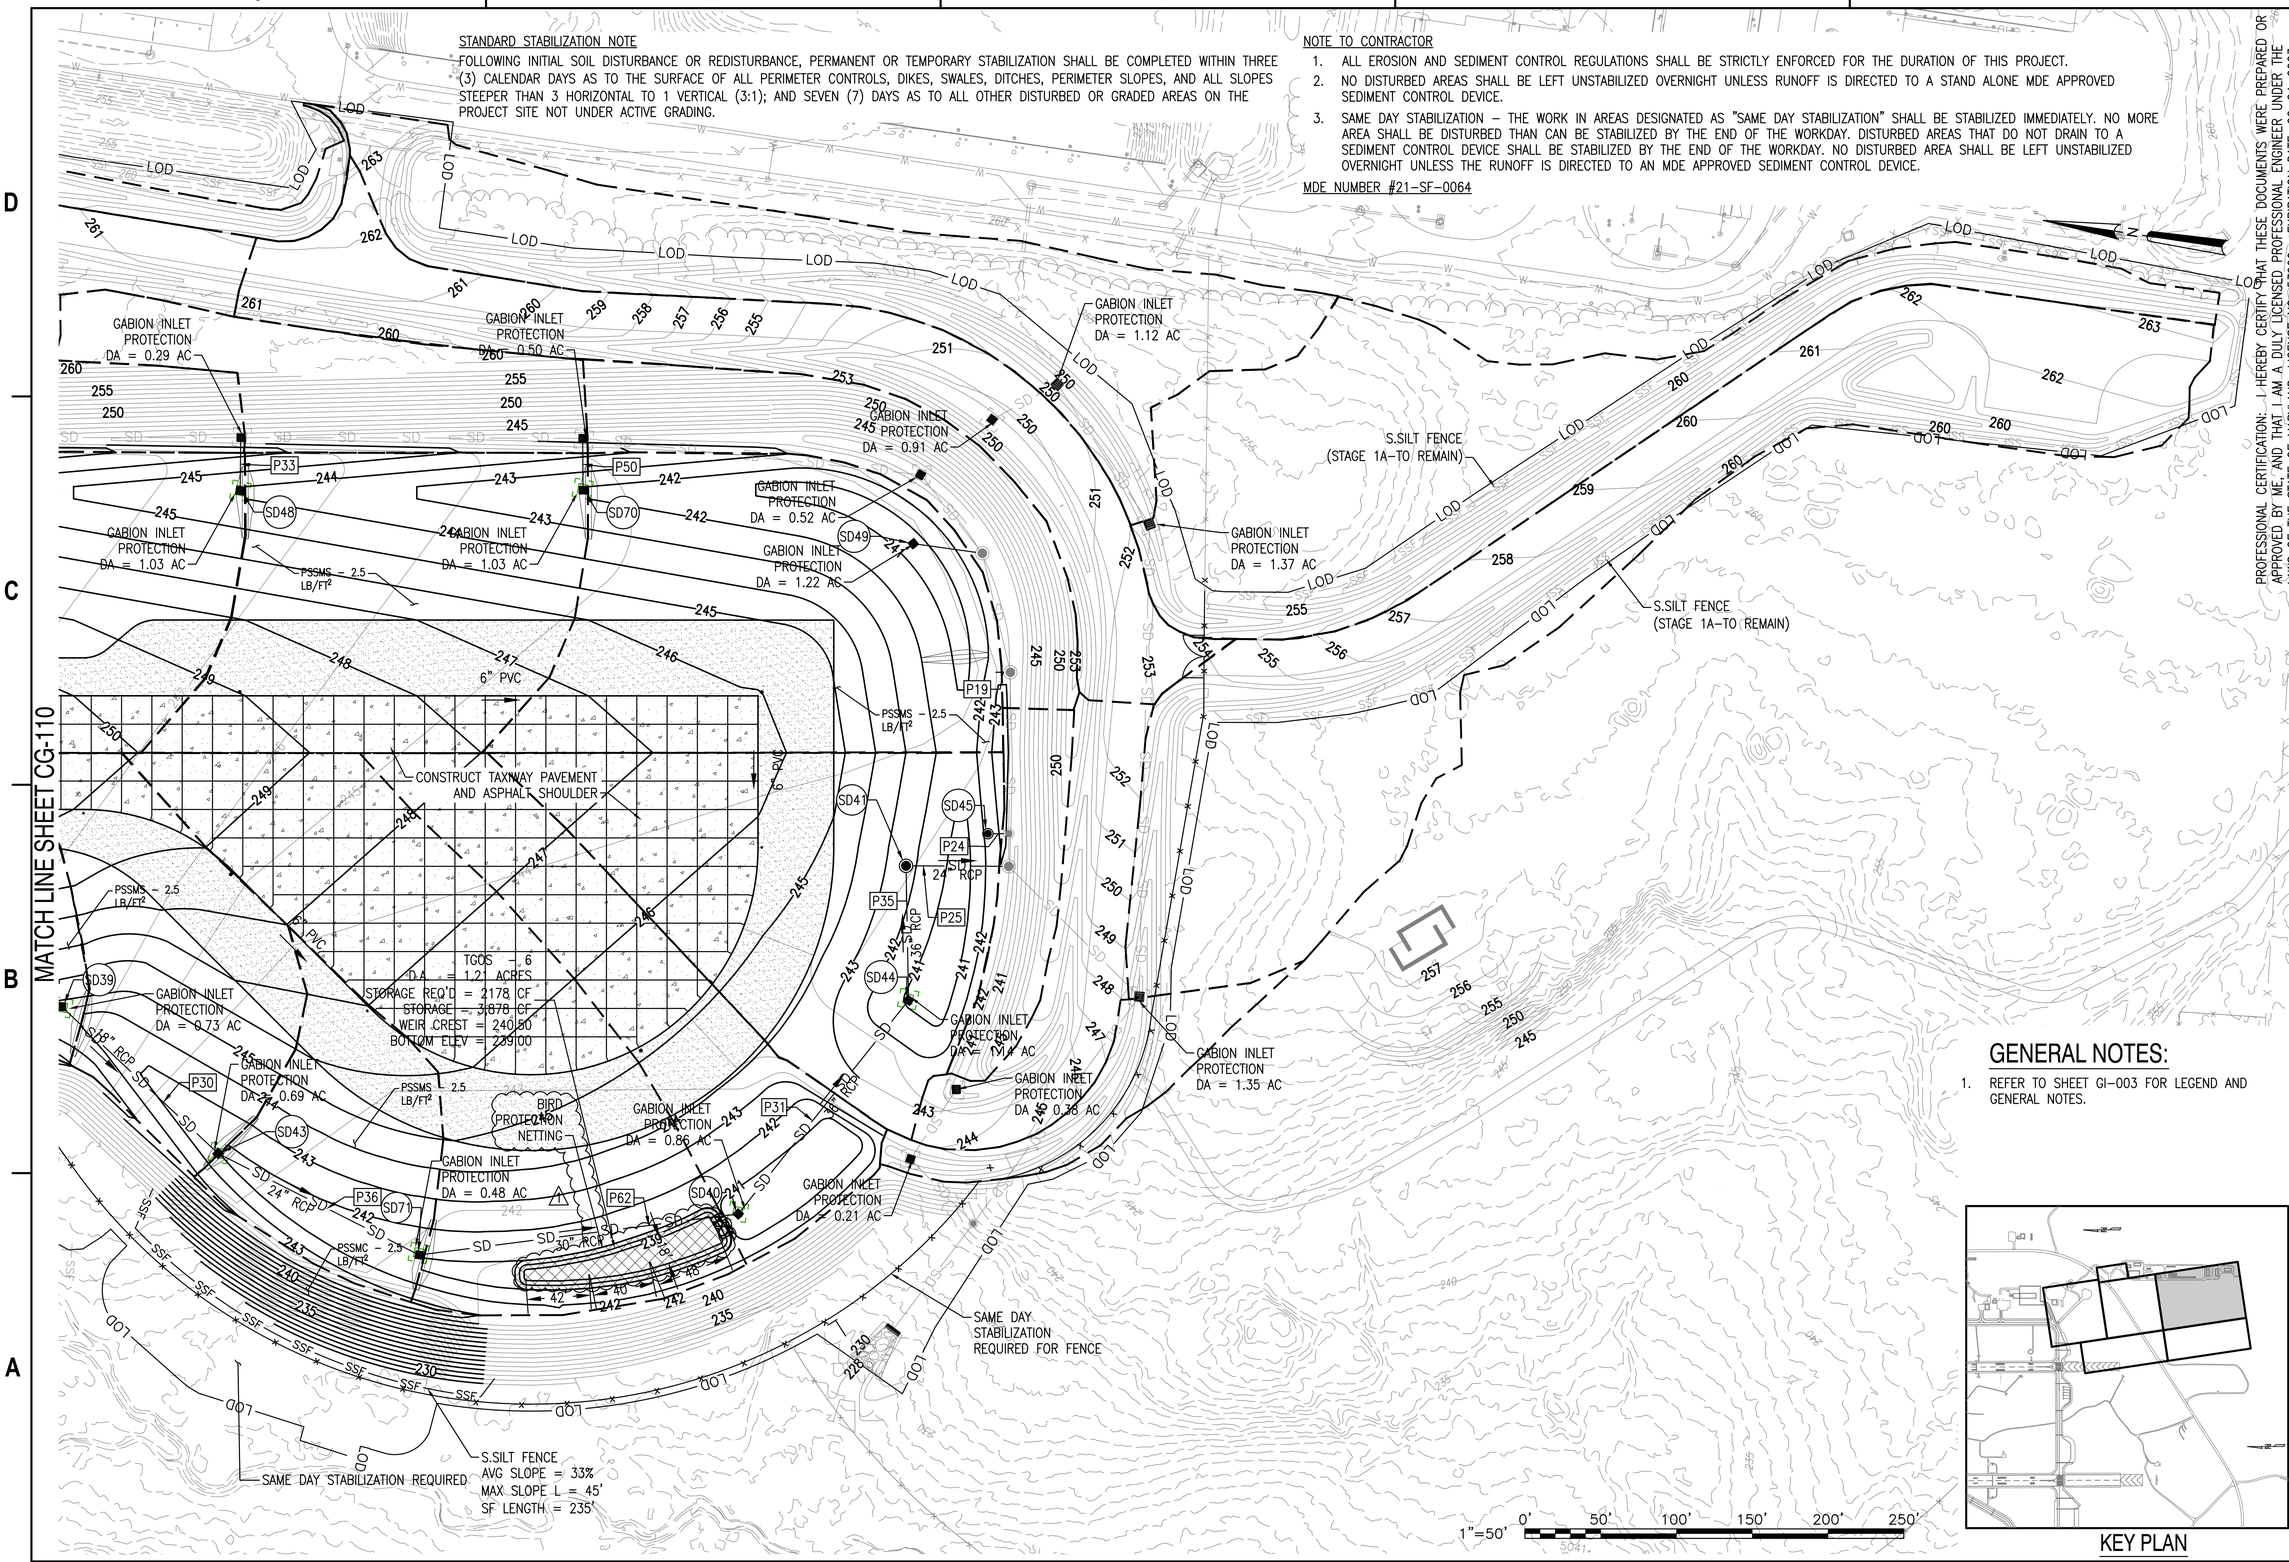

GENERAL NOTES:

1. REFER TO SHEET GI-003 FOR LEGEND AND GENERAL NOTES.

KEY PLAN

PROFESSIONAL CERTIFICATION: I HEREBY CERTIFY THAT THESE DOCUMENTS WERE PREPARED OR APPROVED BY ME, AND THAT I AM A DULY LICENSED PROFESSIONAL ENGINEER UNDER THE LAWS OF THE STATE OF MARYLAND, LICENSE NO. 53990, EXPIRATION DATE: 02-24-2023.

SYM	DESCRIPTION	DATE	APPR
1	AMENDMENT 0005	04/15/2023	
0	ISSUE FOR CONSTRUCTION	09/26/2022	

NAVFAC

STATE OF MARYLAND MICHAEL A. BURNS PROFESSIONAL ENGINEER 09/26/2022

SEAL

Wiley|Wilson BURNS McDONNELL JOINT VENTURE

A/E INFO

APPROVED

FOR COMMANDER NAVFAC

ACTIVITY

SATISFACTORY TO DATE

DES DRW CHK

PM/DM

BRANCH MANAGER

CHIEF ENG/ARCH

FIRE PROTECTION

MDE NO. 21-SF-0064

DEPARTMENT OF THE NAVY
NAVAL FACILITIES ENGINEERING COMMAND
WASHINGTON NAVY YARD

NAVAL FACILITIES ENGINEERING COMMAND ~ WASHINGTON
WASHINGTON, DC

JOINT BASE ANDREWS NAVAL AIR FACILITY

CAMP SPRINGS, MD

P-3002 RELOCATE HAZARDOUS CARGO PAD AND EOD PROFICIENCY RANGE

STAGE 3 EROSION & SEDIMENT CONTROL PLAN

SCALE: AS NOTED

EPROJECT NO.: 1396650

CONSTR. CONTR. NO. N40080-22-R-8580

NAVFAC DRAWING NO. 13140379

SHEET 109 OF 229

CG-112

DRAWFORM REVISION: 06 APRIL 2017