GENERAL NOTES:

1. DEVICES HAVE BEEN SHOWN; BUT THE CONTRACTOR SHALL ENSURE THE INSTALLATION OF ALL LIFE SAFETY DEVICES INDICATED ON THE ENGINEERING DRAWINGS.
2. CONTRACTOR SHALL FIELD VERIFY THE LOCATION OF ANY EXISTING FIRE RATED WALLS. ANY WORK DONE AROUND EXISTING FIRE RATED WALLS SHALL BE DONE WITH CARE SO AS NOT TO COMPROMISE THE RATING'S INTEGRITY. ANY DAMAGE SHALL BE REPAIRED IMMEDIATELY.

LIFE SAFETY PLAN LEGEND

- FULL HEIGHT WALLS (NO RATING)
- 45'-0" — TRAVEL DISTANCE
- EXIT SIGN- SEE ELECT. DWGS.
- 36" 100/100 — EGRESS CLEAR WIDTH CAPACITY/NO. OF OCCUPANTS
- F.E. — EXISTING FIRE EXTINGUISHERS

Locations are approximate

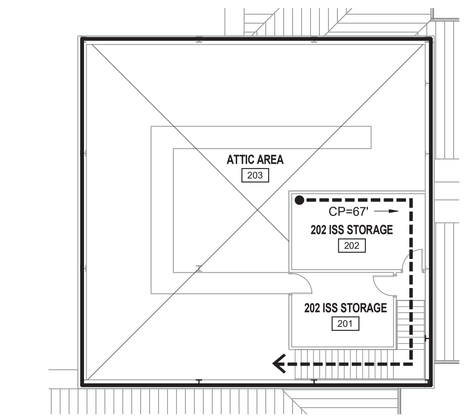

C2 MEZZANINE LIFE SAFETY PLAN
SCALE: 3/32" = 1'-0"

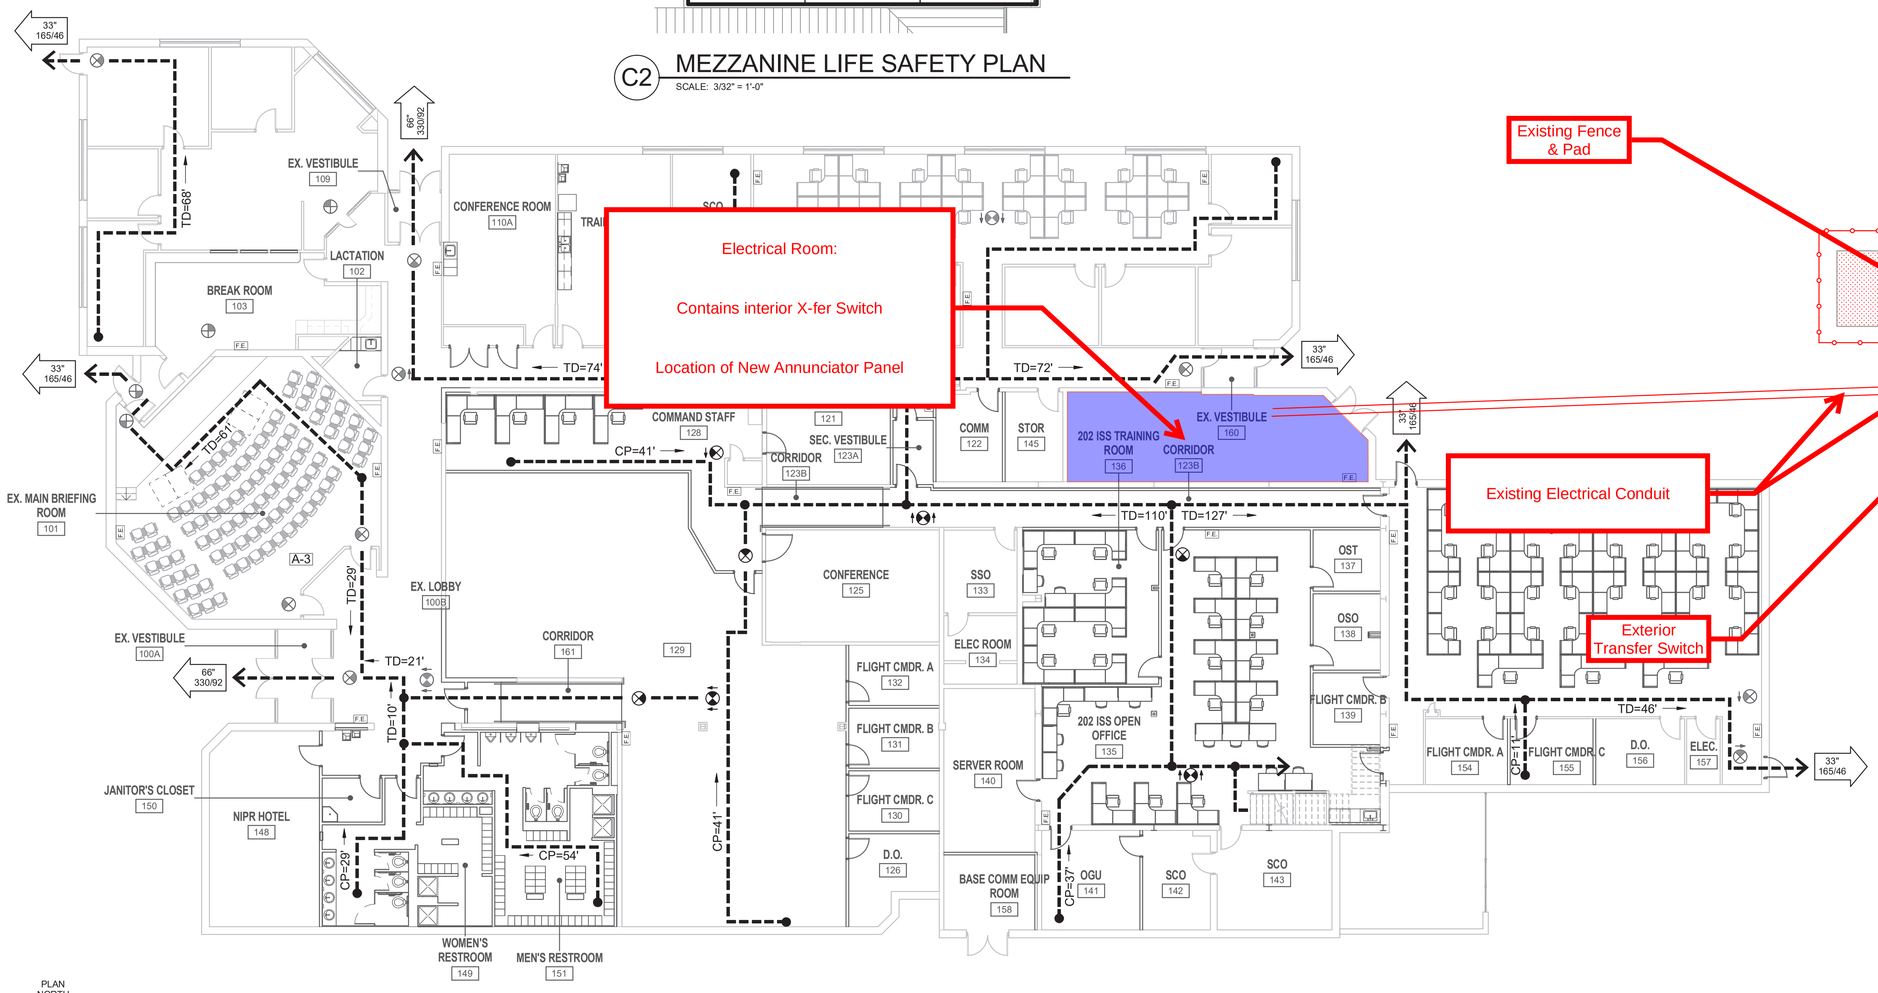

PLAN NORTH

A1 FIRST FLOOR LIFE SAFETY PLAN
SCALE: 3/32" = 1'-0"

SCALE: 3/32" = 1'-0"

ISSUE FOR CONSTRUCTION

STATE OF GEORGIA — JOSHUA A. NEVELS — REGISTERED ARCHITECT — 3-8-18 — PROFESSIONAL SEAL

MARK	DESCRIPTION	DATE	APPR.

DESIGNED BY: JAM
DRAWN BY: RJW
CHKD BY: JAM
SUBMITTED BY: N/A

DATE: 03/02/18
SOLICITATION NO.:
CONTRACT NO.:
PROJECT NO.: 0180116.00
FILE NO.:

PLOT SCALE: AS INDICTD
PLOT DATE: 03/02/18
FILE NAME: ANSI D

MASSACHUSETTS ARMY NATIONAL GUARD
JOINT FORCE HEADQUARTERS
OTIS ANG BASE

POND — 100 Summer Street, Boston, MA 02110 — Phone 617.965.3005 — Fax 617.965.7112 — JOB NO. <VPOND Project Number>

LIFE SAFETY PLAN

SHEET IDENTIFICATION
G-101

C:\Revit2015\170146_MAANG_CYBER ISR_CENTRAL_ARCH_R15_kMG@PONDCO.COM.rvt
3/2/2018 9:44:11 AM