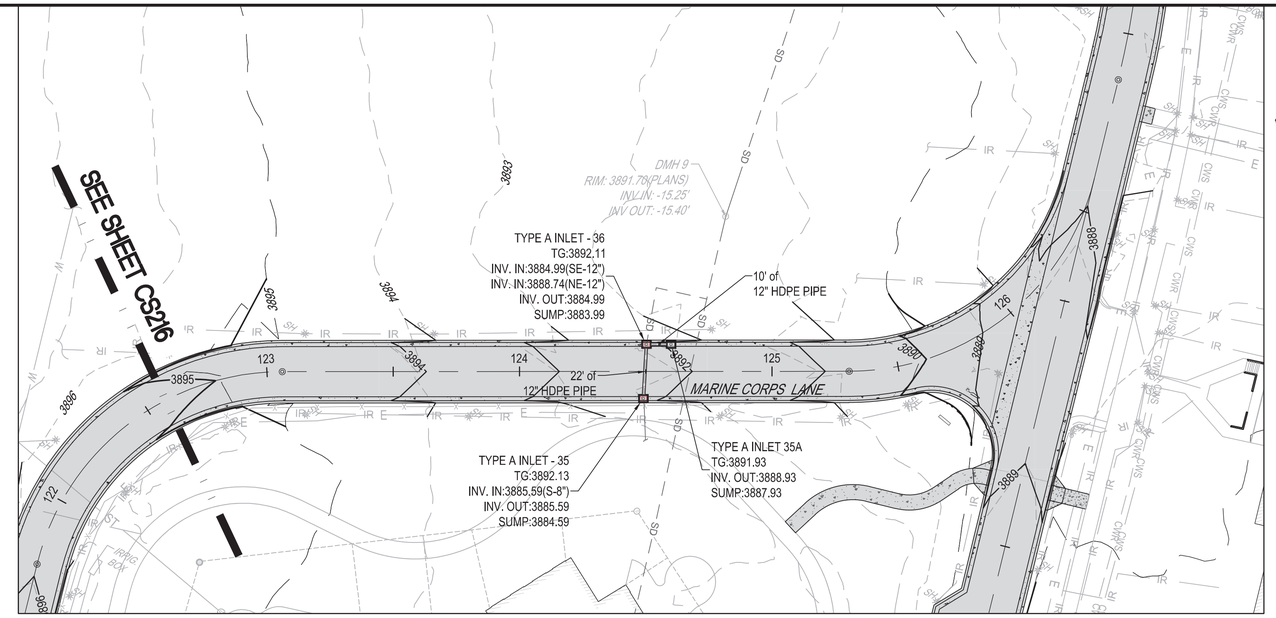

PLAN VIEW
SCALE: 1"=30'

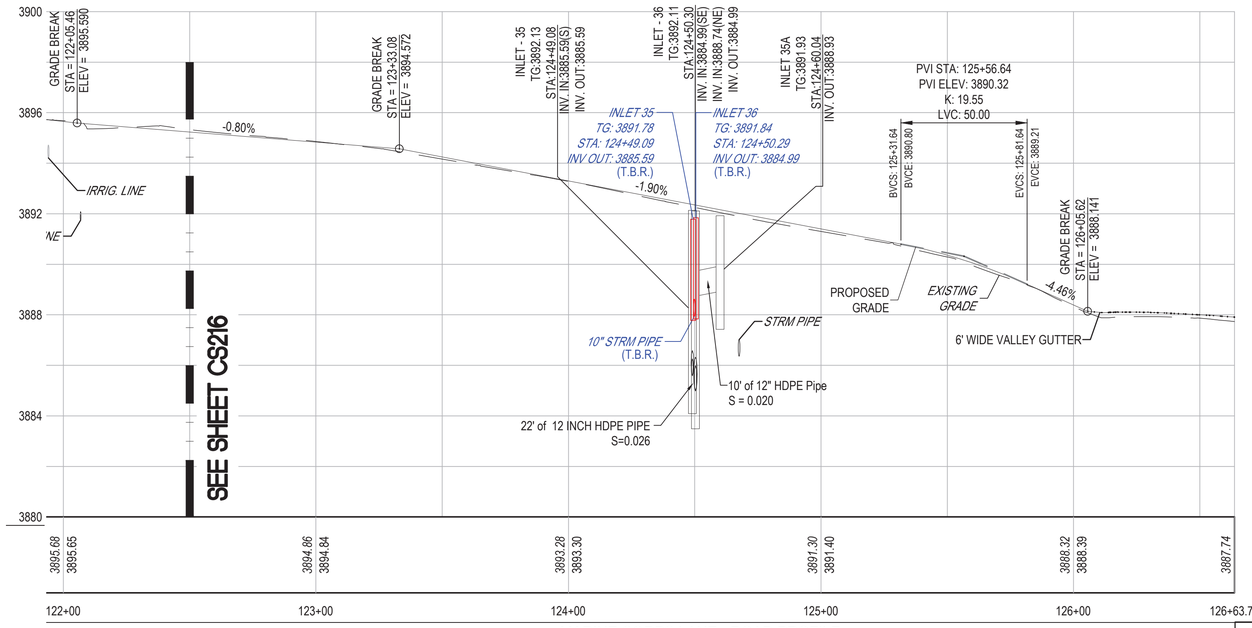

MARINE CORPS LANE - ROAD PROFILE
HORIZONTAL SCALE: 1"=30'
VERTICAL SCALE: 1"=3'

0' 30' 60'
SCALE: 1"=30'

0' 3' 6'
SCALE: 1"=3'

VERTICAL & HORIZONTAL LOCATION OF EXISTING PIPE FROM INLET 36 TO DMH-9 & EXISTING PIPE ENTERING INLET 35 SHALL BE VERIFIED BY CONTRACTOR PRIOR TO INSTALLATION. FIELD ADJUST AS NECESSARY TO CONNECT EXISTING PIPE TO INLETS.

UTILITIES SHOWN ARE APPROXIMATE CONTRACTOR SHALL CONFIRM LOCATION AND DEPTH IN FIELD

Wyoming 811
CALL 811 OR 1-800-849-2476
SITE SERIAL: 2019290075

0' 30' 60'
SCALE: 1"=30'

ONE INCH = TWO-HUNDRED FIFTY FEET
0' 250' 500' 750'
ONE INCH = TWO-HUNDRED FEET
0' 200' 400' 600'
ONE INCH = ONE-HUNDRED FEET
0' 100' 200' 300'
ONE INCH = THIRTY FEET
0' 30' 60' 90'

Revisions:	Date
–	–
–	–
–	–
–	–

CONSULTANTS:

ARCHITECT/ENGINEERS:

acela
architects + engineers
acela architects + engineers, pc
2633 Moravian Ave.
Allentown, PA 18103
office: 610.365.4023
website: www.acela-ae.com
email: info@acela-ae.com

Professional Engineer
CHRISTOPHER W. GEARY
Date
WYOMING
Christopher W. Geary PE# 17277

Drawing Title
Road Profile Plan 'I'
–
–

Approved: Project Director
–
–
SHERIDAN VAHCS PLANNING AND ENGINEERING

Project Title
Resurface Roads And Parking Lots
–
–

Location
Sheridan VA Medical Center Sheridan, WY

Date: 6/14/2020
Checked: Geary
Drawn: Peters

Project Number
666-17-104

Building Number
–

Drawing Number
CS217
Dwg. 121 of 195

Office of Construction and Facilities Management
Department of Veterans Affairs