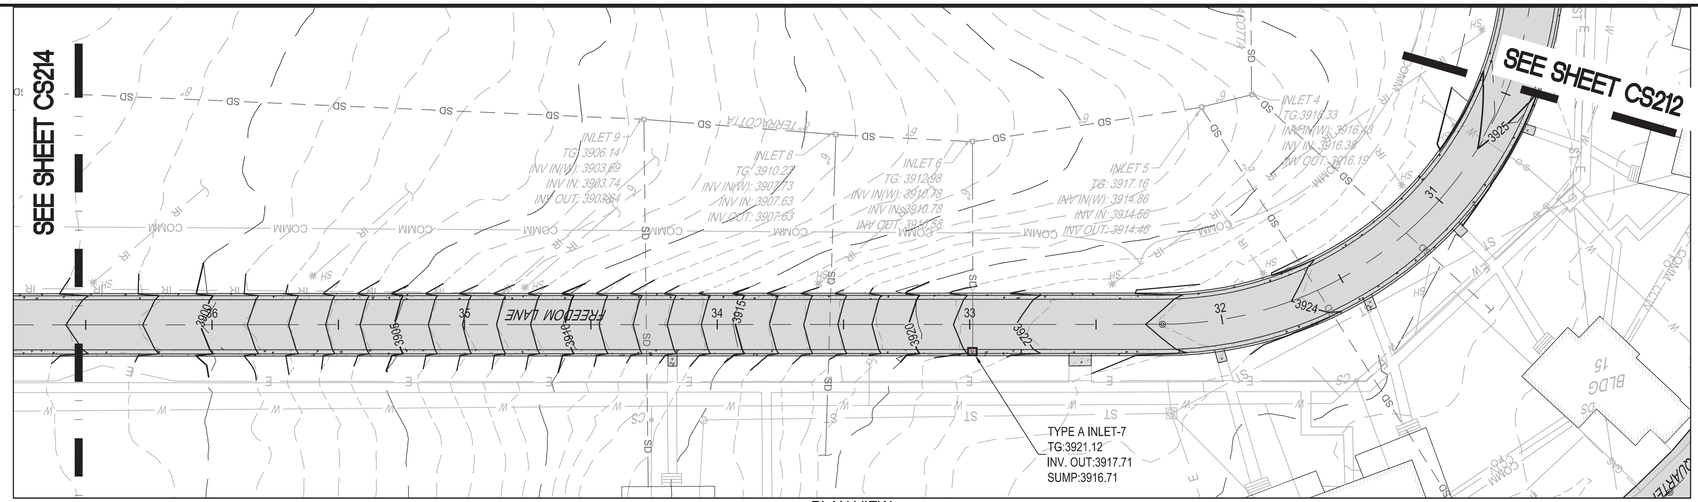

PLAN VIEW
SCALE: 1"=30'

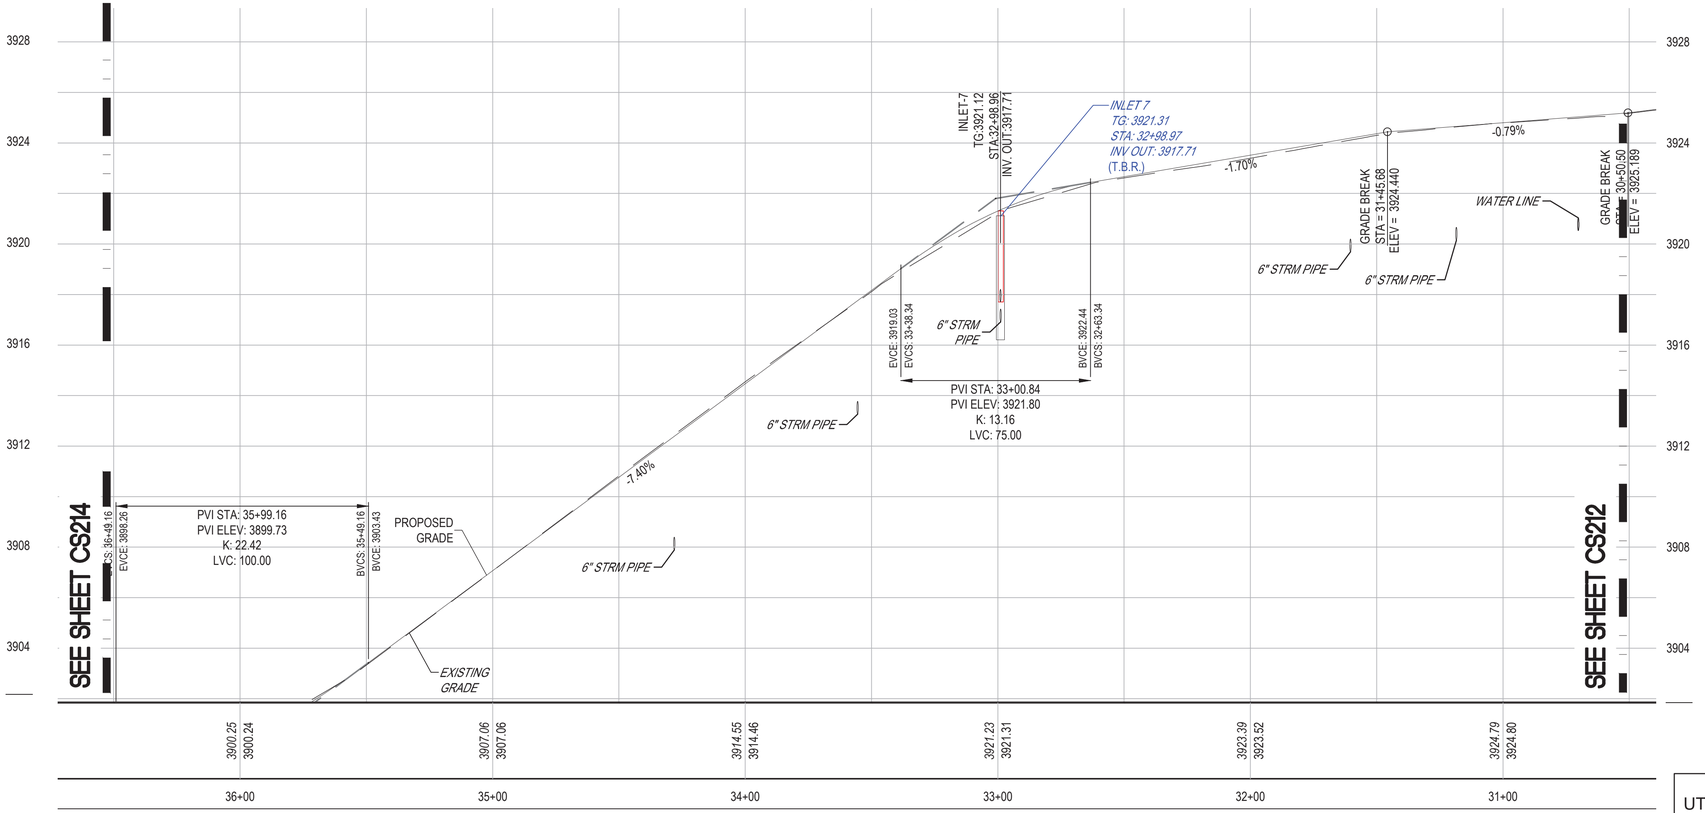

FREEDOM LANE - ROAD PROFILE
HORIZONTAL SCALE: 1"=30'
VERTICAL SCALE: 1"=3'

0' 30' 60' SCALE: 1"=30'

0' 3' 6' SCALE: 1"=3'

UTILITIES SHOWN ARE APPROXIMATE
CONTRACTOR SHALL CONFIRM
LOCATION AND DEPTH IN FIELD

CALL 811 OR 1-800-849-2476
SITE SERIAL: 2019290075

0' 30' 60' SCALE: 1"=30'

ONE INCH = TWO-HUNDRED FIFTY FEET 0' 250' 500' 750'
ONE INCH = TWO-HUNDRED FEET 0' 200' 400' 600'
ONE INCH = ONE-HUNDRED FEET 0' 100' 200' 300'
ONE INCH = THIRTY FEET 0' 30' 60' 90'

Revisions:	Date
-	-
-	-
-	-
-	-

CONSULTANTS:

ARCHITECT/ENGINEERS:

acela
architects + engineers
acela architects + engineers, pc
2633 Moravian Ave.
Allentown, PA 18103
office: 610.365.4023
website: www.acela-ae.com
email: info@acela-ae.com

Professional Engineer
Christopher W. Geary
WYOMING
Christopher W. Geary PE# 17277

Drawing Title
Road Profile Plan 'E'
-
-

Approved: Project Director
-
-
SHERIDAN VAHCS PLANNING AND ENGINEERING

Project Title
Resurface Roads And Parking Lots
-
-

Location
Sheridan VA Medical Center Sheridan, WY

Date 6/14/2020 | Checked Geary | Drawn Peters

Project Number
666-17-104

Building Number
-

Drawing Number
CS213
Dwg. 117 of 195

Office of Construction and Facilities Management
Department of Veterans Affairs