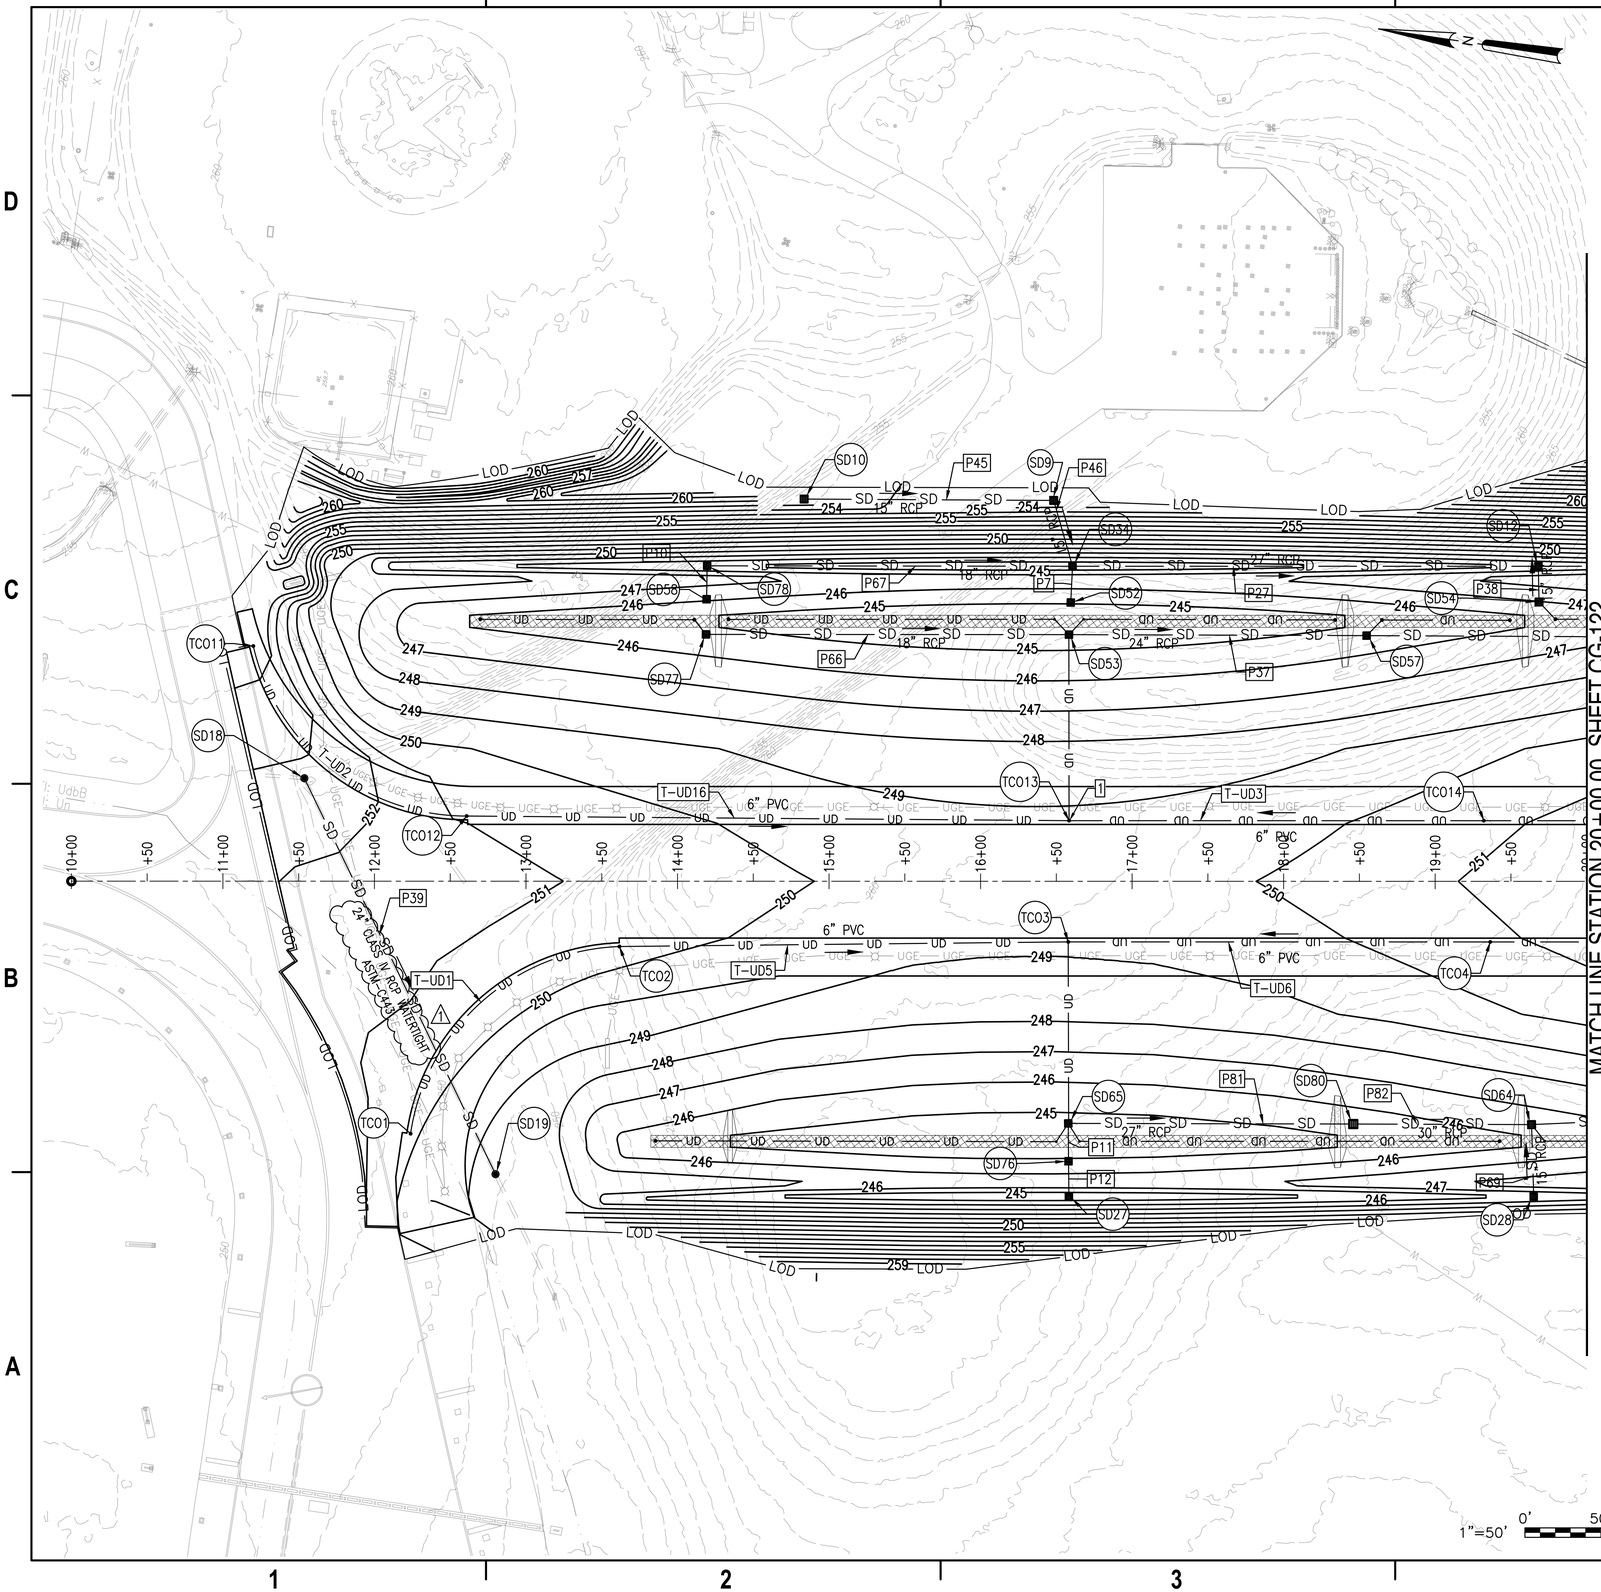

1"=50' 0' 50' 100' 150' 200' 250'

GENERAL NOTES:

1. REFER TO SHEET C-001 FOR LEGEND AND GENERAL NOTES.
2. REFER TO SHEETS CP-111 TO CP-114 FOR JOINT ELEVATION PLAN.
3. REFER TO SHEETS CU-201 TO CU-206 FOR STORM SEWER PROFILES.
4. REFER TO SHEET CU-207 FOR STORM SEWER PIPE AND STRUCTURE TABLES.
5. REFER TO SHEET CU-208 AND CU-209 FOR TAXIWAY UNDERDRAIN PROFILES.
6. REFER TO SHEETS CP-505 AND CP-506 FOR TAXIWAY UNDERDRAIN DETAILS.
7. REFER TO SHEETS CU-501 TO CU-503 FOR STORM SEWER DETAILS

LEGEND

- SD — STORM SEWER PIPE
- UD — 6-INCH PERFORATED PVC UNDERDRAIN
- TC0# — TAXIWAY UNDERDRAIN CLEANOUT
- A1 / CP-506 — DETAIL REFERENCE

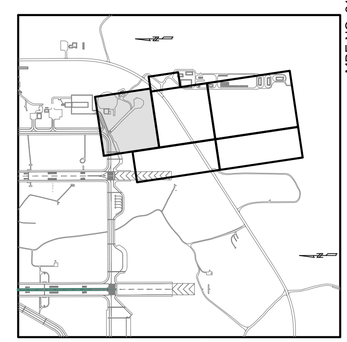

KEY PLAN

SYM	DESCRIPTION	DATE	APPR
1	AMENDMENT 0005	04/15/2023	
0	ISSUE FOR CONSTRUCTION	09/26/2022	

NAVFAC

STATE OF MARYLAND — KEVIN WAYNE WILLIAMS — 90176 — REGISTERED PROFESSIONAL ENGINEER — 09/26/2022

SEAL

Wiley|Wilson | BURNS MCDONNELL JOINT VENTURE

A/E INFO

APPROVED

FOR COMMANDER NAVFAC

ACTIVITY

SATISFACTORY TO DATE

DES DRW CHK

PMDM

BRANCH MANAGER

CHIEF ENGARCH

FIRE PROTECTION

DEPARTMENT OF THE NAVY
NAVAL FACILITIES ENGINEERING COMMAND
WASHINGTON NAVY YARD

NAVAL FACILITIES ENGINEERING COMMAND ~ WASHINGTON
WASHINGTON, DC

MDE NO. 21-SF-0064

JOINT BASE ANDREWS NAVAL AIR FACILITY
CAMP SPRINGS, MD

P-3002 RELOCATE HAZARDOUS CARGO PAD AND EOD PROFICIENCY RANGE

GRADING AND DRAINAGE PLAN

SCALE: AS NOTED
EPROJECT NO.: 1396650
CONSTR. CONTR. NO. N40080-22-R-8580
NAVFAC DRAWING NO. 13140385
SHEET 115 OF 229

CG-121

DRAWFORM REVISION: 06 APRIL 2017