AF 39468

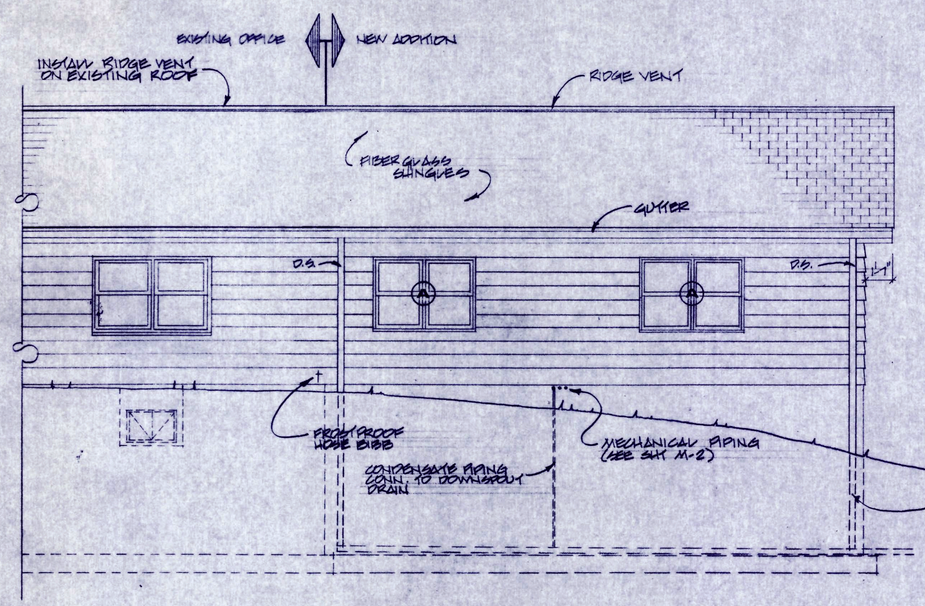

EAST ELEVATION

SCALE: 1/4"=1'-0"

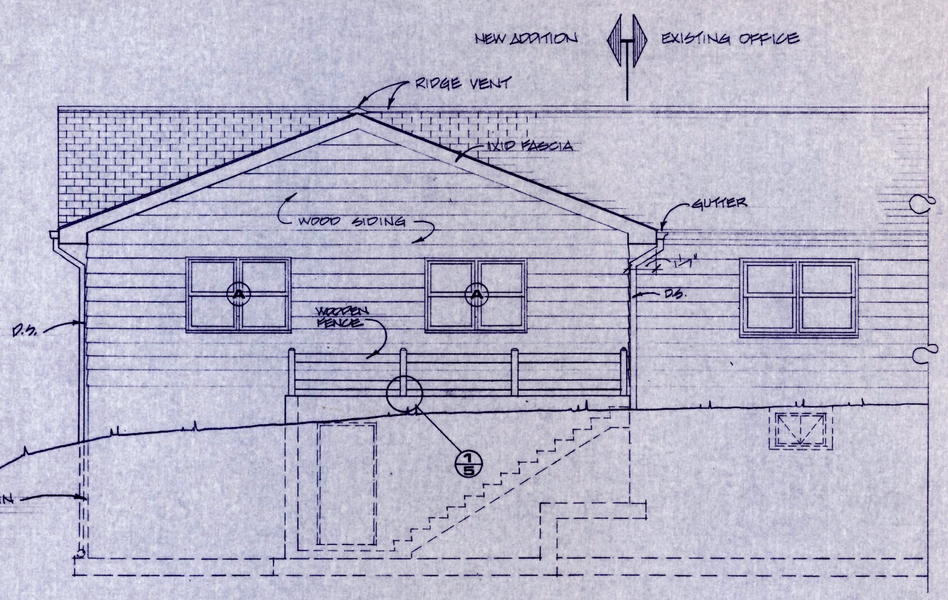

WEST ELEVATION

SCALE: 1/4"=1'-0"

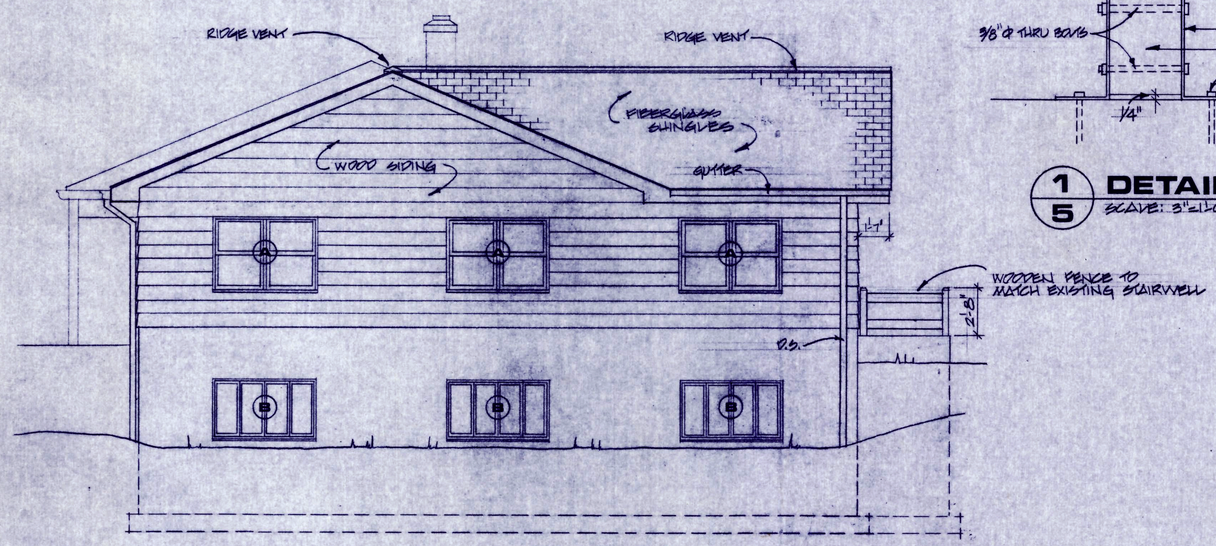

NORTH ELEVATION

SCALE: 1/4"=1'-0"

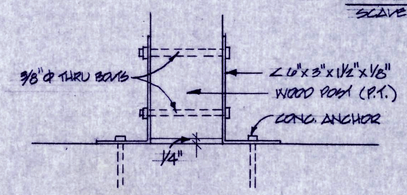

1/5 DETAIL

SCALE: 3"=1'-0"

DOOR SCHEDULE (A)

DOOR No.	TYPE	SIZE	HEAD	JAMB	SILL	REMARKS
1	A	3'-0"x6'-8"x1¾"	10/3	11/3	12/3	K16 STYLE BY STANLEY
2	B	3'-0"x6'-8"x1¾"	4/3	5/3	6/3	
3	B	3'-0"x6'-8"x1¾"	▼	▼	▼	
4	B	3'-0"x6'-8"x1¾"	▼	▼	▼	
5	B	3'-0"x6'-8"x1¾"	▼	▼	▼	
6	B	3'-0"x6'-8"x1¾"	▼	▼	▼	
7	B	3'-0"x6'-8"x1¾"	▼	▼	▼	
8	B	3'-0"x6'-8"x1¾"	▼	▼	▼	
9	B	3'-0"x6'-8"x1¾"	▼	▼	▼	
10	B	3'-0"x6'-8"x1¾"	▼	▼	▼	
11	B	3'-0"x6'-8"x1¾"	☆	☆	☆	
12	B	3'-0"x6'-8"x1¾"	4/3	5/3	6/3	
13	B	3'-0"x6'-8"x1¾"	▼	▼	▼	
14	C	4'-0"x6'-8"	7/3	8/3	9/3	4 SECTION BI-FOLD
15	C	4'-0"x6'-8"	▼	▼	▼	4 SECTION BI-FOLD
16	A	3'-0"x6'-8"x1¾"	☆	☆	☆	K-16 STYLE BY STANLEY
17	B	3'-0"x6'-8"x1¾"	☆	☆	☆	

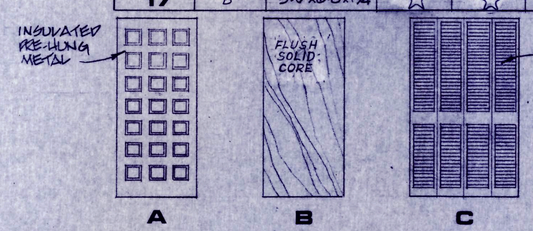

DOOR TYPES

SCALE: 3/8"=1'-0"

☆ SEE SUPPLEMENTAL DETAILS, 5-5-87

(A) 5-11-87 CHANGED DOOR SCHEDULE

U.S. DEPARTMENT OF AGRICULTURE FOREST SERVICE REGION 8	DESIGNED DAC CHECKED DRAWN DAC CHECKED	APPROVED REG. ENG. ASST. REG. ENG.	LONDON RANGER OFFICE ADDITION	ELEVATIONS DOOR SCHEDULE	DATE APR 14, 1987 DRAWING No B-8609	SHEET 5 OF 7