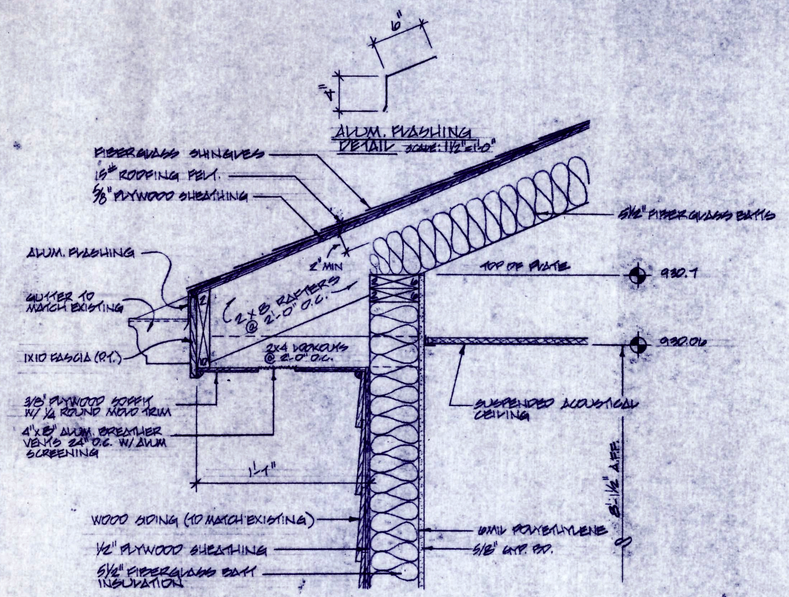

DETAIL 1/6
SCALE: 1½"=1'-0"

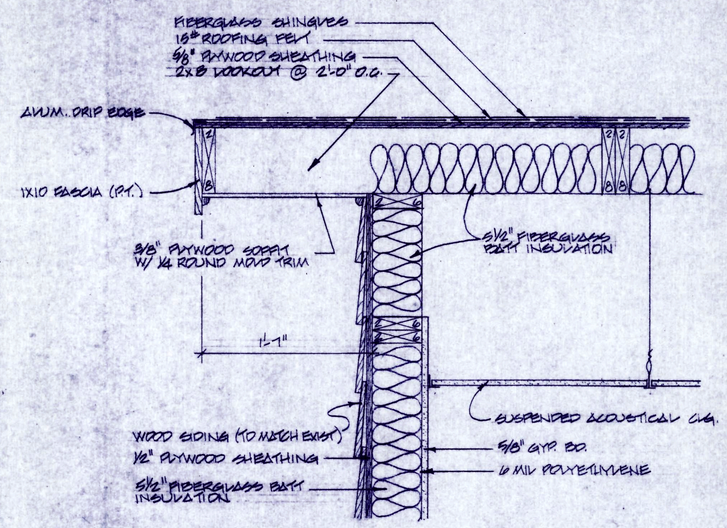

DETAIL 2/6
SCALE: 1½"=1'-0"

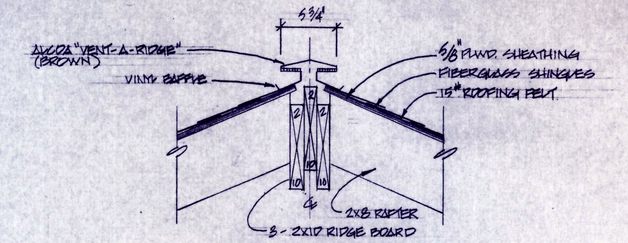

DETAIL 3/6
SCALE: 1½"=1'-0"

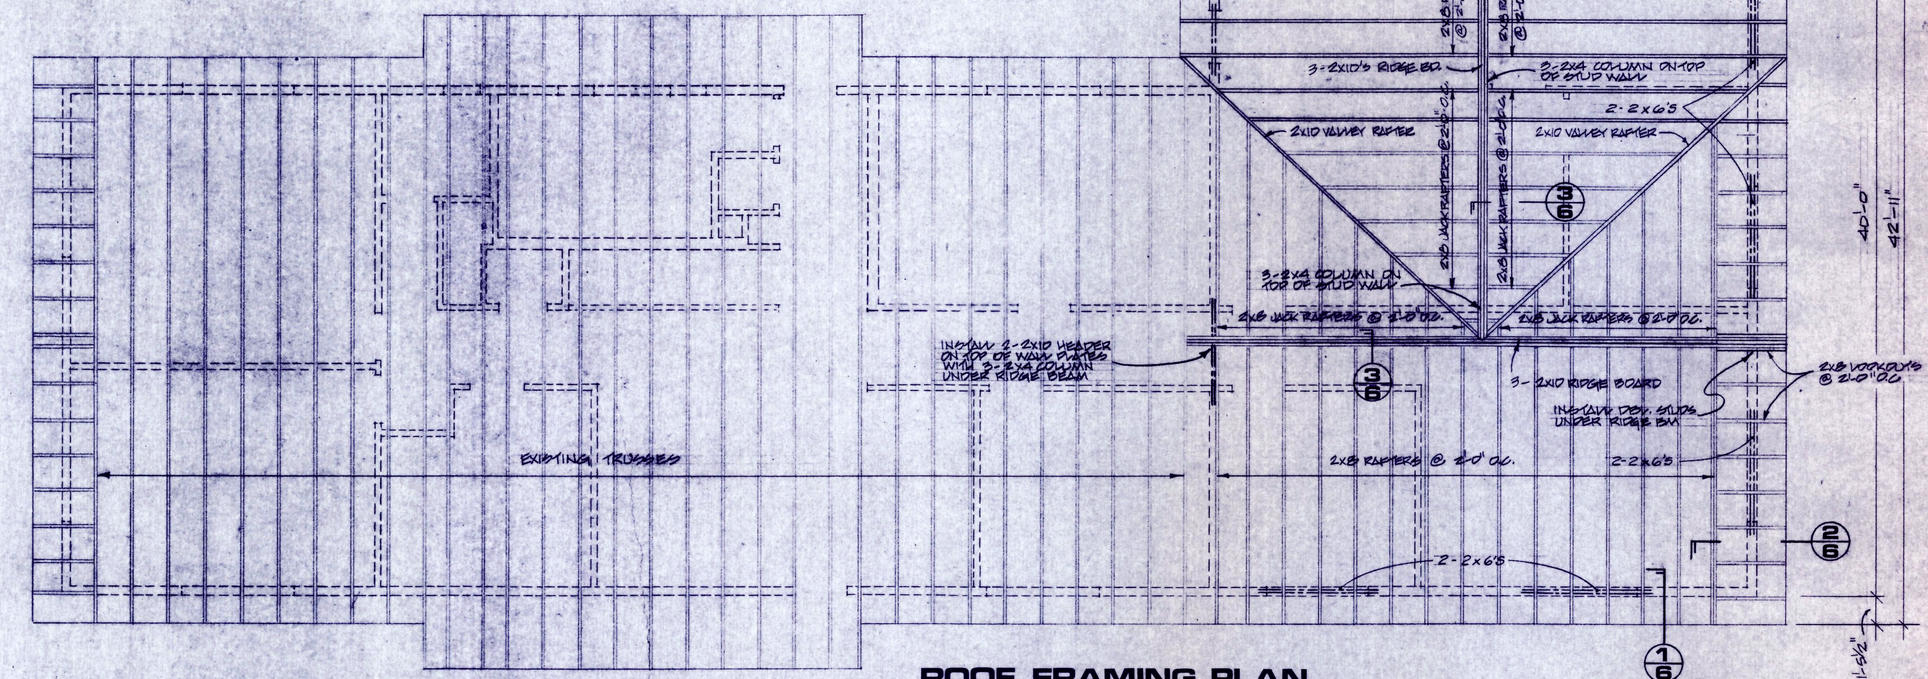

ROOF FRAMING PLAN
SCALE: 1/4"=1'-0"

U.S. DEPARTMENT OF AGRICULTURE FOREST SERVICE REGION 8	DESIGNED DAC CHECKED DRAWN DAC CHECKED	APPROVED REG. ENG. ASST. REG. ENG.	LONDON RANGER OFFICE ADDITION	ROOF FRAMING DETAILS	DATE APR 14, 1957 DRAWING No B-8609	SHEET 6 OF 7