AF 39468

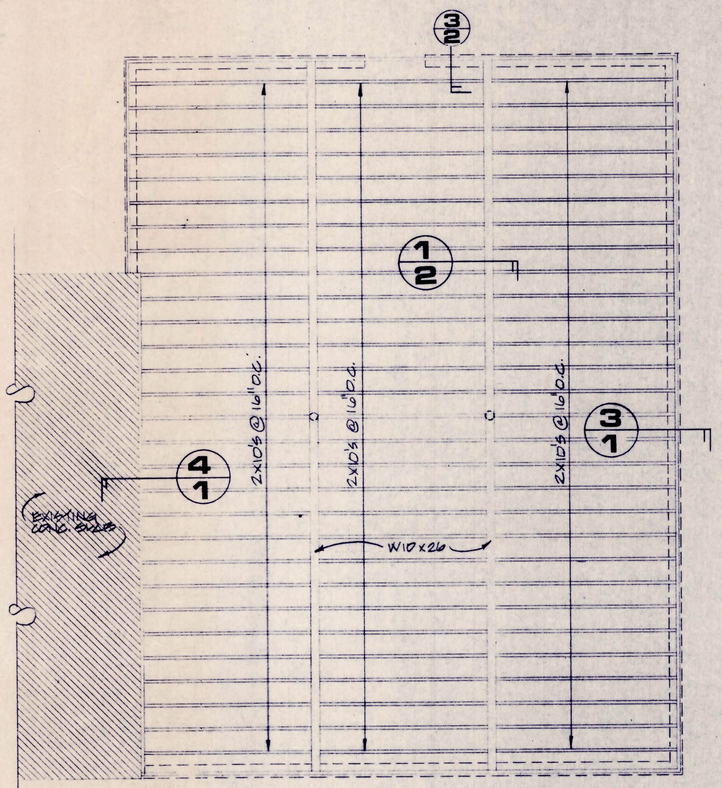

FLOOR FRAMING PLAN
SCALE: 1/4" = 1'-0"

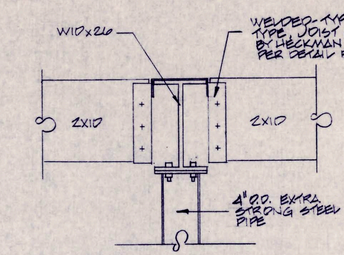

DETAIL 1/2
SCALE: 1 1/2" = 1'-0"

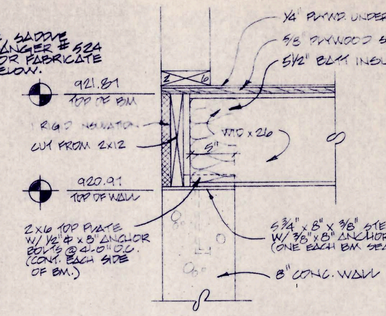

DETAIL 3/2
SCALE: 1 1/2" = 1'-0"

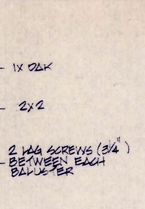

HANDRAIL DETAIL
SCALE: 3" = 1'-0"

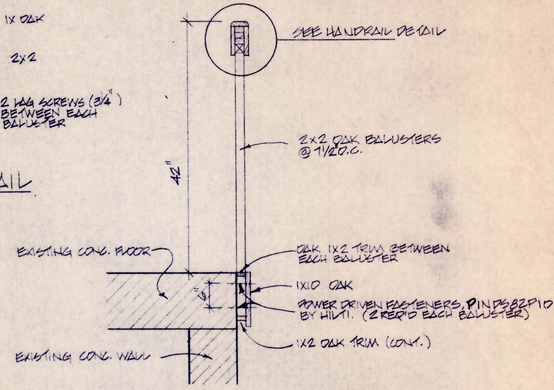

RAILING DETAIL 2/2
SCALE: 1 1/2" = 1'-0"

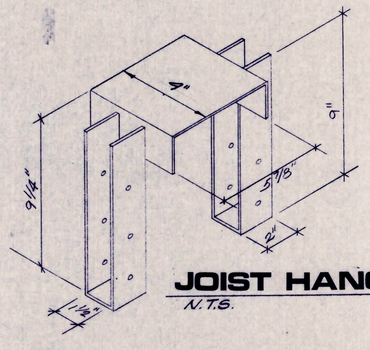

JOIST HANGER DETAIL
N.T.S.

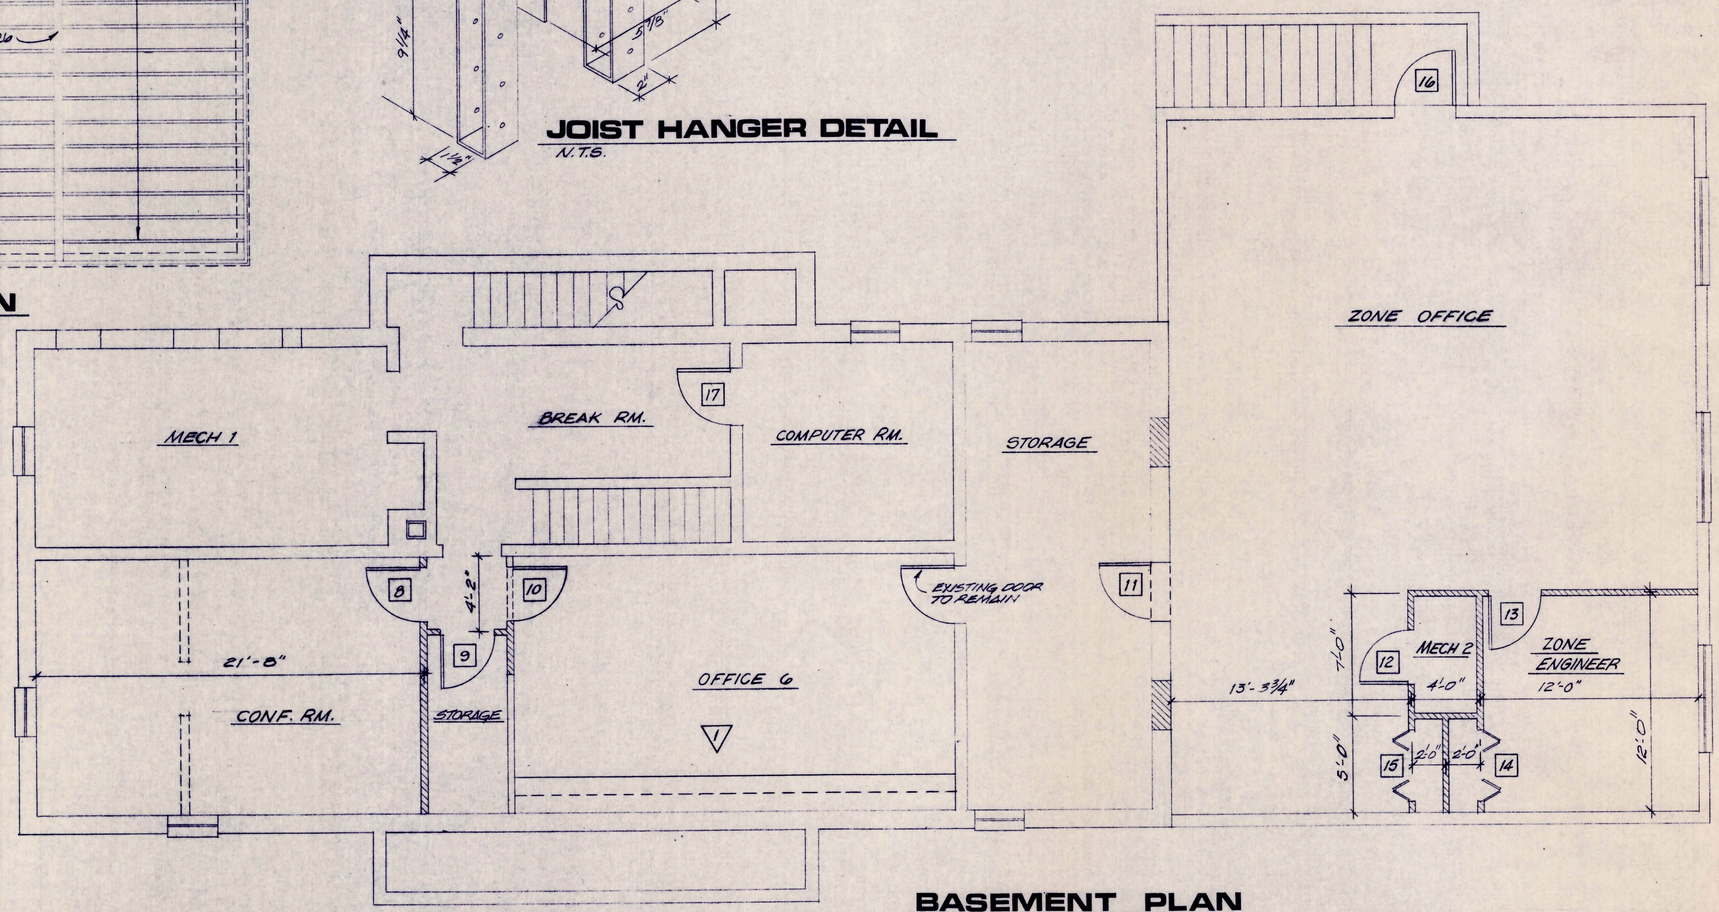

BASEMENT PLAN
SCALE: 1/4" = 1'-0"

U.S. DEPARTMENT OF AGRICULTURE FOREST SERVICE REGION 8	DESIGNED DAC CHECKED DRAWN DAC NP CHECKED	APPROVED REG. ENG. ASST. REG. ENG.	LONDON RANGER OFFICE ADDITION	BASEMENT PLAN FLOOR FRAMING	DATE APR. 14, 1987 DRAWING No B-8609	SHEET 2 OF 7