A.F. 39468

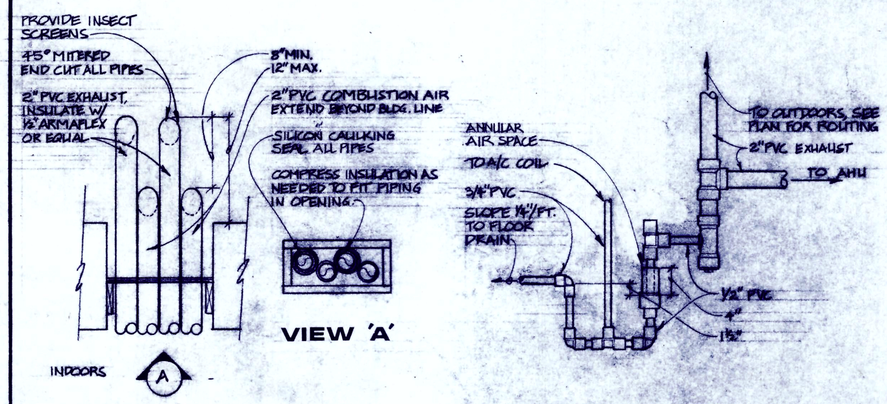

1 M-2 PIPING TERM. AT WALL

NO SCALE

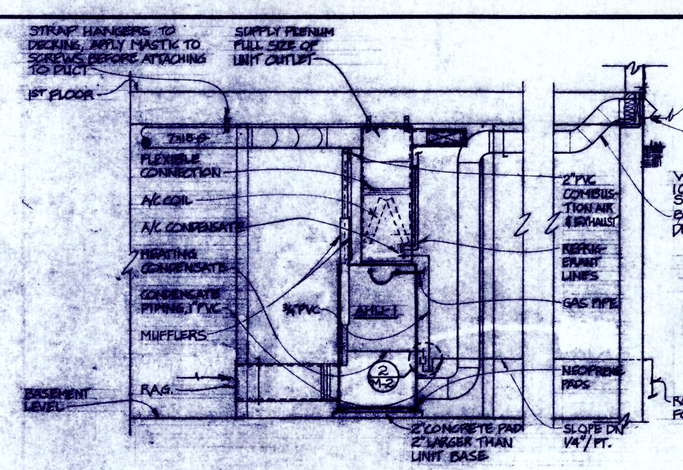

2 M-2 CONDENSATE TRAP

NO SCALE

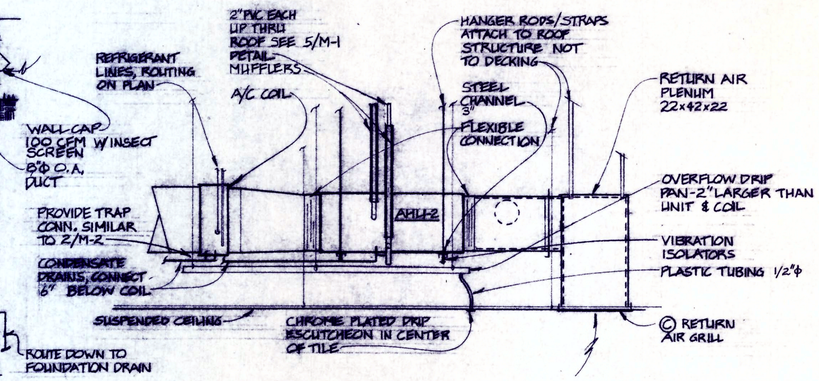

3 M-2 AHU-1 DETAIL

SCALE: 1/2"=1'-0"

4 M-2 AHU-2 DETAIL

SCALE: 1/2"=1'-0"

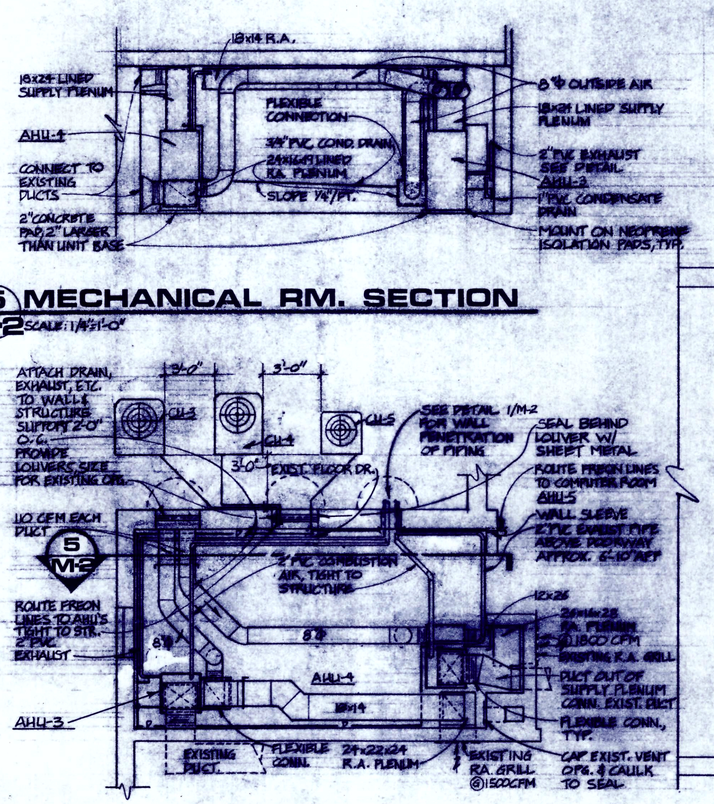

5 M-2 MECHANICAL RM. SECTION

SCALE: 1/4"=1'-0"

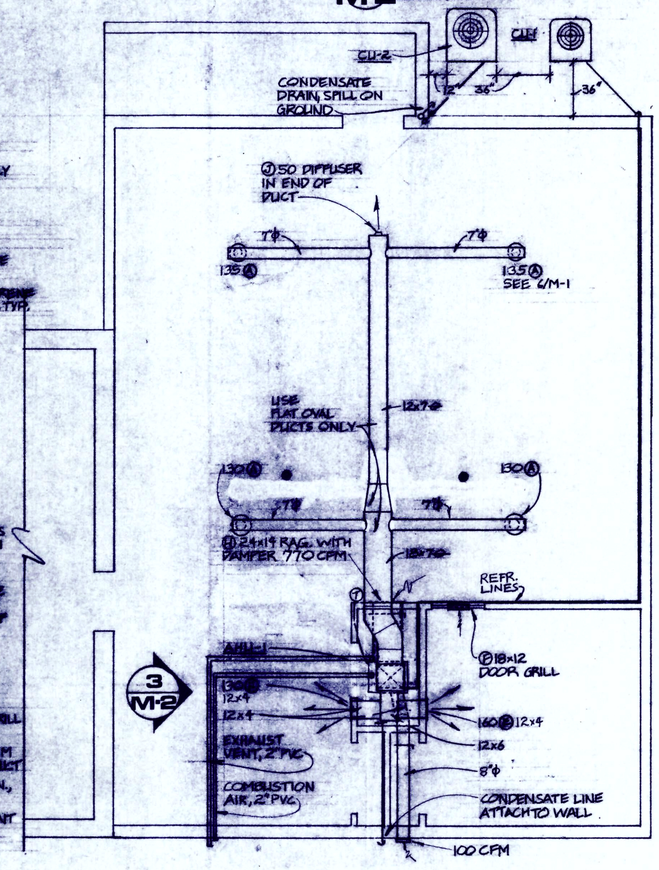

6 M-2 MECHANICAL ROOM PARTIAL PLAN

SCALE: 1/4"=1'-0"

7 M-2 BASEMENT PLAN-HVAC

SCALE: 1/4"=1'-0"

NORTH
TYPICAL THIS SHEET.

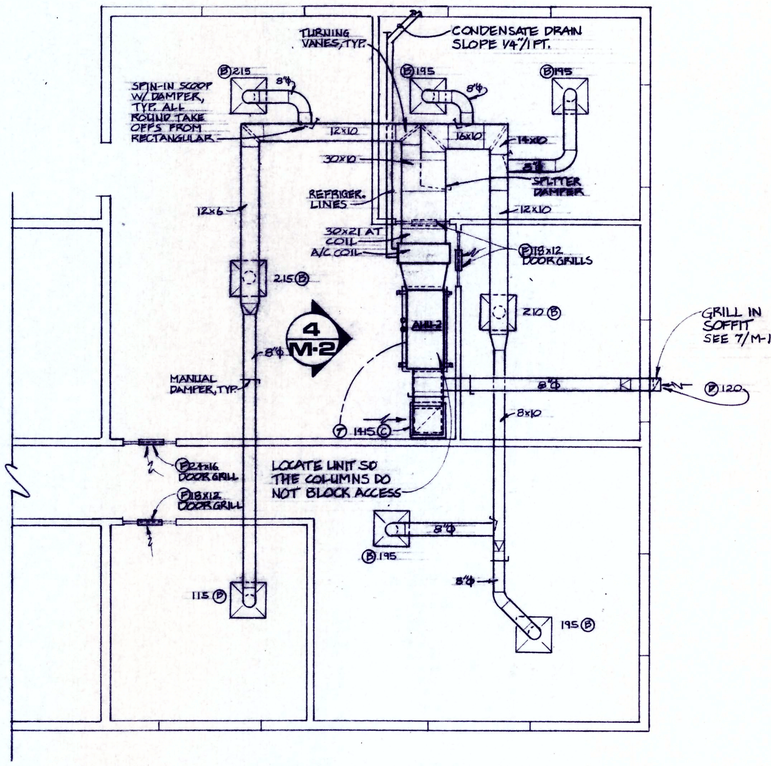

8 M-2 FIRST FLOOR PLAN-HVAC

SCALE: 1/4"=1'-0"

U.S. DEPARTMENT OF AGRICULTURE FOREST SERVICE REGION 8	DESIGNED PCB CHECKED ACK DRAWN PCB CHECKED PCB, ACK	APPROVED REG. ENG. ASST. REG. ENG.	LONDON RANGER OFFICE ADDITION	MECHANICAL- PLANS & DETAILS	DATE APR 14, 1987 DRAWING No B-8609	SHEET M-2 OF 2