AF 3946B

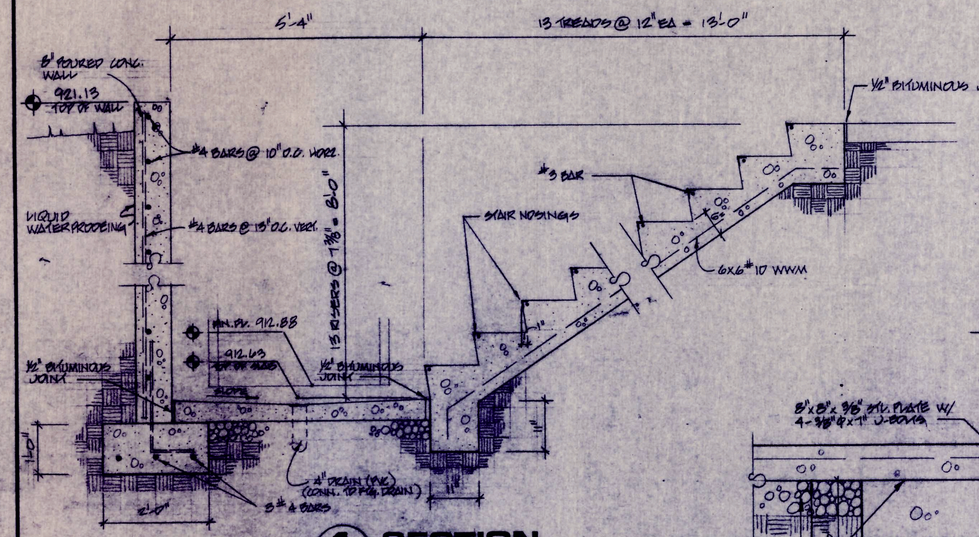

1/1 SECTION
SCALE: 1/2" = 1'-0"

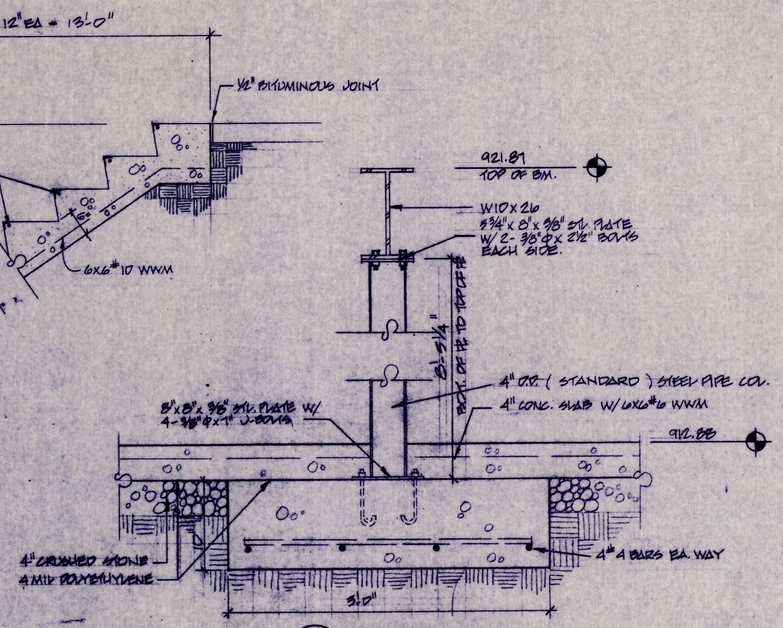

2/1 SECTION
SCALE: 1 1/2" = 1'-0"

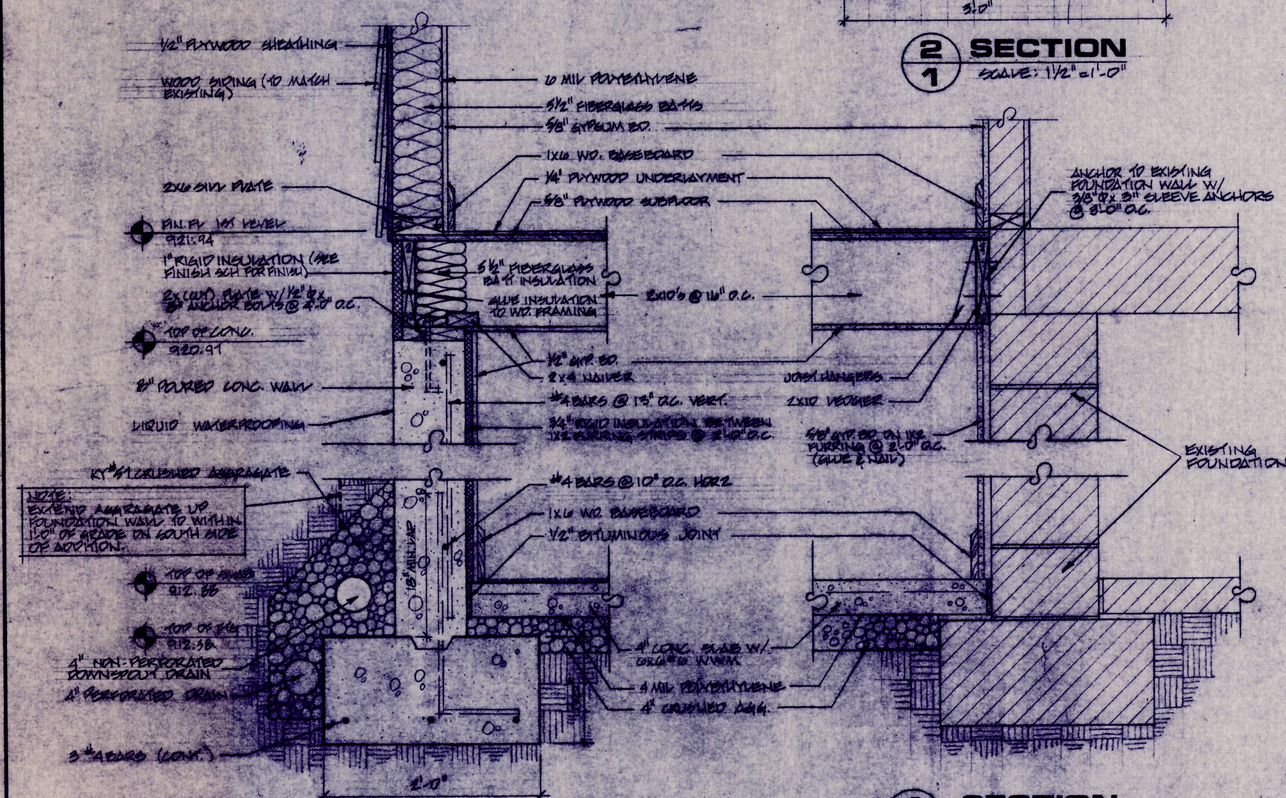

3/1 SECTION
SCALE: 1 1/2" = 1'-0"

4/1 SECTION
SCALE: 1 1/2" = 1'-0"

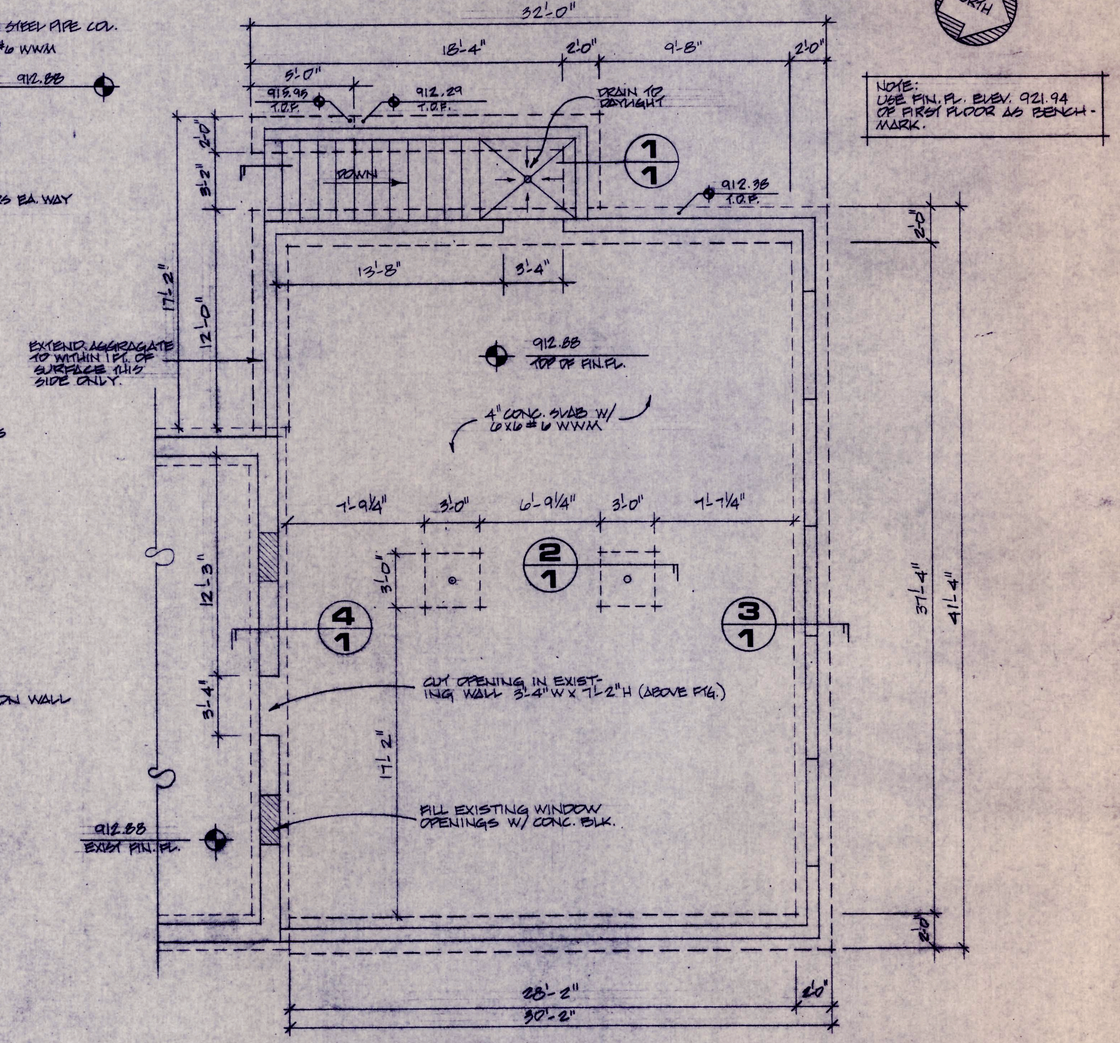

NOTE:
USE FIN. FL. ELEV. 921.94 OF FIRST FLOOR AS BENCH-MARK.

FOUNDATION PLAN
SCALE: 1/4" = 1'-0"

U.S. DEPARTMENT OF AGRICULTURE FOREST SERVICE REGION 8	DESIGNED DAC CHECKED AJK WAS DRAWN DAC CHECKED GLP 4/11/86	APPROVED REG. ENG. 4/11/86 ASST. REG. ENG. 4/18/86	LONDON RANGER OFFICE ADDITION	FOUNDATION PLANS	DATE Apr. 14, 1987 DRAWING No B-86009	SHEET 1 OF 7