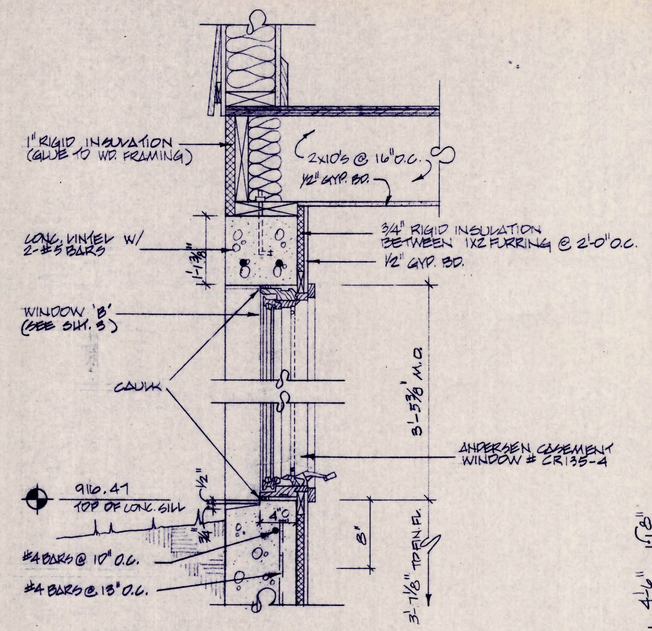

1/4 DETAIL
SCALE: 1 1/2" = 1'-0"

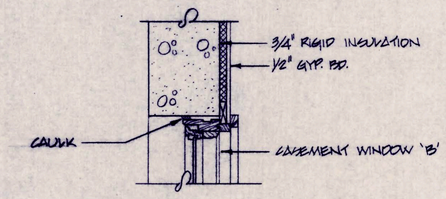

2/4 DETAIL
SCALE: 1 1/2" = 1'-0"

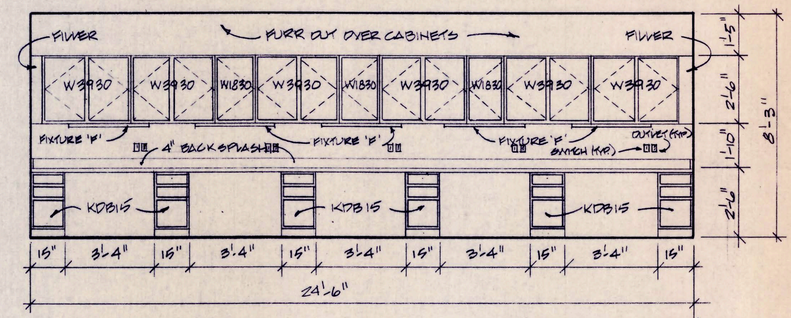

1 ELEVATION
SCALE: 3/8" = 1'-0"

NOTE:
ALL CABINETS SHALL BE:
AMERICAN WOODMARK
P.O. BOX 614
BERRYVILLE, VIRGINIA
STYLE: BROOKFIELD LT.

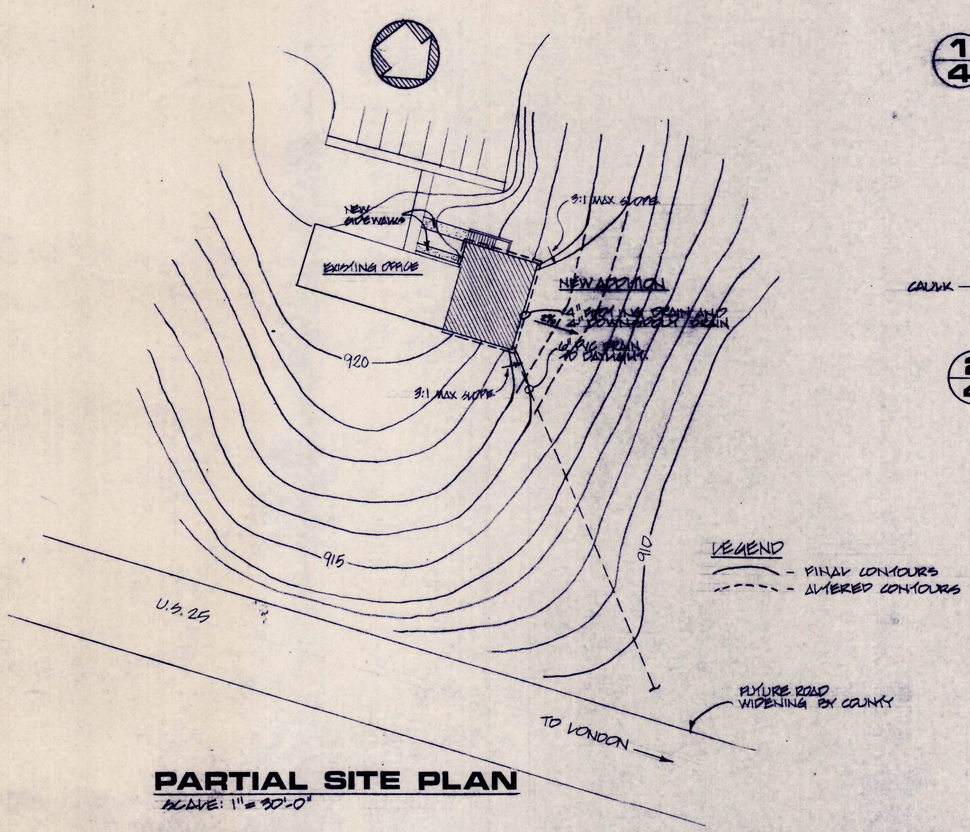

PARTIAL SITE PLAN
SCALE: 1" = 30'-0"

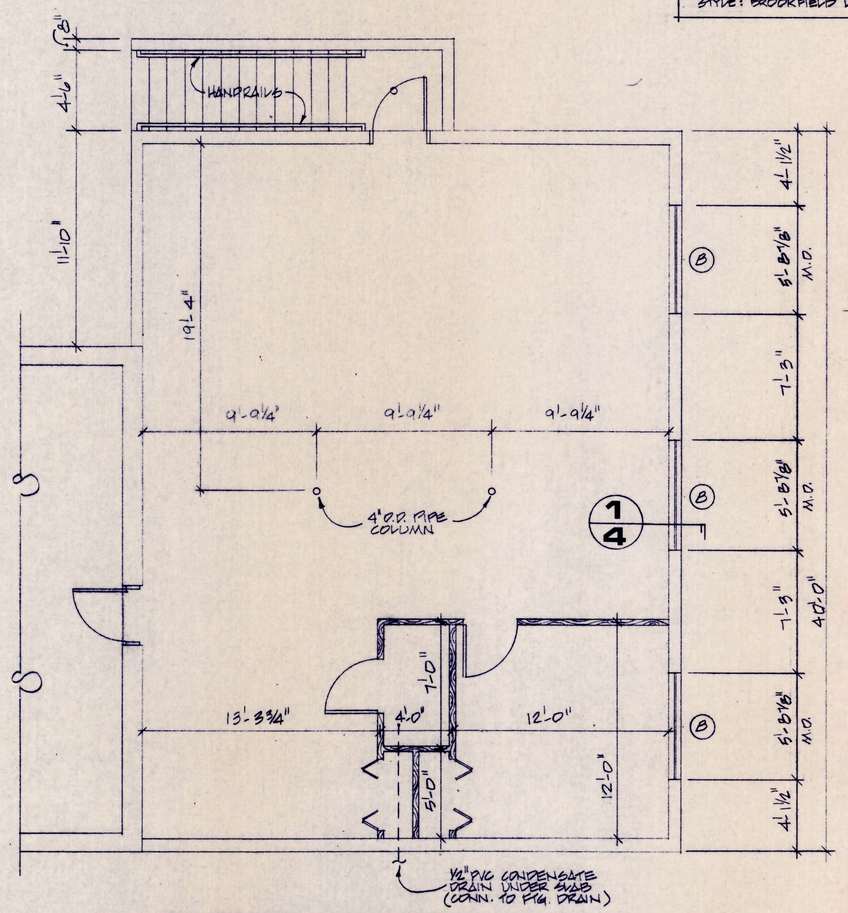

PARTIAL FLOOR PLAN
SCALE: 1/4" = 1'-0"

U.S. DEPARTMENT OF AGRICULTURE FOREST SERVICE REGION 8	DESIGNED DAG CHECKED WK WAS DRAWN DAG CHECKED GLP 6/17/86	APPROVED REG. ENG. 6/17/86 ASST. REG. ENG.	LONDON RANGER OFFICE ADDITION	SITE PLAN PARTIAL FLOOR PLAN	DATE APR 14, 1987 DRAWING No 3-8609	SHEET 4 OF 7