A.F. 39468

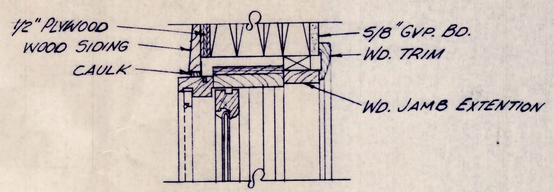

HEAD 1/3

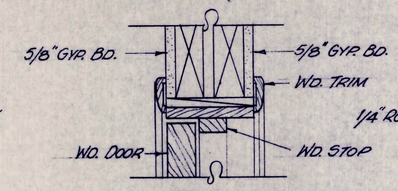

HEAD 4/3

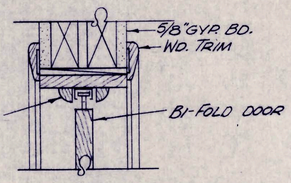

HEAD 7/3

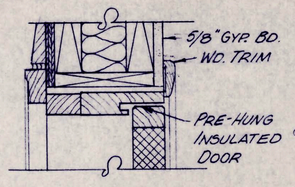

HEAD 10/3

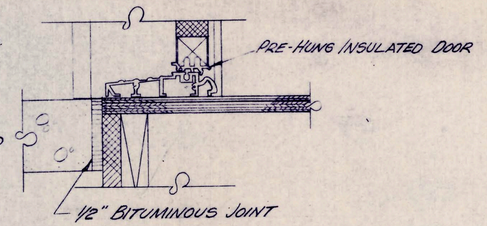

SILL 12/3

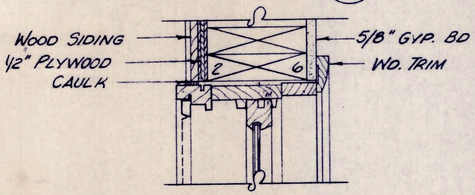

JAMB 2/3

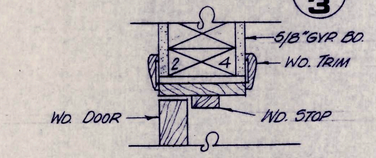

JAMB 5/3

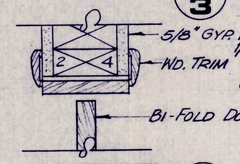

JAMB 8/3

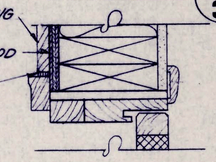

JAMB 11/3

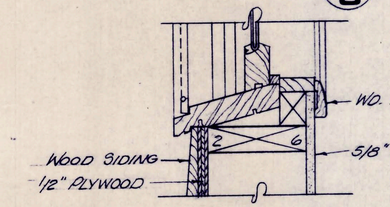

SILL 3/3

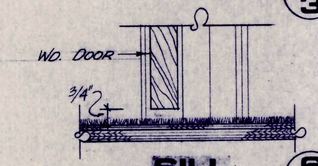

SILL 6/3

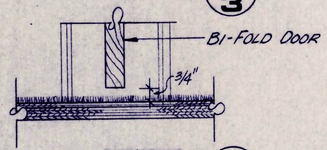

SILL 9/3

DOOR DETAILS

SCALE: 3"=1'-0"

SEE SHT. 5 FOR DOOR SCHEDULE

WINDOW DETAILS

SCALE: 3"=1'-0"

LEGEND

- EXISTING WALLS TO REMAIN
- EXISTING WALLS TO BE REMOVED
- NEW CONSTRUCTION

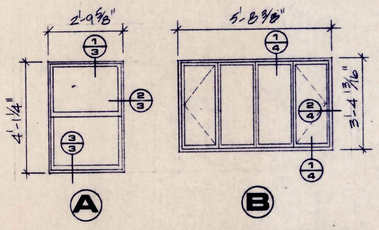

WINDOW TYPES

SCALE: 3/8"=1'-0"

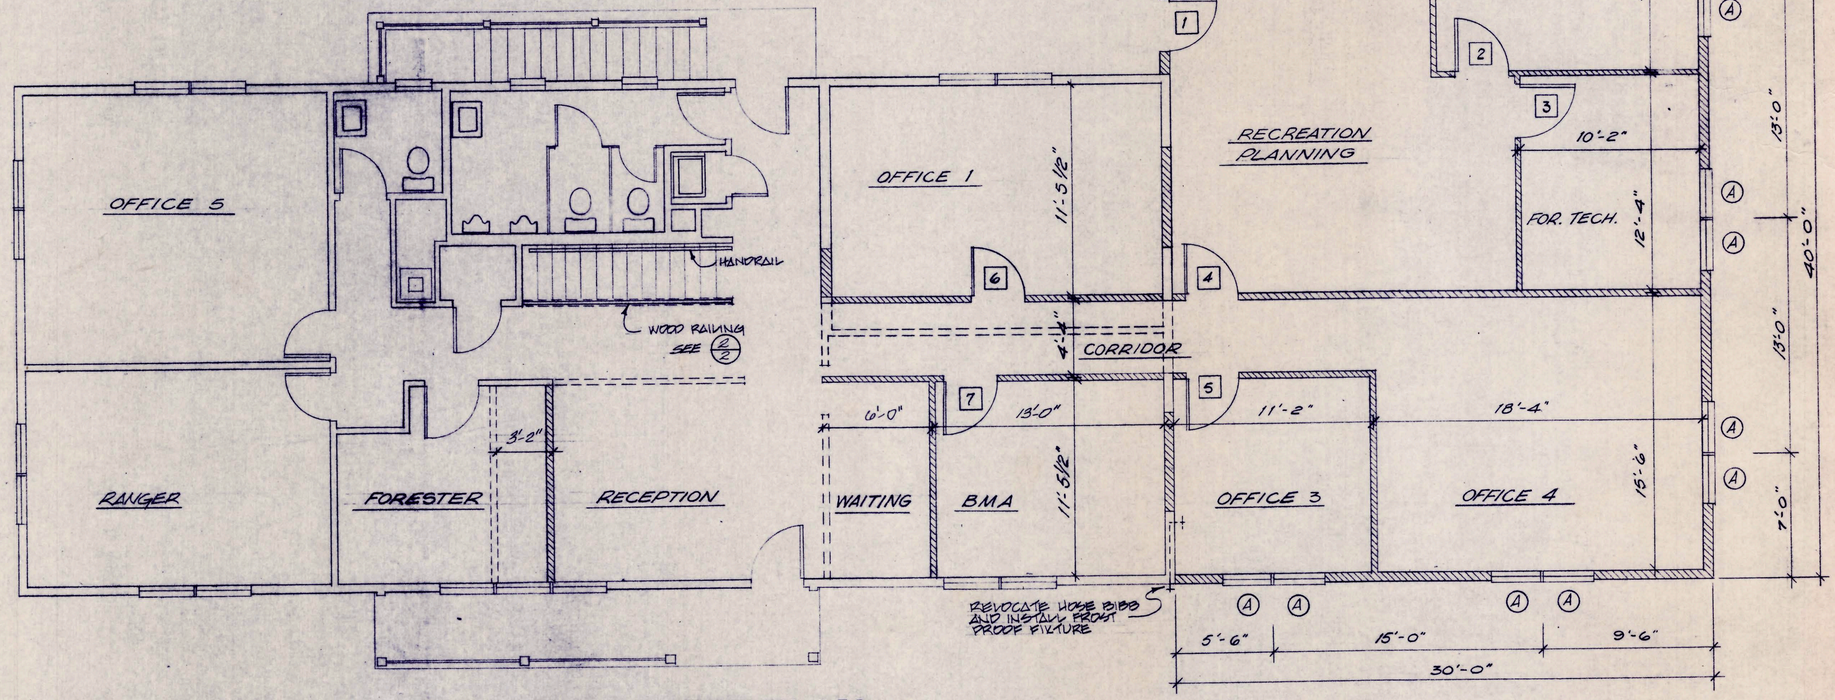

FIRST FLOOR PLAN

SCALE: 1/4" = 1'-0"

U.S. DEPARTMENT OF AGRICULTURE FOREST SERVICE REGION 8	DESIGNED DAC CHECKED DRAWN DAC NP CHECKED	APPROVED Bruce Meinders REG. ENG. ASST. REG. ENG.	LONDON RANGER OFFICE ADDITION	FIRST FLOOR PLAN DOOR AND WINDOW DETAILS	DATE APR 14, 1987 DRAWING No B-8609	SHEET 3 OF 7