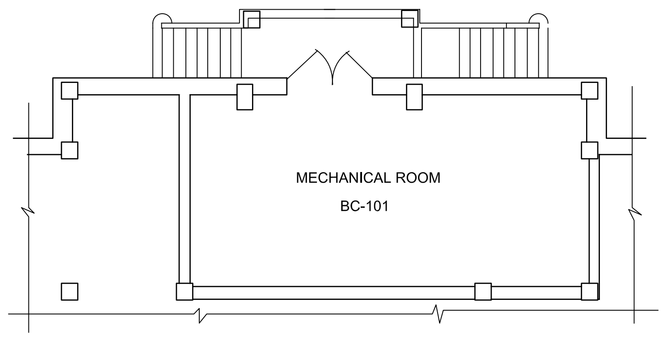

BASEMENT

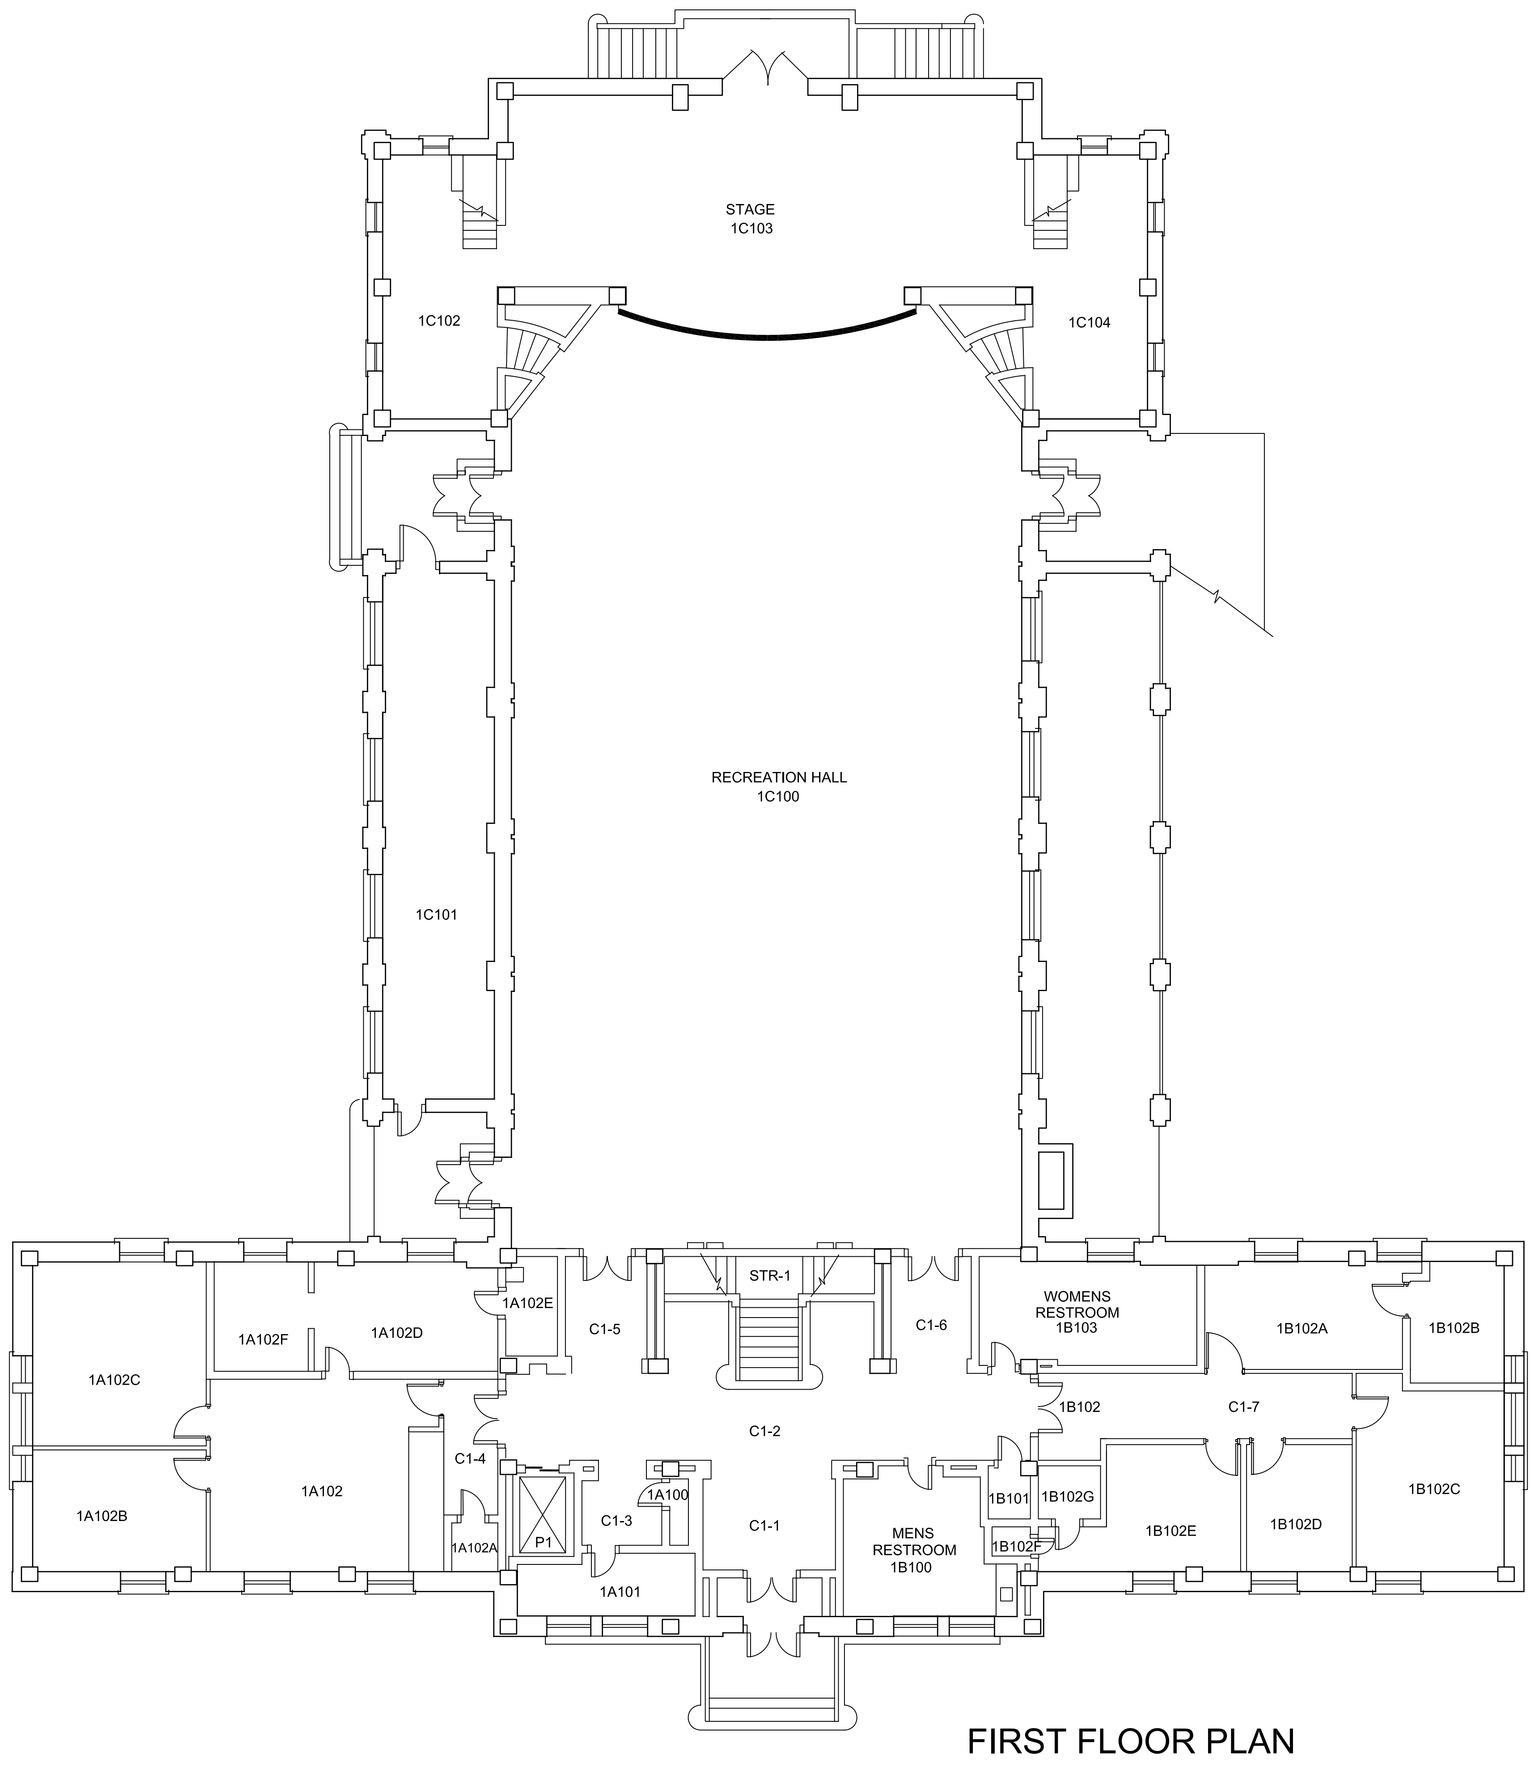

FIRST FLOOR PLAN

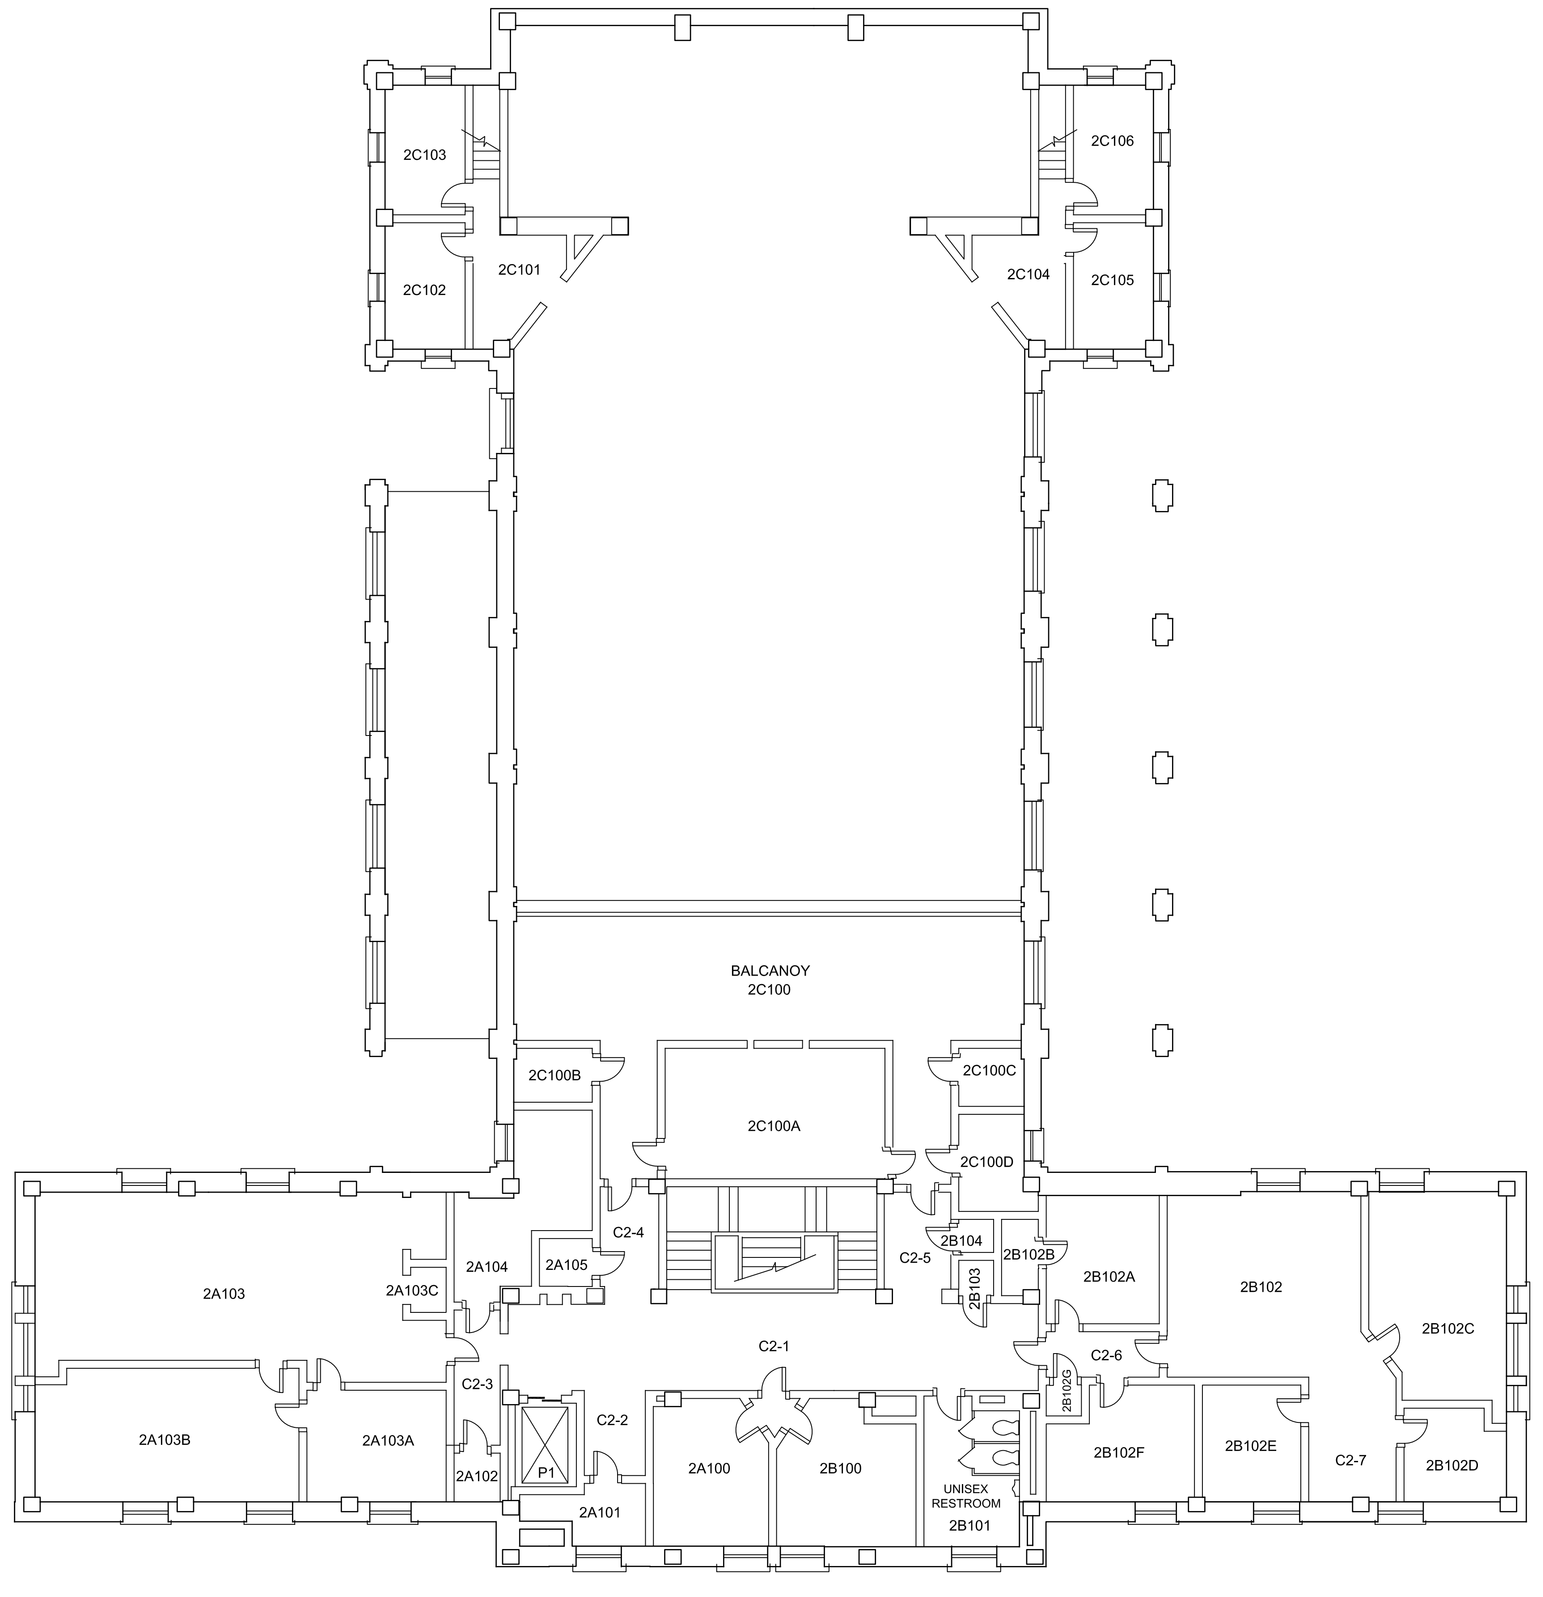

SECOND FLOOR PLAN