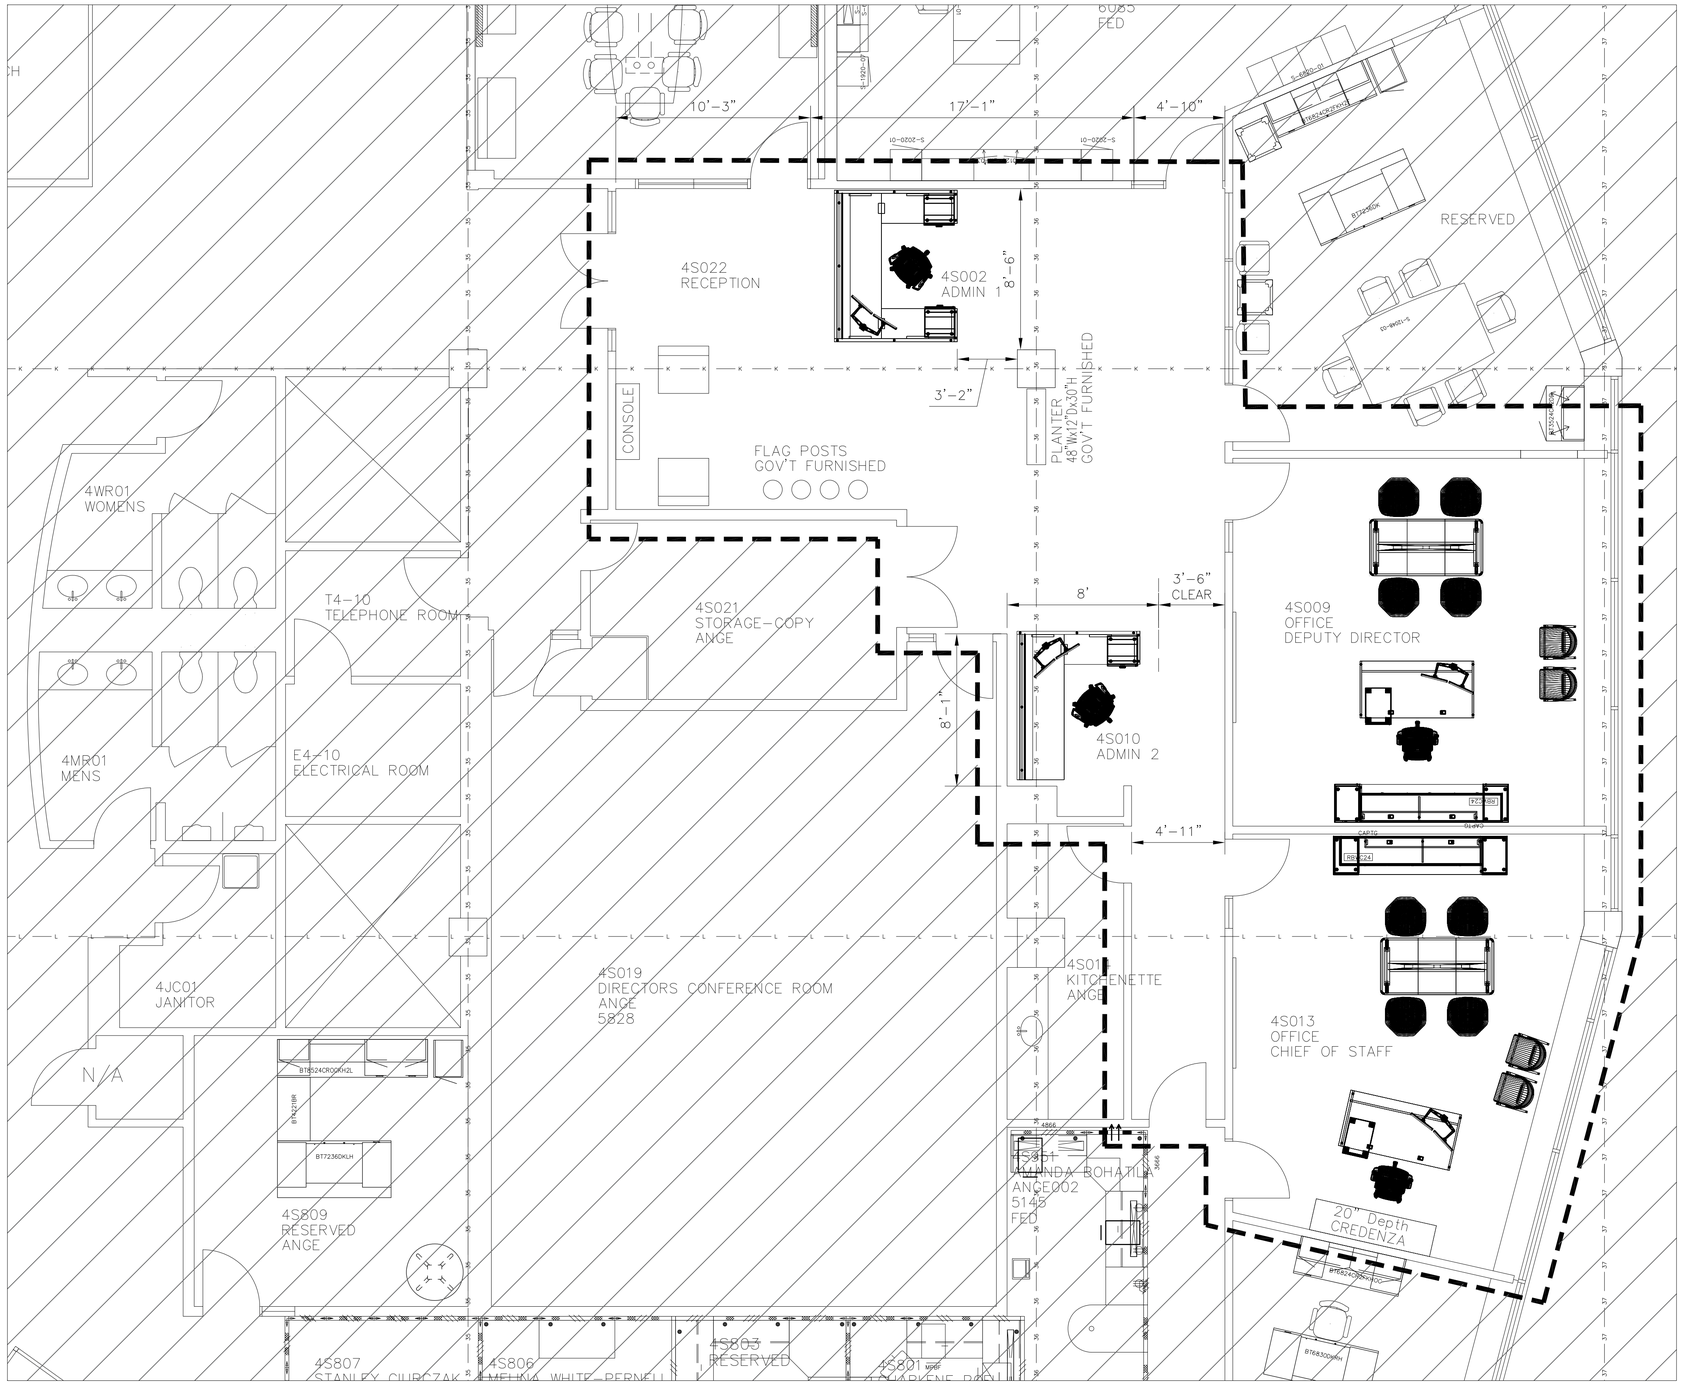

1 A001 PROPOSED FLOORPLAN – OPTION 4b
SCALE: 1/4" = 1'-0"

GENERAL NOTES:

1. THE WORK INCLUDES THE PROVISION OF ALL LABOR/ DELIVERY/ INSTALL, MATERIALS, EQUIPMENT, TRASH REMOVAL AND ALL INCIDENTAL RELATED WORK TO PROVIDE THE REMOVAL OF EXISTING WORKSTATIONS AND FREE STANDING FURNITURE, INSTALLATION OF NEW FURNITURE, AND ALL ELECTRICAL FEATURES ASSOCIATED TO MAKE THE NEW FURNITURE FUNCTIONAL.
2. CONTRACTOR IS TO FIELD VERIFY ALL EXISTING DIMENSIONS PRIOR TO THE START OF CONSTRUCTION AND REPORT ANY INACCURACIES.
3. ALL WORK SHALL COMPLY WITH AMERICANS WITH DISABILITIES ACT (ADAAG).
4. ALL WORK SHALL CONFORM WITH THE NEW JERSEY STATE UNIFORM CONSTRUCTION CODE, INCLUDING THE INTERNATIONAL BUILDING CODE (IBC), AS AMENDED BY THE STATE OF JERSEY.
5. CONTRACTOR TO KEEP WORK SITE CLEAN OF DEBRIS AND TRASH AT ALL TIMES DURING AND AFTER FINAL CONSTRUCTION.
6. THE BASIS OF DESIGN FOR THE FOLLOWING FURNITURE SELECTIONS ARE AS FOLLOWS:
   - KNOLL/ REFF PROFILES (ADMINISTRATIVE WORK STATIONS AND OFFICE DESKS AND CREDENZA)
   - KNOLL/ ROCKWELL UNSCRIPTED (MEETING TABLES, SEATING AREA CONSOLE/CREDENZA)
   - KNOLL SEATING/ REMIX (HIGH BACK EXECUTIVE CHAIRS, WORK/TASK CHAIRS FOR MEETING AREA, SIDE CHAIRS)
   - KNOLL SEATING/ GENERATION (ADMINISTRATIVE WORK /TASK CHAIRS)
   - JSI GROUP/ TEEKAN (LOUNGE CHAIRS)
7. REFER TO THE SCOPE OF WORK AND BUILDING OF MATERIALS/ BOM LIST FOR ADDITIONAL INFORMATION.

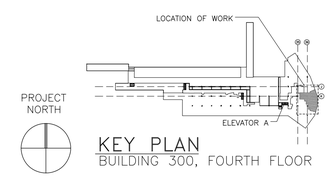

KEY PLAN
BUILDING 300, FOURTH FLOOR

FOR OFFICIAL USE ONLY

REV	DATE	DESCRIPTION	CHECK	APRV'D

UNITED STATES DEPARTMENT OF TRANSPORTATION
FEDERAL AVIATION ADMINISTRATION
WILLIAM J. HUGHES TECHNICAL CENTER
ATLANTIC CITY INT'L AIRPORT, N.J. 08405

300

DIRECTOR'S SUITE RENOVATION

FOURTH FLOOR PLAN
PROPOSED FURNITURE PLAN – OPT 4B

REVIEWED BY	SUBMITTED BY	DATE	APPROVED BY	DATE

	DESIGN:	ISSUED BY: FACILITY SERVICES & ENGINEERING DIVISION	DATE: 10.31.22	JCN:
APPROVAL (FINISHES)	DRAWN: DIEP J		DRAWING NO. 91423-A701	SHEET # 2 OF 2
	CHECK:			