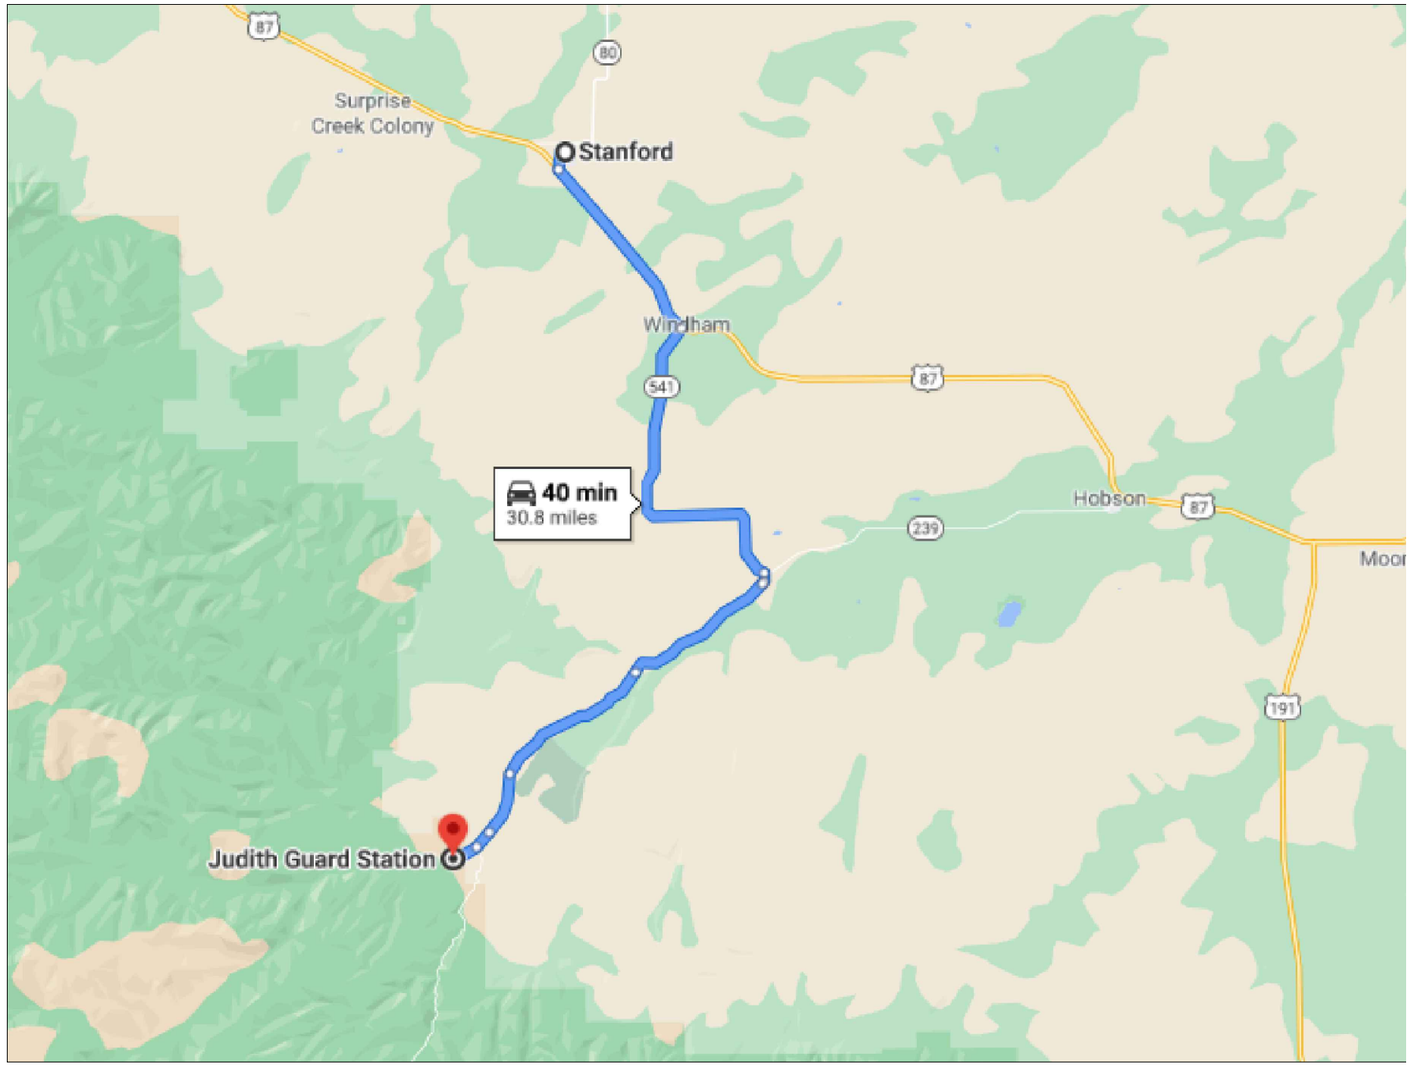

Stanford
Montana 59479

Take MT-80 S/3rd St S to US-87 S

3 min (0.7 mi)

1. Head west on Central Ave toward 2nd St N

0.1 mi

2. Turn left onto MT-80 S/3rd St S

0.5 mi

Continue on US-87 S. Take MT-541, Pigeye Rd and S Fork Rd to Middlefork Rd

35 min (29.5 mi)

3. Turn left onto US-87 S

6.1 mi

4. Turn right onto MT-541

10.7 mi

5. Turn right to stay on MT-541

0.2 mi

6. Turn right onto S Fork Rd

479 ft

7. Continue onto Pigeye Rd

4.9 mi

8. Continue onto S Fork Rd

5.0 mi

9. Continue onto Pig Eye Rd

1.9 mi

10. Continue onto S Fork Rd

0.6 mi

11. Slight right onto Middlefork Rd

3 min (0.6 mi)

Judith Guard Station
Stanford, MT 59479

SCHEDULE OF ITEMS:

Line Item	Description	Unit	Front Porch	Cabin	Covered Entry	ESTIMATED TOTALS	Comments:
1	Wood Shingles	SF	260	1020	120	1400	Replace
2	Underlayment	SF	260	1020	120	1400	Replace
3	Sheathing Repairs	SF	32	32	32	96	Repair as needed
4	Ridge Caps	LF	26	92	0	118	Re-Use
5	Sidewall Flashing	LF	26	10	13	49	Repair/Replace
6	D-Ring Anchor	EA	0	1	0	1	Install New

QUANTITIES PROVIDED IN THE SCHEDULE OF ITEMS ARE APPROXIMATE AND ARE FOR ESTIMATING PURPOSES ONLY. ESTIMATED QUANTITIES DO NOT ACCOUNT FOR OVERLAP OR WASTE. CONTRACTOR SHALL VERIFY ALL MEASUREMENTS BEFORE BIDDING AND ORDERING MATERIALS.

USDA
United States Department of Agriculture
Forest Service

R01
NORTHERN REGION

PROJECT NAME

RADIO SHOP ROOFING & SIDING REPAIRS

HELENA-LEWIS AND CLARK NATIONAL FOREST

HELENA RANGER DISTRICT

DRAWING TITLE

SITE PLAN

DATE
4/6/2021

ARCHIVE NO.
FS090523_R102013_L1-002.dwg

DESIGNER
R. STOVALL

DRAWN
R. STOVALL

CHECKED
D. WOODS

PROJECT NO.

DWG SHEET NO.
02

SHEET 02 OF 06

4/8/21 08:16 REIDSTOVALL C:\USERS\REIDSTOVALL\BOXILC-7300BUILDINGSSTRUCTURES-7310BUILDINGSFACILITIES-SOFACILITIESRESTRICTED\PROJECTS\06_JUDITHMUSSELSHELLRD\JUDITH STATION CABIN_10302021_ROOF REPLACEMENT\DRAWINGS\JUDITHCABIN_SITEPLAN.DWG;