Figure #4- B 41 Room 127B Future Layout

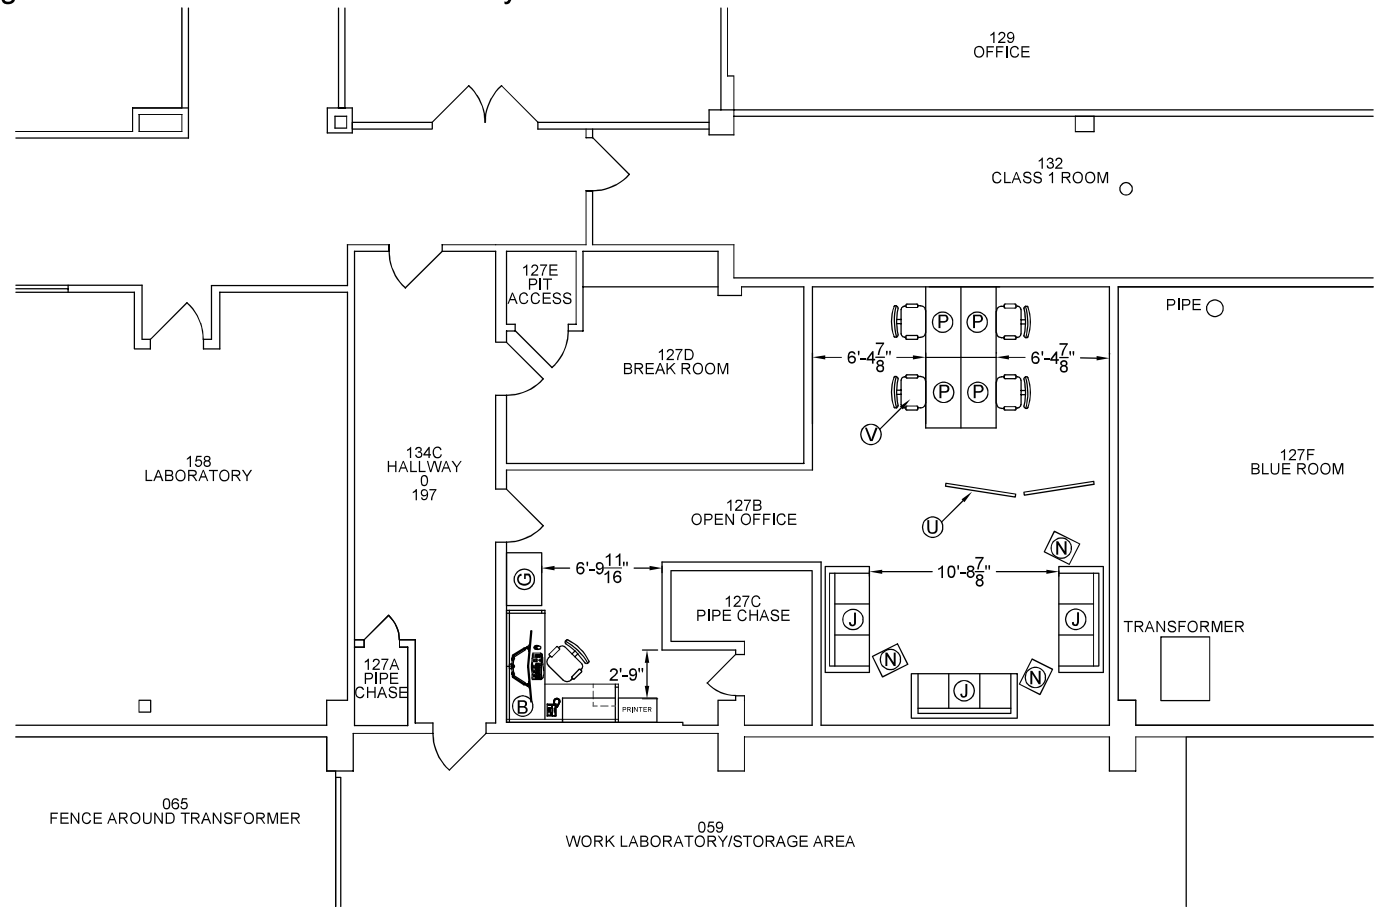

Legend		
Mark	Description	Qty.
B	6'-0" x 6'-0" Cubicle (High Wall)	1
G	Lateral File	1
J	Couch	3
N	Pull-up Sofa Table	3
U	Mobile Markerboard	2
P	Training Table With Casters	4
V	Light Task Chair	4

See Attached Furniture Details For More Information.

DISTRIBUTION STATEMENT D: Distribution authorized to the Department of Defense and U.S. DoD contractors

Sizes Are For Reference Only, Exact Sizes Will Be Established When Furniture Manufacture Is Determined.

North

0 5' 10' 15'

GRAPHIC SCALE

Project:

BUILDING NO. 41
ROOM 127B
OPTION B

NAVSEA WARFARE CENTERS CRANE

FACILITIES BRANCH (1021)
SPACE MANAGEMENT

Scale: Not To Scale	No.	Revision	Date	Sheet:
Drawn By: K. Tinkle				41-1
Date: 1/24/2022				
Notes:				