Figure #7- B 41 Room 355 Future Layout

Legend		
Mark	Description	Qty.
A	6'-0" x 6'-0" Cubicle (U-shaped)	34
B	6'-0" x 6'-0" Cubicle (L-shaped)	101
C	4'-0" x 2'-0" Kiosk	11
E	Conference Table	2
E2	Huddle Conference Table	1
F	Modular Office Walls	3
G	Lateral File Cabinet	15
H	Phone Booth	1
J	Sofa	3
L	Lockers (2-High)	14
M	Task Chair	168
N	Pull-up Side Table	4
P	Training Table with Casters	6
Q	Lounge Chair	6
S	Side Table	6
T	Bench	4
V	Light Task Chair	13
X	Freestanding Tables (for Printers)	4

See Attached Furniture Details For More Information.

Seat Summary
Room 355 - 127 Existing Seats
Room 355 - 146 Seats In New Layout
19 Net Seats Added

Additional Notes
- 3' clearance required off of all electrical panels
- Please note the updated printer locations as of 10.28.22

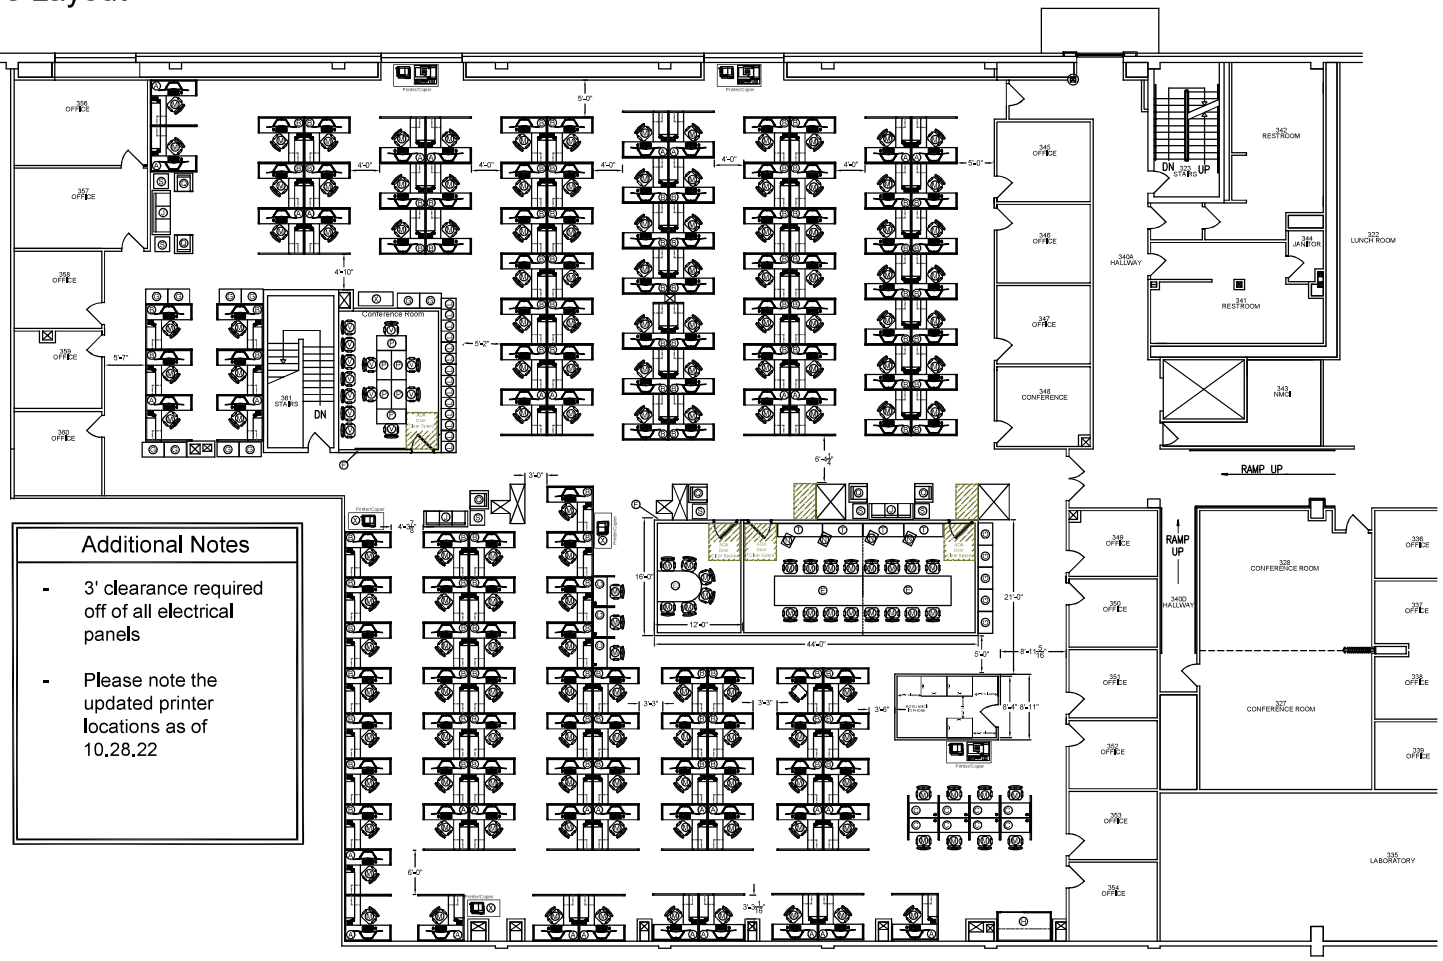

DISTRIBUTION STATEMENT D: Distribution authorized to the Department of Defense and U.S. DoD contractors

Sizes Are For Reference Only, Exact Sizes Will Be Established When Furniture Manufacture Is Determined.

North

0 5' 10' 20' 30'
GRAPHIC SCALE

Project:

BUILDING NO. 41
ROOM 355
FINAL LAYOUT

NAVSEA WARFARE CENTERS CRANE
FACILITIES BRANCH (1021)
SPACE MANAGEMENT

Scale:	Not To Scale	No.	Revision	Date	Sheet:
Drawn By:	K. Tinkle	1	Layout	1/31	41-3
Date:	10/28/2022				
Notes:	SHAR 14000				