Figure #6- B 41 Break Room cabinetry

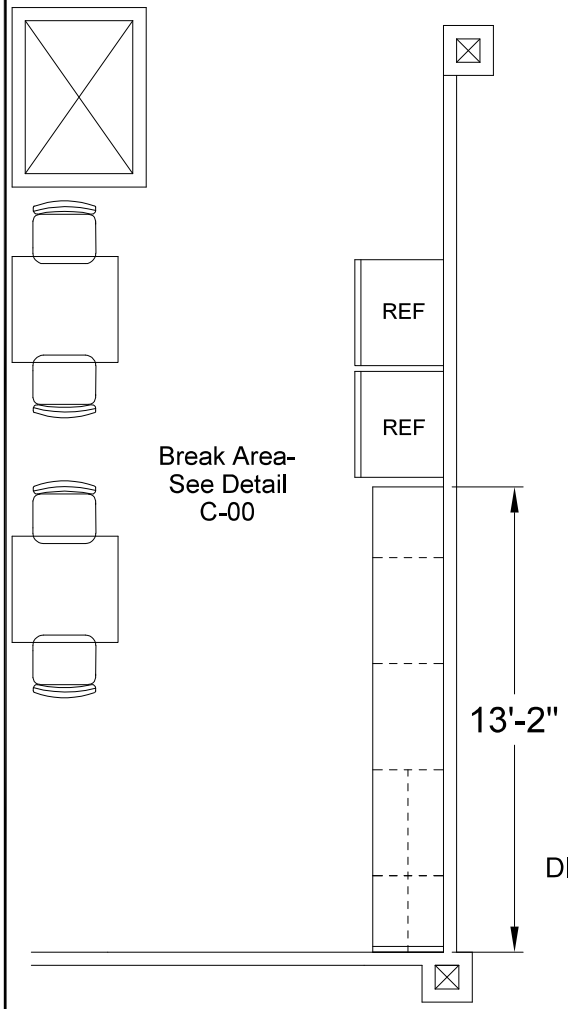

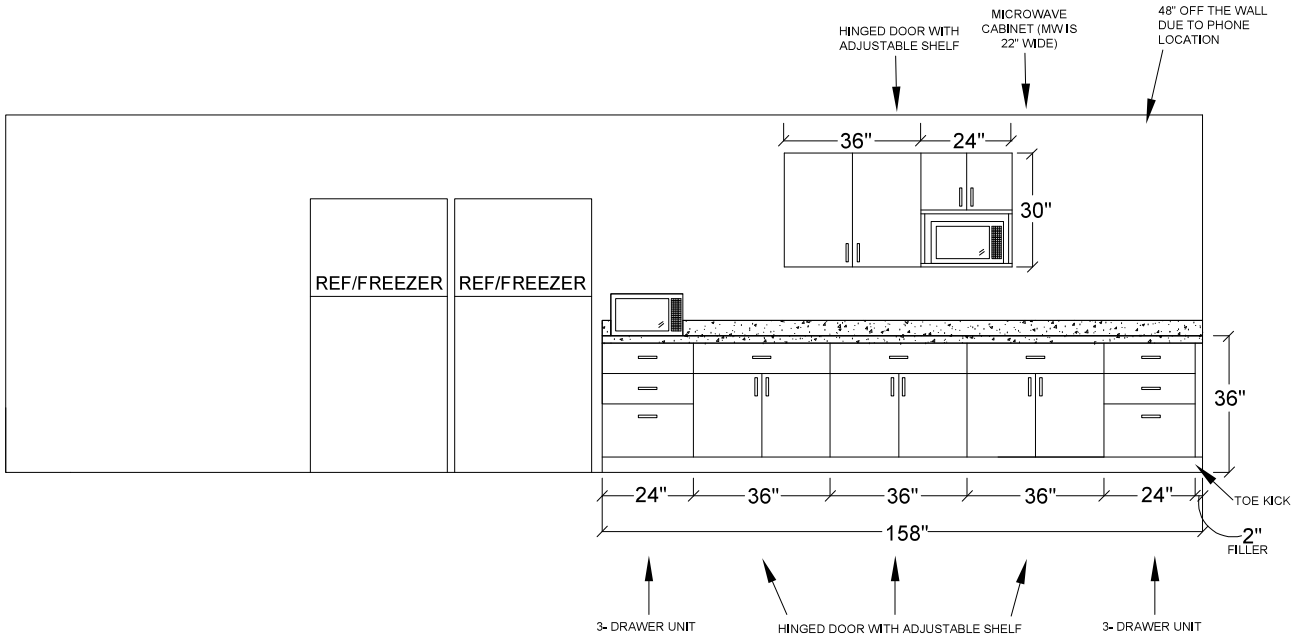

C-00 *Cabinetry Detail 00 (Break Room)*

DISTRIBUTION STATEMENT D: Distribution authorized to the Department of Defense and U.S. DoD contractors

Sizes Are For Reference Only, Exact Sizes Will Be Established When Furniture Manufacture Is Determined.

Project:						
BUILDING NO. 41 FURNITURE DETAILS	NAVSEA WARFARE CENTERS CRANE FACILITIES BRANCH (1021) SPACE MANAGEMENT	Scale: Not To Scale	No.	Revision	Date	Sheet:
		Drawn By: K. Tinkle				*C-00*
		Date: 10/21/22				
		Notes:				