PLANT KEY:

SYMBOL	SCIENTIFIC NAME	COMMON NAME	QTY	SIZE
GROUNDCOVERS	Aegopodium podagaria 'Variegatum'	Bishops Gautweed	26	
	Lamium maculatum 'Beacon Silver'	Beacons Silver	75	
	Phlox subulata	Creeping Phlox	9	
PERENNIALS	Astilbe x Andresii 'fanal'	Fanal Astilbe	1	2 gal
	Coreopsis verticulata 'Moonbeam'	Moonbeam Coreopsis	6	1 gal
	Gaillardia x grandiflora	Blanketflower	3	1 gal
	Geranium sanguineum 'Striatum'	Crane's Bill Geranium	12	2 gal
	Hosta 'francee'	Shade Lilly	8	2 gal
	Liatris spicata 'Kobold'	Kansas Gay-feather	1	3 gal
SHRUBS SMALL	Euonymus europea 'Dwarf'	Dwarf Burning Bush	9	3' B+B
	Forsythia x viridissima 'Bronxissma'	Bronx Forsythia	4	4' B&B
	Forsythia 'Suspensa'	Weeping Forsythia	3	18" B&B
	Fothergilla gardenii	Dwarf Fothergilla	2	3' B+B
	Lonicera xylosteum 'Emeral Mound'	Emeral Mound Honeysuckle	5	3'
	Potentilla fruticosa 'Goldfinger'	Bush Cinquefoil	12	2 gal
	Rhododendron P.J.M.	P.J.M. Rhododendron	5	3 gal
	Spirea x bumalda 'Lime Mound'	Lime Mound Spirea	8	2 gal
SHRUBS LARGE	Viburnum-(A) setigerum 'Aurantiacum'	Tea Viburnum	2	5-6' B+B
	Viburnum-(B) prunifolium	Blackhaw Viburnum	1	6' B+B

NOTE: ALL DEFINED PLANTING BEDS WILL BE MULCHED WITH SHREDDED CEDAR OR OAK MULCH.

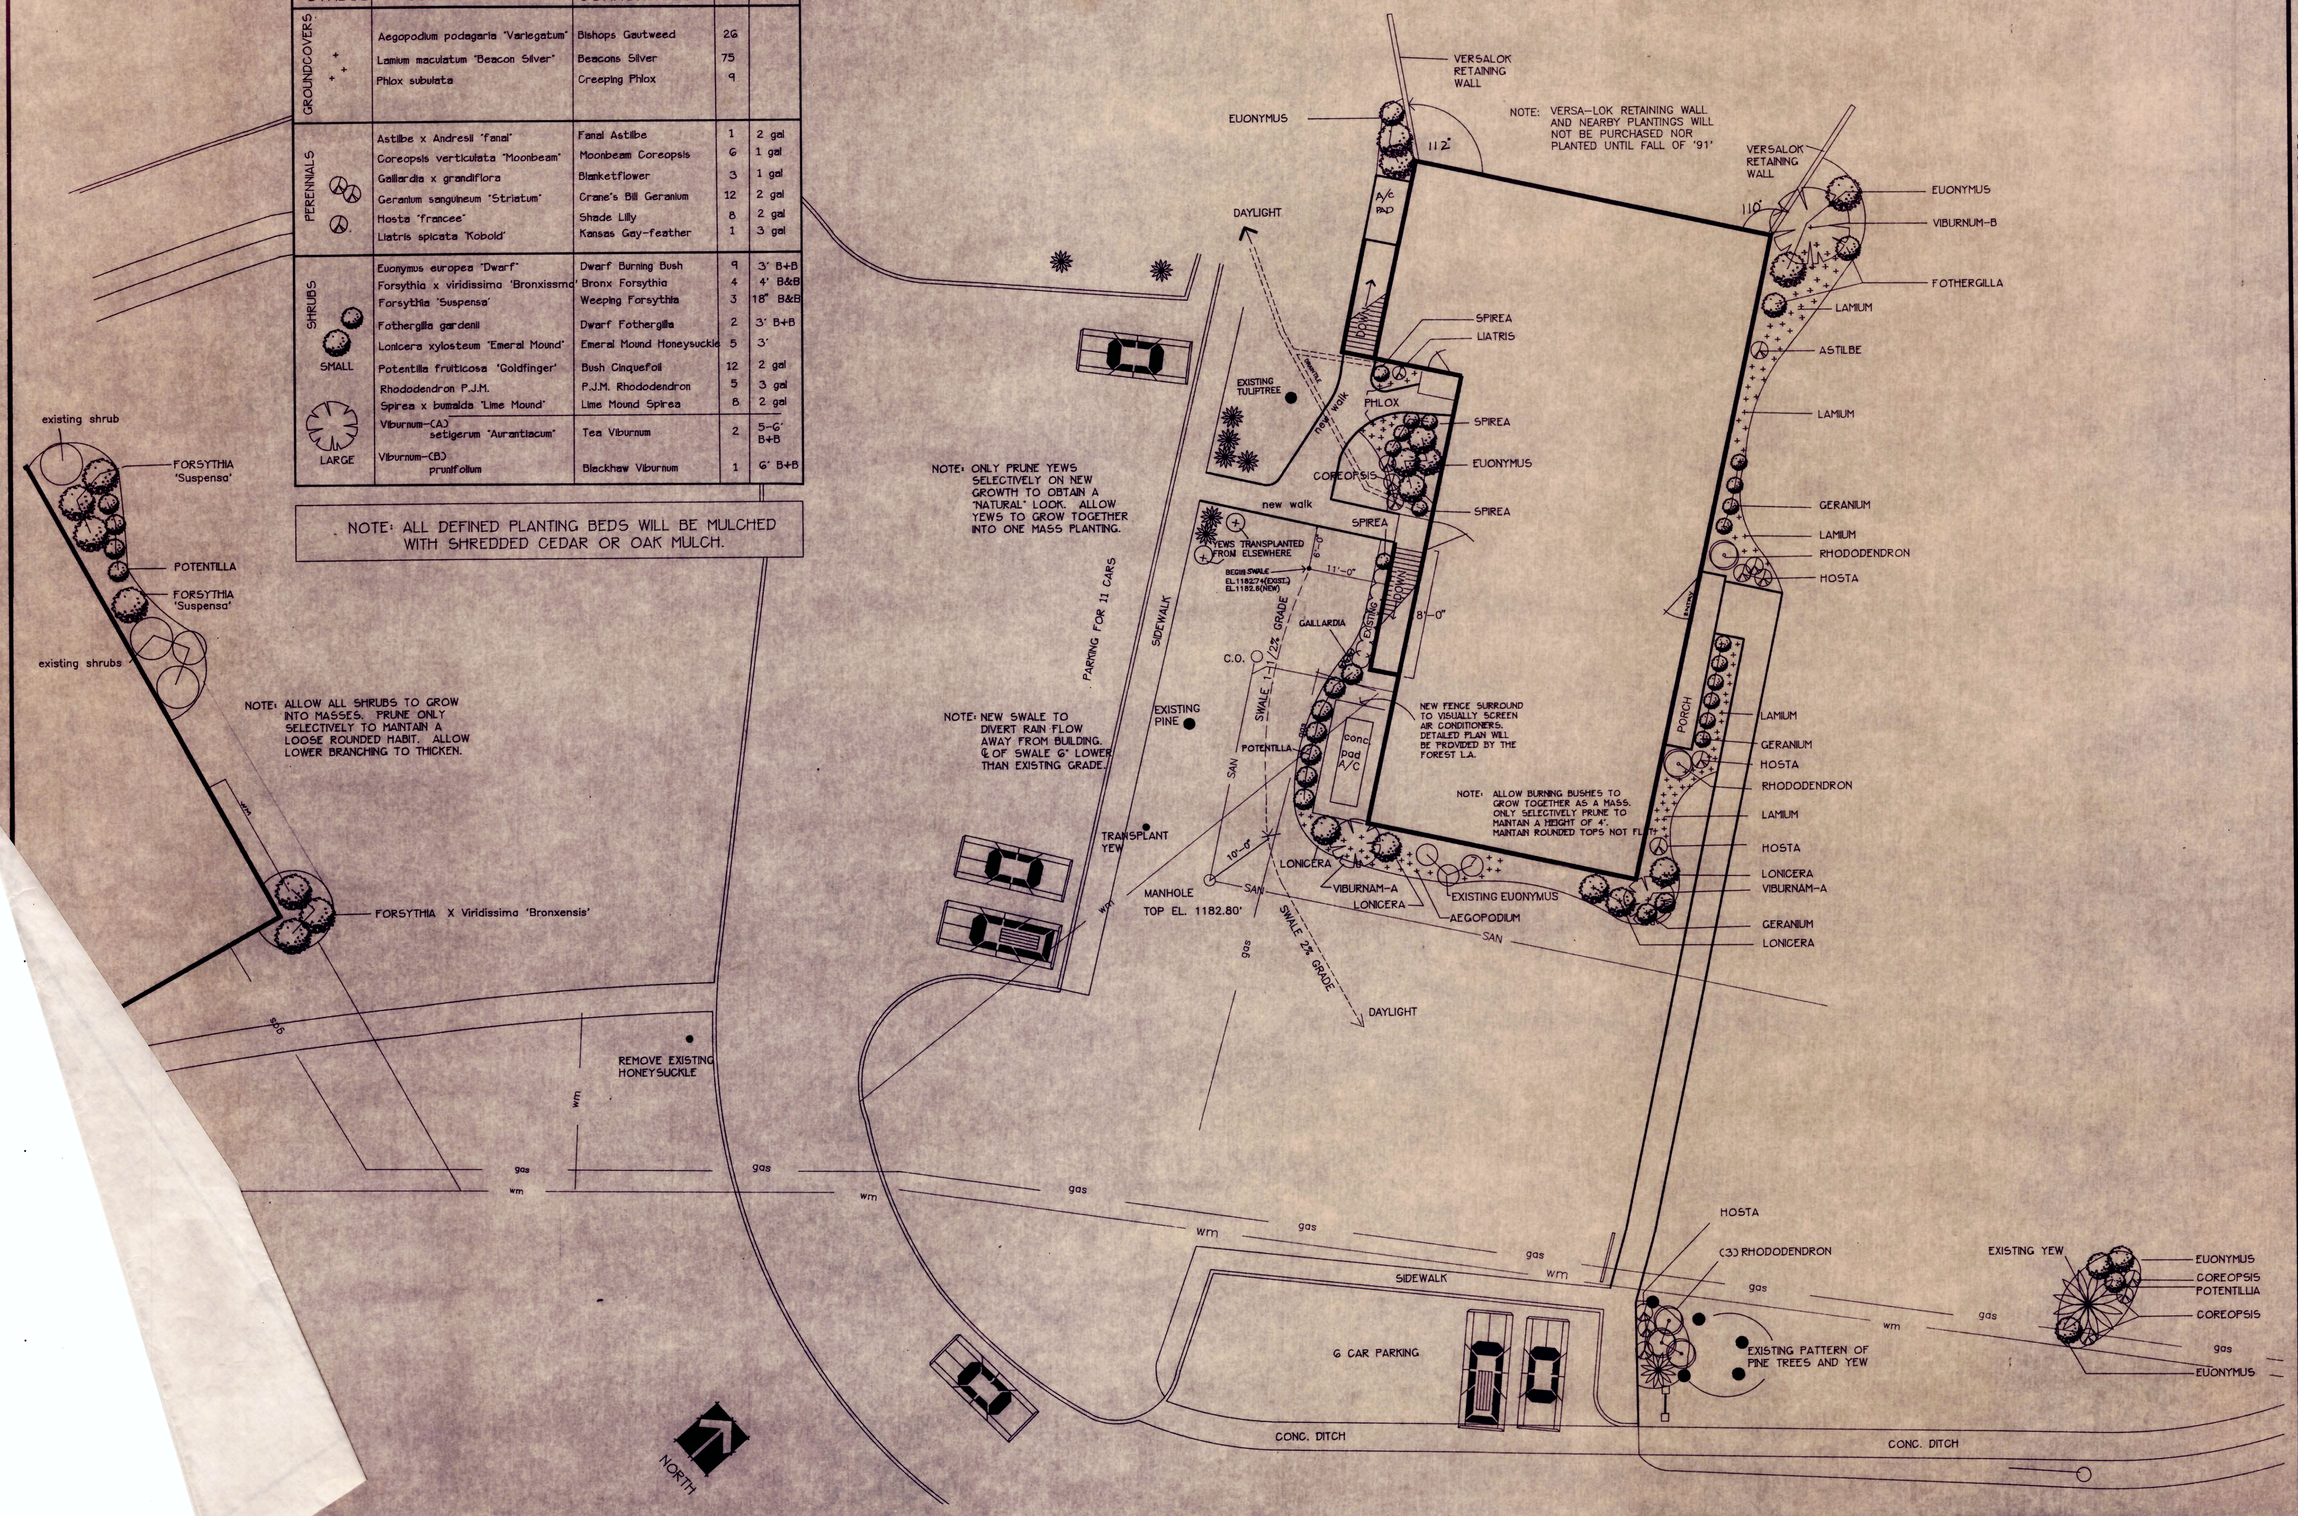

SCALE 1" = 10'

SHEET 1 of 4

LANDSCAPE PLANTING PLAN
LONDON DISTRICT OFFICE

DESIGNED AND DRAWN BY

DATE 7/29/90

CORRECTIONS 2/26/91

RECOMMENDED BY — DATE 3/5/91

DISTRICT RANGER

RECREATION STAFF

ENGINEERING STAFF

APPROVED BY — DATE 2-26-91

FOREST SUPERVISOR — DATE 2-27-91

LONDON RANGER DISTRICT
DANIEL BOONE NATIONAL FOREST