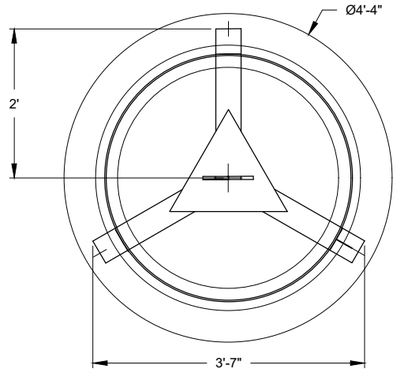

WEIGHTS:

TORT (SHELL)	= 860 LBS
SLING	= 260 LBS
TOTAL	= 1120 LBS

NOTES

1. A "TREE" SITS ON A BASE INTEGRAL WITH THE TROLLEY. THE HEIGHT OF THE TREE ON THE TROLLEY IS APPROX 6'-6" ABOVE FINISHED FLOOR.
2. THE BOTTOM OF THE TORT/SLING ASSY SHALL TO CLEAR THE TREE TOP BY A MINIMUM OF 6".
3. ALL MEASUREMENTS SHALL BE FIELD VERIFIED.
4. WO: XQ41147 ASSOCIATES WITH JIB CRANE 93. WO: XQ41148 ASSOCIATES WITH JIB CRANE 119.

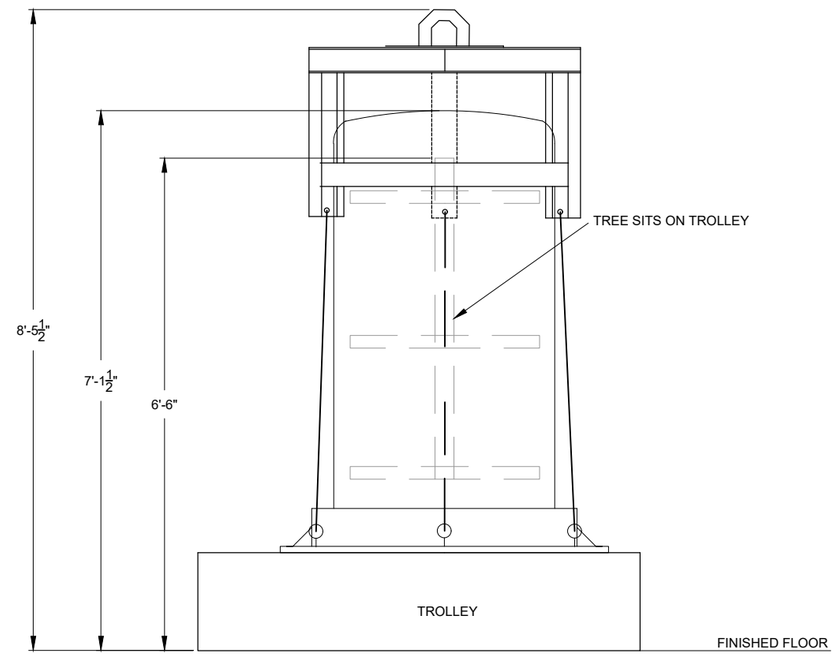

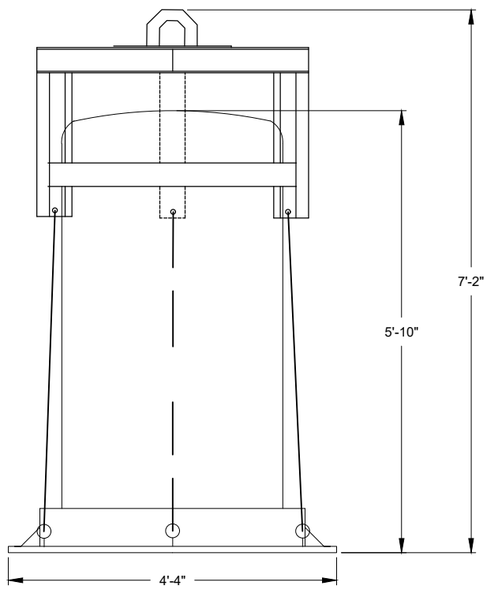

H2 FURNACE RETORT AND SLING

SCALE: 1" = 1' - 0"

1" = 1'-0" 0 6" 1' 2'

REV	DESCRIPTION	DATE	APPR

REVISION HISTORY

FLEET READINESS CENTER EAST

NOT FOR CONSTRUCTION

09 MAY 2022

DESIGNER	K WETHERINGT
DRAWN	K WETHERINGT
CHECKED	F LAST
REVIEWED	F LAST
APPROVED	

FLEET READINESS CENTER EAST
U.S. MARINE CORPS AIR STATION, CHERRY POINT, NC

PROJECT TITLE
H2 FURNACE MONORAILS

DIVISION DWG NO.
SKETCH

BUILDING 4225

SHOP: 93201

SIZE	CAGE CODE
D	96916

SCALE: AS NOTED

WO: SEE NOTE 4

SHEET 2 OF 2

2-2019